


 NEW ACCESS POINT
WHICH HAS BEEN AGREED
IN PRINCIPLE WITH THE
THIRD PARTY LAND
OWNER

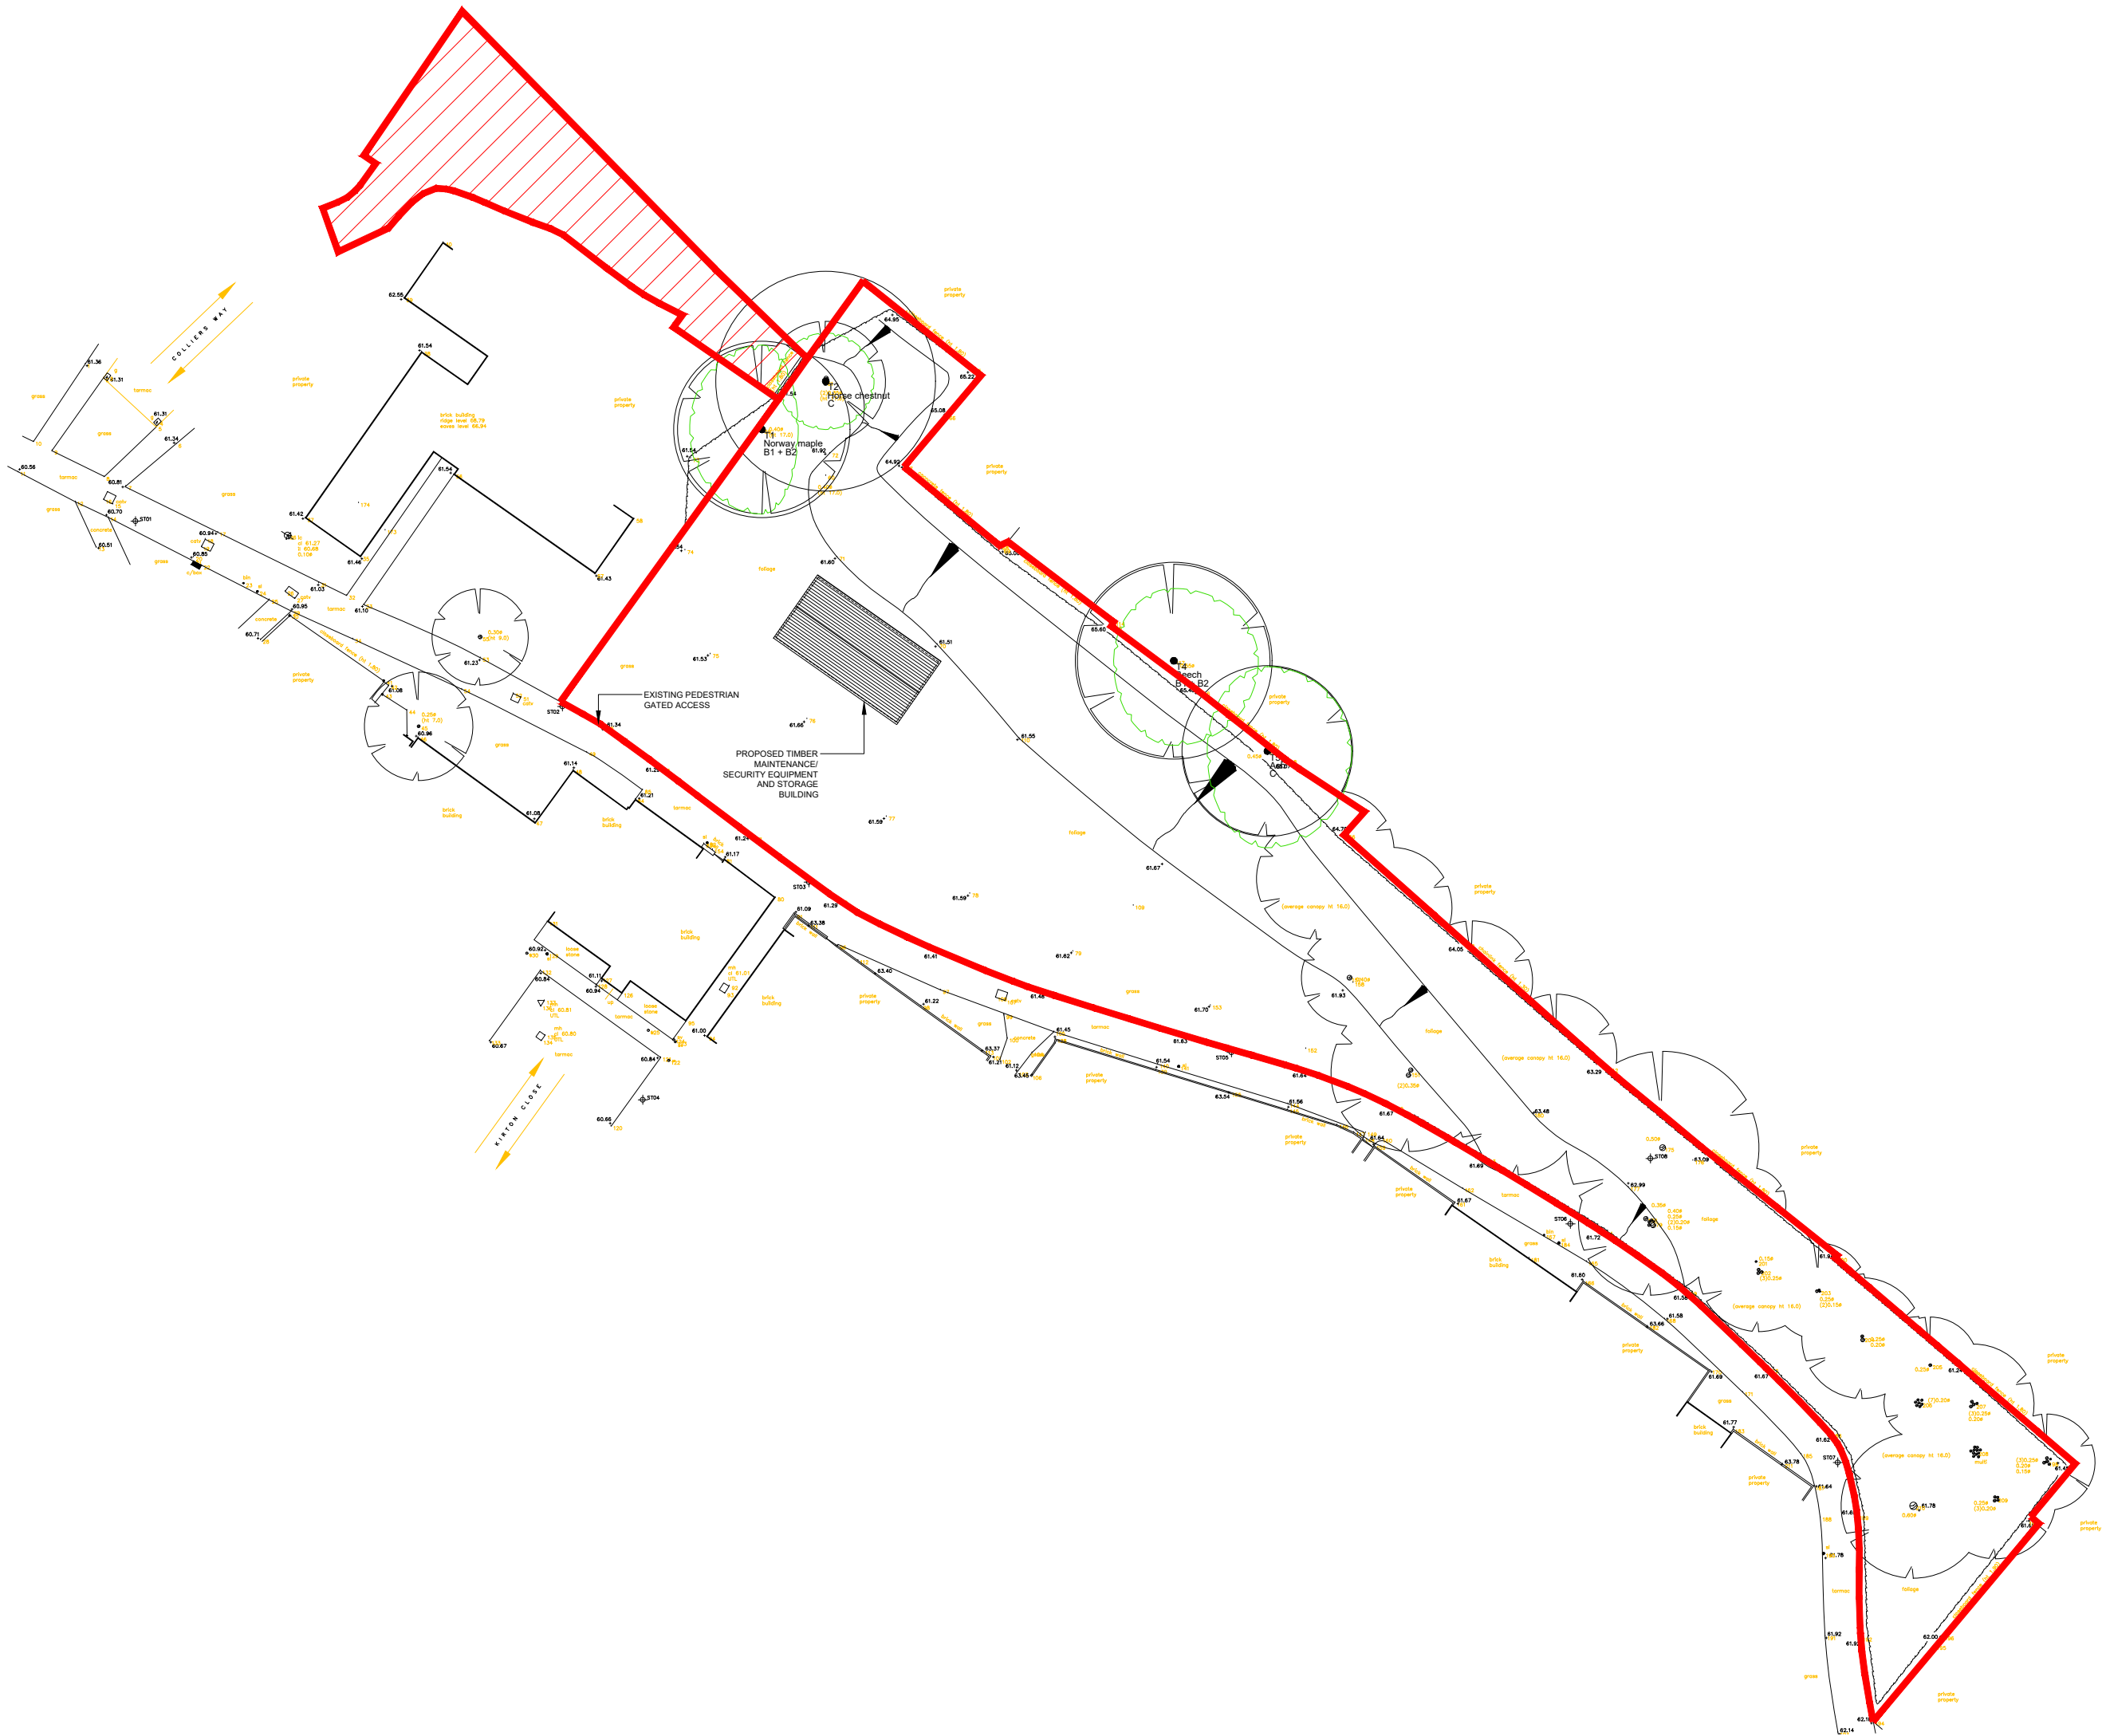

00	APR'26	ISSUED FOR PLANNING	AC
REV	DATE	DESCRIPTION	DRAWN
CLIENT CARDIFF PROPERTIES			
PROJECT LAND BEHIND THORPE HOUSE TILEHURST			
DRAWING TITLE PROPOSED SITE PLAN			
STATUS FOR PLANNING			
PROJECT No 2682	DWG TYPE PL	DWG No 100	REV 00
SCALE 1:500@A3	DATE MAR'26	DRAWN AC	CHECKED DL
CONTRACTOR TO CHECK SITE DIMENSIONS AND REPORT ANY VARIATIONS OR OMISSIONS TO LEWANDOWSKI ARCHITECTS. THIS DRAWING IS COPYRIGHT OF LEWANDOWSKI ARCHITECTS AND MUST NOT BE REPRODUCED OR USED WITHOUT PERMISSION. DO NOT SCALE FROM THE DRAWING.			
BROCAS HOUSE, 102A HIGH STREET, ETON, SL4 6RF. T. 01753 620700 F. 01753 620621 www.lewandowskiarchitects.com			