




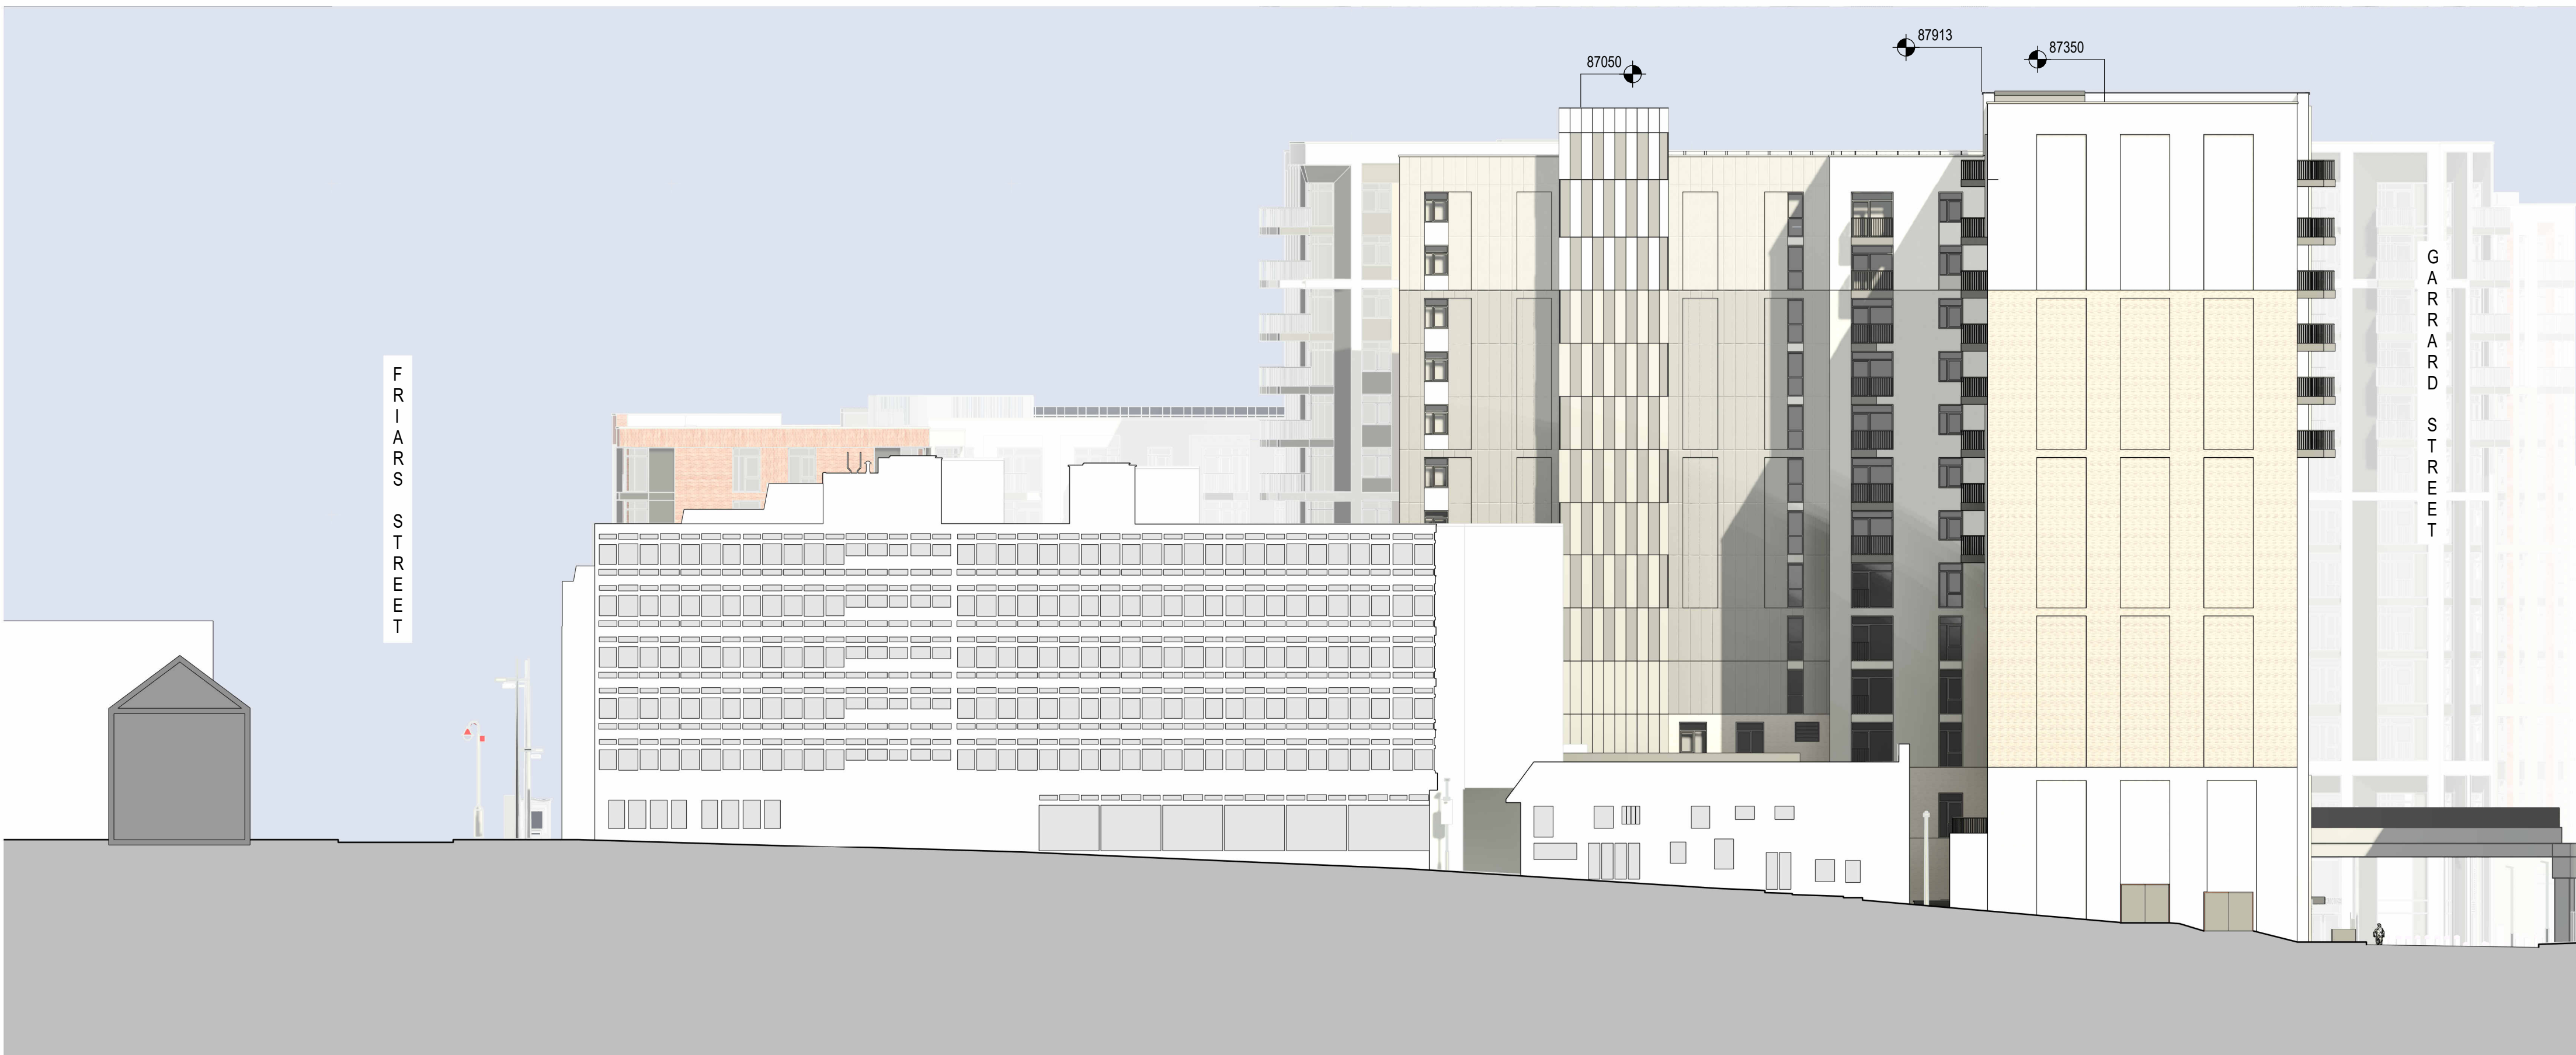

1 Site - Merchants Place East Elevation Plot F
1 : 250

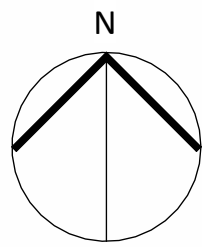

2 Site - Friars Walk West Elevation Plot F
1 : 250

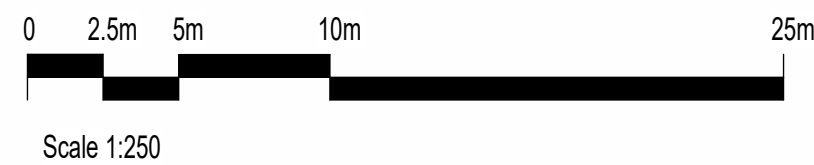


GENERAL NOTES
All rights reserved.
All drawings and written material appearing here, constitute original and unpublished work of the Architect and may not be duplicated, used or disclosed without written consent of the Architect.
Notes and material designations are typical for similar conditions unless otherwise indicated.

Building Parameter

Retail frontages are indicative only.

P1	2026-0513	Planning	MP	MD
REV No.	DATE	DESCRIPTION	DWN	CHK

KEY PLAN

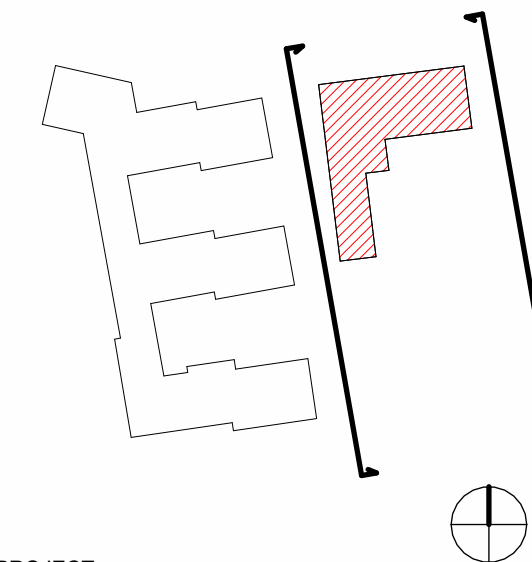

PROJECT
Station Hill, Reading
Plot F New Stairs
CLIENT
PIC E&F PROPCO LLP

ARCADIS
ARCADIS
18-22 Hatton Wall
London EC1N 8JH
T:+44(0)20 7079 9900
SHEET IDENTIFICATION
TITLE
Proposed Elevations 1/2

STATUS

SUITABILITY STATUS
Planning

PROJECT NUMBER		DATE DRAWN:		15/05/26	
050-170073		SCALE @ A1:		1 : 250	
		DRAWN BY:		MP	
		CHECKED BY:		MD	
PROJECT	ORIGINATOR	ZONE	LEVEL	TYPE	ROLE
ZZ - PL - A -					
NUMBER		REV.			
SHR-ARC-SB-ZZ-PL-A-200-302 - P1					

© 2024 Arcadis UK ME Ltd.

15/05/2026 11:48:56