


GENERAL NOTES
All rights reserved.
All drawings and written material appearing here, constitute original and unpublished work of the Architect and may not be duplicated, used or disclosed without written consent of the Architect.
Notes and material designations are typical for similar conditions unless otherwise indicated.




1 Plot F - Level 02-11
1:200

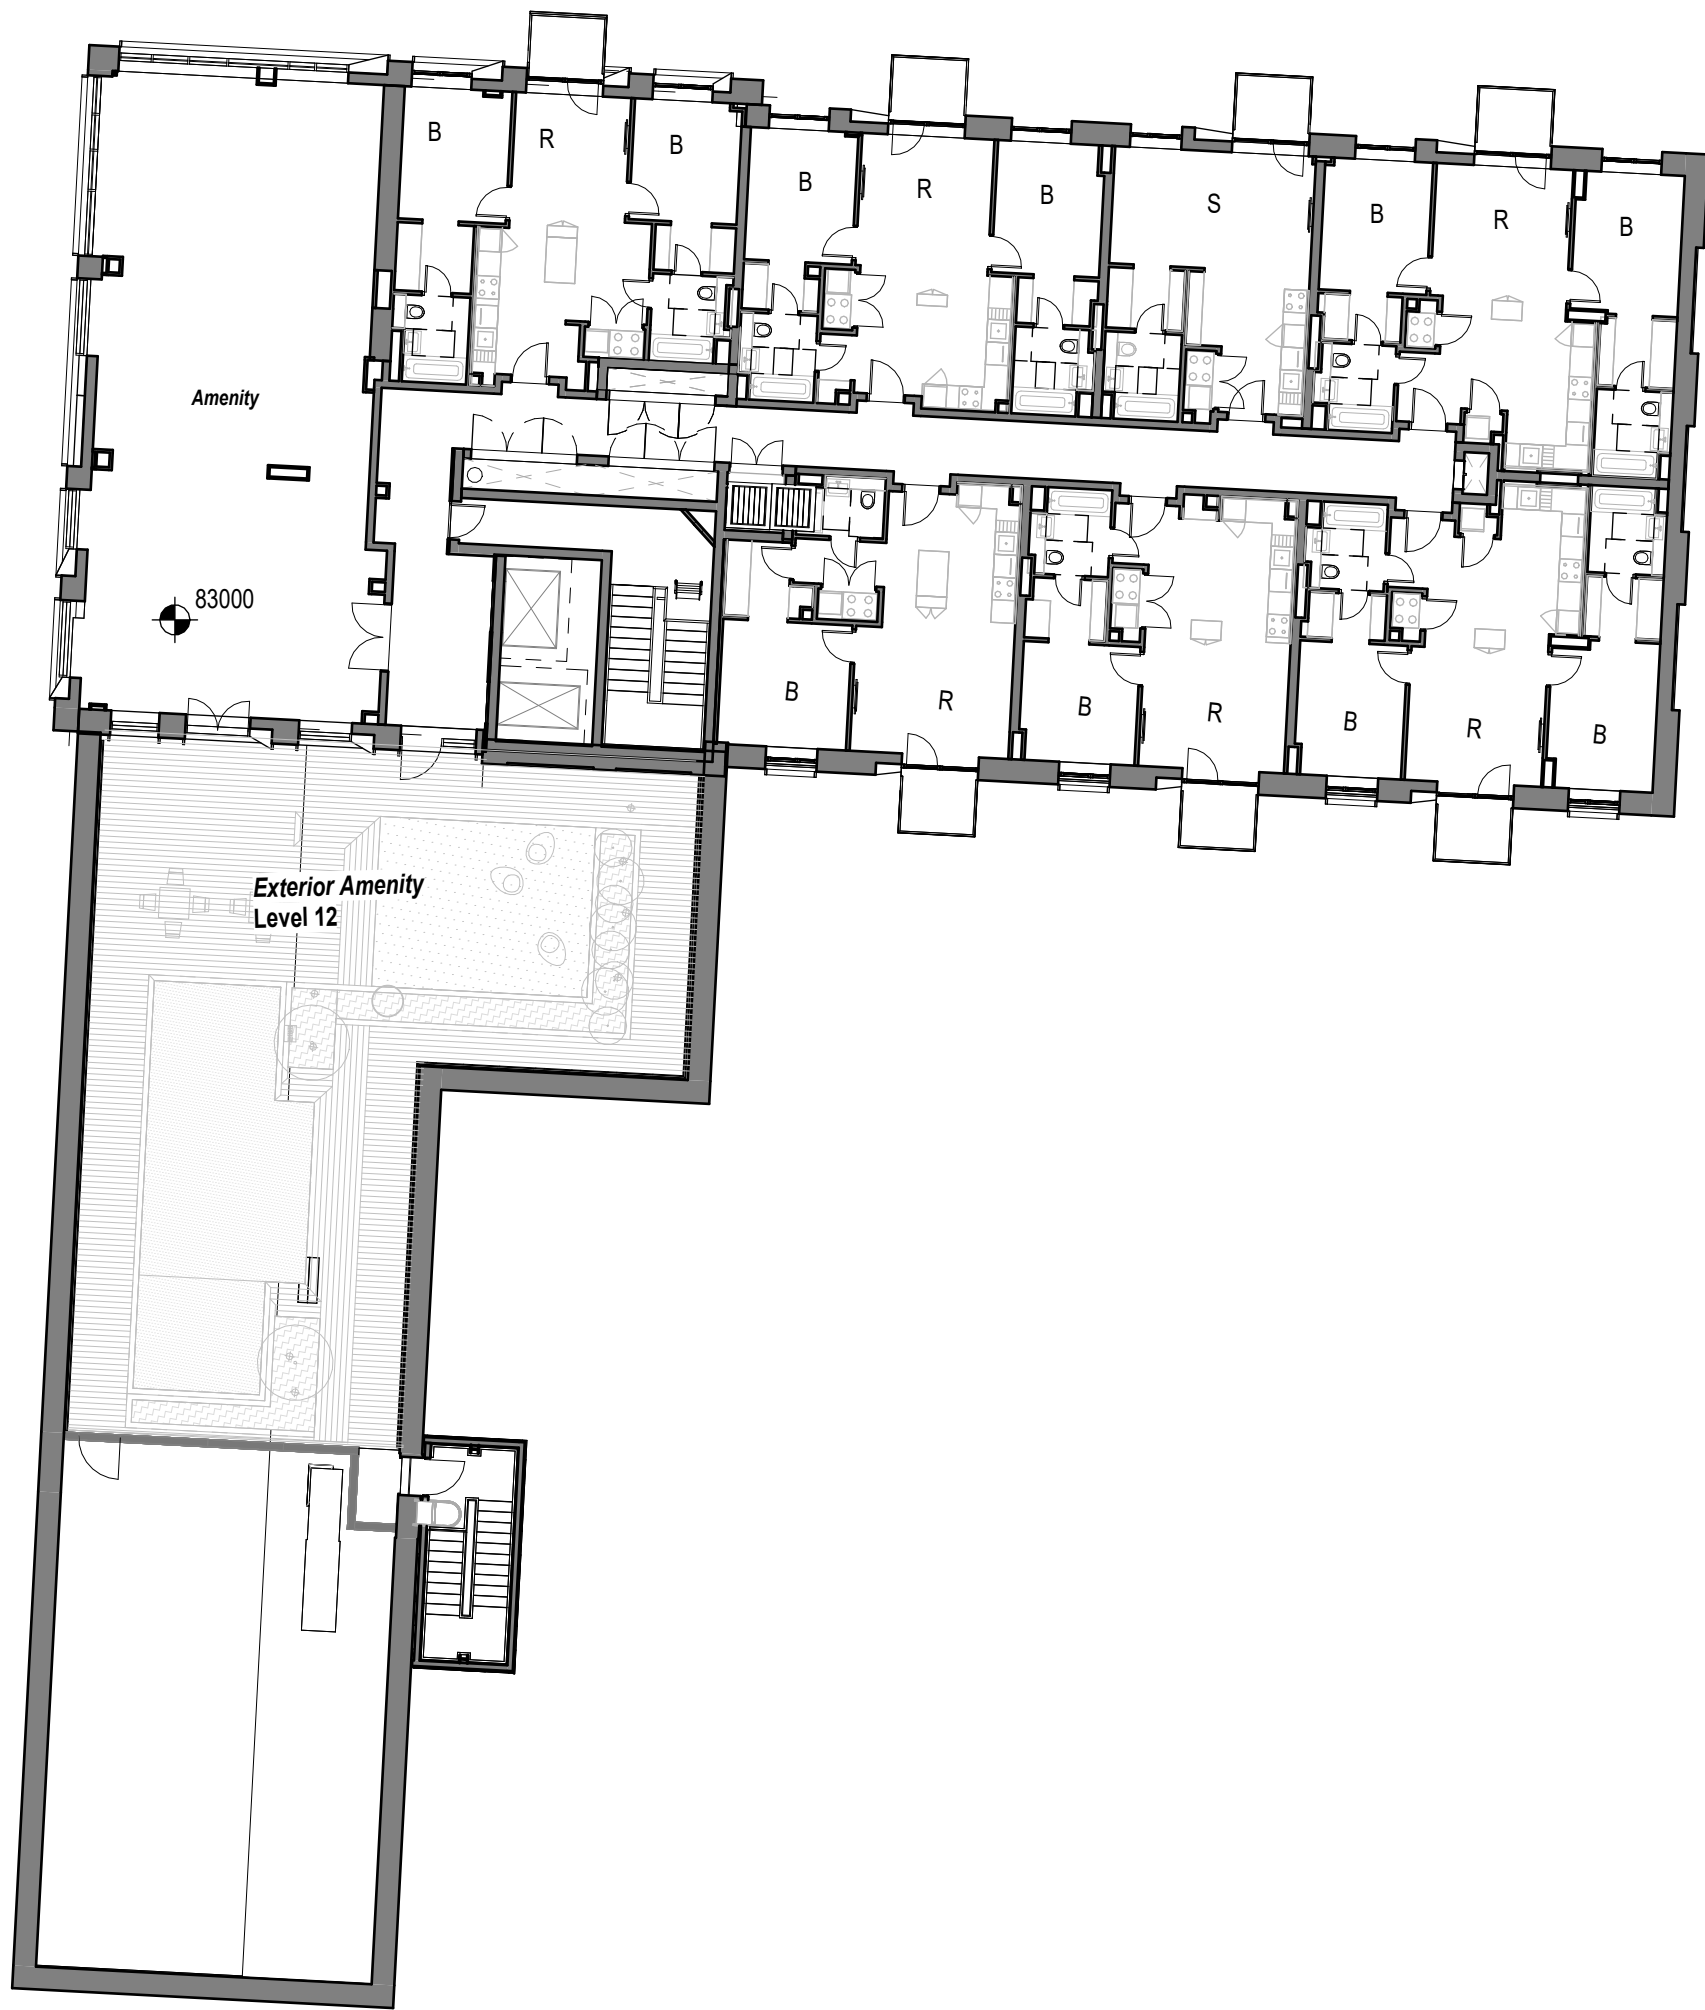

2 Plot F - Roof/Terrace and Level 12
1:200

P1	2026-0513	Planning	MP	MD
REV No.	DATE	DESCRIPTION	DWN	CHK

KEY PLAN

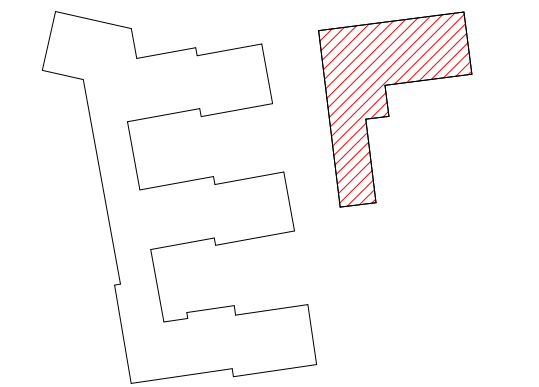

PROJECT
Station Hill, Reading
Plot F New Stairs
CLIENT
PIC E&F PROPCO LLP


ARCADIS
ARCADIS
18-22 Hatton Wall
London EC1N 8JH
T:+44(0)20 7079 9900
SHEET IDENTIFICATION
TITLE
Proposed Floor Plans - Typical Floor Plan and Level 12
STATUS

SUITABILITY STATUS
Planning

PROJECT NUMBER
050-170073
DATE DRAWN: **15/05/26**
SCALE @ A1: **1:200**
DRAWN BY: **MP**
CHECKED BY: **MD**

PROJECT ORIGINATOR ZONE LEVEL TYPE ROLE
GF - PL - A -
NUMBER REV
SHR-ARC-SB-ZZ-PL-A-130-303 - P1

© 2024 Arcadis UK ME Ltd.

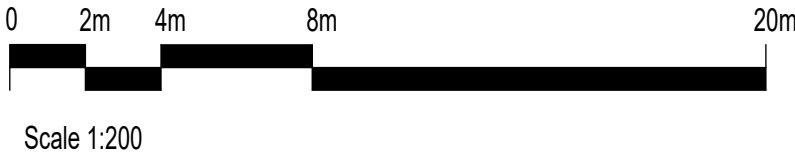

15/05/2026 11:16:32