

GENERAL NOTES

All rights reserved.

All drawings and written material appearing here, constitute original and unpublished work of the Architect and may not be duplicated, used or disclosed without written consent of the Architect.

Notes and material designations are typical for similar conditions unless otherwise indicated.


Note:

'Commercial' refers to Flexible Office/Retail/Community and Leisure (E, Sui Generis, F.1 and F.2) Use Class



1 Block F - Ground Floor Level
1 : 200

1. STAIR TO FIRST FLOOR
2. SECURED EXIT DOOR TO STAIRS
3. EXISTING SMOKE LOUVRES TO CAR PARK AT GROUND LEVEL
4. GATE
5. EXISTING STAIR TO LOWER LEVEL

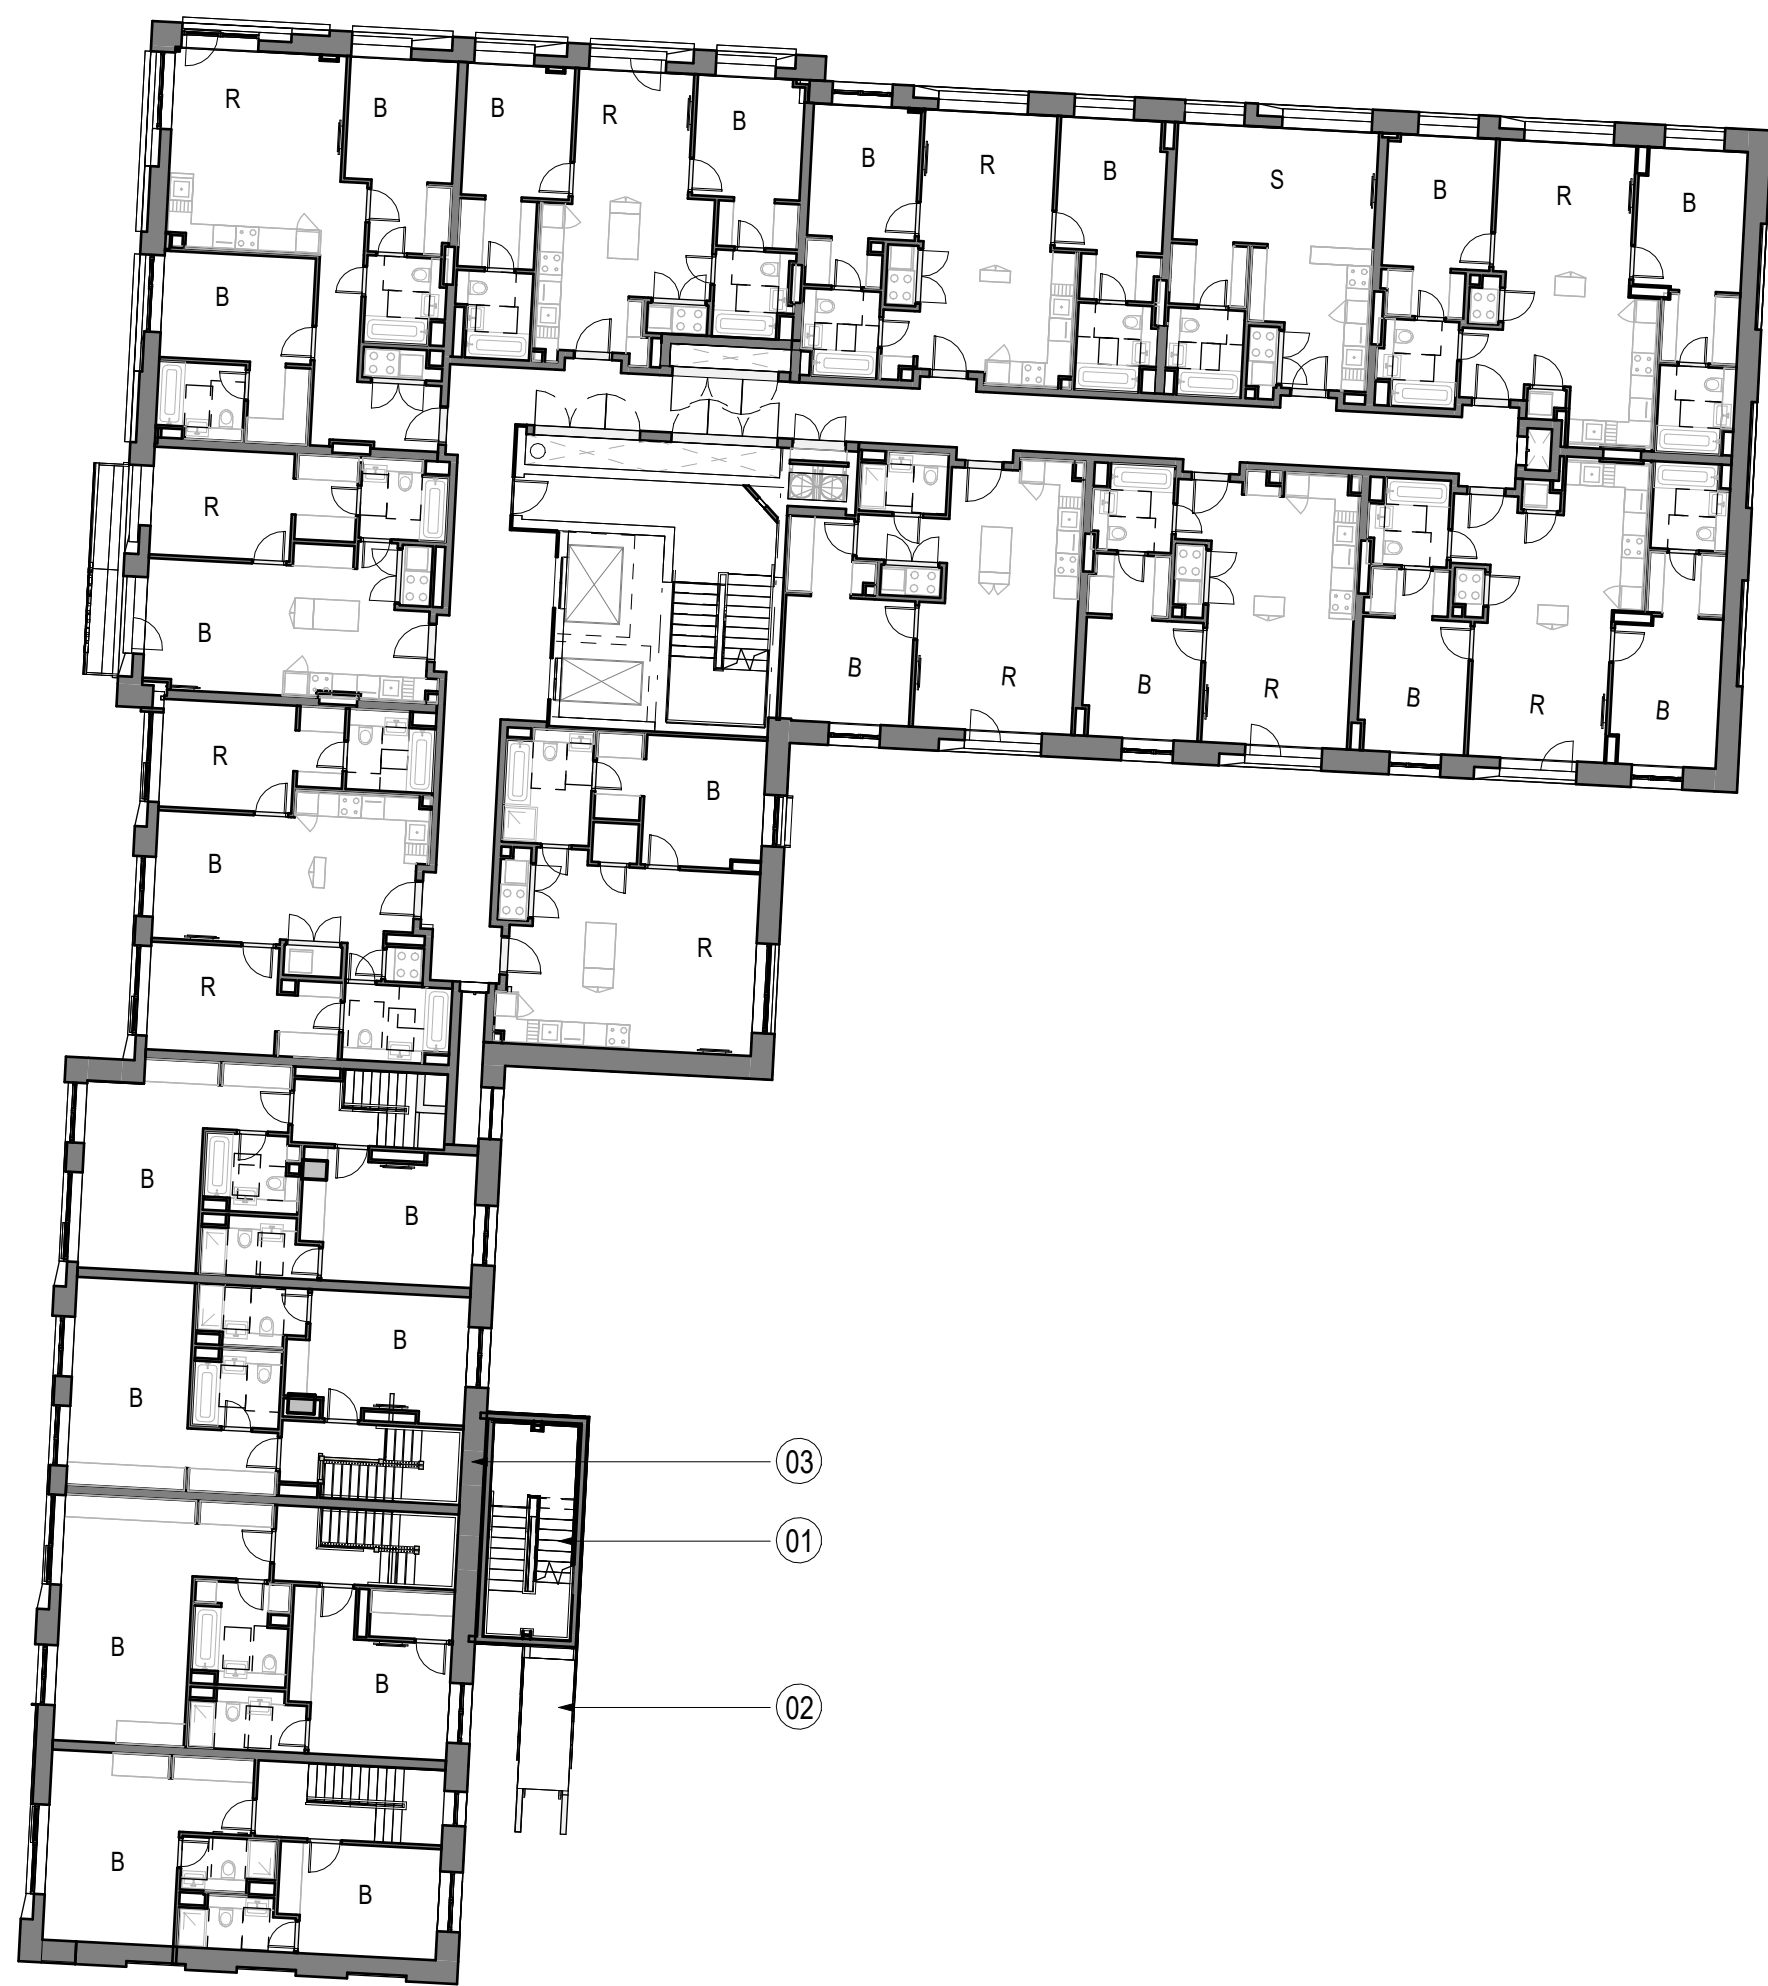


2 Plot F - Level 01
1 : 200

1. NEW STAIRS
2. ROOF TO FLIGHT FROM GROUND LEVEL
3. WINDOWS TO INTERNAL STAIRS BLOCKED UP



P1	2026-0513	Planning	MP	MD
REV No.	DATE	DESCRIPTION	DWN	CHK

KEY PLAN

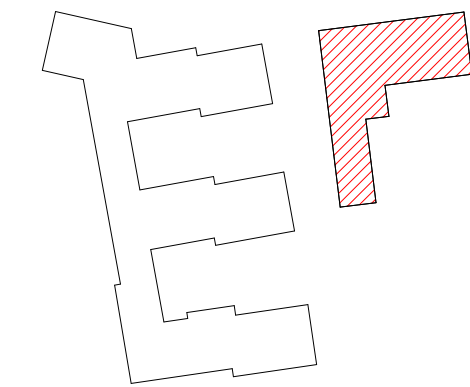

PROJECT

Station Hill, Reading
Plot F New Stairs

CLIENT

PIC E&F PROPCO
LLP

ARCADIS

ARCADIS

18-22 Hatton Wall
London EC1N 8JH

T: +44(0)20 7079 9900

SHEET IDENTIFICATION
TITLE

Proposed Floor Plans -
Ground Floor and Level
01

STATUS

SUITABILITY STATUS

Planning

PROJECT NUMBER: 050-170073
DATE DRAWN: 15/05/26
SCALE @ A1: 1 : 200

DRAWN BY: MP
CHECKED BY: MD

PROJECT ORIGINATOR ZONE LEVEL TYPE ROLE

GF - PL - A -

SHR-ARC-SB-ZZ-PL-A-130-302 - P1

© 2024 Arcadis UK ME Ltd.

15/05/2026 11:16:27