





LOCATION PLAN
SCALE 1:1250@A3

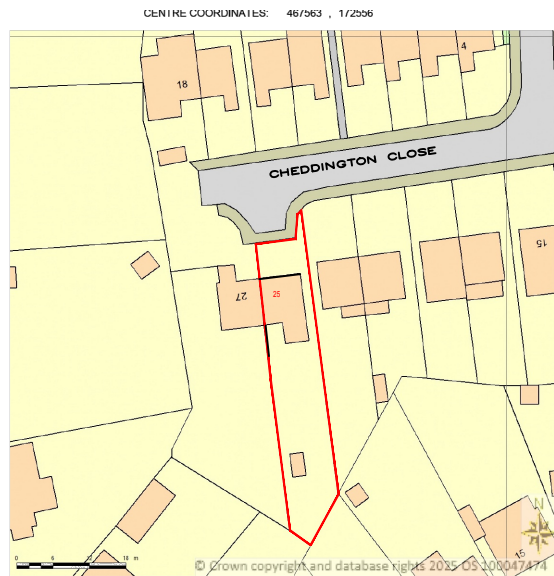

BLOCK PLAN
SCALE 1:500@A3



Supplied by Streetwise Maps Ltd
www.streetwise.net
Licence No: 100047474

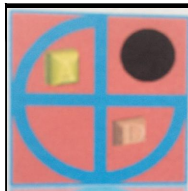

PROJECT:

PROPOSED DECK (PART RETROSPECTIVE)

25 Cheddington Close
Reading

DRAWN BY:

P.S.

DATE:

09/06/2026

SCALE:

AS SHOWN@A3

FILENAME:

25019


DRAWING TITLE:

LOCATION AND BLOCK PLAN


DRAWING NUMBER:

CC-01

ArchDezine Limited
archdeziner7@gmail.com

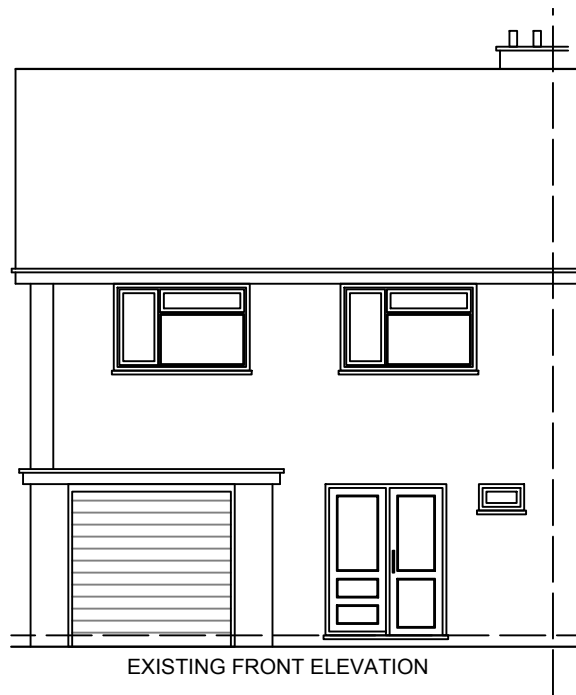


EXISTING FRONT ELEVATION

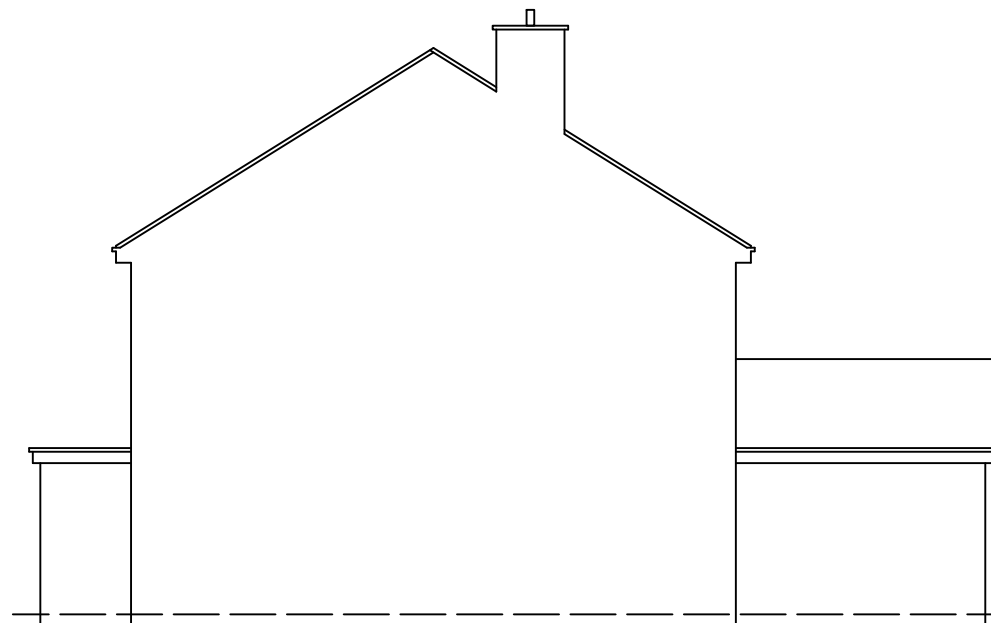


EXISTING SIDE ELEVATION



EXISTING REAR ELEVATION

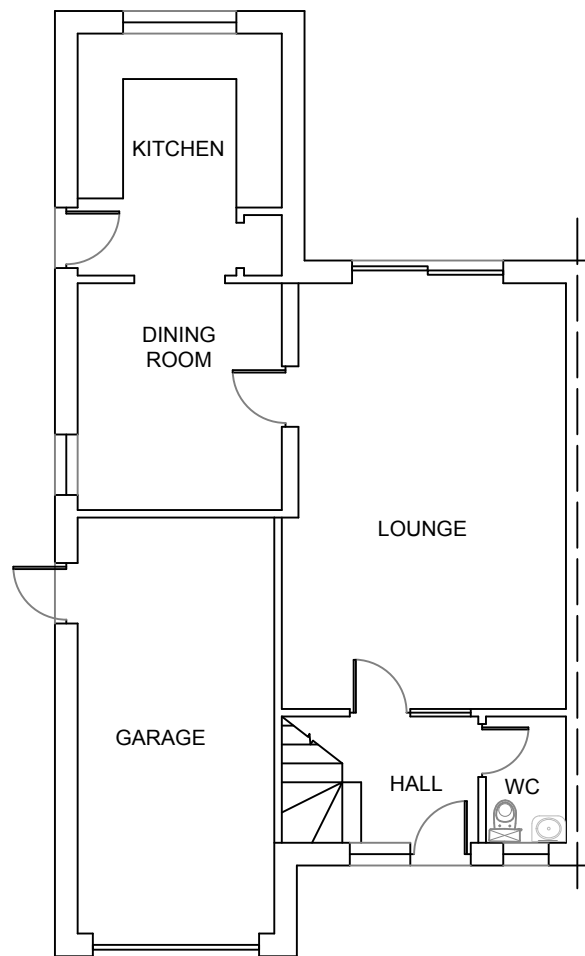



EXISTING GROUND FLOOR PLAN

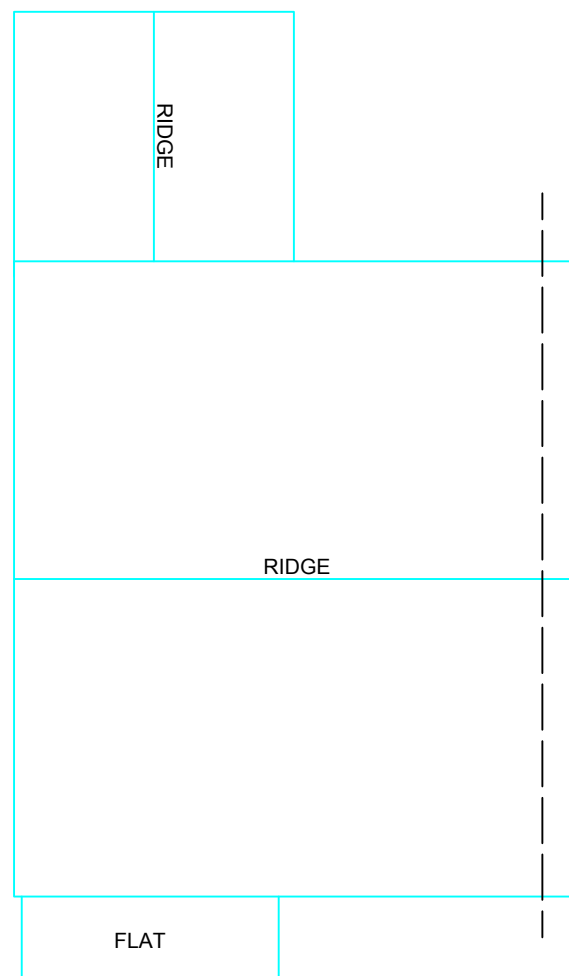

EXISTING ROOF PLAN



EXISTING SIDE ELEVATION

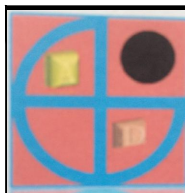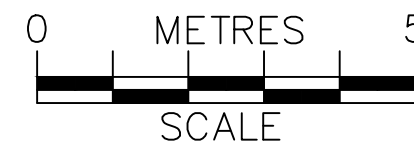

PROJECT:

PROPOSED DECK (PART RETROSPECTIVE)

25 Cheddington Close
Reading

DRAWN BY:

P.S.

DATE:

09/06/2026

SCALE:

1:100@A3

FILENAME:

25019





DRAWING TITLE:


EXISTING PLANS AND ELEVATIONS

DRAWING NUMBER:

CC-02

ArchDezine Limited
archdeziner7@gmail.com

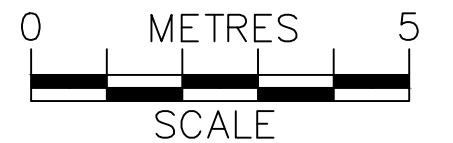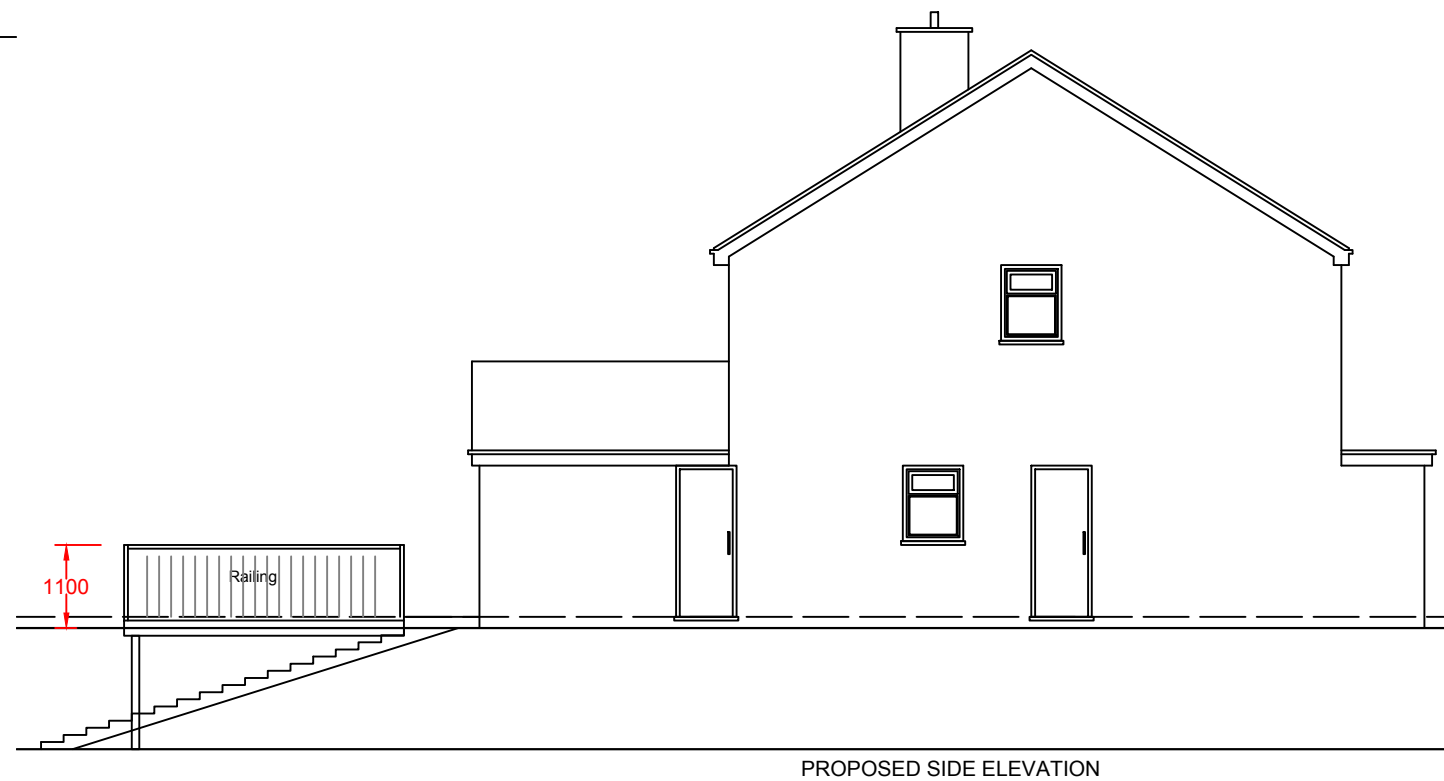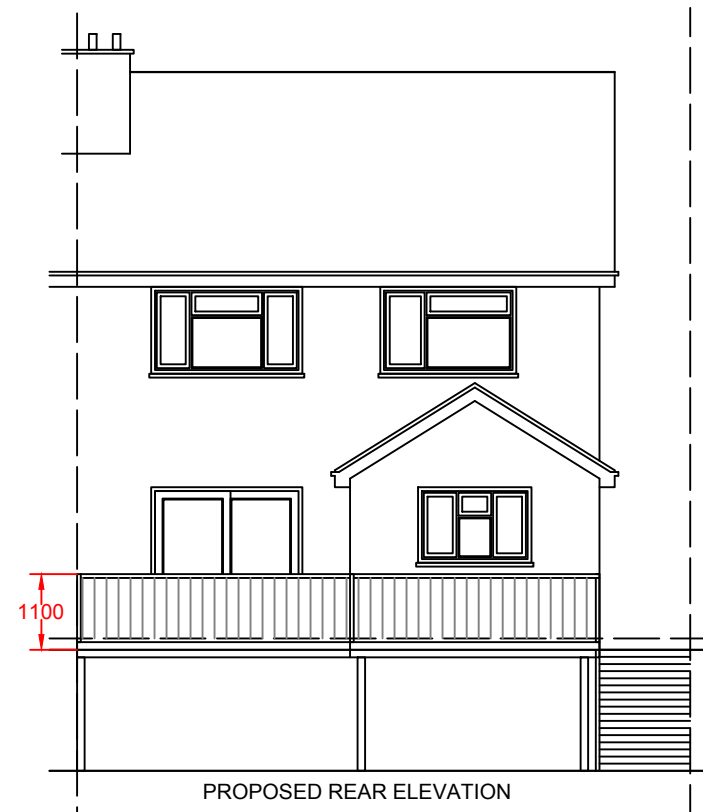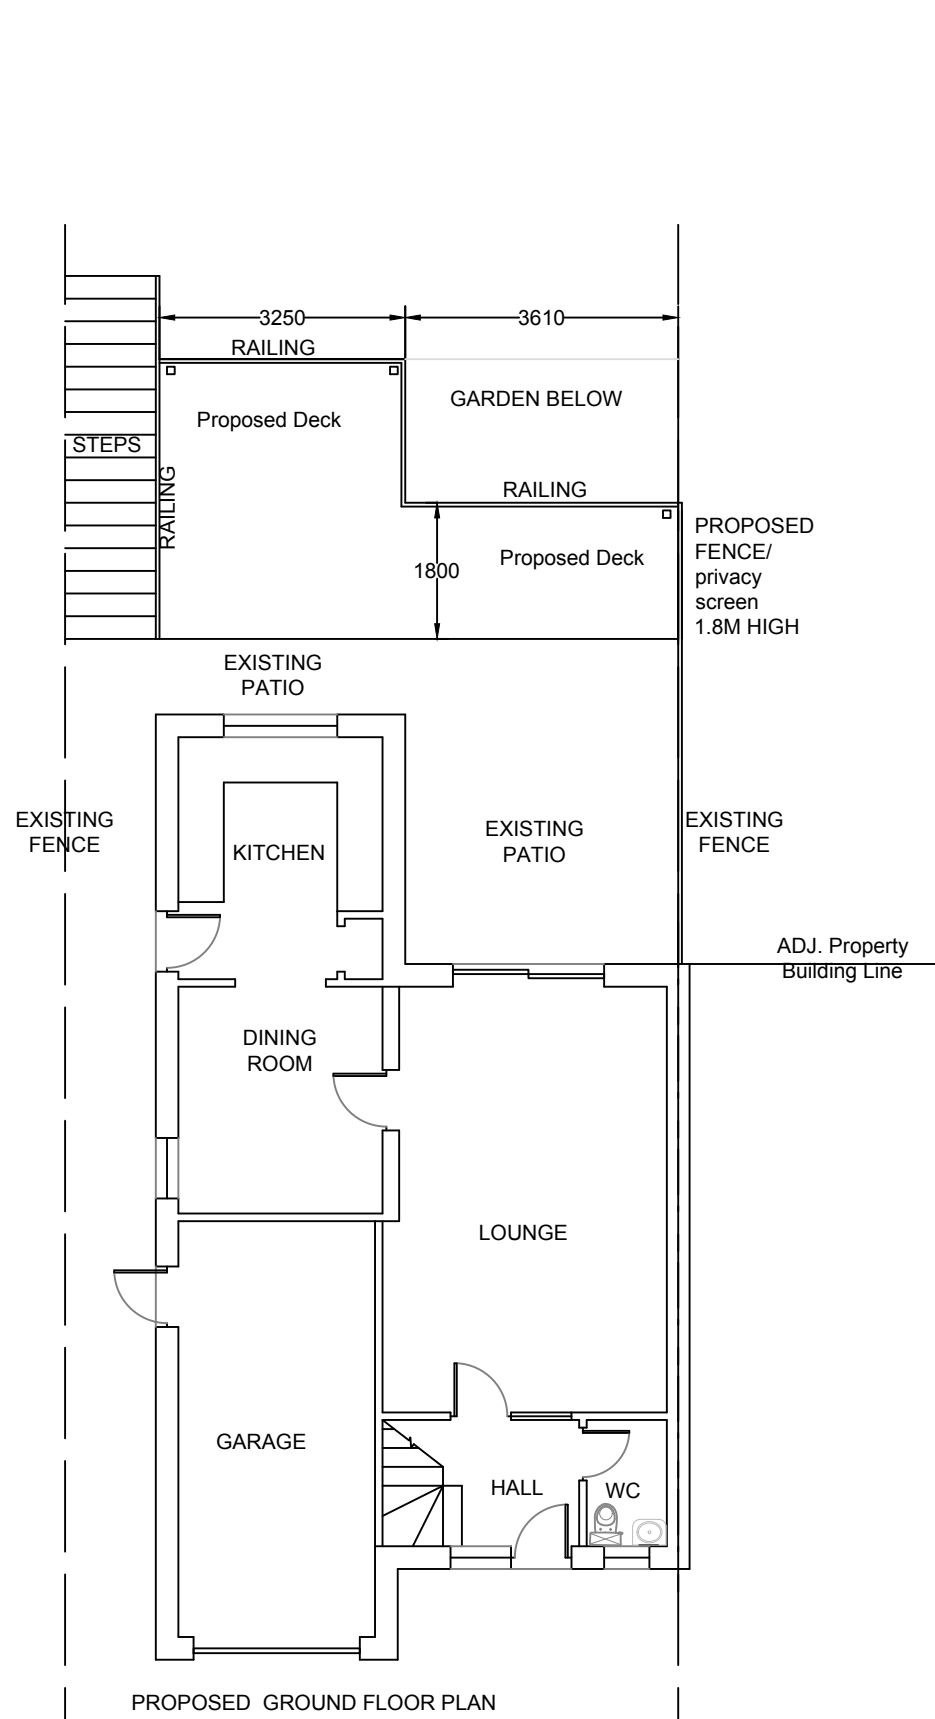

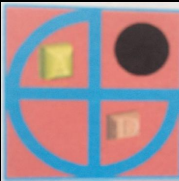	PROJECT:	25 Cheddington Close Reading	DRAWN BY:	P.S.	DRAWING TITLE:		 archdeziner7@gmail.com
	PROPOSED DECK (PART RETROSPECTIVE)		DATE:	09/06/2026	PROPOSED PLANS AND ELEVATIONS		
			SCALE:	1:100@A3	DRAWING NUMBER:	CC-03	
			FILENAME:	25019			