

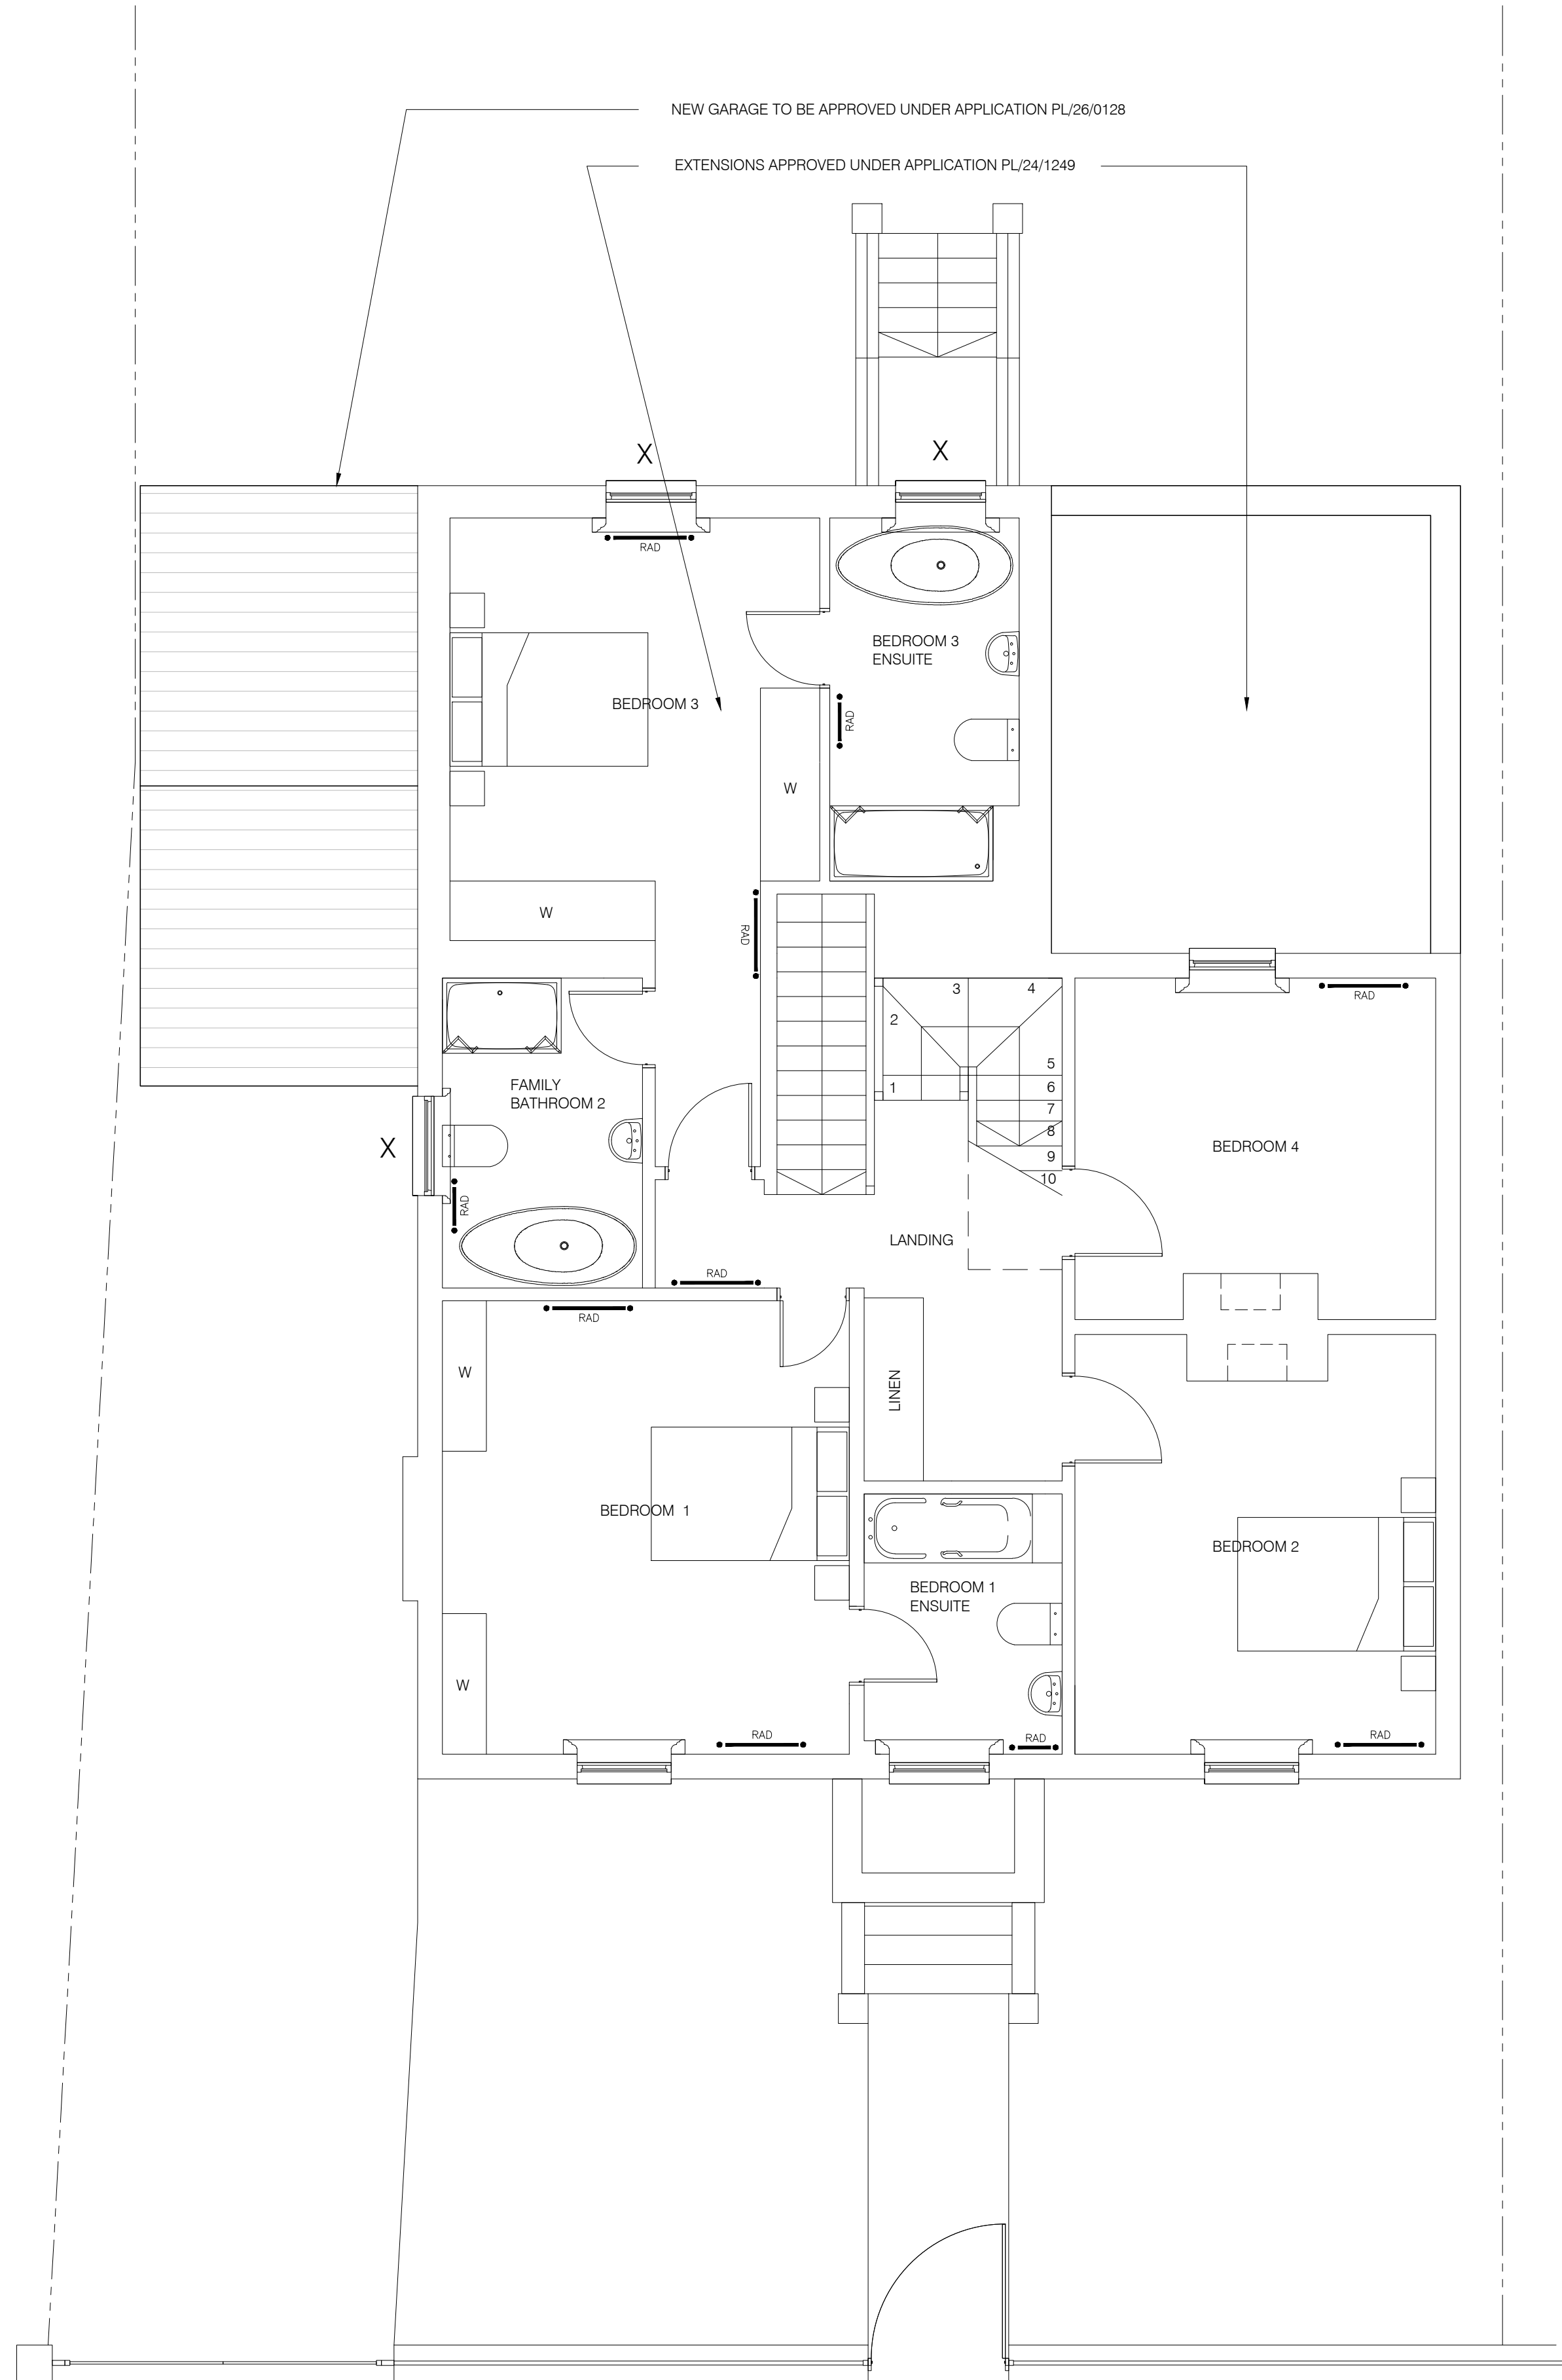


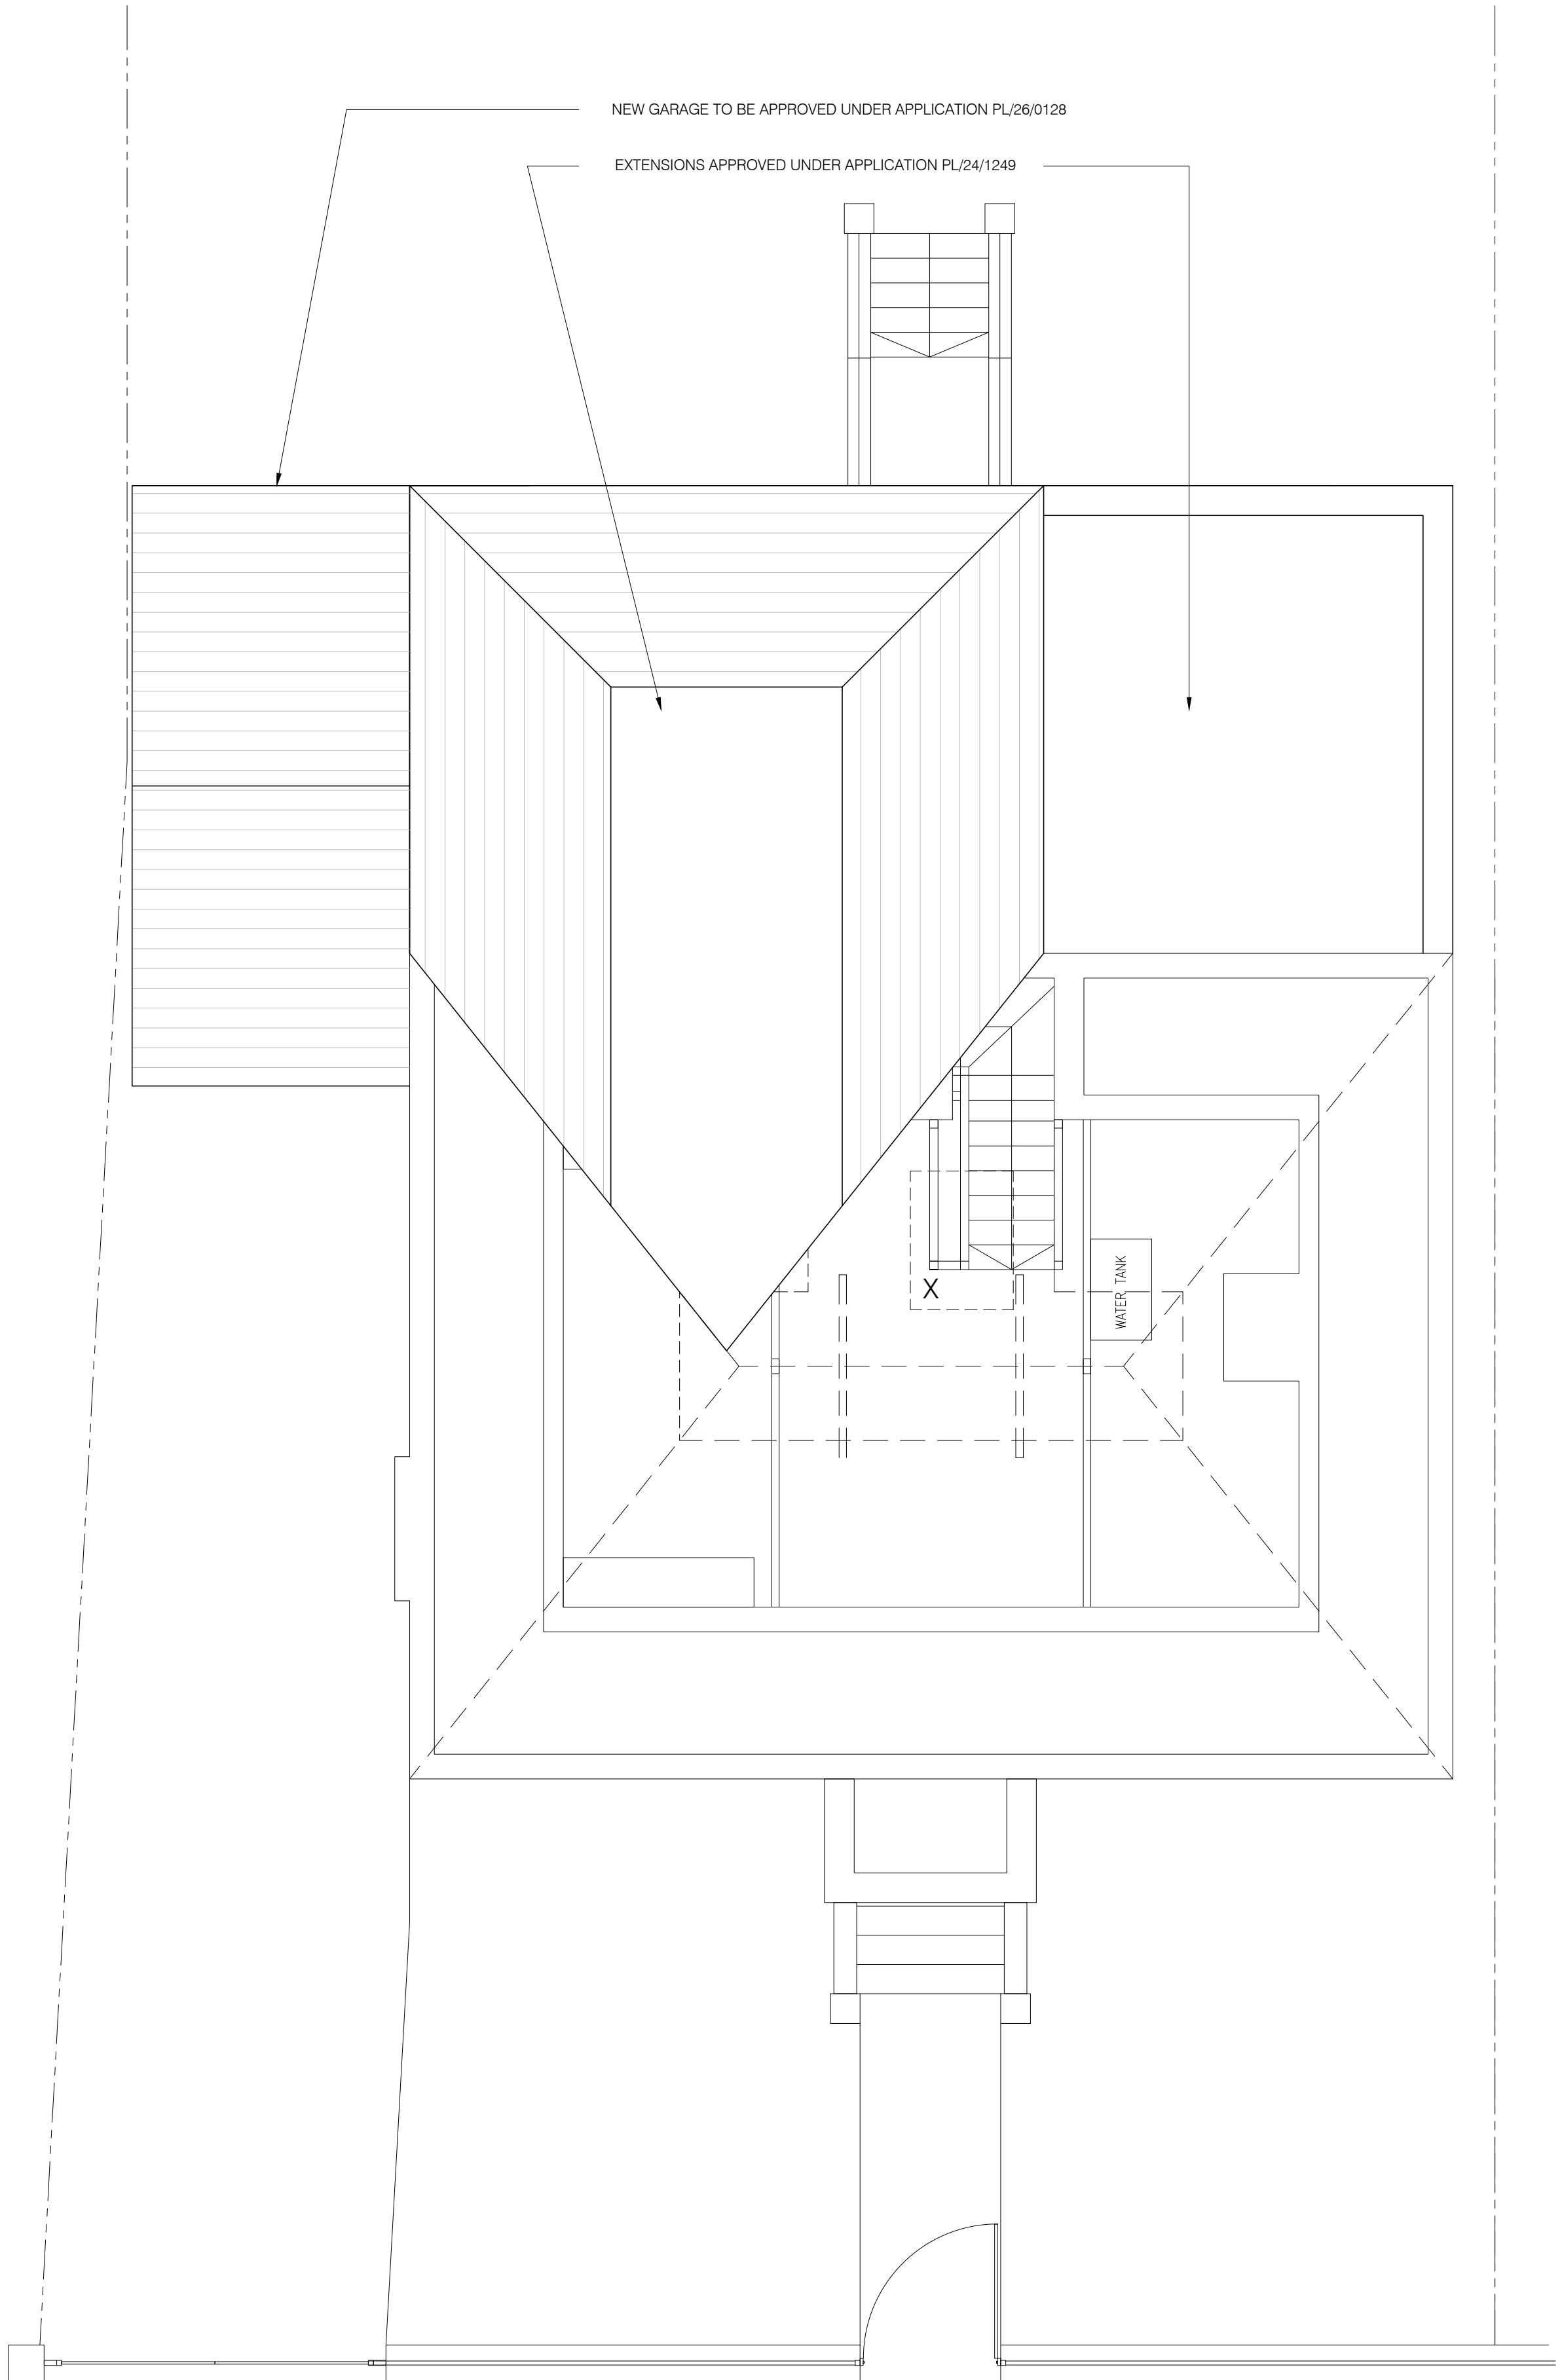

FIRST FLOOR PLAN
SCALE 1:50

X WINDOW APPROVED UNDER APPLICATION PL/24/1249

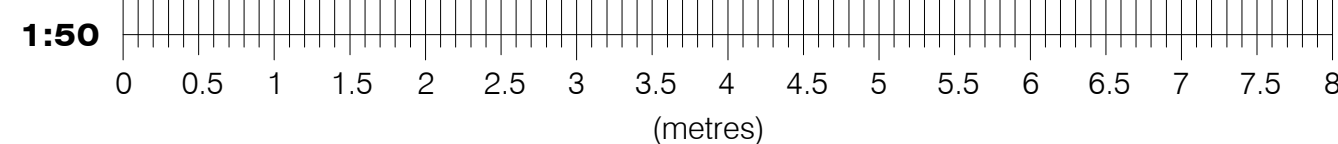

SECOND FLOOR PLAN
SCALE 1:50

NOTES:
1. THIS DRAWING IS TO BE READ IN CONJUNCTION WITH ALL RELEVANT ARCHITECTS, SUB-CONTRACTORS AND ARCHITECTURAL DRAWINGS.



100 Berkshire Place
Winnersh Triangle
Wokingham, Berkshire RG41 5RD
Tel: 07787296792
Email: james@jetarchdesign.co.uk

Client
DR PENCHUKOVA

Property:
85 HAMILTON ROAD
READING
RG1 5RB

Drawing Title:
DETAILS OF PROPOSED
FLOOR PLANS
FIRST AND SECOND FLOOR

Rev.	Date	Revisions

Drawing No.	A1/435/05	Rev.	C
Plot Date:			
Scale	1:50 @ A1		
Date	NOV 25	Drawn	J.T.