

Collaborating with:
Reading Borough Council



Job: 1183
Drawing: 02-00
Revision:

Project:
**Central Library
Abbey Square, Reading**
Drawing:
Site Location Plan

Date: 06.26
Status: **Planning**
Drawn By: AG
Checked By: SH



Colony Architects Ltd.
The Wine Store, Brewery
Court, Theale, Reading, RG7 5AJ
+44 (0)118 380 0328
hello@colonyarchitects.com
colonyarchitects.com

 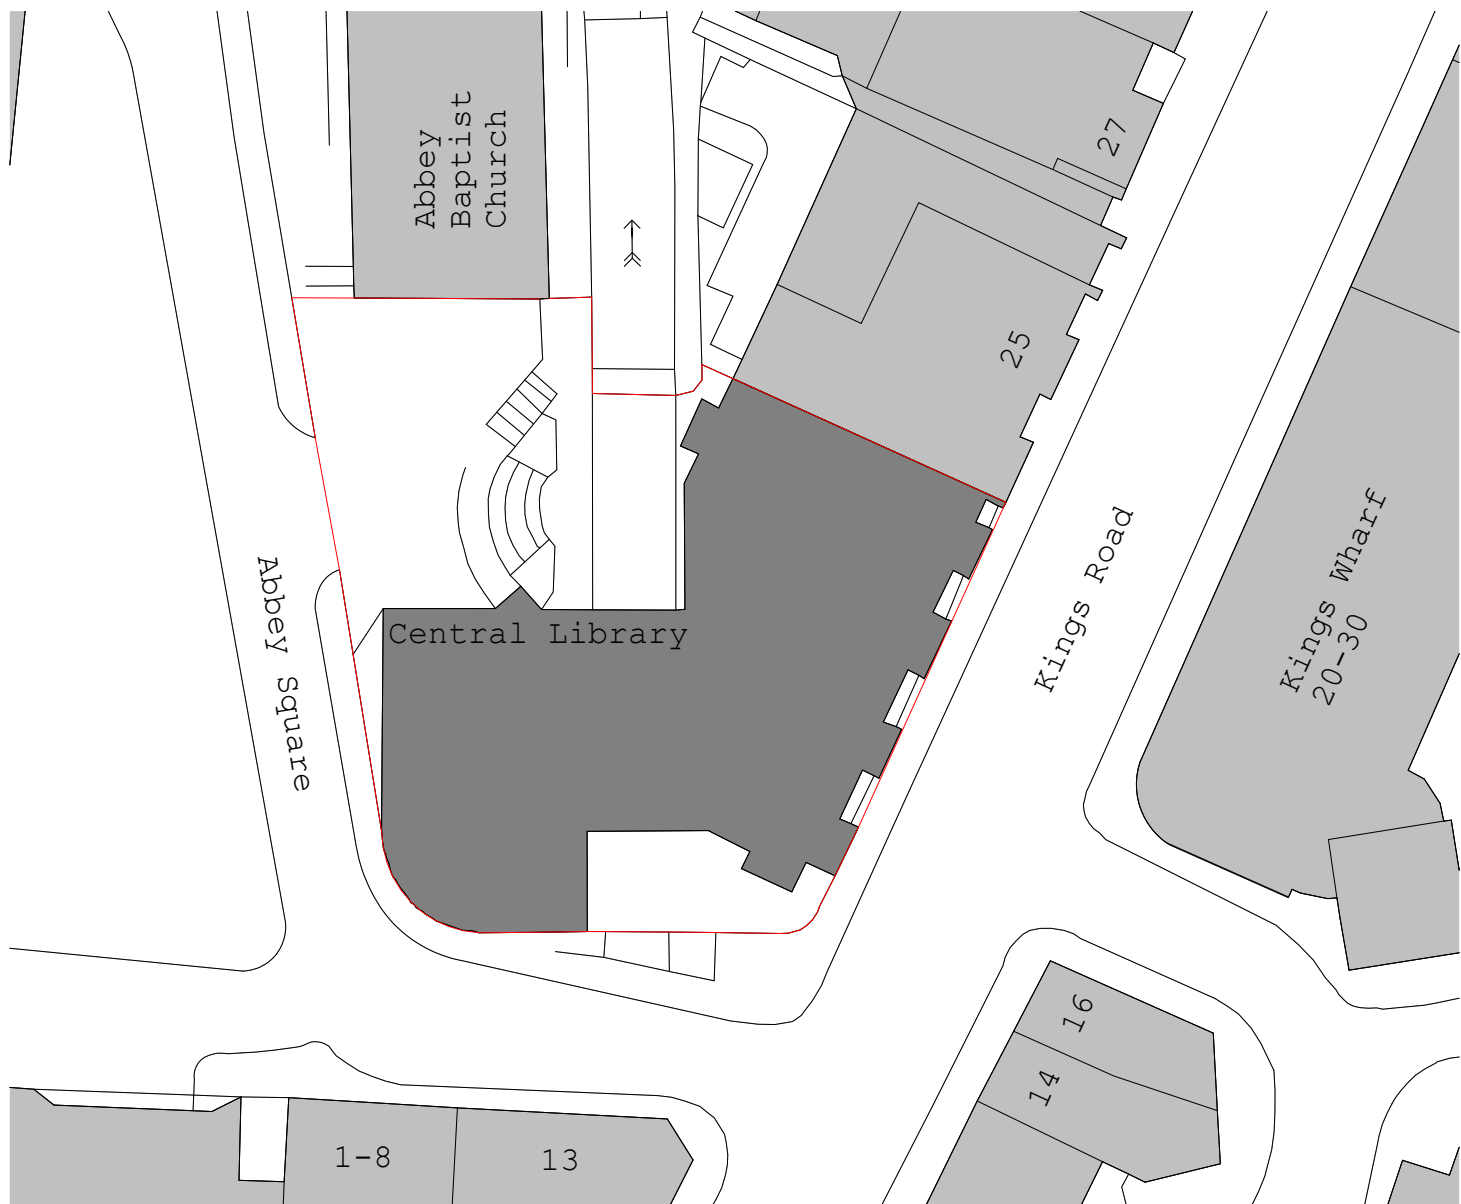

Collaborating with:
Reading Borough Council


Job: 1183
Drawing: 02-01
Revision:

Project:
Central Library
Abbey Square, Reading
Drawing:
Block Plan As Existing


Date:
06.26
Status:
Planning
Drawn By:
AG
Checked By:
SH



Colony Architects Ltd.
The Wine Store, Brewery
Court, Theale, Reading, RG7 5AJ
+44 (0)118 380 0328
hello@colonyarchitects.com
colonyarchitects.com

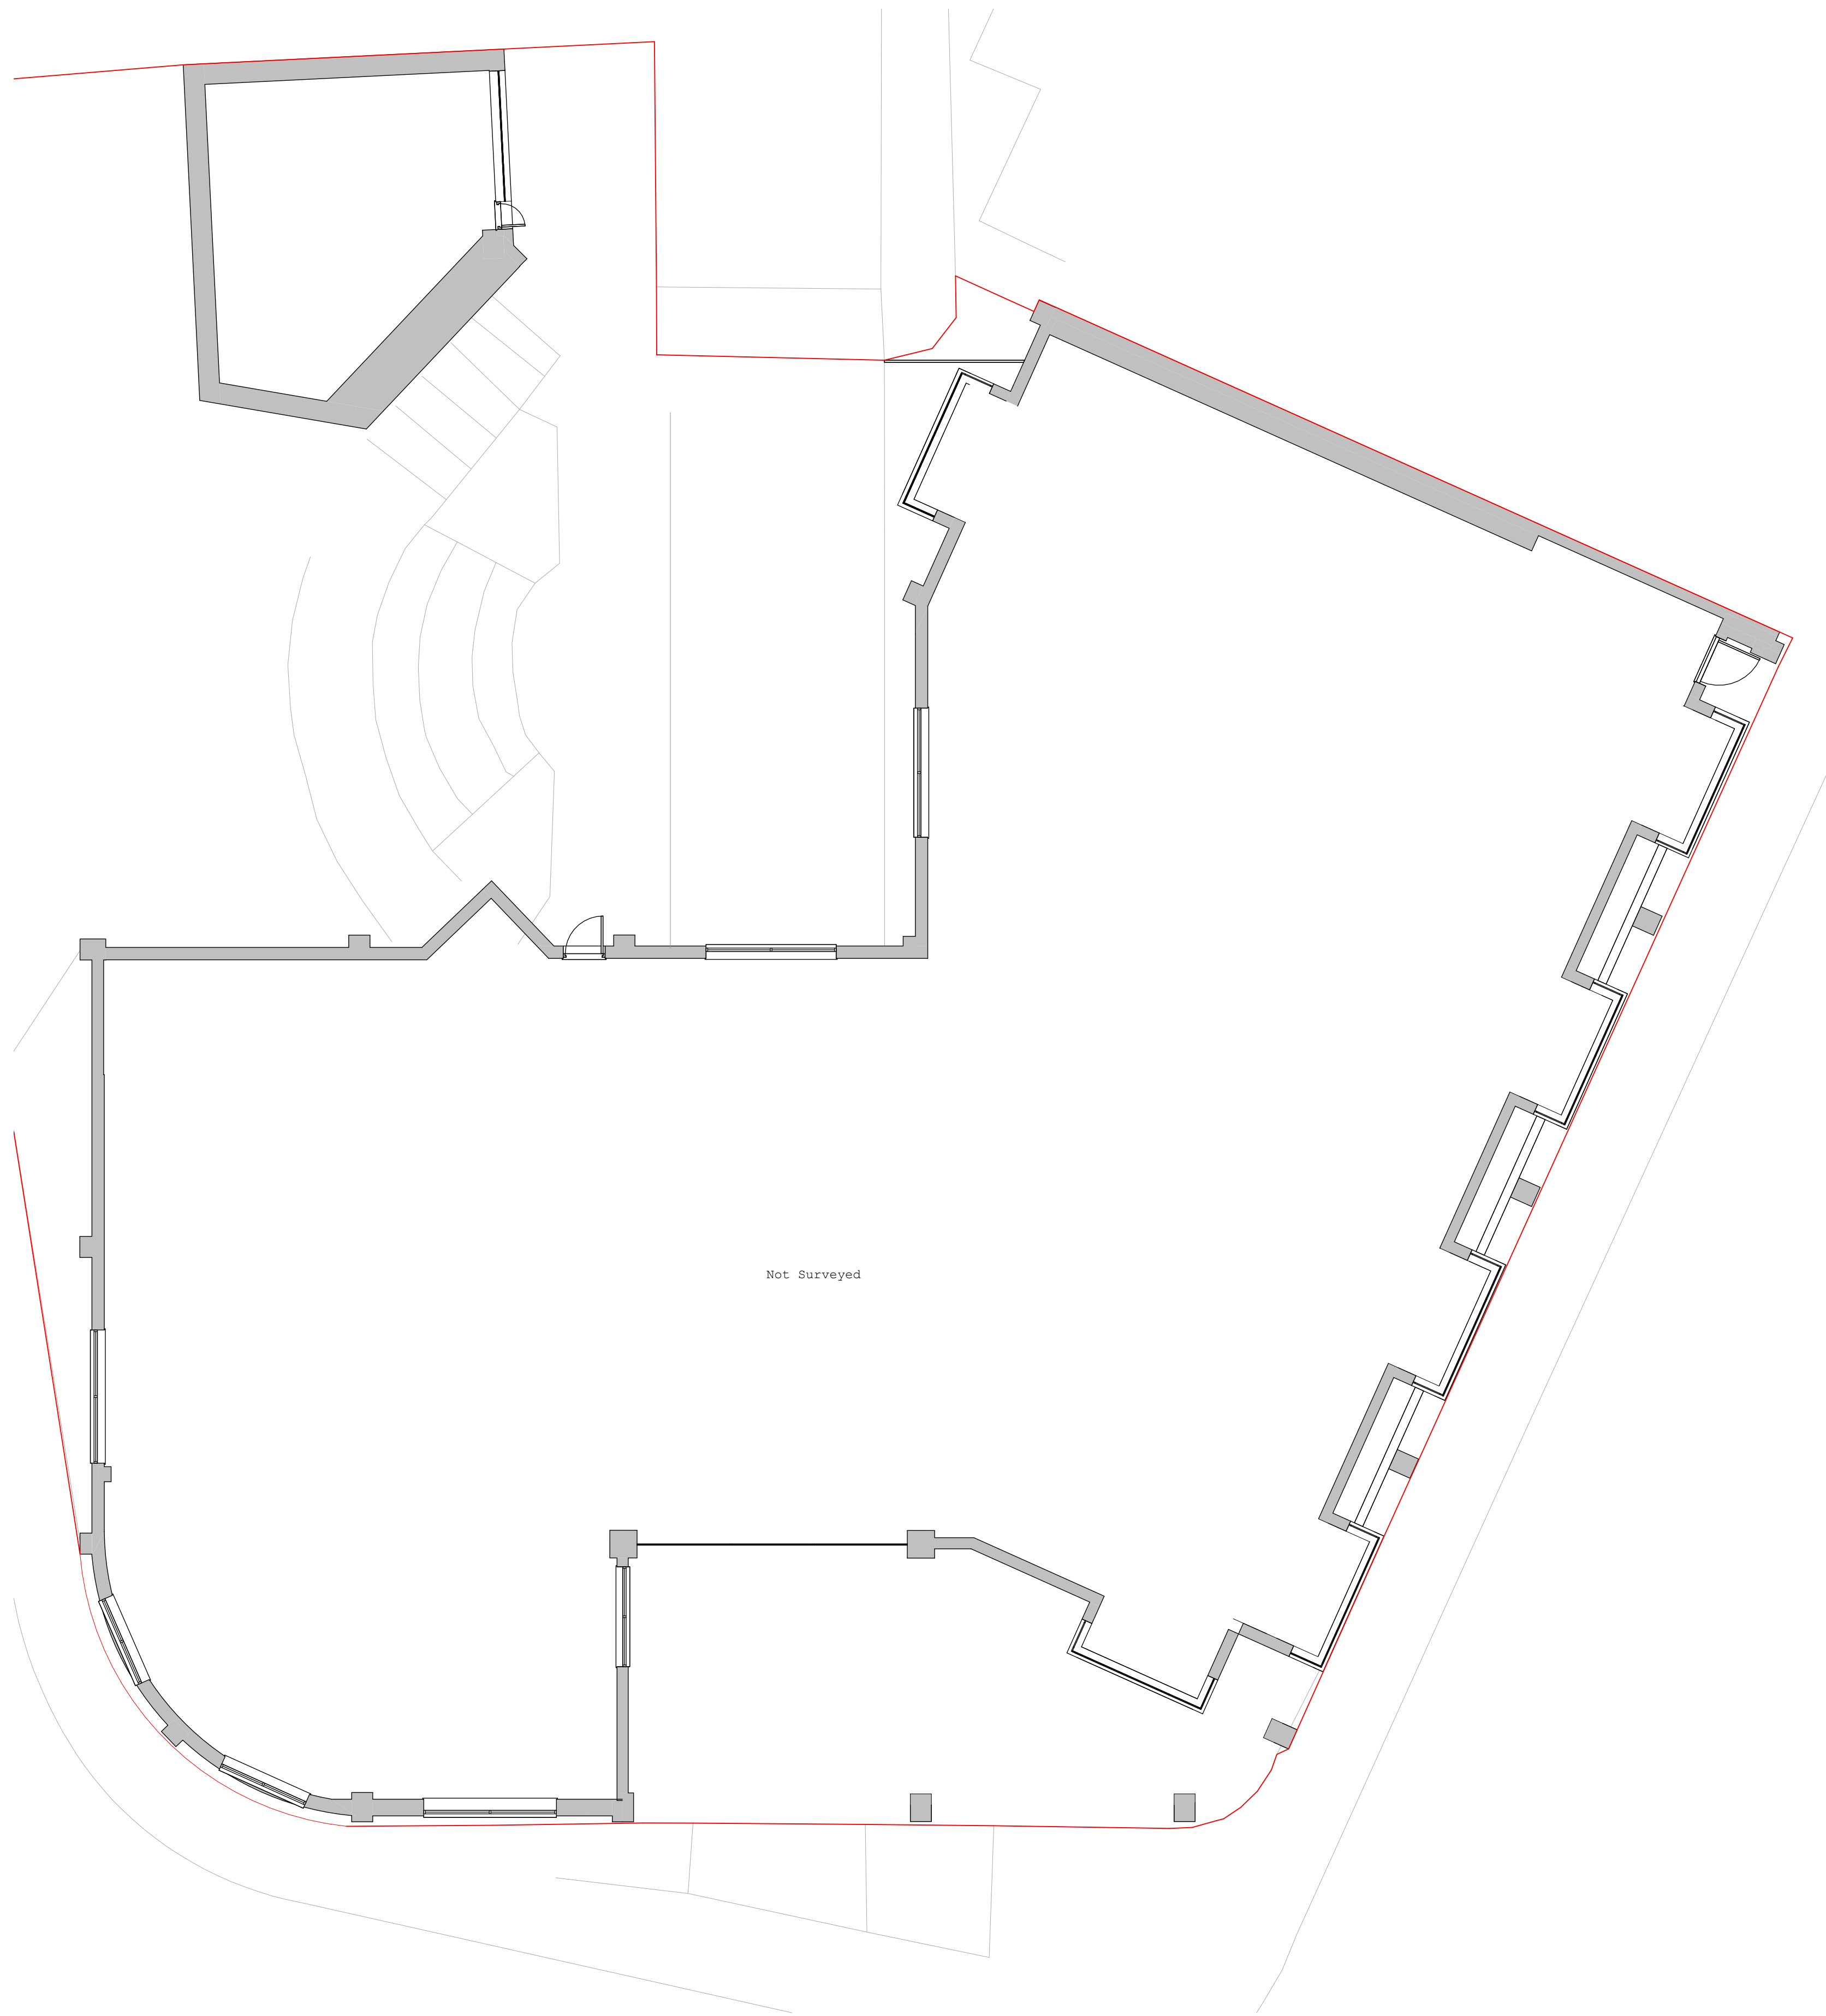


Ground Floor Plan As Existing

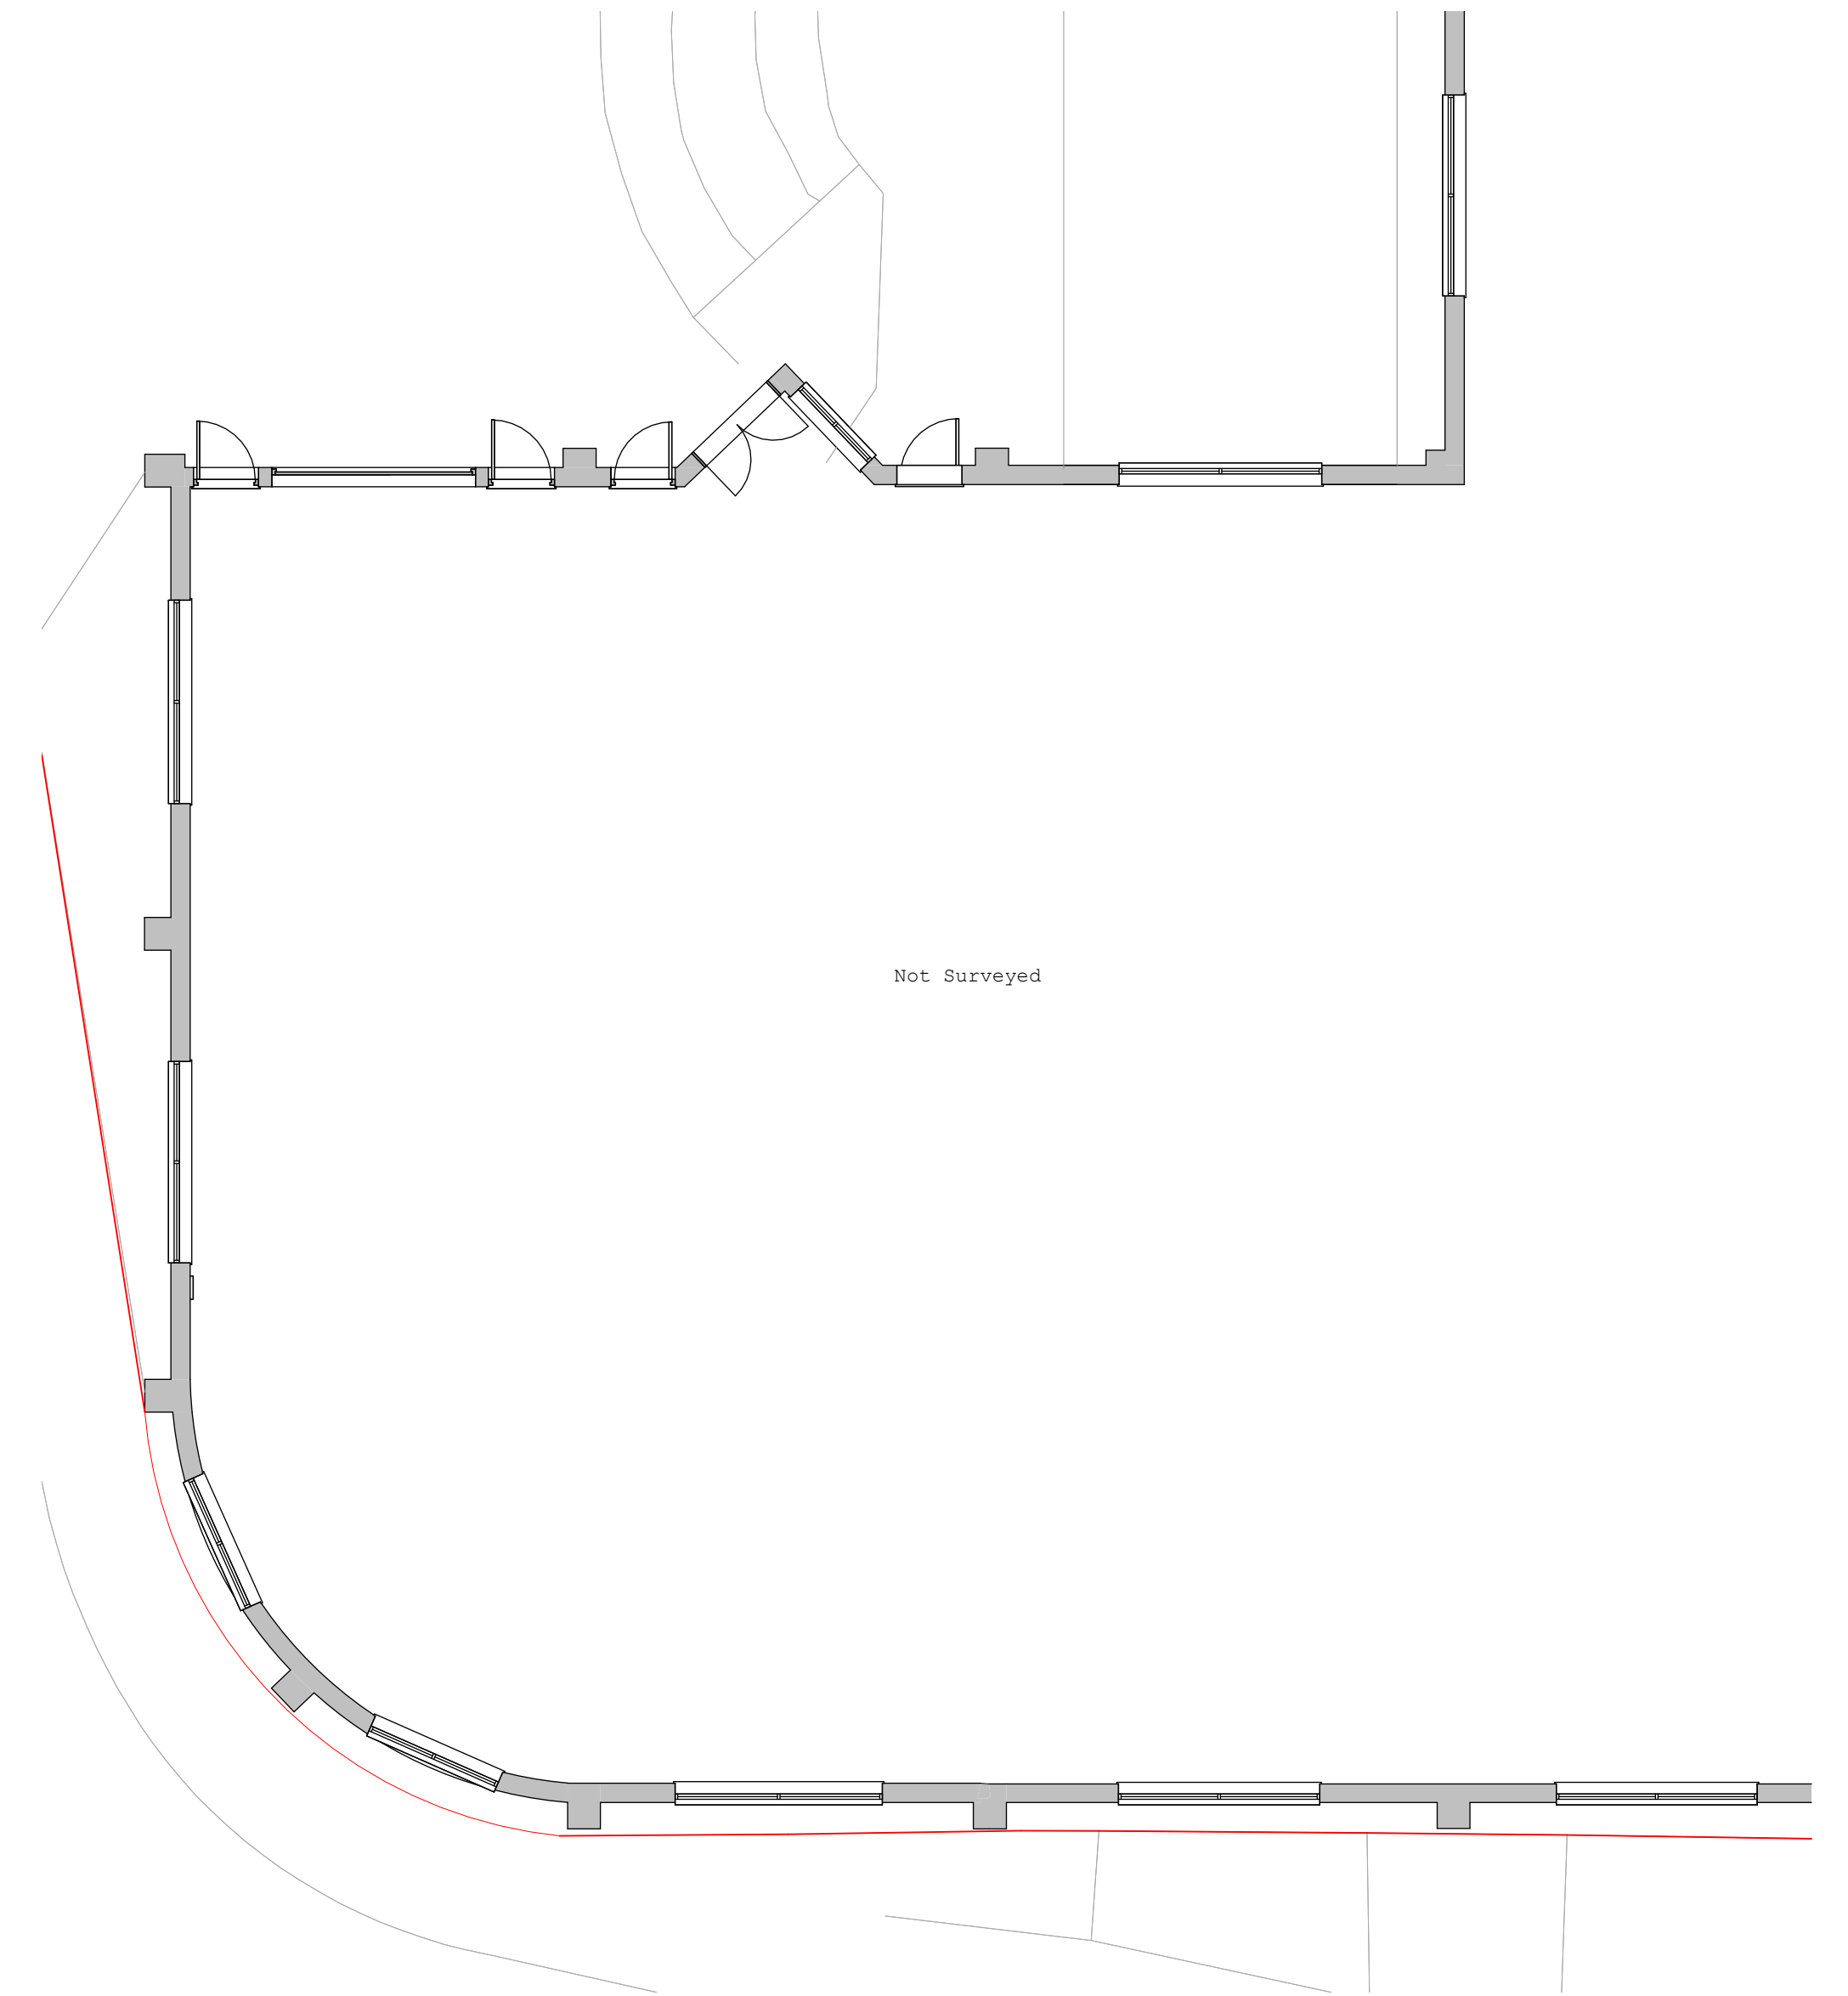


First Floor Plan As Existing




1 : 100 2m 4m 6m 8m 10m 1:100

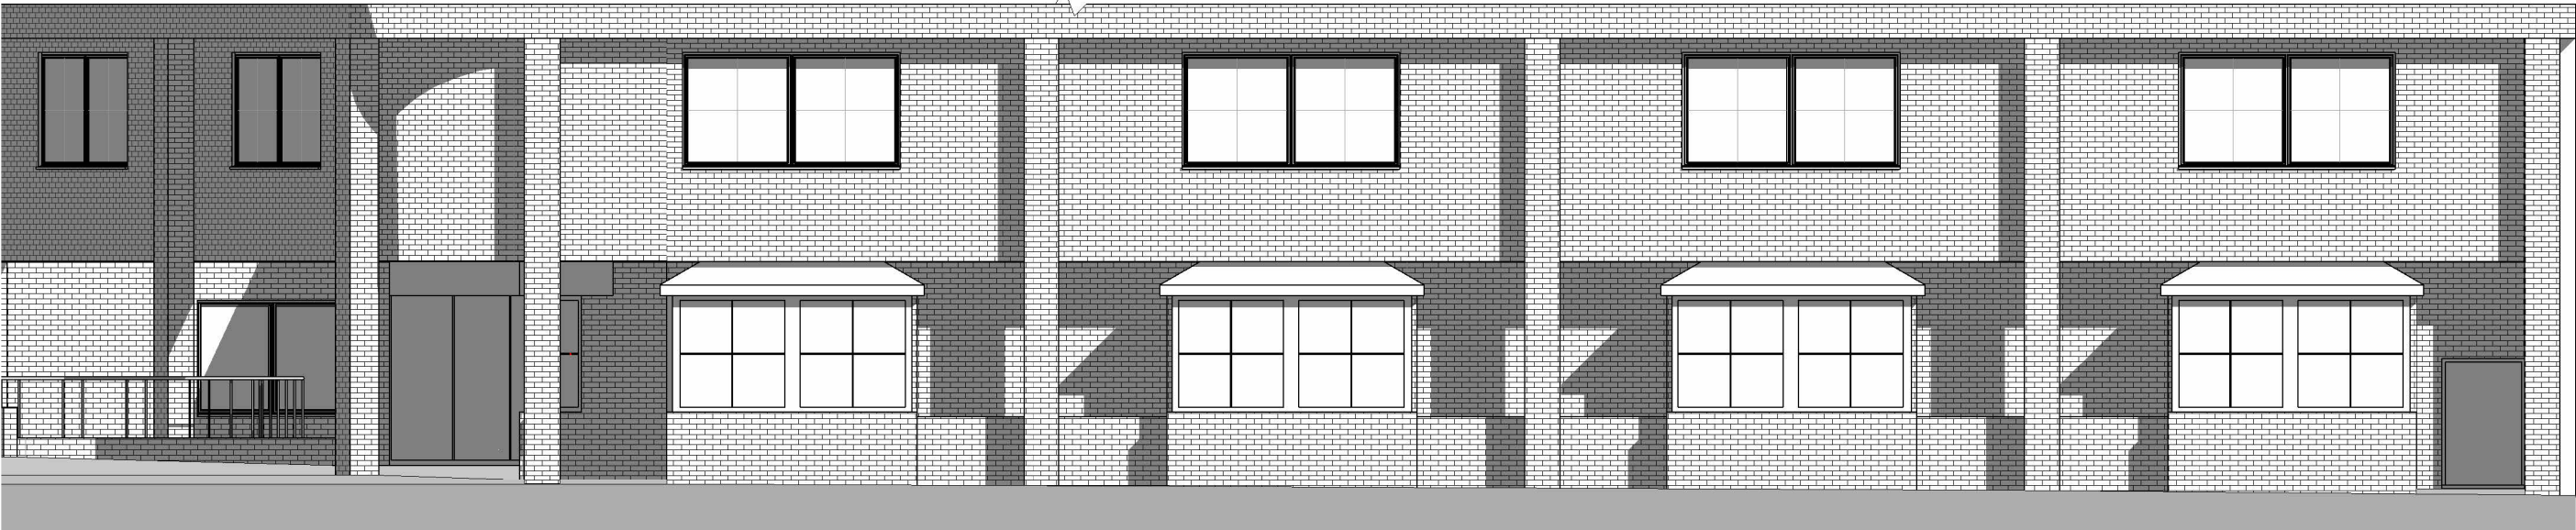

A: South Elevation
Scale: 1:100

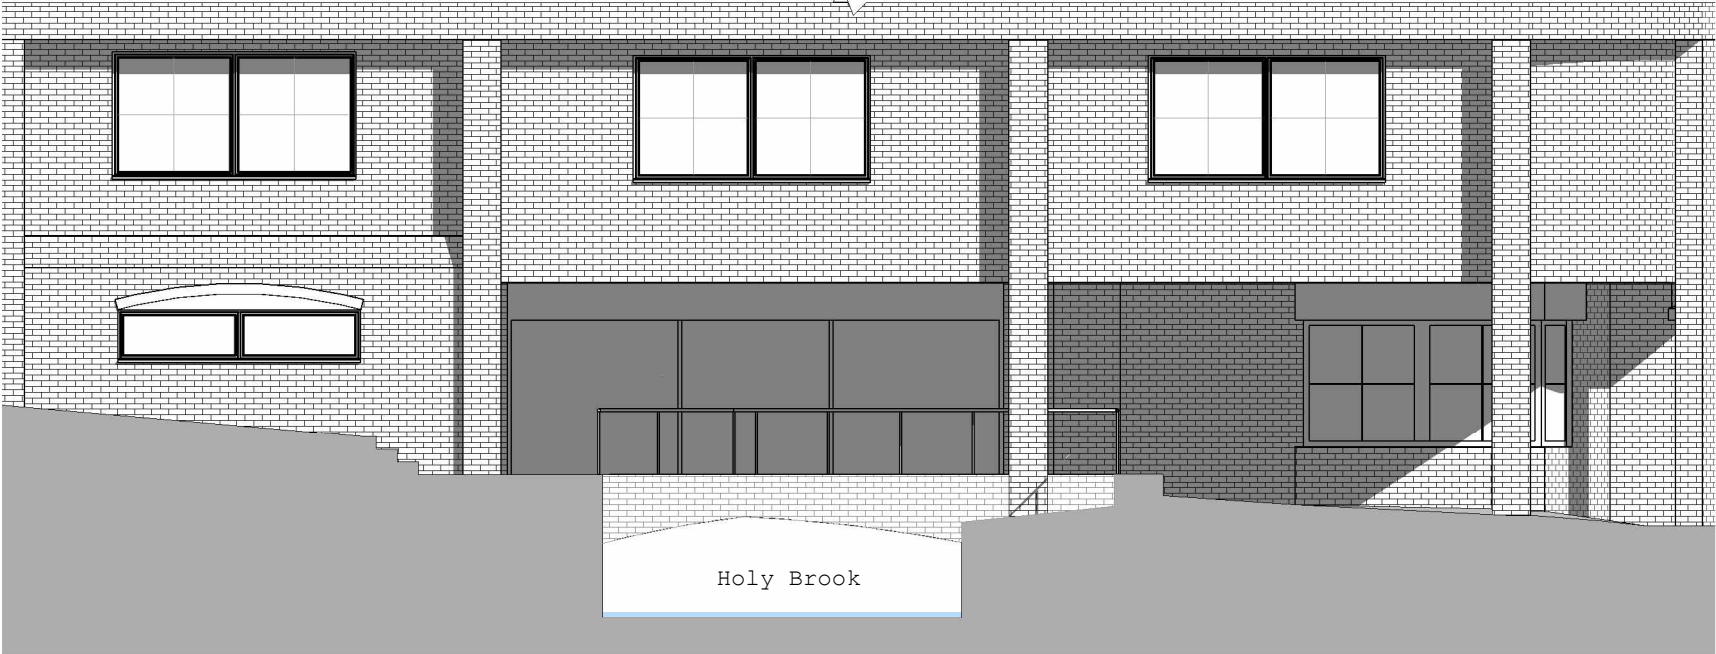

B: South-West Elevation
Scale: 1:100

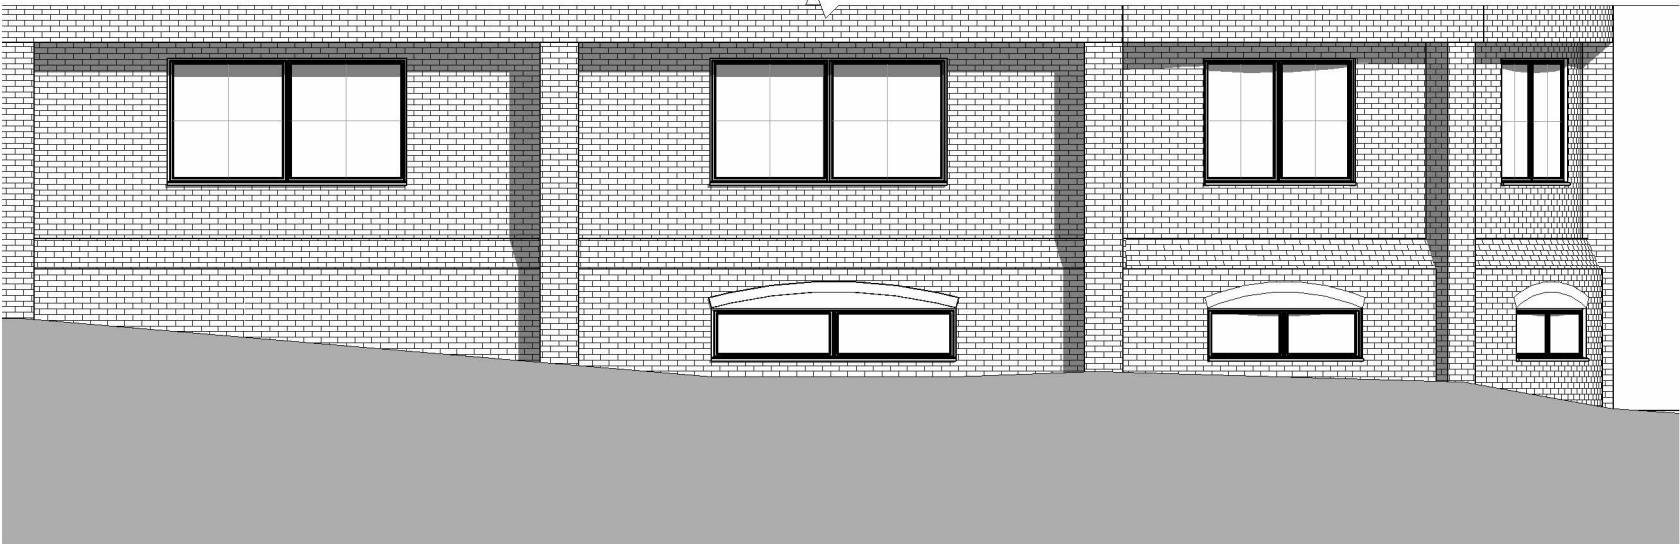

C: North-West Elevation
Scale: 1:100




A: South Elevation




B: South-West Elevation



C: North-West Elevation

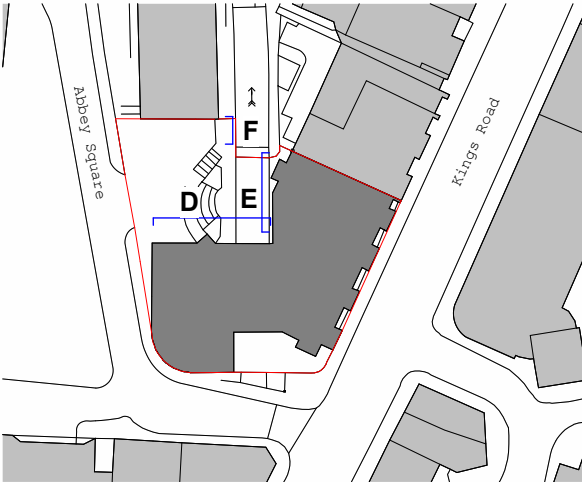

Site Plan
Scale: 1:250

 

25m	50m	75m	100m	125m	1:1250
2m	4m	6m	8m	10m	1:100



Collaborating with:
Reading Borough Council

Job: 1183
Drawing: 05-00
Revision:

Project:
Central Library
Abbey Square, Reading

Drawing:
Partial Elevations As
Existing For Hoarding 1

Date:
06.26


Status:
Planning

Drawn By:
AG


Checked By:
SH



Colony Architects Ltd.
The Wine Store, Brewery
Court, Theale, Reading, RG7 5AJ
+44 (0)118 380 0328
hello@colonyarchitects.com
colonyarchitects.com

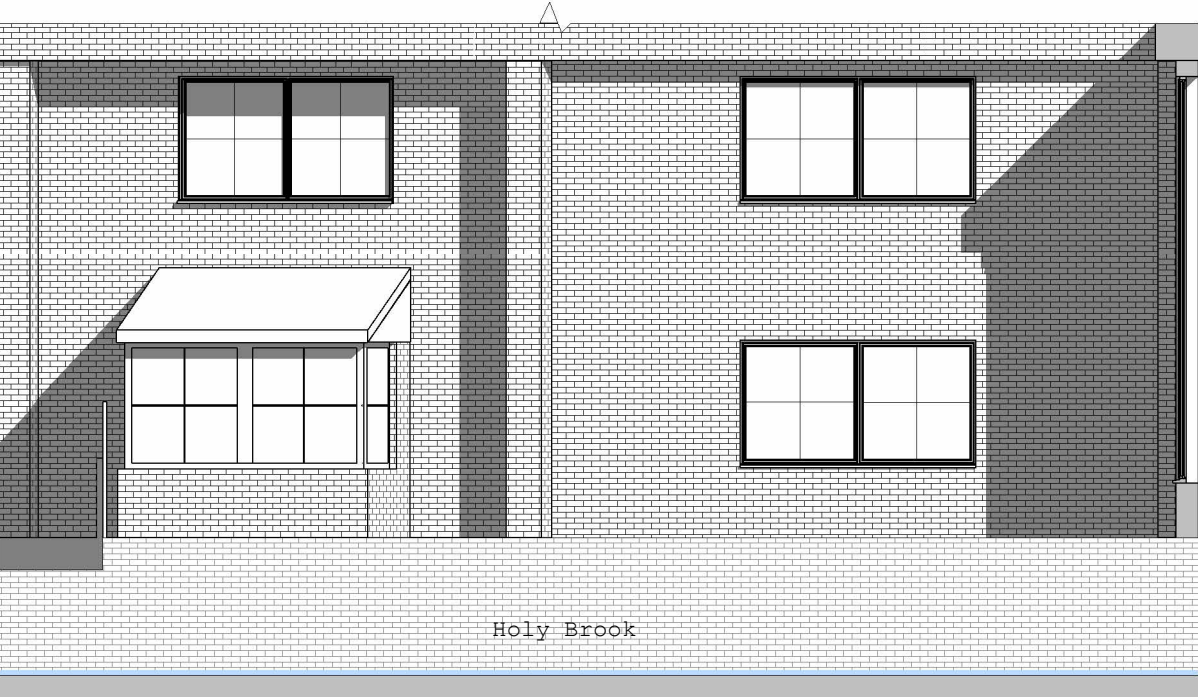

E: Partial North Elevation
Scale: 1:100

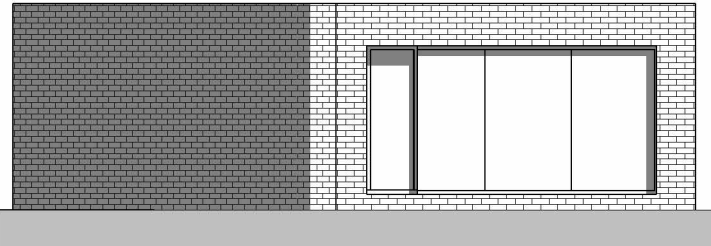

F: South Elevation
Scale: 1:100



E: North Elevation




D: East Elevation




D: South Elevation



D: Partial East Elevation
Scale: 1:100

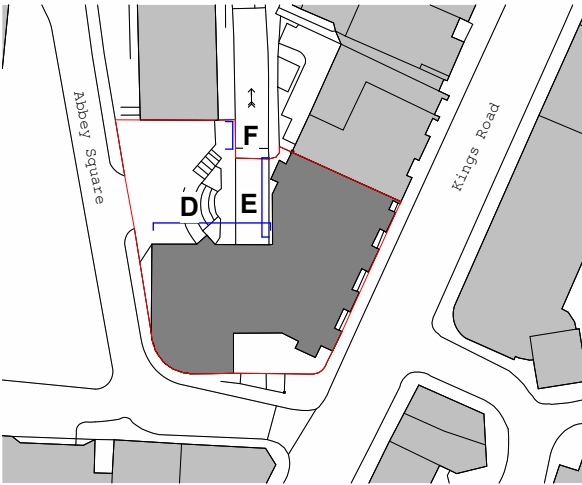

Site Plan
Scale: 1:250

 

25m	50m	75m	100m	125m	1:1250
2m	4m	6m	8m	10m	1:100

 Collaborating with: Reading Borough Council Job: 1183 Drawing: 05-01 Revision: 	Project: Central Library Abbey Square, Reading Drawing: Partial Elevations As Existing For Hoarding 2 Date: 06.26 Status: Planning Drawn By: AG Checked By: SH	 RIBA Chartered Practice Colony Architects Ltd. The Wine Store, Brewery Court, Theale, Reading, RG7 5AJ +44 (0)118 380 0328 hello@colonyarchitects.com colonyarchitects.com