

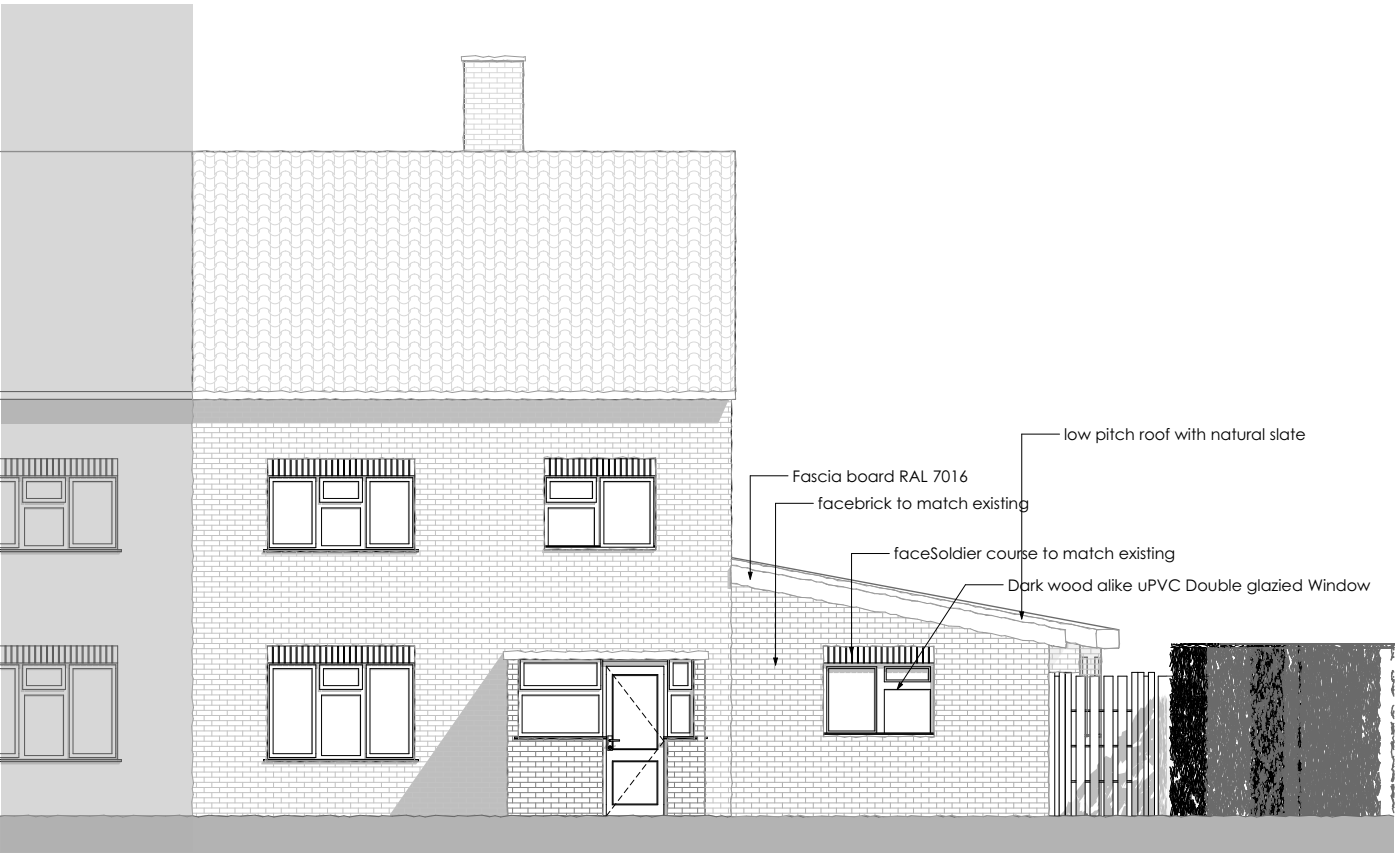



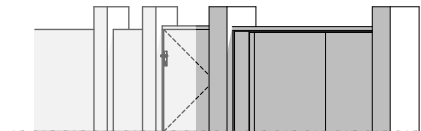


E-01 Front Elevation- NorthWest 1:100

Facing brick as the existing brick
Flat roofs in single ply membrane
Doors & windows in dark wood alike Upvc
at Front and Side elevation and White
uPVC on the rear elevation.

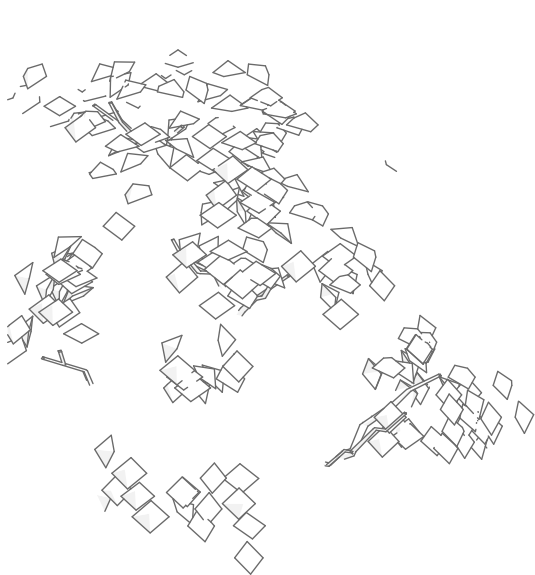

E-03 Side Elevation- East 1:100

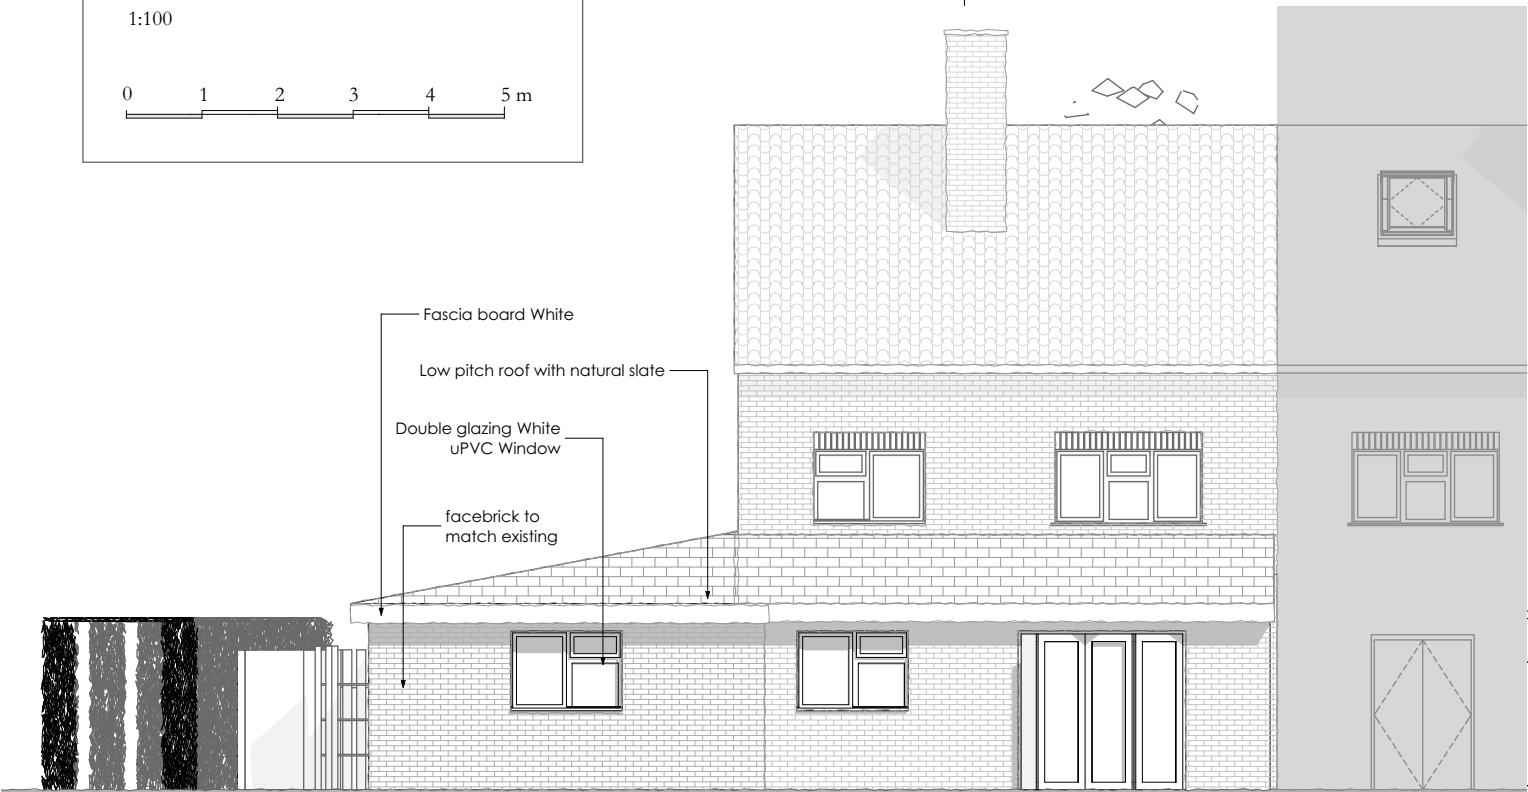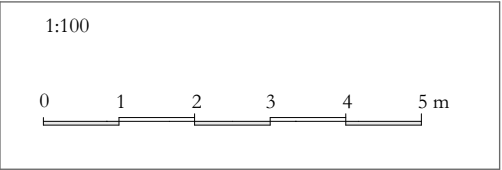

E-02 Rear Elevation- SouthEast 1:100

© This drawing remains the property of Christos & Sons Building Solutions and shall not be copied without prior written consent.

All dimensions to be checked on site and any discrepancies to be reported before work commences.

Christos & Sons
Building Solutions

Christos Papadopoulos
Dacre New Lane Hill
Reading RG30 4JN
email: christosandsons@gmail.com
mobile: 07919280260



Client:
Mr Nadeem Asfar

Job Title:
Demolition of existing single storey and erection of a new single storey extension at 19 Tofrek Terrace RG30 2JS Reading

Drawing Title:
Proposed Elevations

Drawing Date: 23-03-2026	Status: Planning Drawings	
Issue Date: 15/06/2026	Drawn By: C.P.	Scale: 1:100@A3
Job No: 2026-52-	Drawing No: 2026-52-REV A-110	Rev: