


THE WILLOWS

43/44 The Willows

45 The Willows

existing conservatory

EXISTING SITE PLAN

 

Scale 1:200
0 5 10 20m


THE WILLOWS

43/44 The Willows


45 The Willows

new extension

PROPOSED SITE PLAN

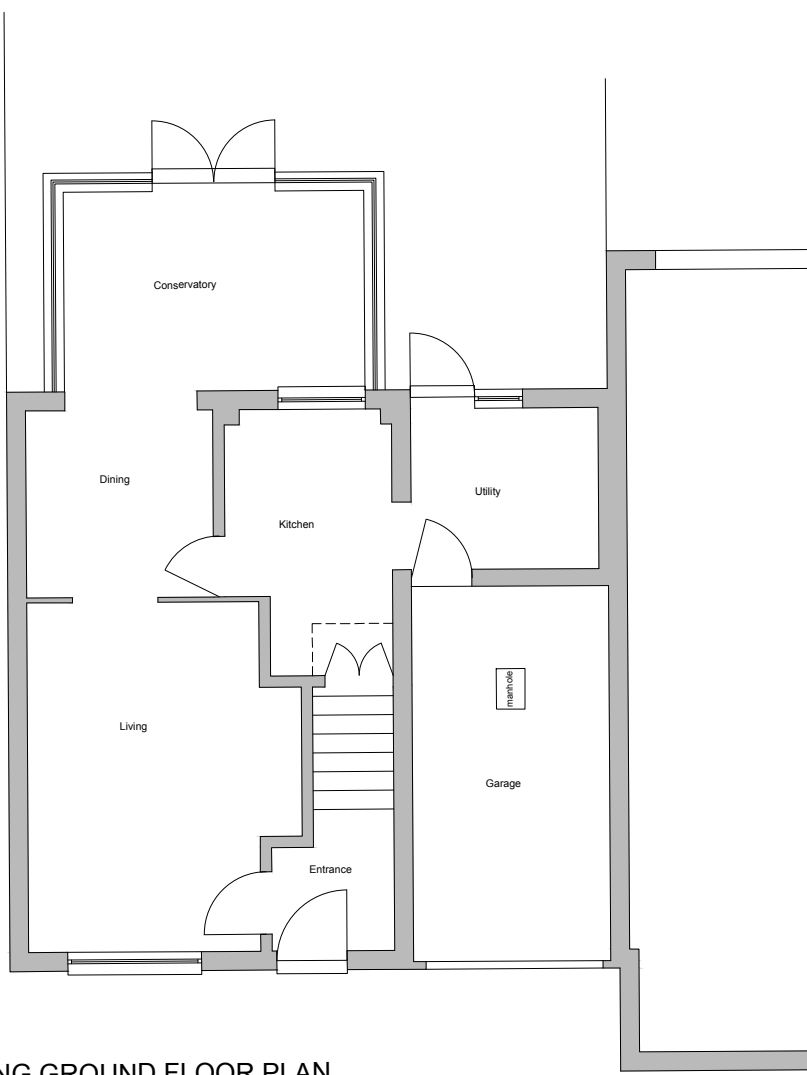


EXISTING GROUND FLOOR PLAN

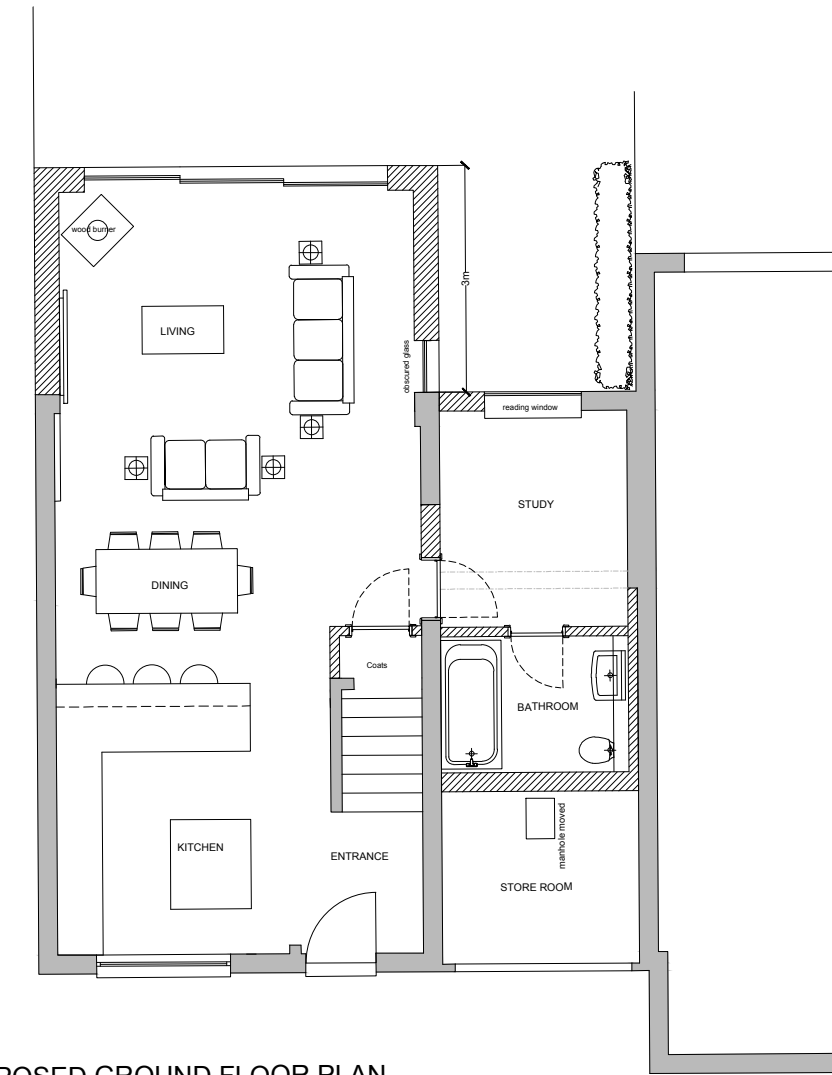


PROPOSED GROUND FLOOR PLAN



EXISTING REAR ELEVATION

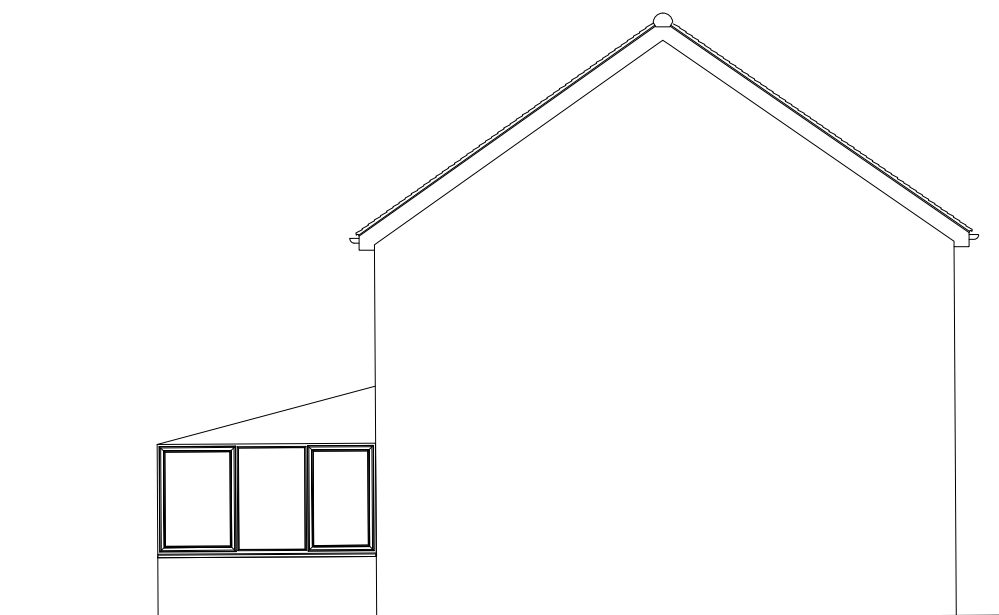

EXISTING SIDE ELEVATION

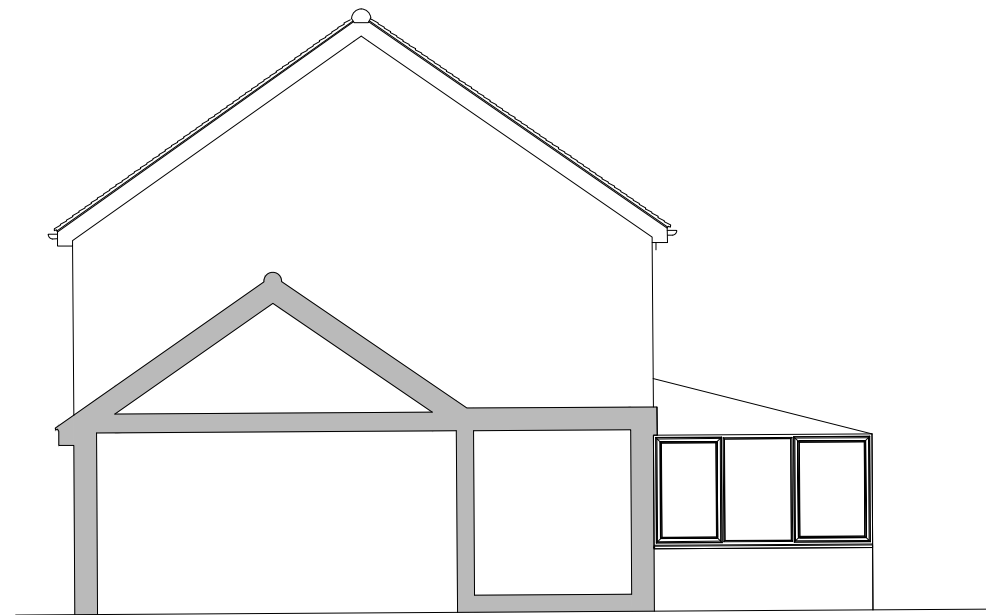


EXISTING SIDE ELEVATION


Scale 1:100
0 1 2 3 4 5 10 15m




PROPOSED REAR ELEVATION

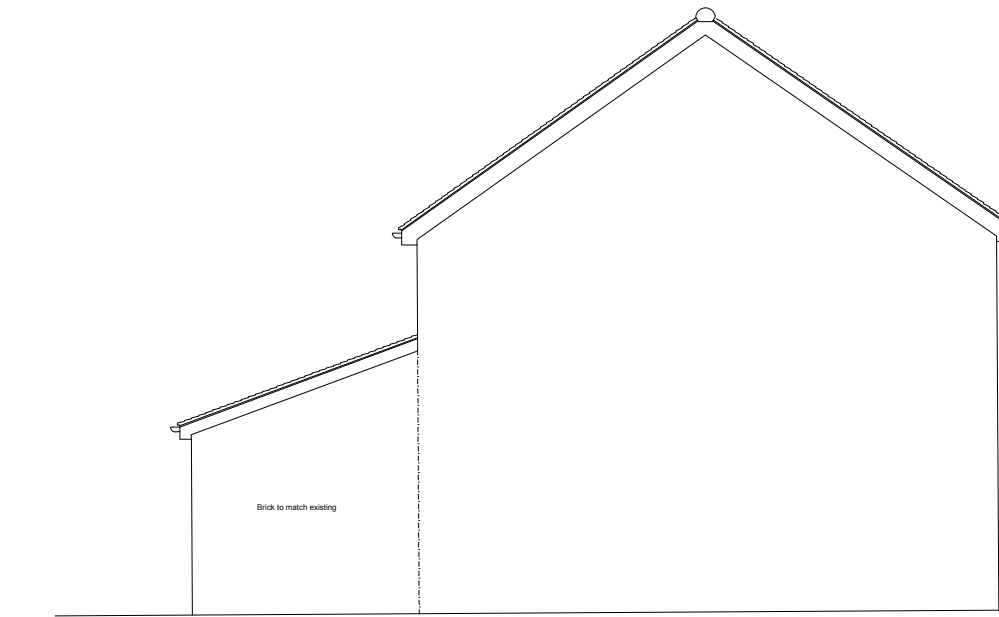

PROPOSED SIDE ELEVATION

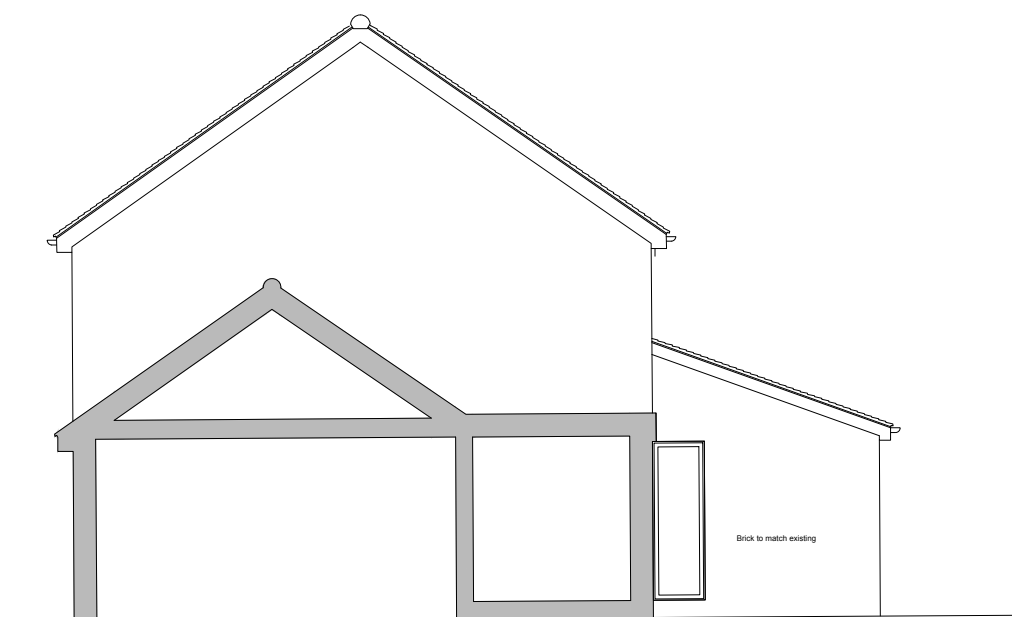

PROPOSED SIDE ELEVATION

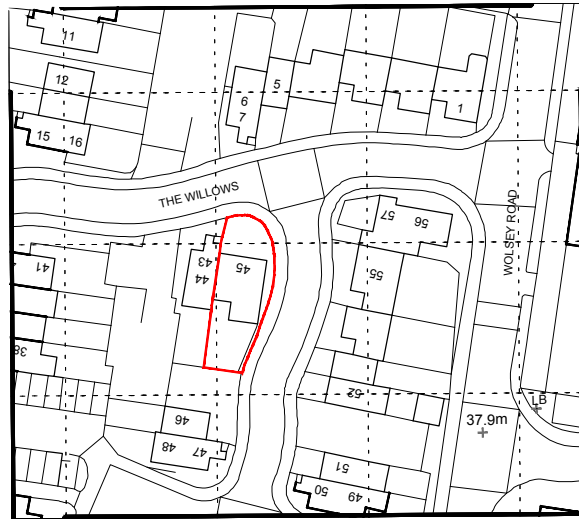

© Crown copyright 2026 Ordnance Survey 100053143

Scale 1:1250
0 25 50 100m

Notes:
THIS DRAWING IS ISSUED FOR PURPOSE INDICATED ONLY. IT IS TO BE READ IN CONJUNCTION WITH ALL OTHER CONSULTANT INFORMATION. CHECK SITE CONDITIONS PRIOR TO COMMENCEMENT OF ANY WORK. ANY DISCREPANCIES TO BE REPORTED DIRECTLY TO JGJS/ARCHITECTURE LTD. IMMEDIATELY. ALL DIMENSIONS TO BE CHECKED ON SITE. DO NOT SCALE OFF DRAWING FOR CONSTRUCTION PURPOSES AND USE FIGURED DIMENSIONS ONLY. ADHERENCE TO THIS DRAWING DOES NOT INDEMNIFY CONSULTANTS OR CONTRACTORS OF THEIR RESPONSIBILITIES AND ANY STATUTORY REQUIREMENTS RELATING TO THE EXECUTION OF THIS DRAWING. JGJS/ARCHITECTURE LTD. NO RESPONSIBILITY IF THE WORKS ARE EXECUTED CONTRARY TO THIS DRAWING. THIS DRAWING IS COPYRIGHT TO JGJS/ARCHITECTURE LTD. AND MUST NOT BE REPRODUCED WITHOUT PRIOR WRITTEN CONSENT.

Revisions:
No. Date: Drawn: Details:

No. Date: Drawn: Details:

JGJS

Project:
45 THE WILLOWS
CAVERSHAM, RG4 8BD
Status:
PLANNING DESIGN
Date:
MAY 2026

Drawn/Checked:
JS

Drawing:
ALL DRAWINGS
Scale:
1:1250/200/100@A1
Number:
RG48BD.01
Revision:
-