


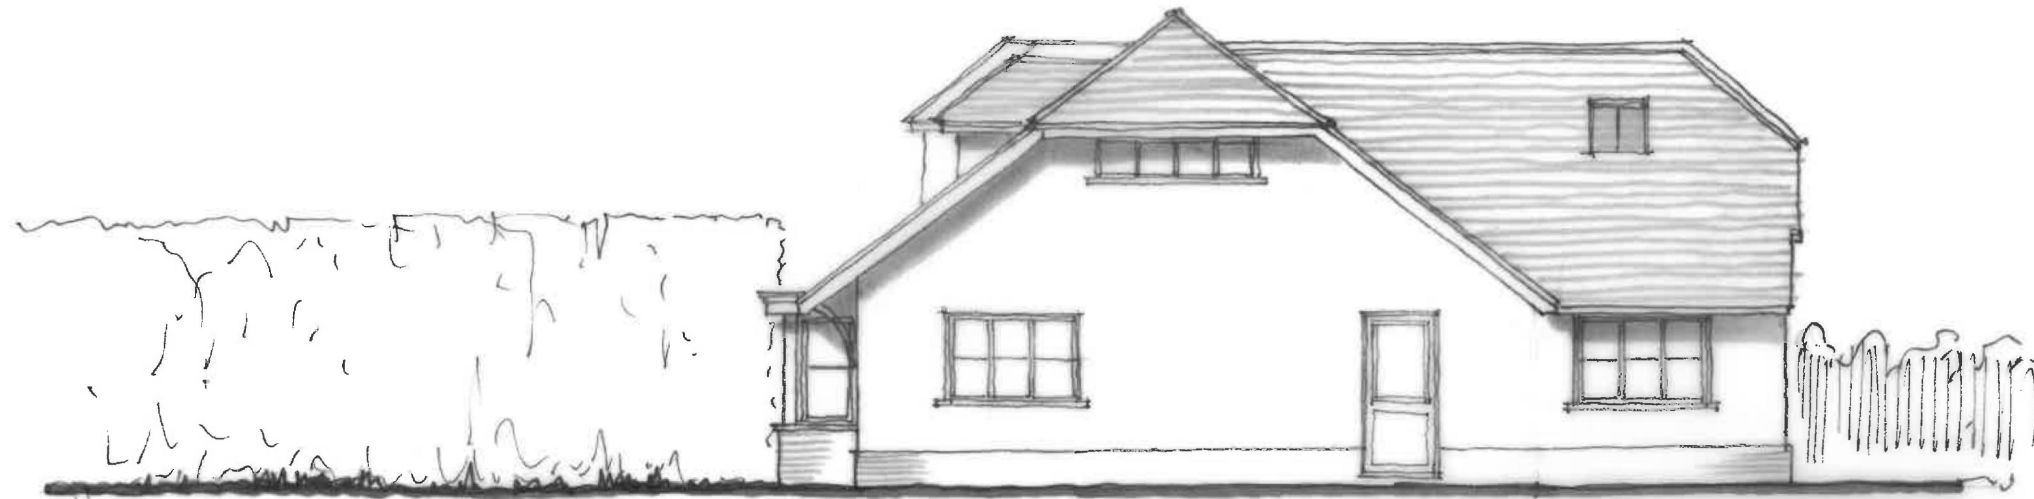

NORTH WEST - REAR ELEVATION - 1:100



SOUTH WEST - SIDE ELEVATION - 1:100

MATERIALS:

- WALLS -FIBRE CEMENT CLADDING (TIMBER GRAIN) & FACING RED BRICKWORK
- DOORS, WINDOWS & PORCHES -PAINTED JOINERY
- ROOF -NATURAL SLATES; LEADWORK ON FLAT ROOFS.

1:100 scale Bar

This Drawing has been produced for printing onto A3 size paper, if printing in another paper size, use the scale bar below for ref.:



A	Position of fog burner flue adjusted on northwest elevation.	22/05/2026
REV	COMMENTS	DATE



CLIENT Mr & Mrs R. Smith
PROJECT 98 Conisboro Avenue
Caversham, Reading - RG4 7JF
DRAWING Elevations 2

STATUS Planning - FULL
SCALE 1:100 @ A3 DRAWN RC CHECKED NO 3902/225 REV A
DATE May 2026

THIS DRAWING MUST NOT BE SCALED UNLESS ISSUED FOR PLANNING PURPOSES. ALL DIMENSIONS ARE TO BE VERIFIED PRIOR TO SETTING OUT, COMMENCING WORK, OR PRODUCTION OF FABRICATION DRAWINGS. REPORT ANY DISCREPANCIES TO THE SUPERVISING OFFICER IMMEDIATELY. ©