


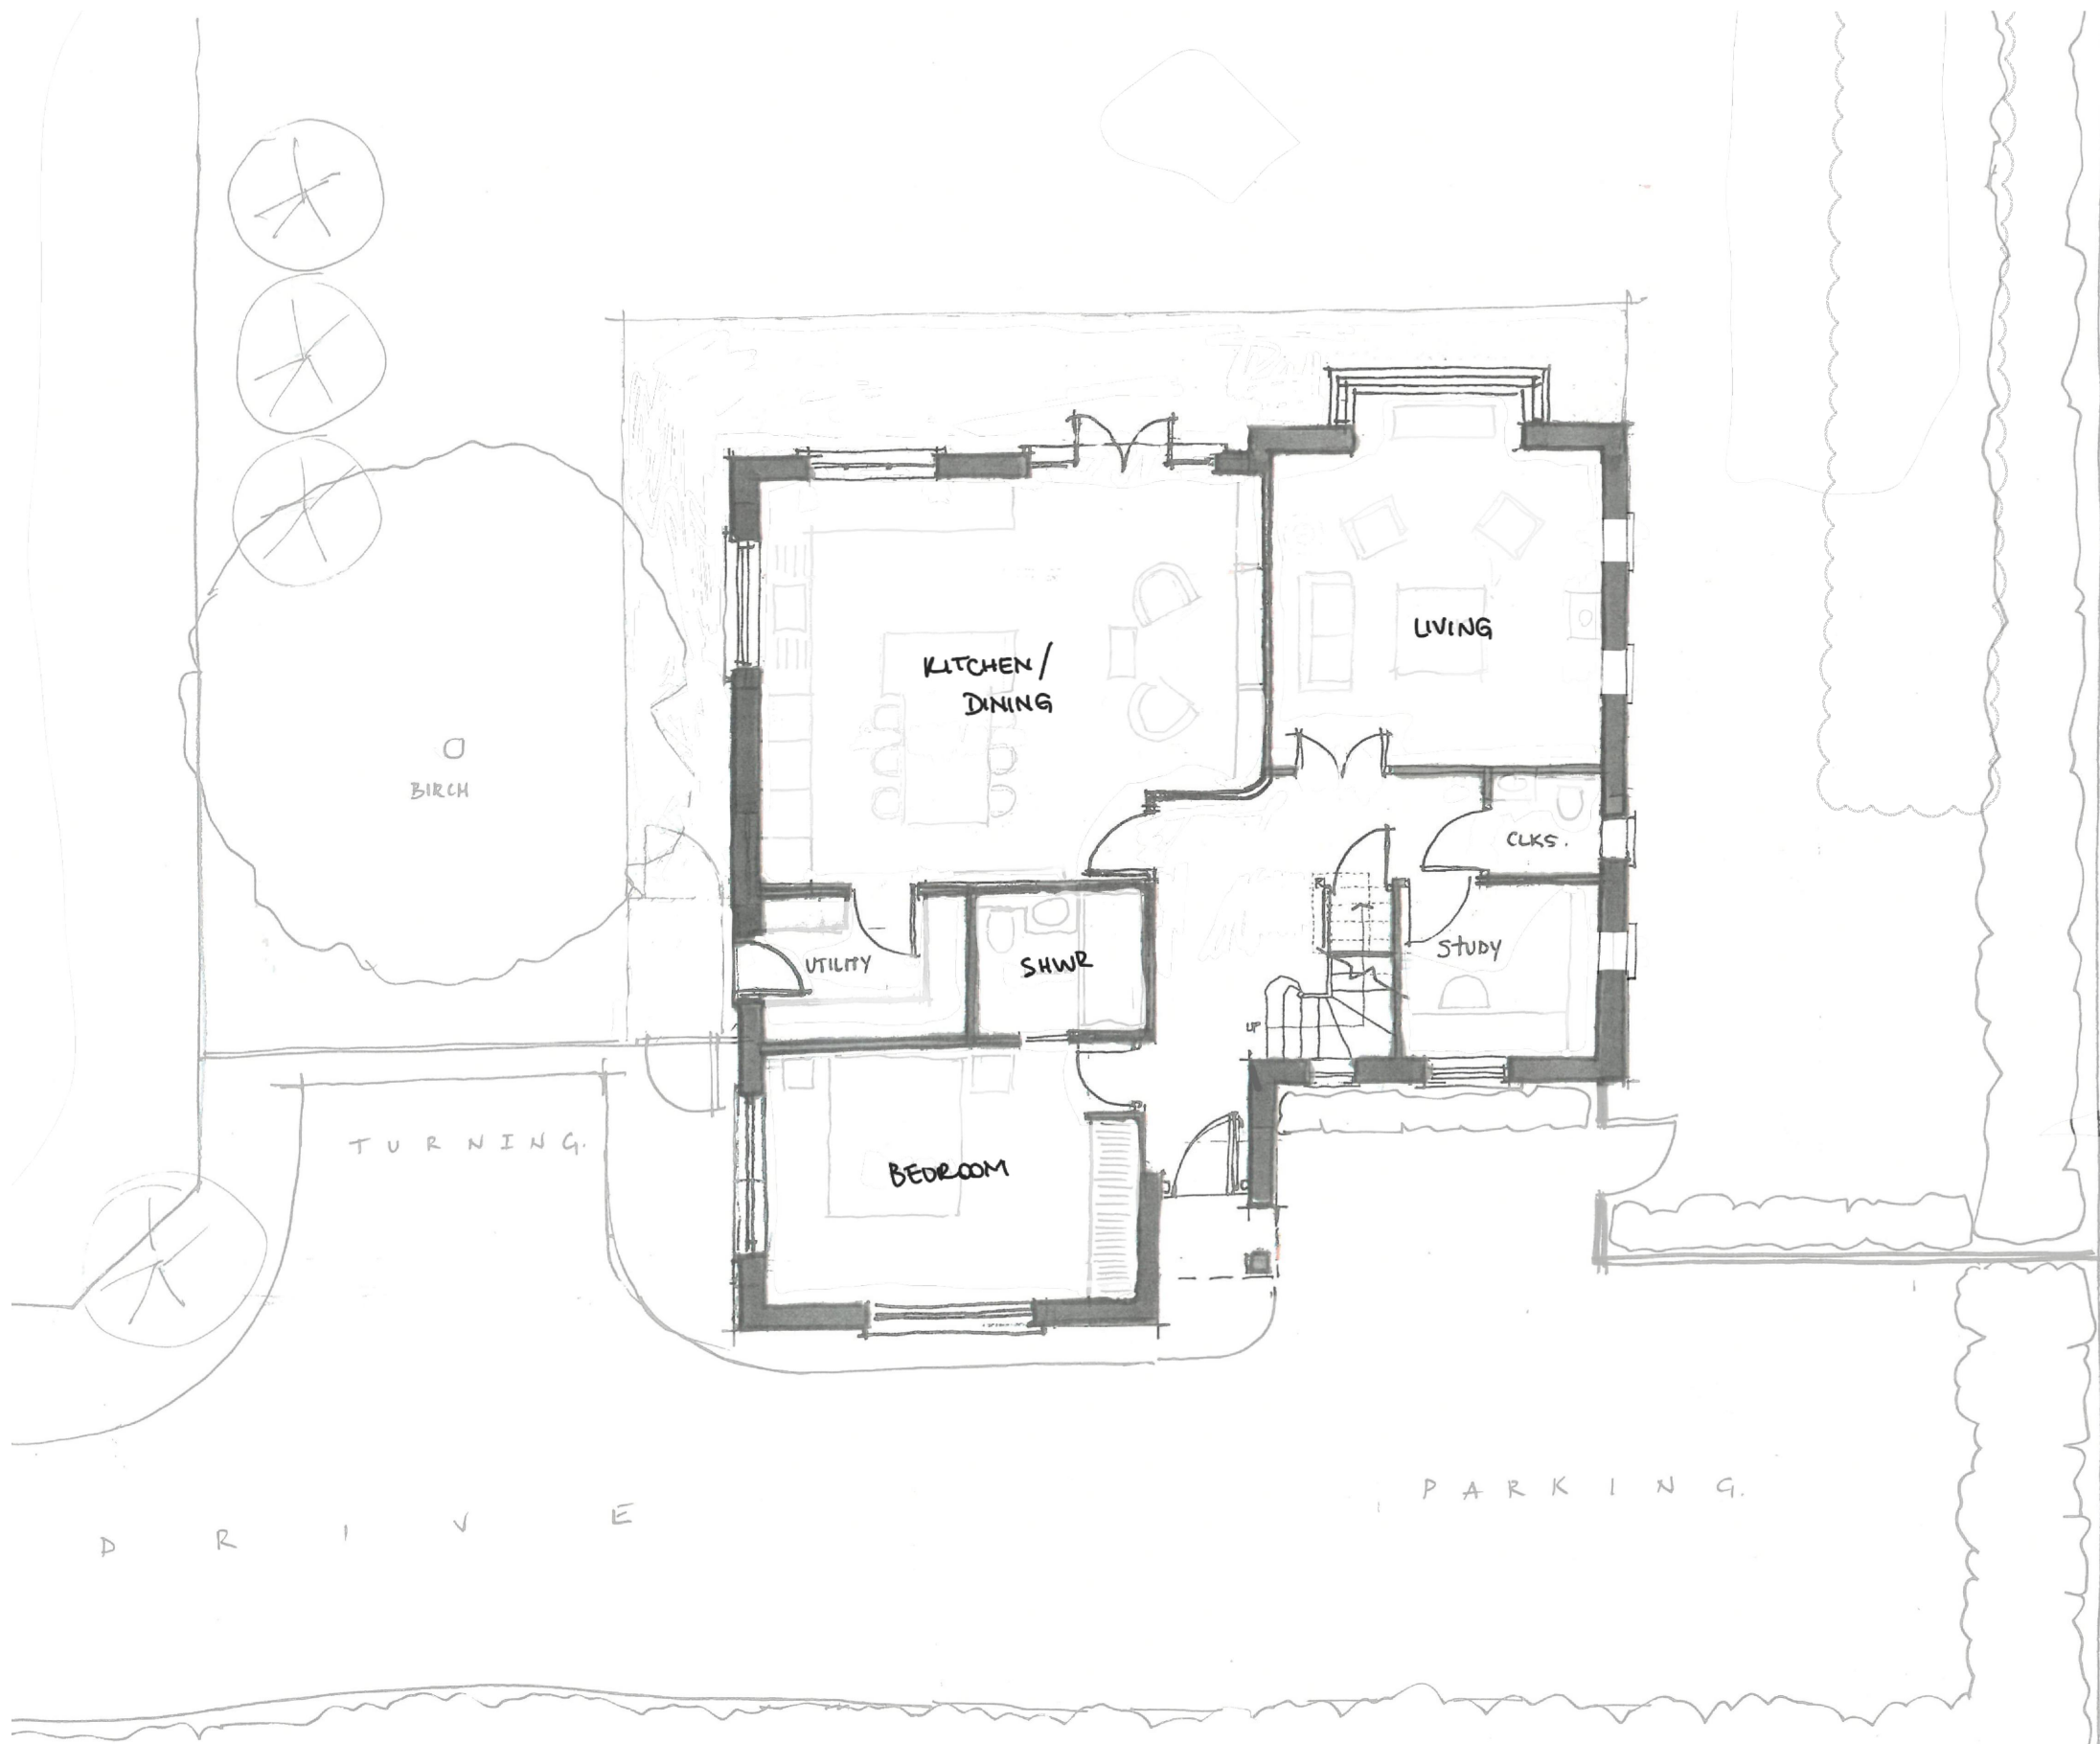

GROUND FLOOR
PLAN - 1:100

1:100 scale Bar
This Drawing has been produced for printing onto A3 size paper,
if printing in another paper size, use the scale bar below for ref.:
0m 1m 2m 4m 8m
0.5m

F	Additional windows included in northeast elevation.	22/05/26
REV	COMMENTS	DATE



SHAUN TANNER
ARCHITECTURE & PLANNING

www.stlarchitecture.co.uk studio@stlarchitecture.co.uk 0118 989 0808

CLIENT Mr & Mrs R. Smith
PROJECT 98 Conisboro Avenue
 Caversham, Reading - RG4 7JF
DRAWING Ground Floor Plan

STATUS Planning - FULL DATE May 2026
SCALE 1:100 @ A3 **DRAWN** RC **CHECKED** NO 3902/222 **REV** F
THIS DRAWING MUST NOT BE SCALED UNLESS ISSUED FOR PLANNING PURPOSES. ALL DIMENSIONS ARE TO BE VERIFIED PRIOR TO SETTING OUT, COMMENCING WORK, OR PRODUCTION OF FABRICATION DRAWINGS. REPORT ANY DISCREPANCIES TO THE SUPERVISING OFFICER IMMEDIATELY. ©