


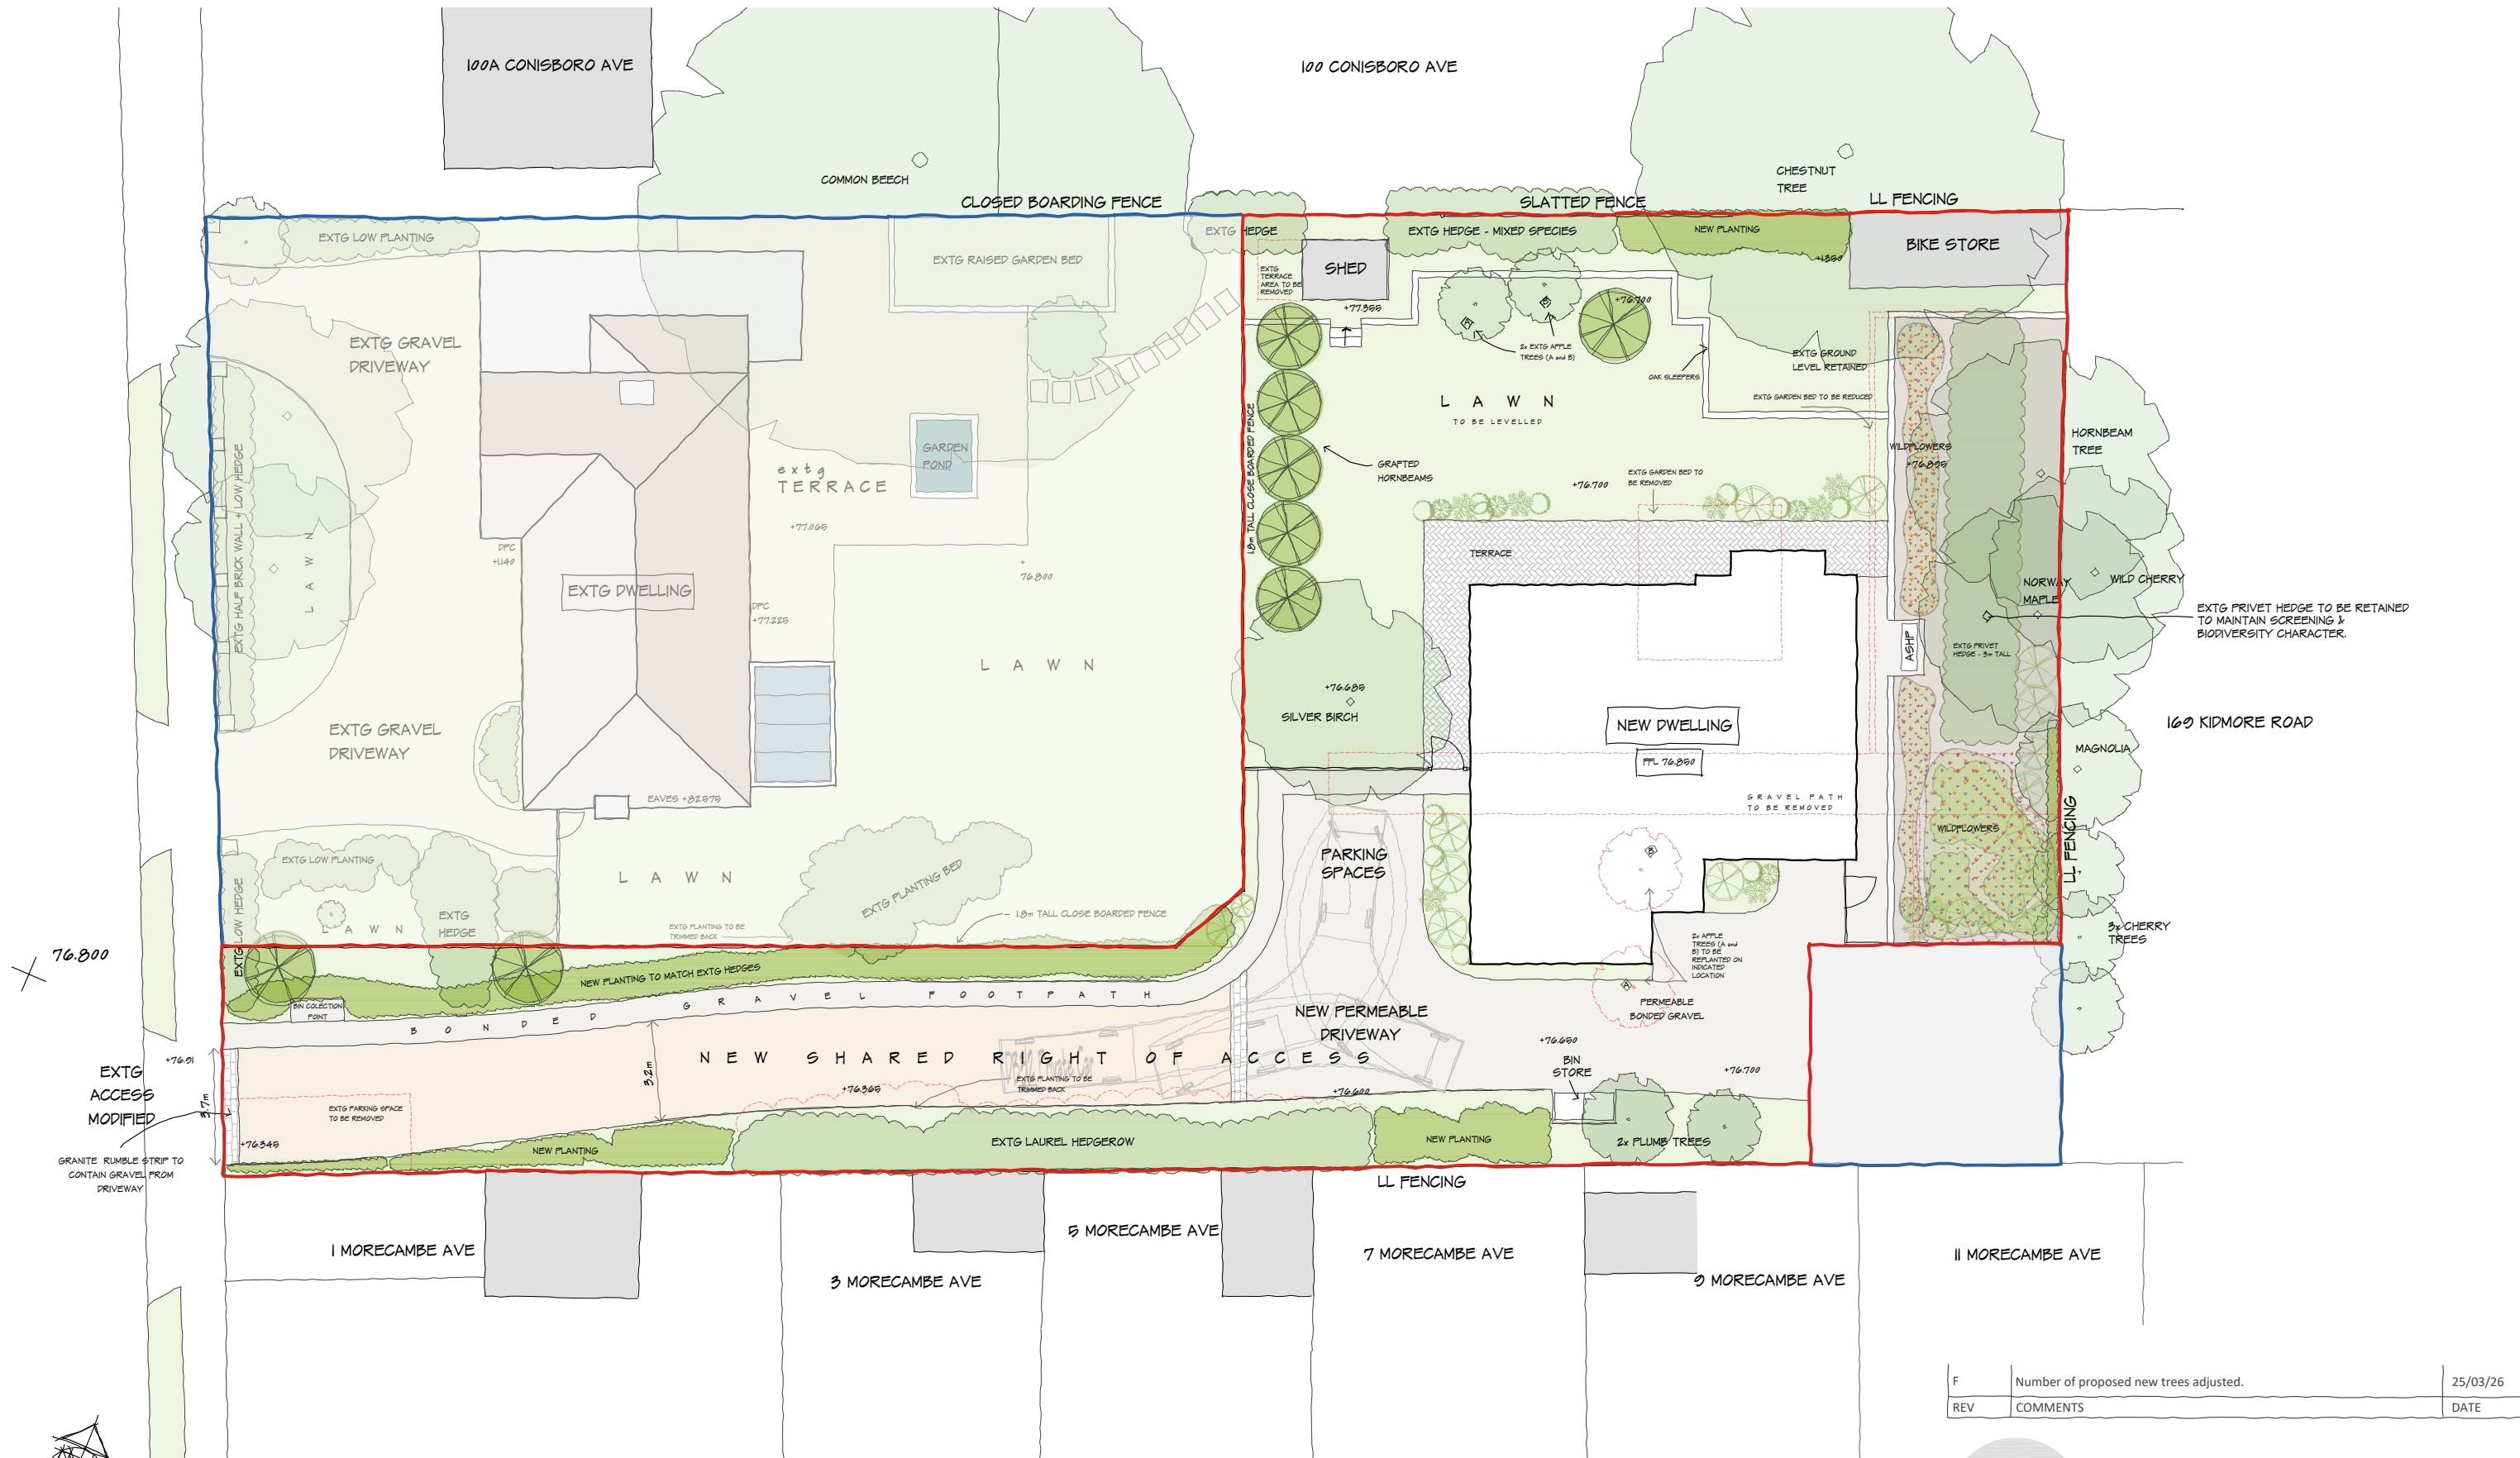

SITE PLAN - 1:200

1:200 scale Bar
This Drawing has been produced for printing onto A3 size paper, if printing in another paper size, use the scale bar below for ref.:



KEY

- | | | |
|---------------|------------------------|------------|
| LAWN | ELEMENTS TO BE REMOVED | EXTG TREES |
| GRAVEL | EXTG HEDGEROWS | NEW TREES |
| BONDED GRAVEL | NEW HEDGEROWS | |
| BRICK PAVING | NEW LOW PLANTING | |

F	Number of proposed new trees adjusted.	25/03/26
REV	COMMENTS	DATE

www.stlarchitecture.co.uk studio@stlarchitecture.co.uk 0118 989 0808

CLIENT Mr & Mrs R. Smith
PROJECT 98 Conisboro Avenue
Caversham, Reading - RG4 7JF
DRAWING Site Plan

STATUS Planning - FULL
SCALE 1:200 @ A3 DRAWN RC CHECKED NO 3902/221 REV F
DATE May 2026

THIS DRAWING MUST NOT BE SCALED UNLESS ISSUED FOR PLANNING PURPOSES. ALL DIMENSIONS ARE TO BE VERIFIED PRIOR TO SETTING OUT, COMMENCING WORK, OR PRODUCTION OF FABRICATION DRAWINGS. REPORT ANY DISCREPANCIES TO THE SUPERVISING OFFICER IMMEDIATELY. ©