


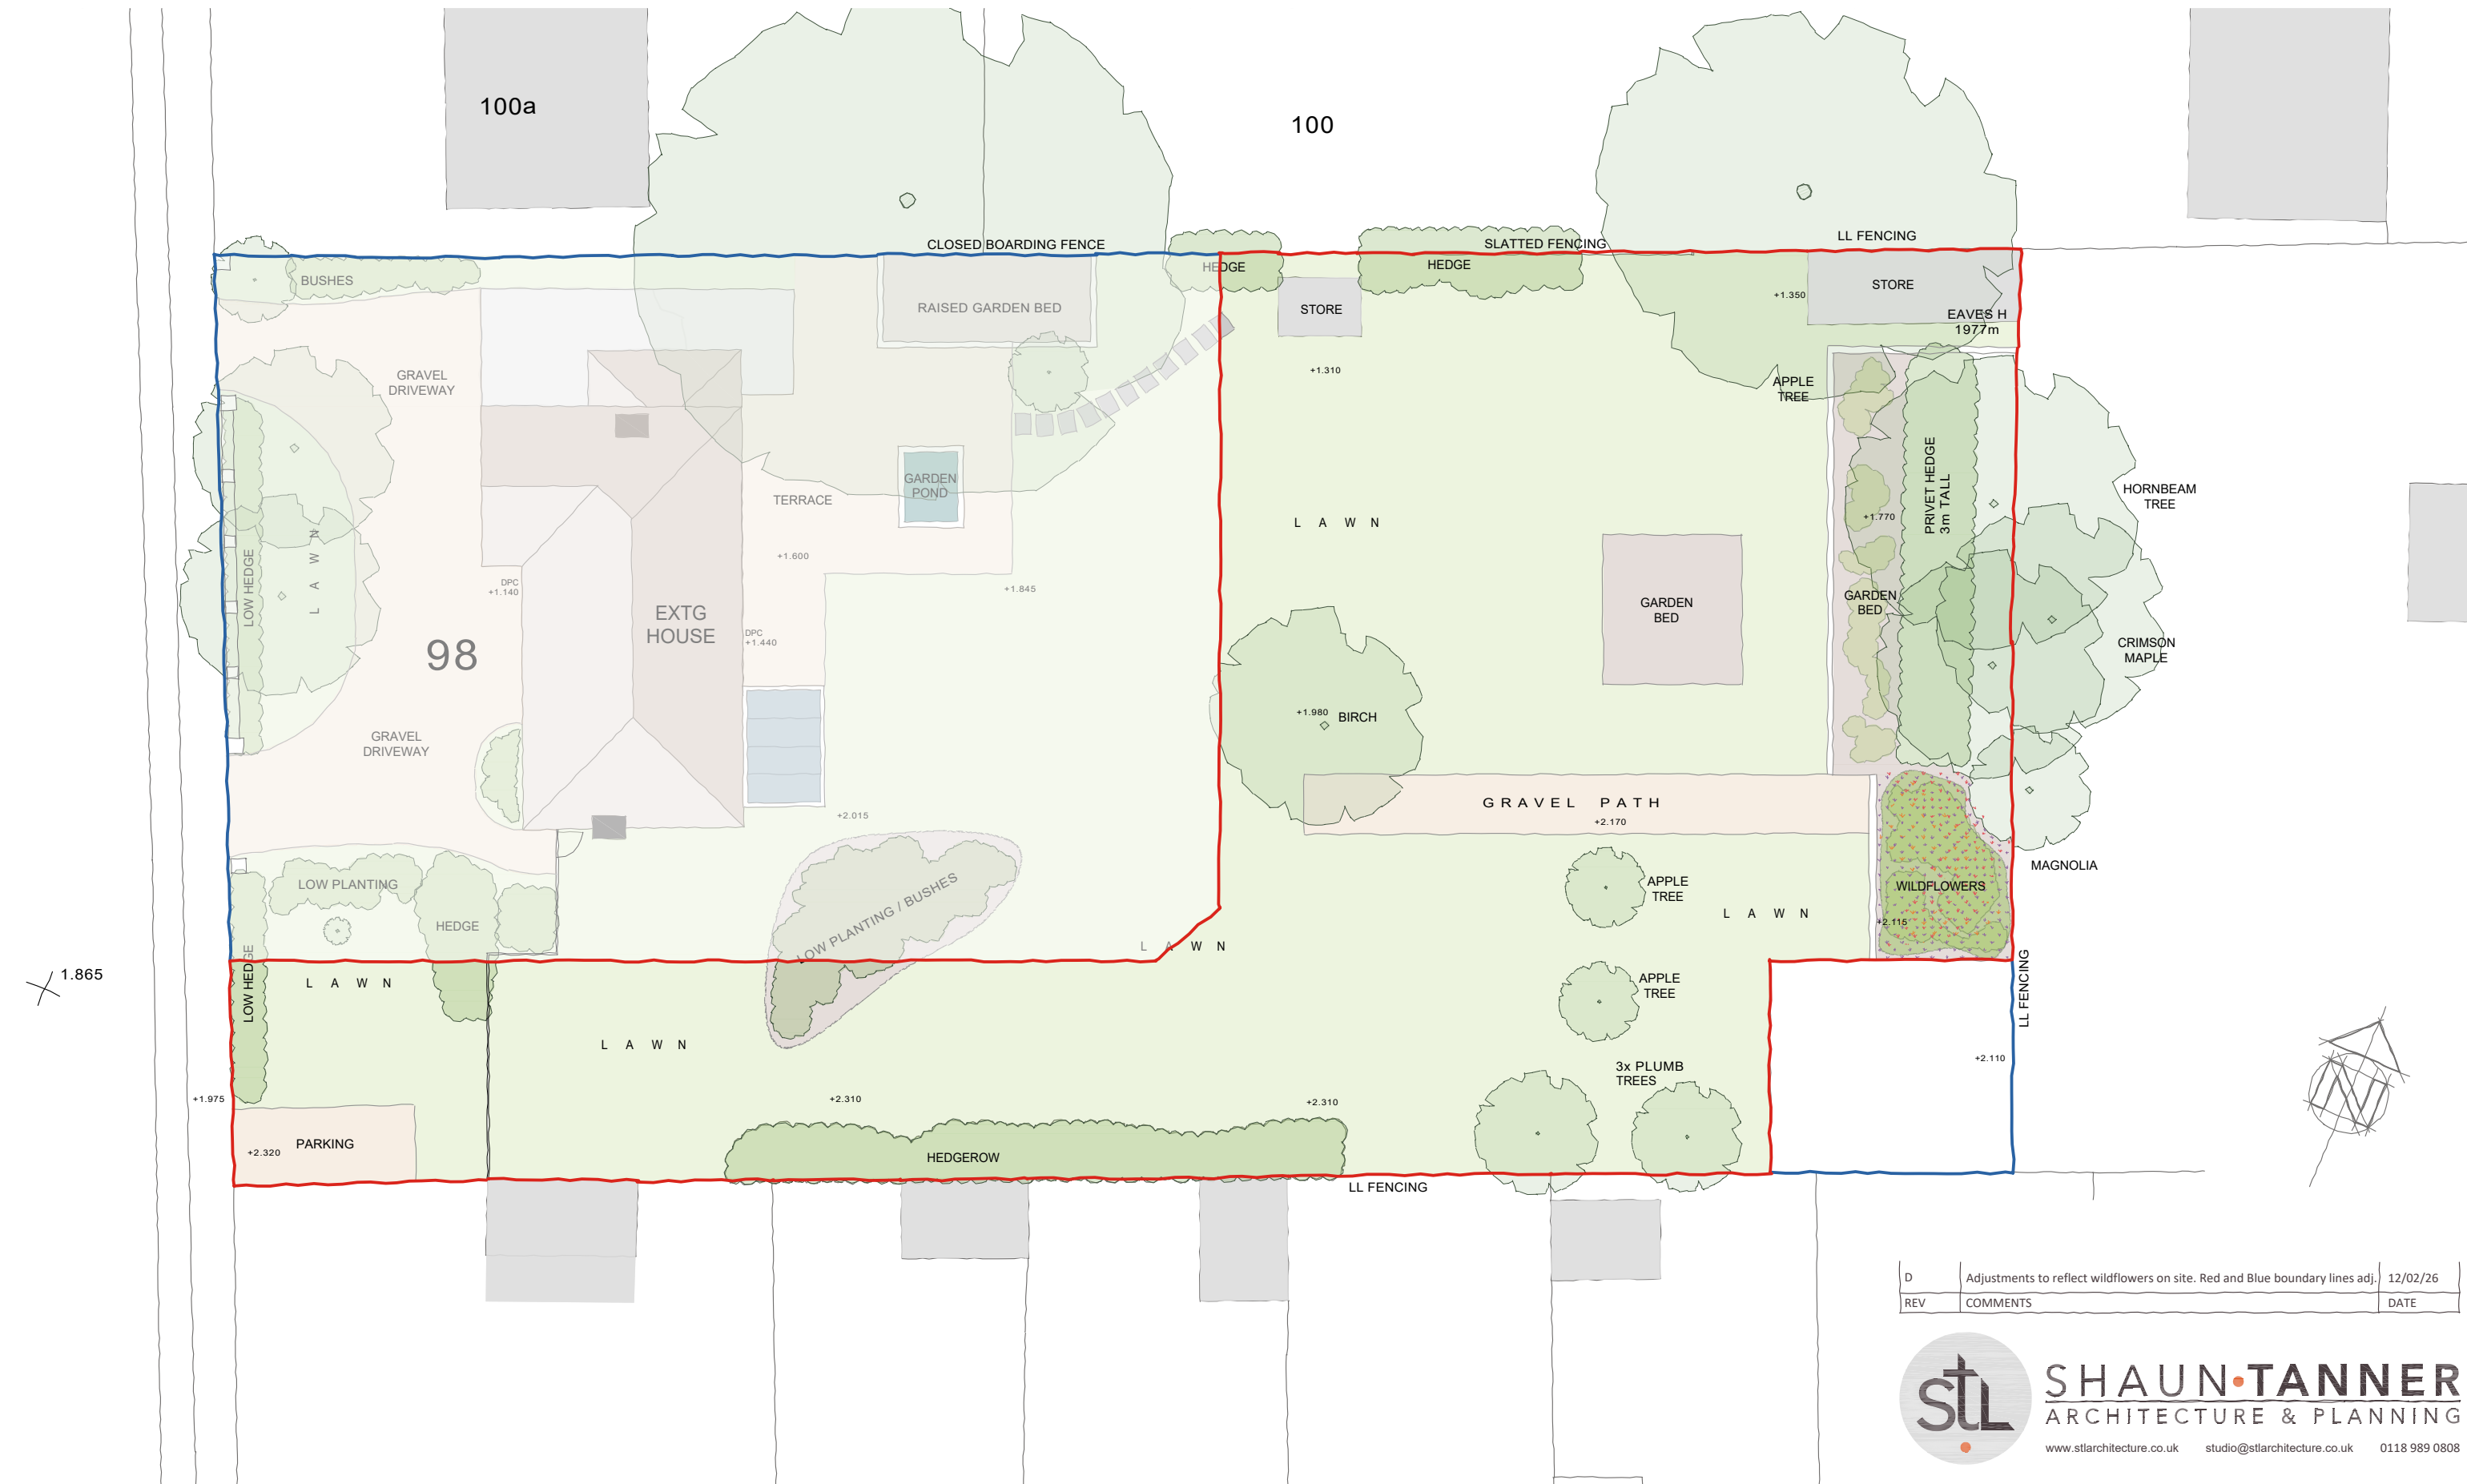


D	Adjustments to reflect wildflowers on site. Red and Blue boundary lines adj.	12/02/26
REV	COMMENTS	DATE



SHAUN TANNER
ARCHITECTURE & PLANNING
www.stlarchitecture.co.uk studio@stlarchitecture.co.uk 0118 989 0808

CLIENT Mr & Mrs R. Smith
PROJECT 98 Conisboro Avenue
RG4 7JF
DRAWING Existing Site Plan

STATUS Survey
SCALE 1:200 @ A3 DRAWN RC CHECKED NO 3902 / 101 REV D
DATE Jul 2023

 

THIS DRAWING MUST NOT BE SCALED UNLESS ISSUED FOR PLANNING PURPOSES. ALL DIMENSIONS ARE TO BE VERIFIED PRIOR TO SETTING OUT, COMMENCING WORK, OR PRODUCTION OF FABRICATION DRAWINGS. REPORT ANY DISCREPANCIES TO THE SUPERVISING OFFICER IMMEDIATELY. ©