



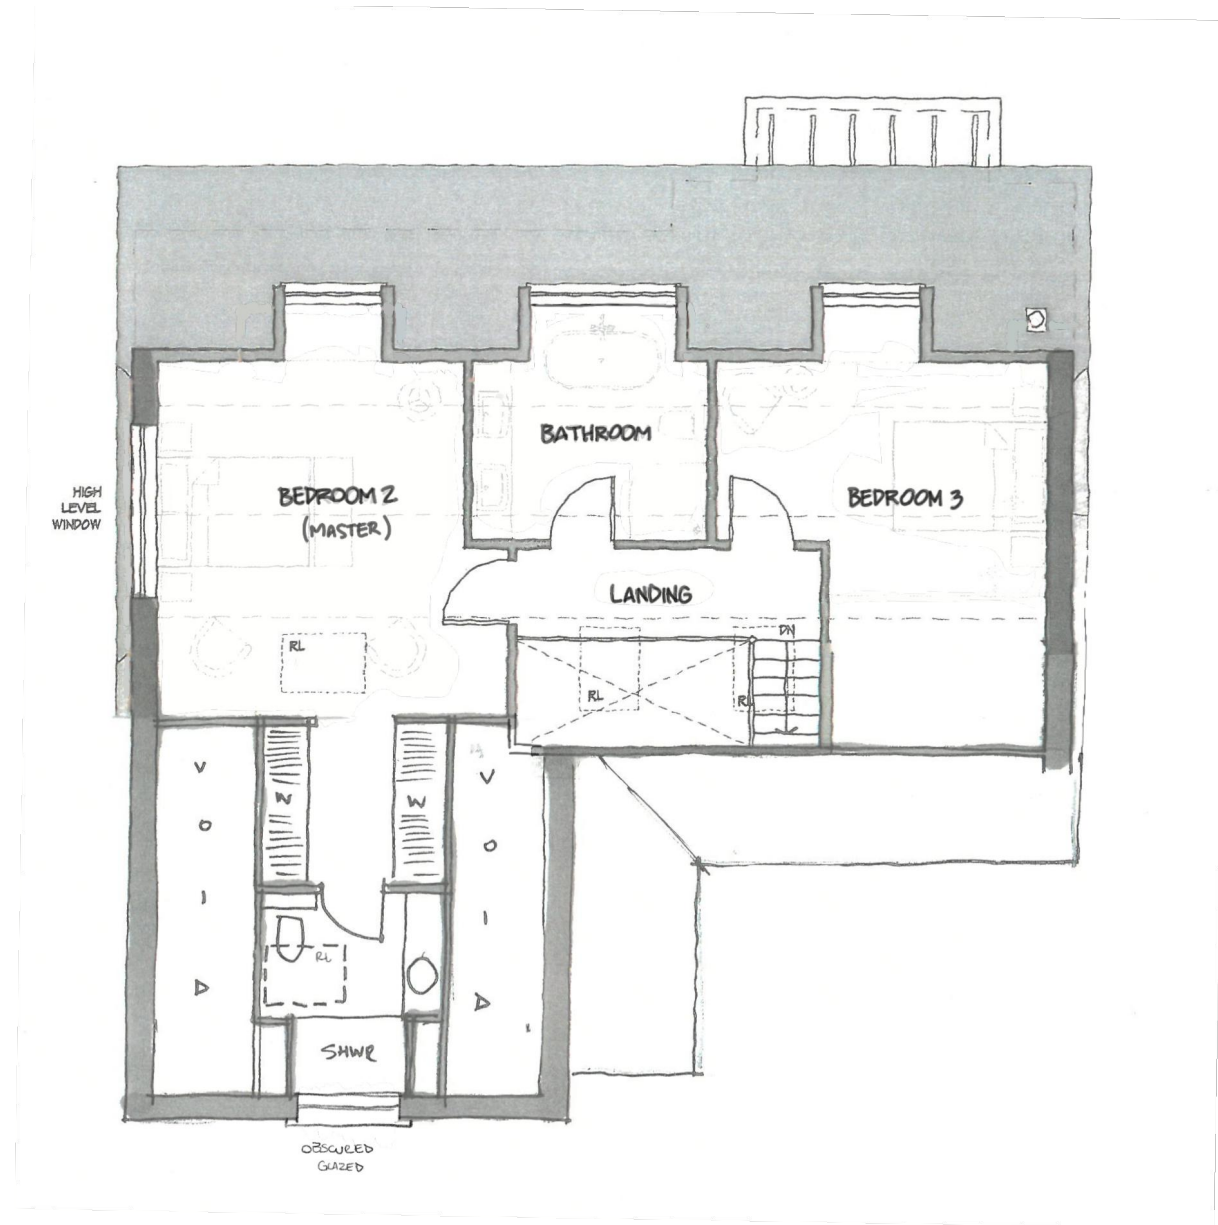

FIRST FLOOR
PLAN - 1:100

1:100 scale Bar
This Drawing has been produced for printing onto A3 size paper,
if printing in another paper size, use the scale bar below for ref.:
0m 1m 2m 4m 8m
0.5m 1m 2m 4m 8m

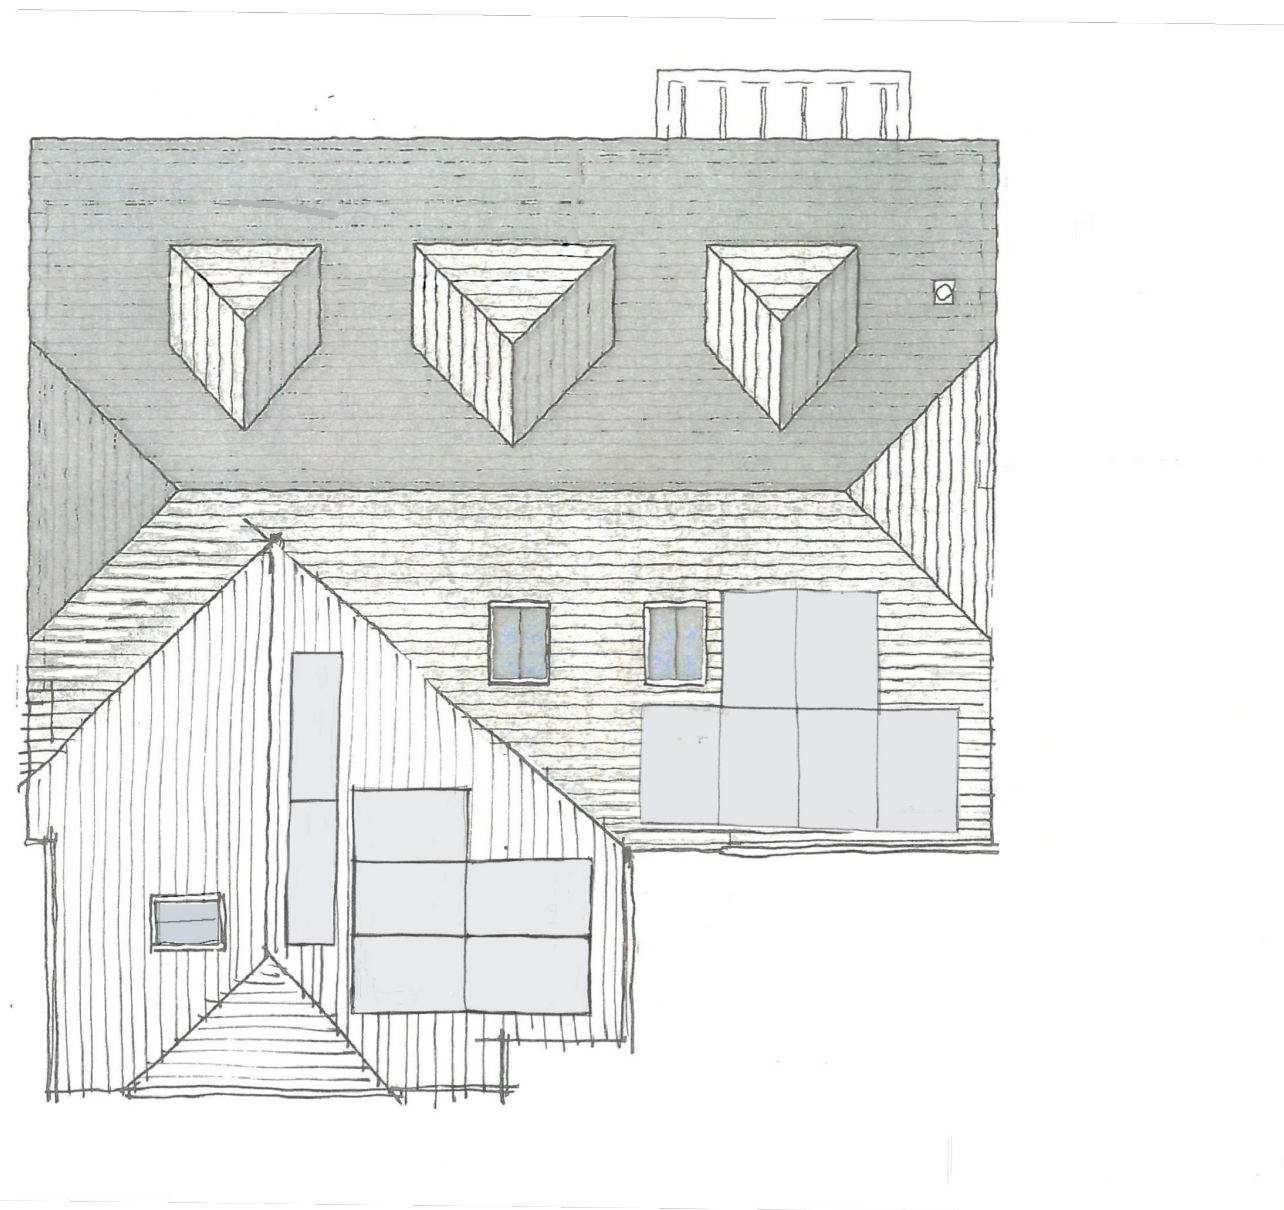

ROOF
PLAN - 1:100

E	Ensuite obscured glazed window adjusted. Solar PVs added on roof.	22/05/26
REV	COMMENTS	DATE

stl **SHAUN TANNER**
ARCHITECTURE & PLANNING
www.stlarchitecture.co.uk studio@stlarchitecture.co.uk 0118 989 0808

CLIENT Mr & Mrs R. Smith
PROJECT 98 Conisboro Avenue
Caversham, Reading - RG4 7JF
DRAWING First Floor Plan & Roof Plan

STATUS Planning - FULL **DATE** May 2026
SCALE 1:100 @ A3 **DRAWN** RC **CHECKED** NO 3902/223 **REV** E

THIS DRAWING MUST NOT BE SCALED UNLESS ISSUED FOR PLANNING PURPOSES. ALL DIMENSIONS ARE TO BE VERIFIED PRIOR TO SETTING OUT, COMMENCING WORK, OR PRODUCTION OF FABRICATION DRAWINGS. REPORT ANY DISCREPANCIES TO THE SUPERVISING OFFICER IMMEDIATELY. ©