




Existing North Elevation
1 : 50

Existing Front Entrance

Existing Garage




Existing South Elevation
1 : 50

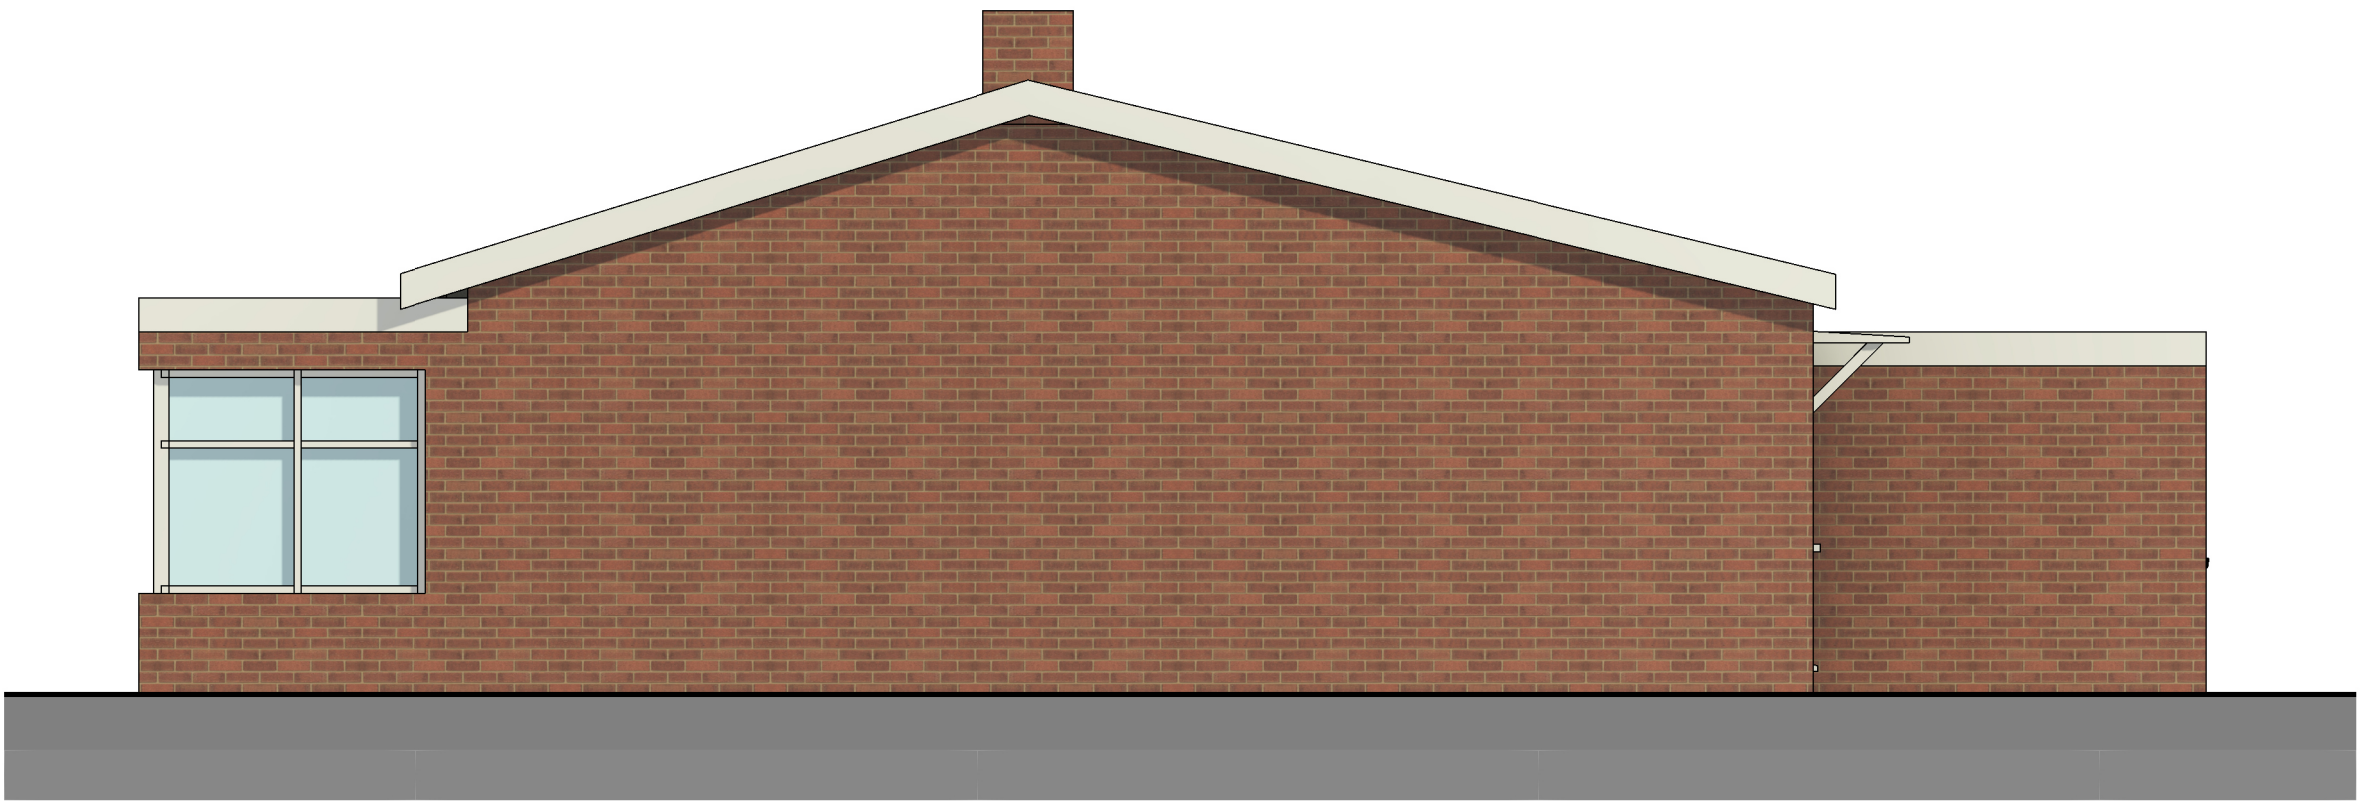

Existing East Elevation
1 : 50



Existing West Elevation
1 : 50

 

PROJECT			8 Gurney Drive		
TITLE			Existing Elevations		
CLIENT			Owner		
DRAWN BY EB	CHECKED BY SB	DATE 17/05/2026			
SCALE (@A2)	1 : 50	PROJECT NUMBER	200708	REV	
DRAWING NUMBER GD-XX-A-DR-005					