
 


VOLUME

MAIN ROOF DORMER:
 $2.45 \times 3.67 \times 3.98 / 2 = 17.89\text{m}^3$

OUTRIGGER DORMER:
 $((1.3+2.7) \times 2.52) / 2 \times 2.9 = 14.62\text{m}^3$

TOTAL VOLUME:
 $17.89 + 14.62 = 32.51\text{m}^3$

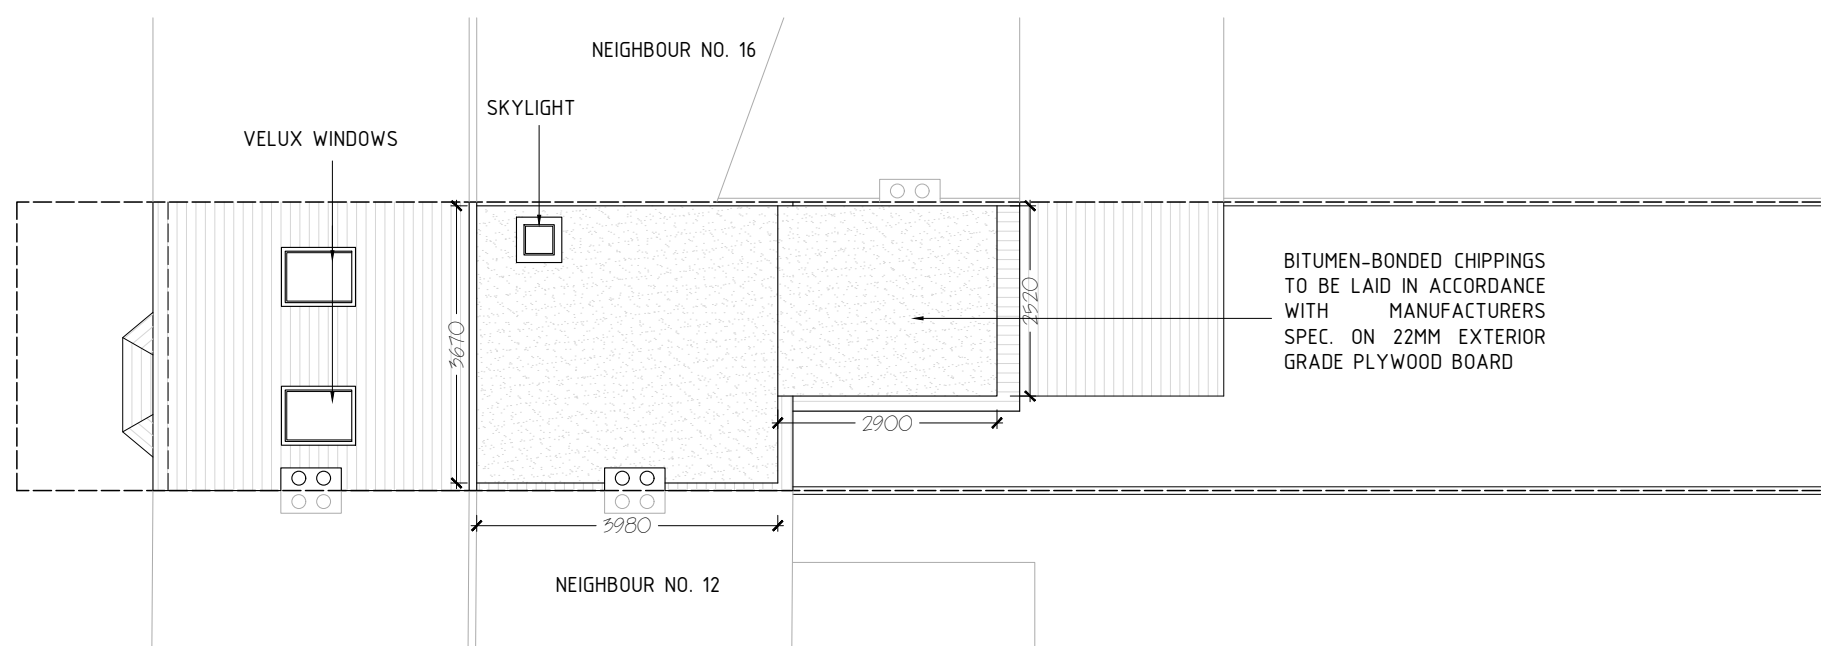

NOTES:
1- ALL DIMENSIONS TO BE CHECKED ON SITE ANY DISCREPANCY BROUGHT TO THE ATTENTION IMMEDIATELY
2- ALL STRUCTURAL WORKS TO BE CARRIED OUT TO ENGINEERS DESIGN AND STRICTLY UNDER HIS SUPERVISION
3- CONTRACTOR TO TAKE FULL RESPONSIBILITY FOR ALL DESIGN, ERECTION AND TEMPORARY WORKS

PROPOSED ROOF PLAN

SCALE 1:100
A3

DWG NO N/09

ADDITIONS ALTERATION TO:
14 AMHERST ROAD,
LONDON, RG6 1NU

DATE:
APR/2026

PLANNING SUBMISSION DRAWING

Planning Additions Ltd

109 Bodley Road
New Malden
KT3 5QJ
m: +44 7852 117 366
t: +44 2082 866 004
e: info@planningadditions.co.uk
w: www.planningadditions.co.uk

