

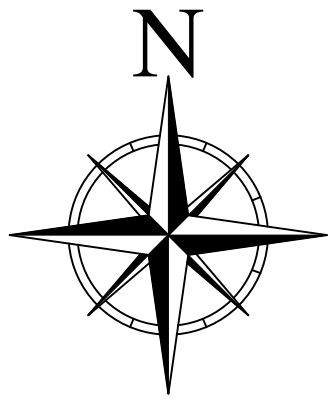


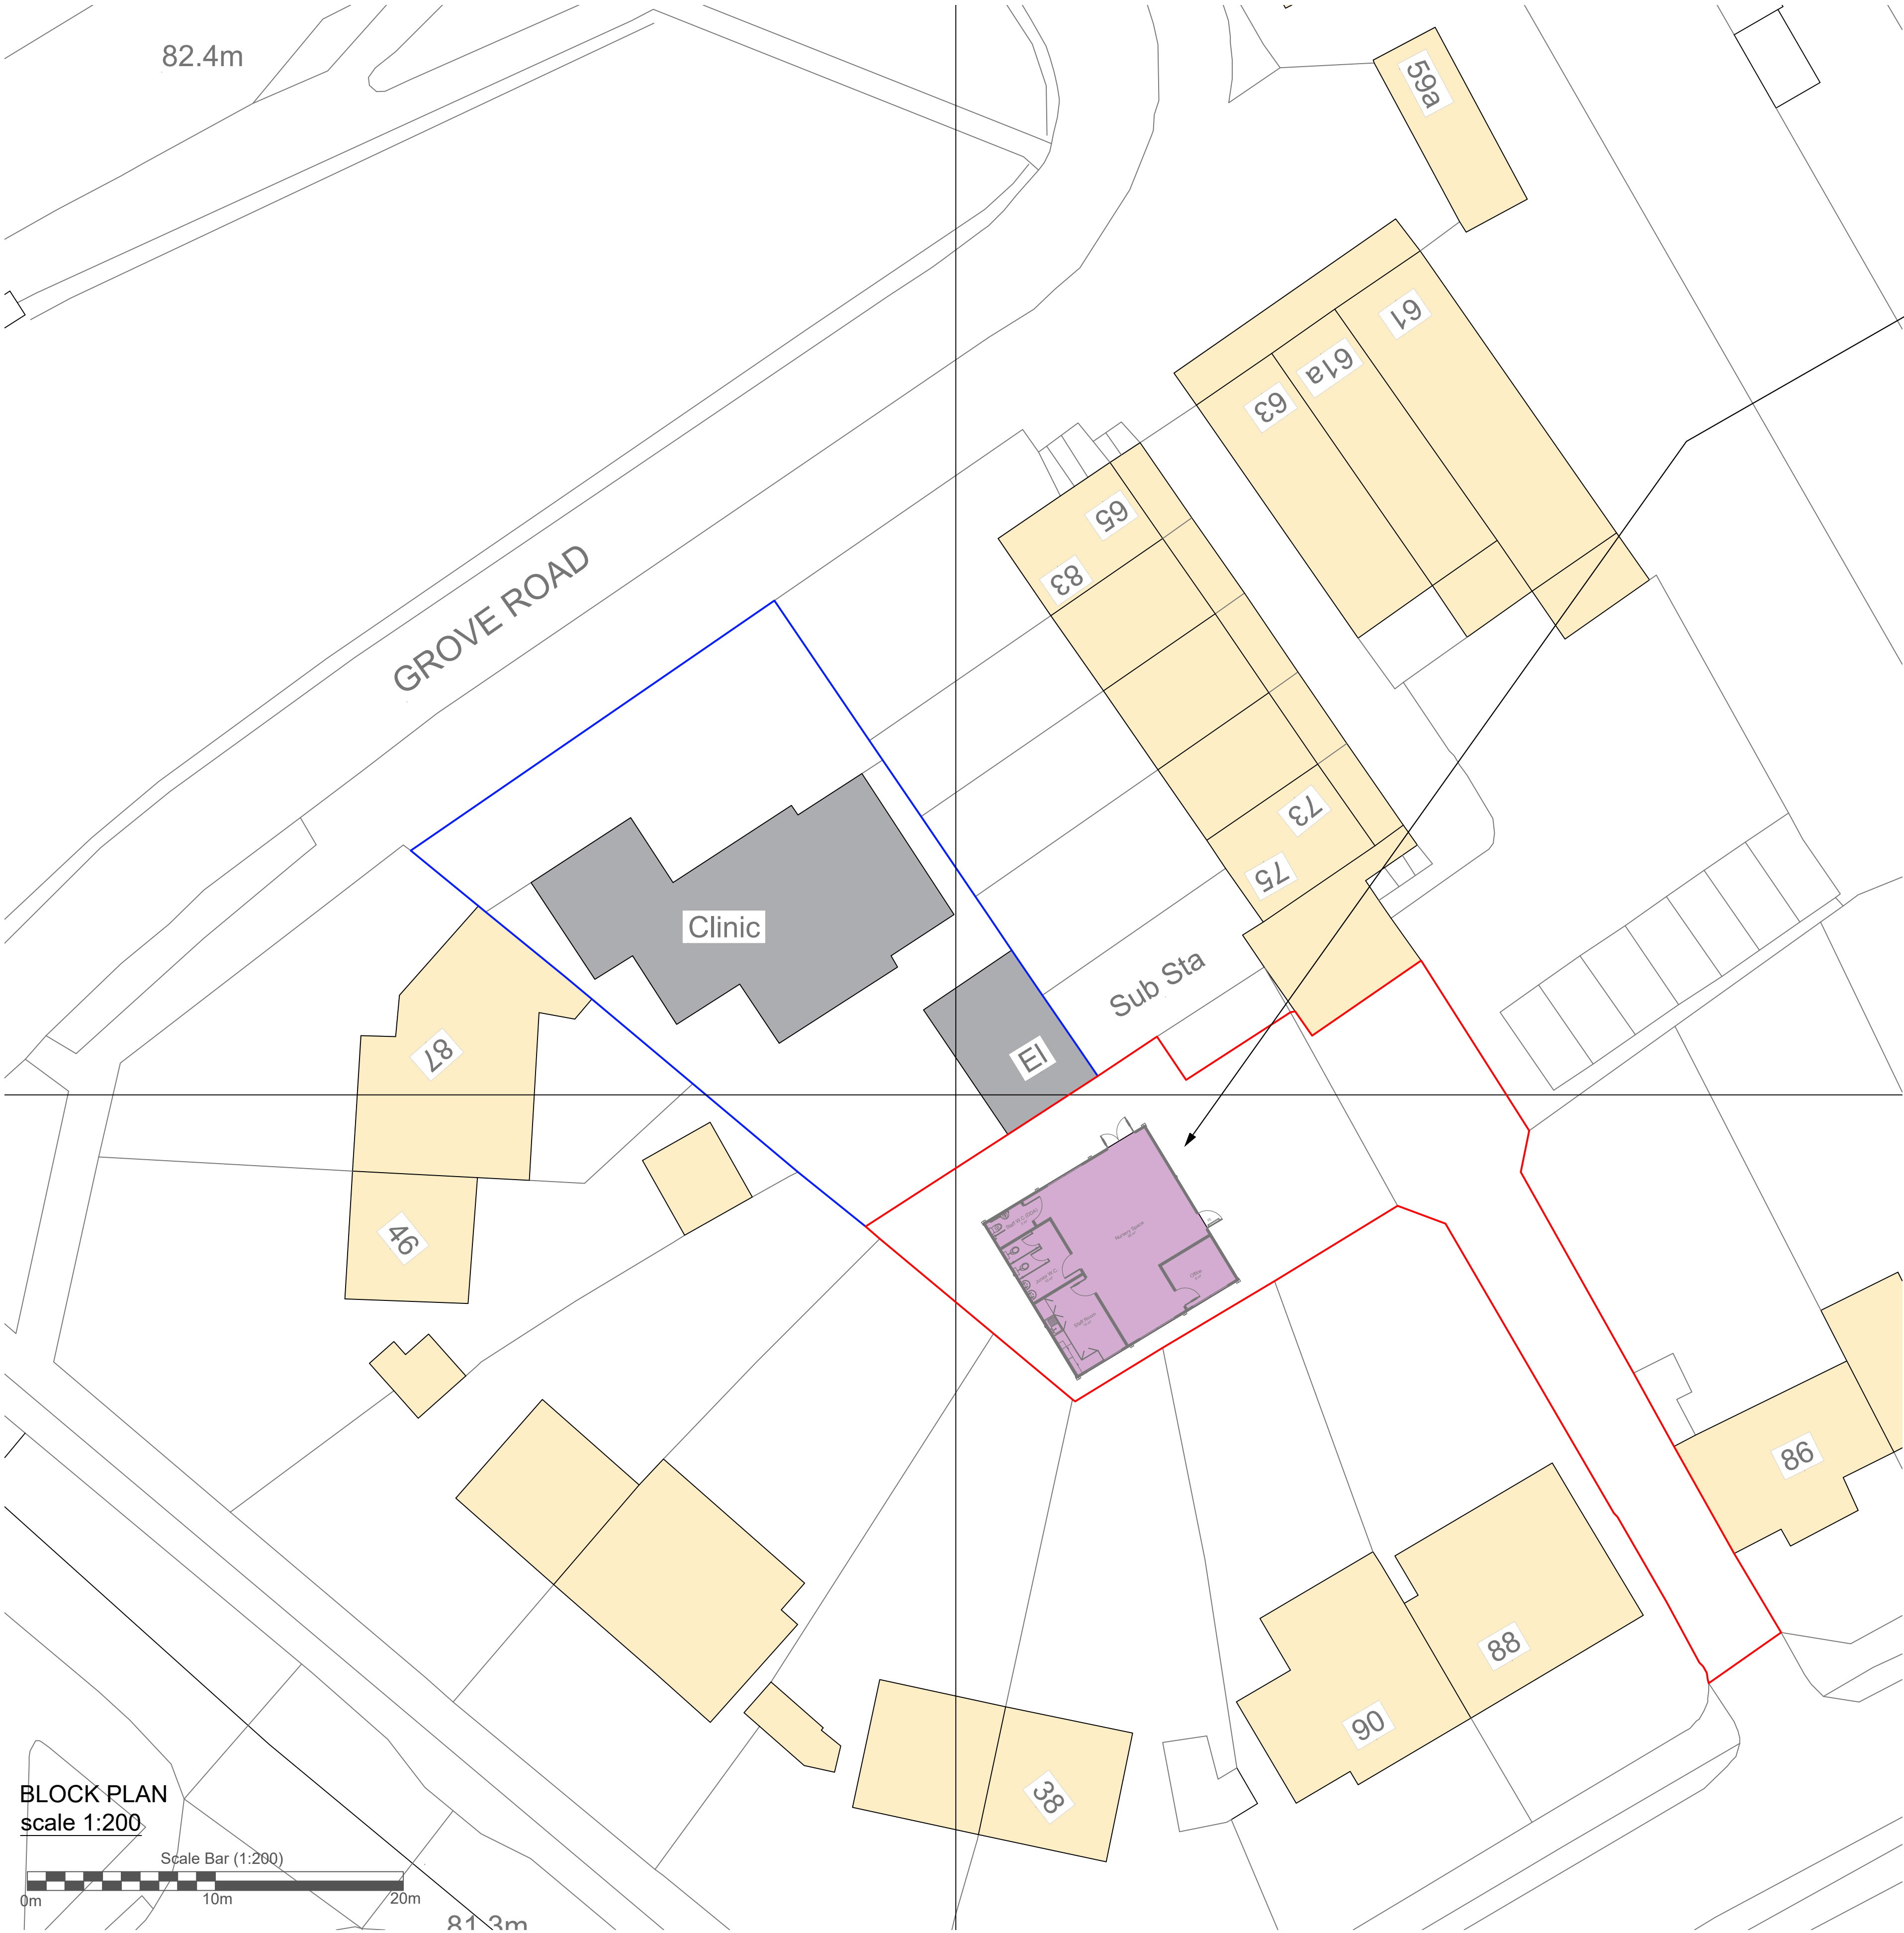

Proposed location of
single storey
Portakabin Buildings.

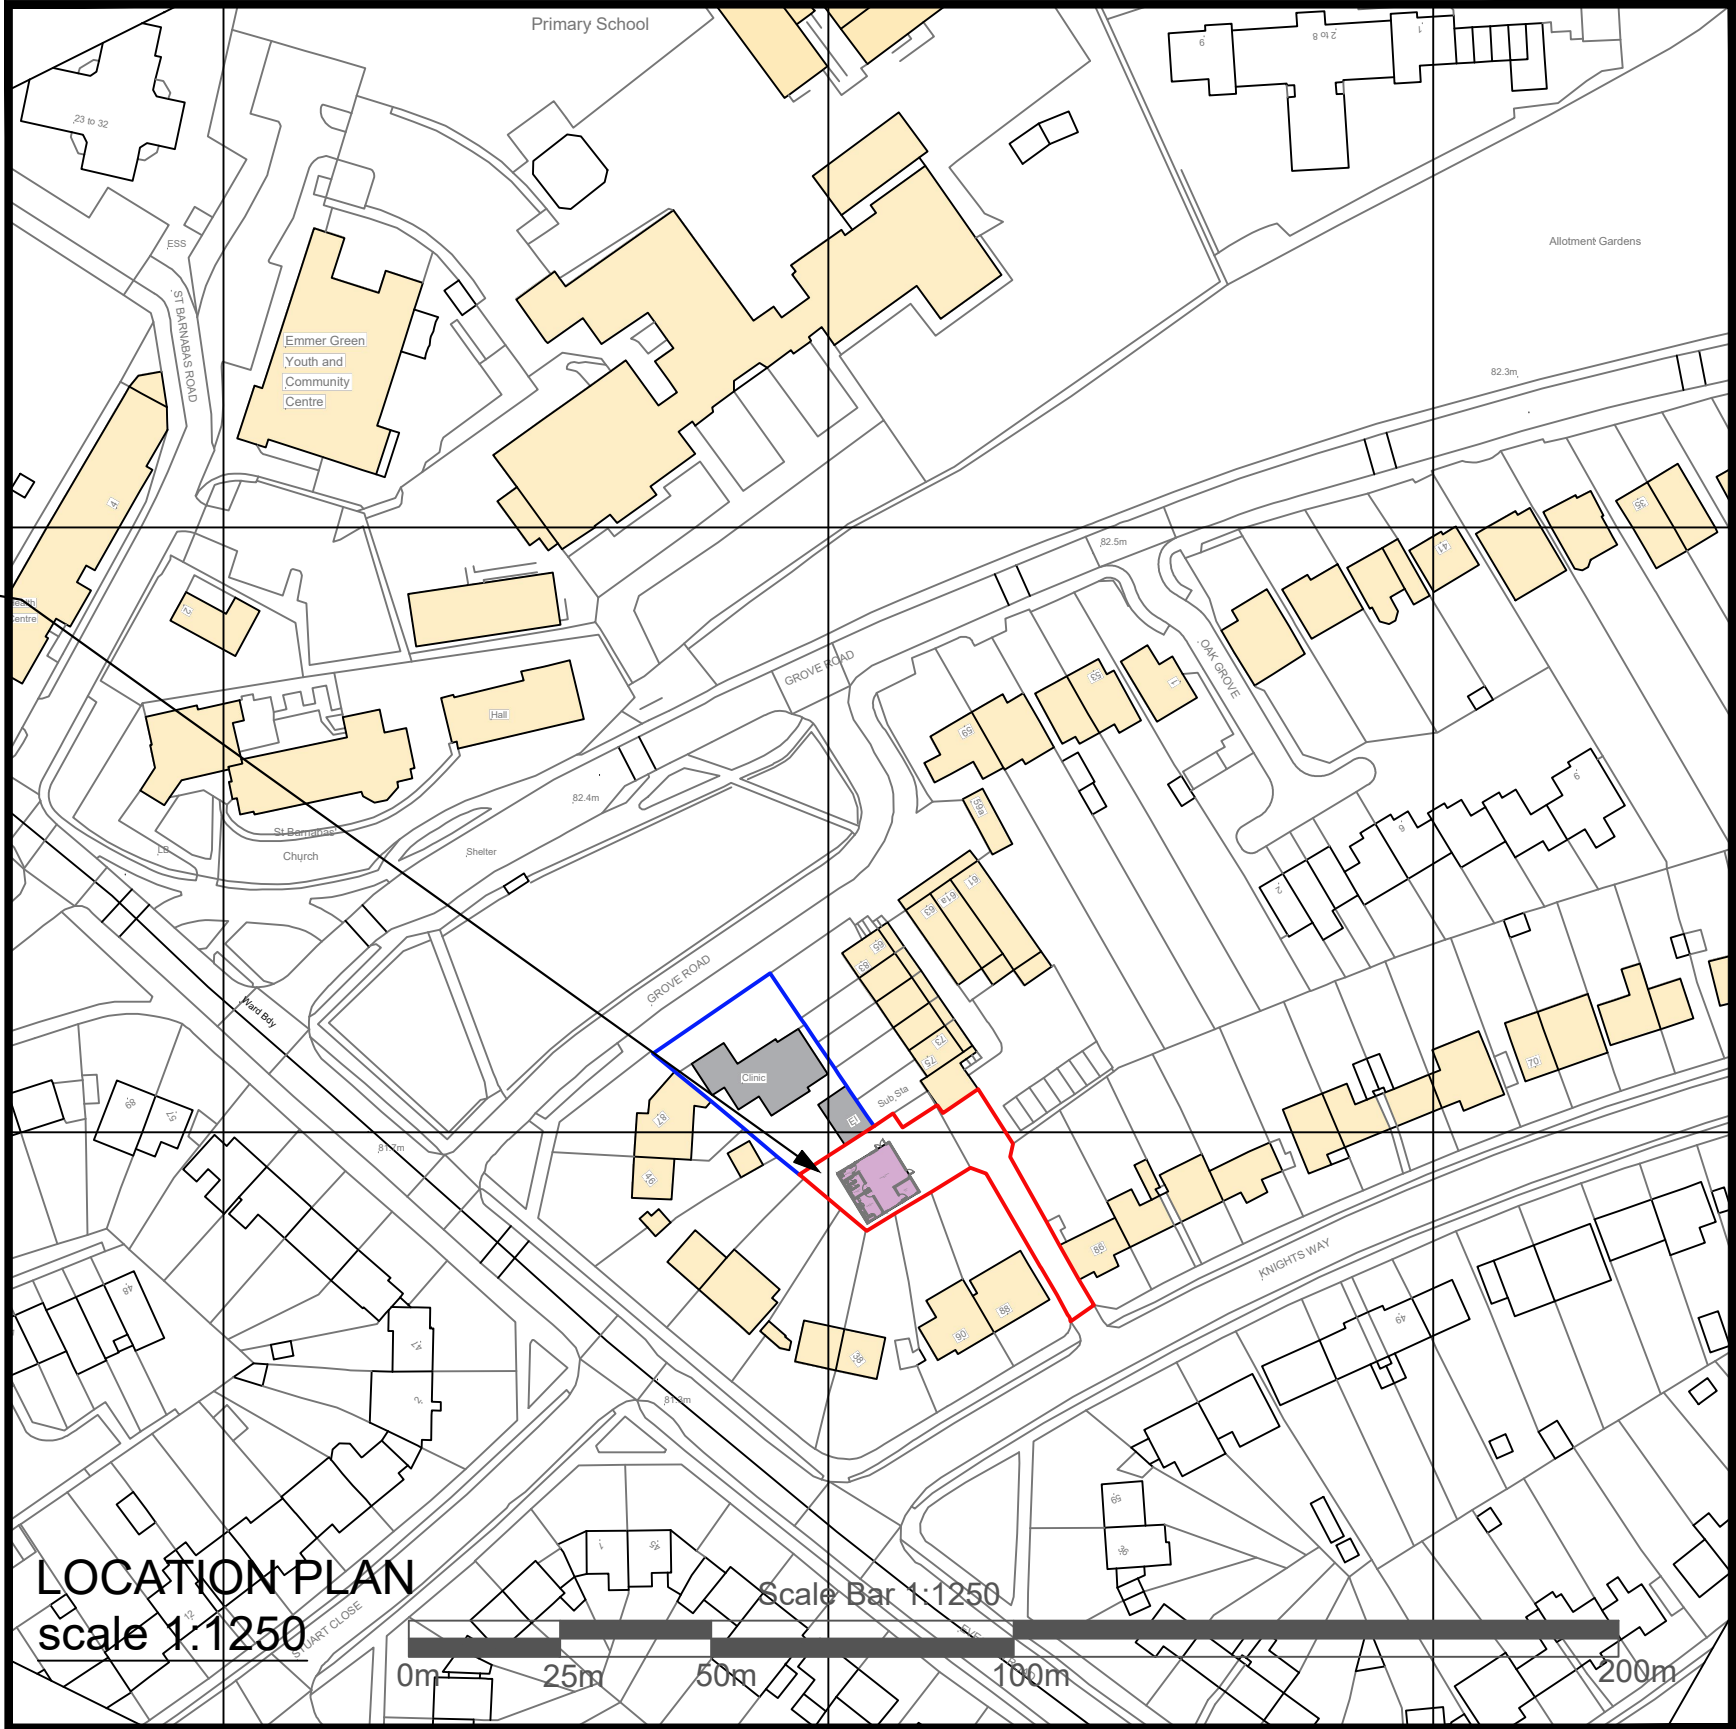

© Crown Copyright 2025
Reproduction in whole or in part is prohibited
without the prior permission of Ordnance Survey.

BLOCK PLAN
scale 1:200



81.3m

Portakabin Limited 2000
This drawing is the property of Portakabin Limited,
it must not be copied or reproduced or divulged
to anyone without written permission.

Portakabin

Title
**Proposed Location &
Block Plan**

Emmer Green Pre School
at 85 Grove Rd,
Reading,
RG4 8LJ

Date: 2nd June 2026

Scale : 1:200 & 1:1250 @ A1

Drawing Number
JIAF220239290PNM Rev A

NOTES:

- Site plan is based on existing Ordnance Survey information
- Responsibility is not accepted for errors made by others in scaling from this drawing. Contractors must check all dimensions on site. Discrepancies must be reported to the drawing owner before proceeding.

KEY:

- Application Boundary
- Area owned by client but not in application

Rev.	Date	Notes	