




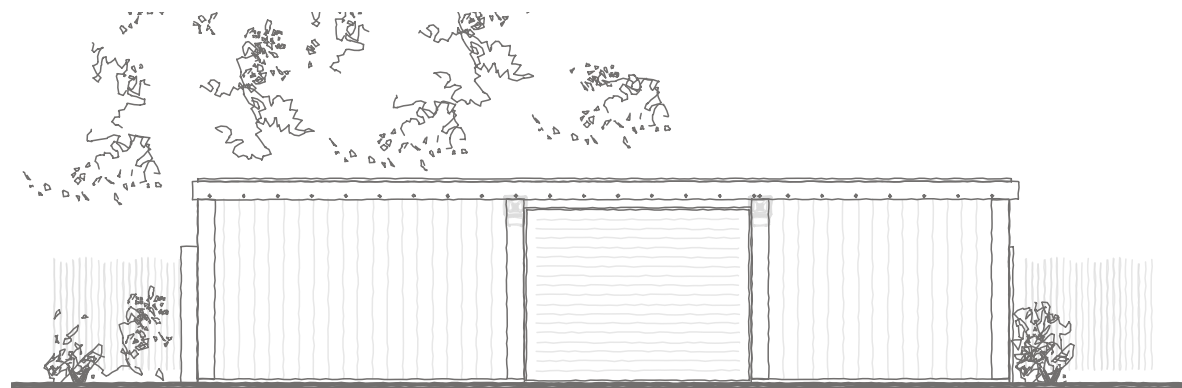


FRONT ELEVATION

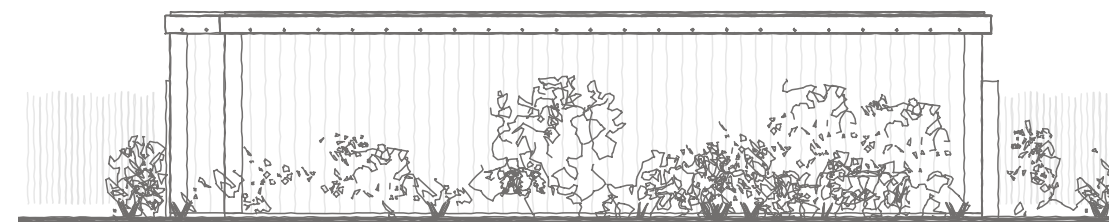


REAR ELEVATION

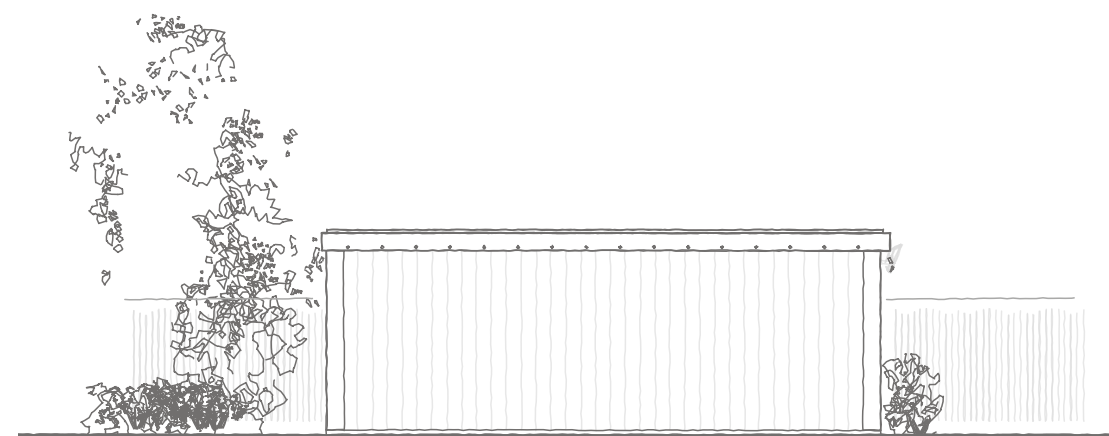

SIDE ELEVATION

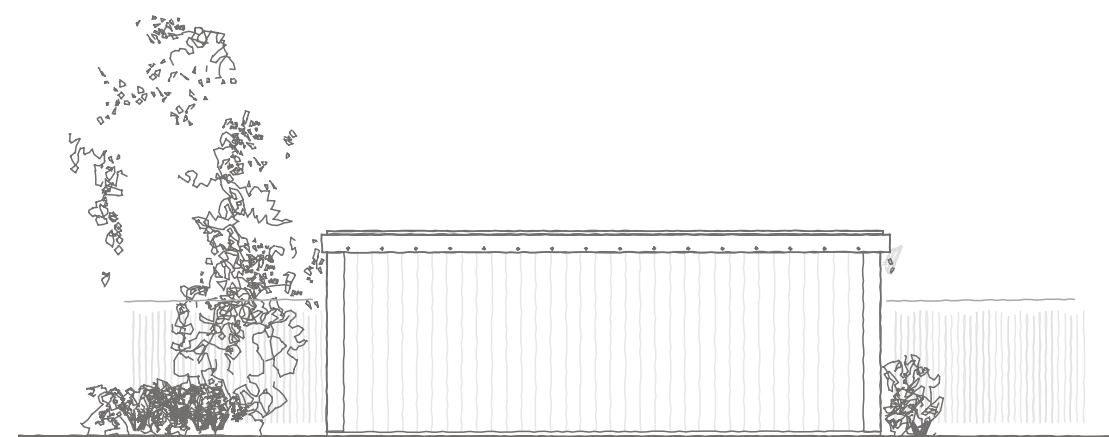

SIDE ELEVATION

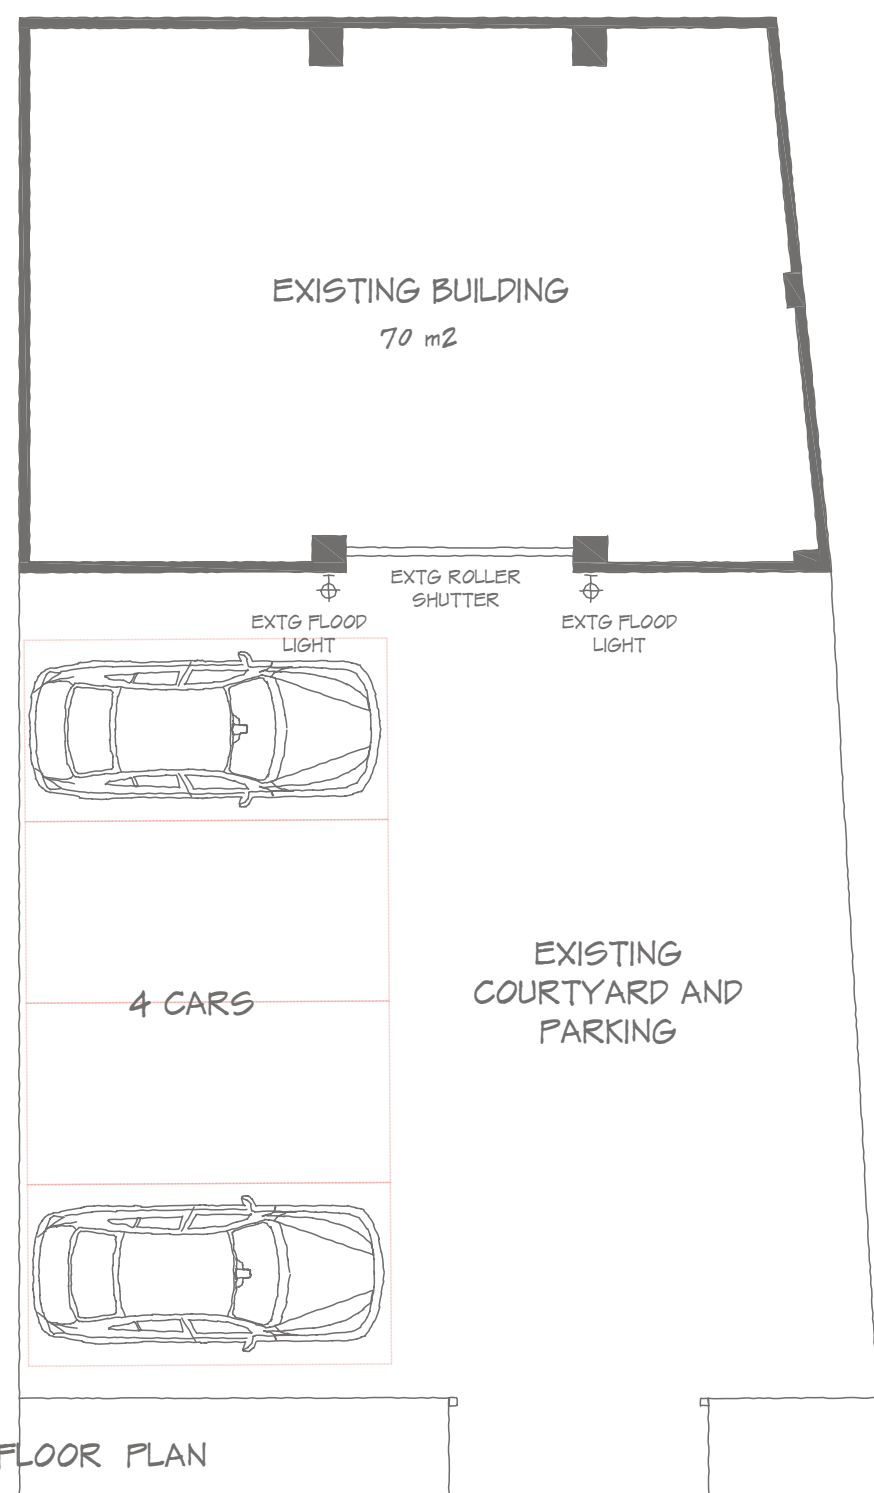

GROUND FLOOR PLAN



1:100 scale Bar
This Drawing has been produced for printing onto A3 size paper,



ARCHITECTURE AND
TECHNICAL SERVICES



CLIENT Mr N. Elkes

JOB 32A Ardler Road, Caversham,
Reading, RG4 5AE

DRG EXISTING BUILDING

SCALE 1:100 @ (A3) DRAWN D.NORVAISA DATE JUNE 2026

D//ARCHI
272 London Road
Earley
Reading
RG6 1AJ
0750 779 1187
dnarchitecture@yahoo.com

DN75/101 | A