


DEVELOPMENTS IN DESIGN LTD

WWW.DEVELOPMENTSINDESIGN.CO.UK
TEL.01344 641286

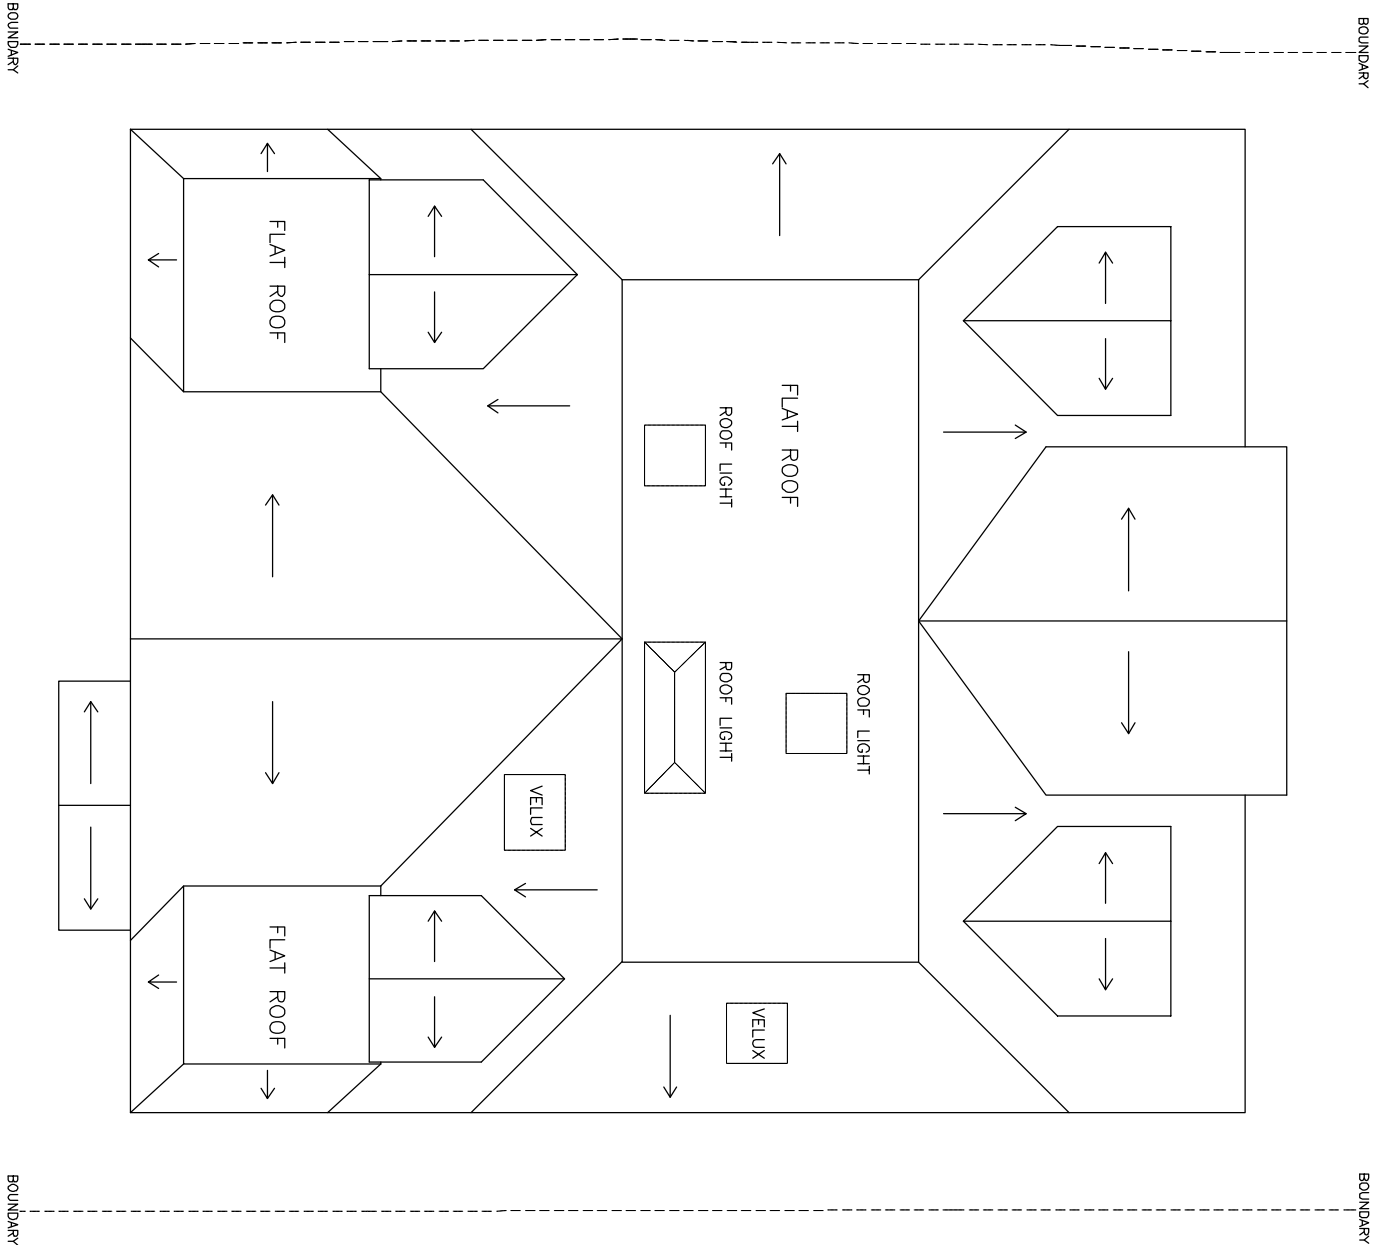

PROPOSED ROOF PLAN

PROPOSED HOUSE CONVERSION



DRAWING NO. WR.017
DATE 30.9.24
SCALE 1:100

MR AND MRS PUREWAL

147 UPPER WOODCOTE ROAD CAVERSHAM BERKS RG4 7JR