




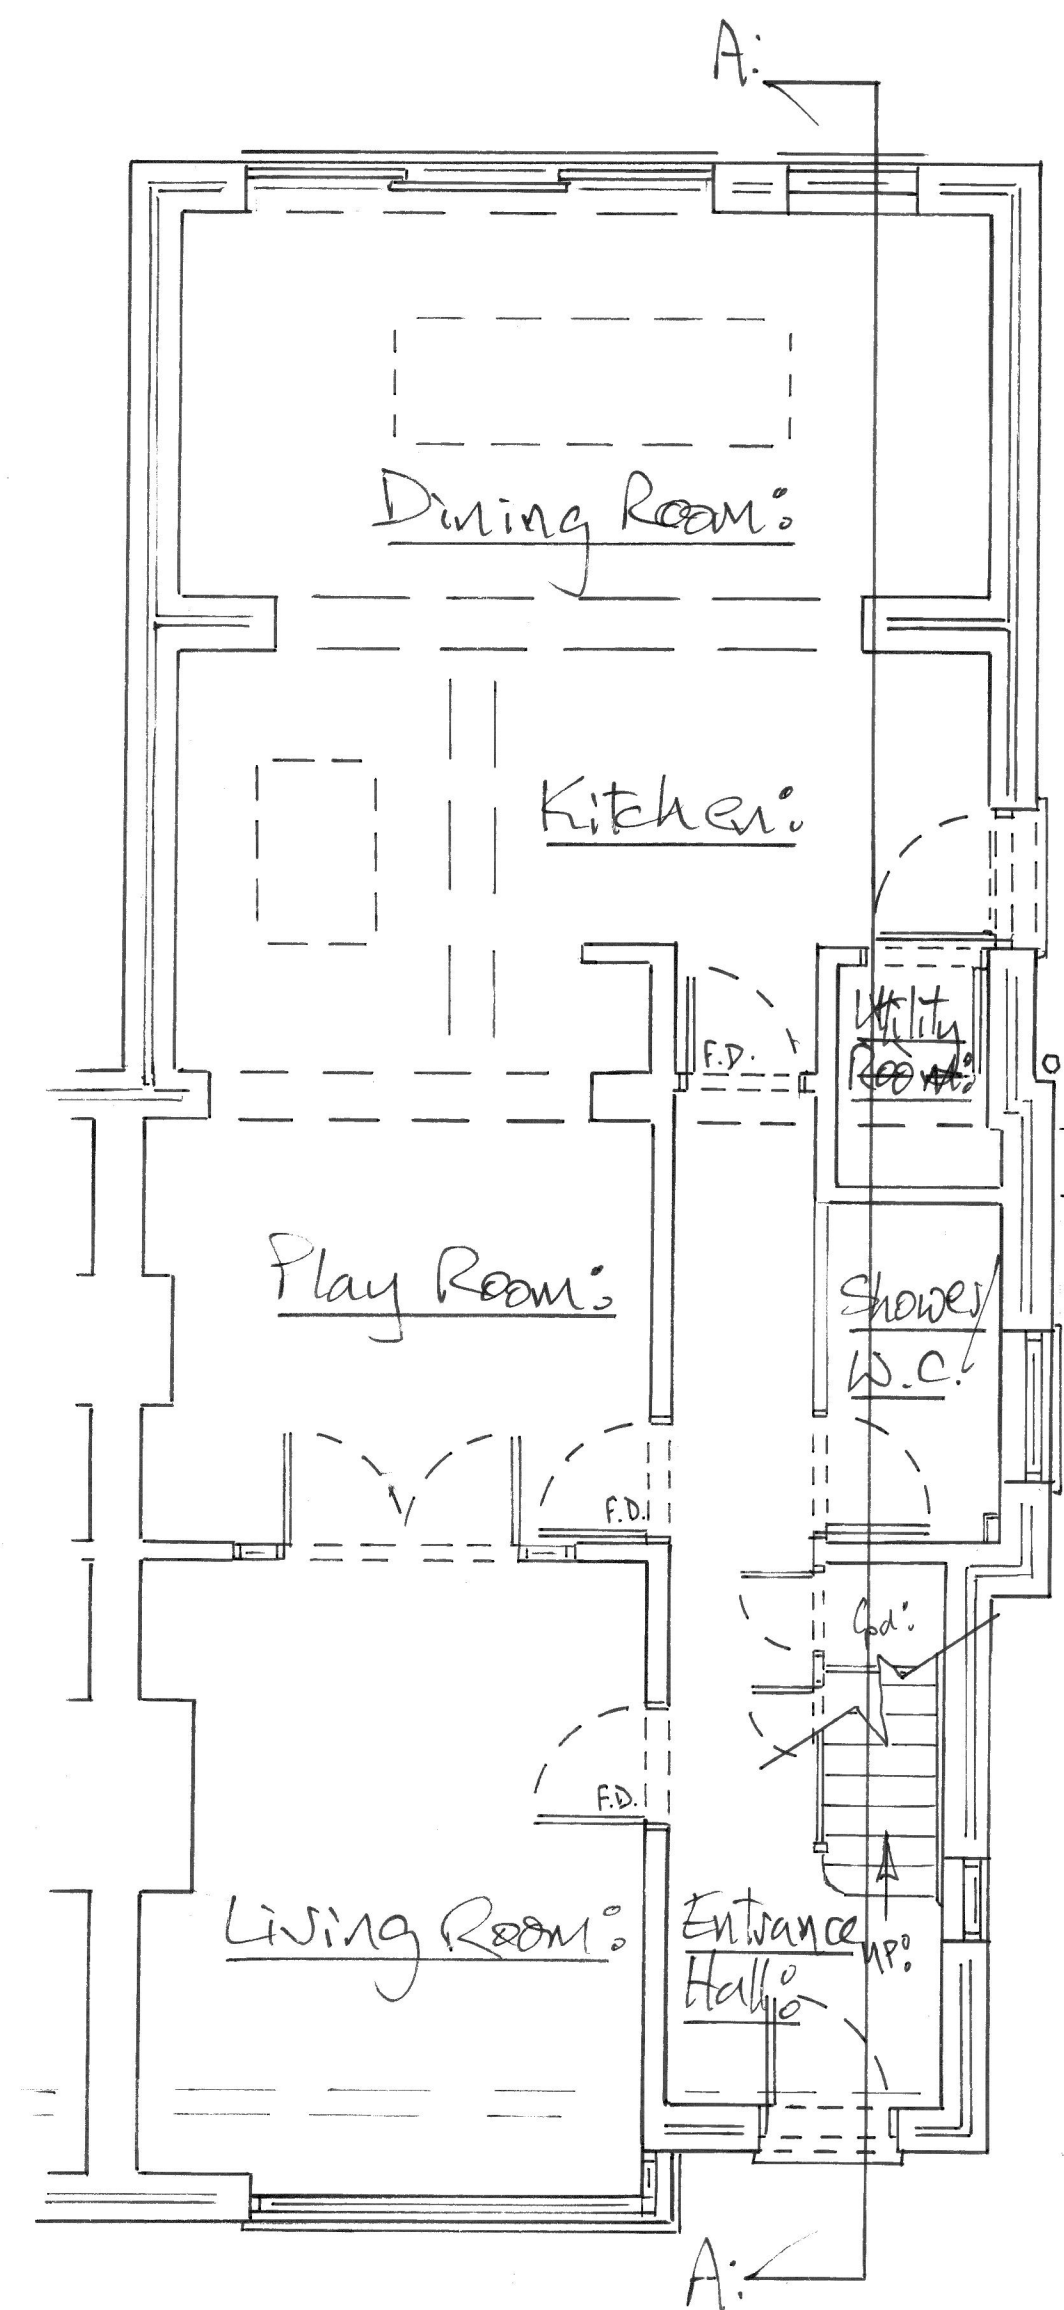


GROUND FLOOR PLAN:

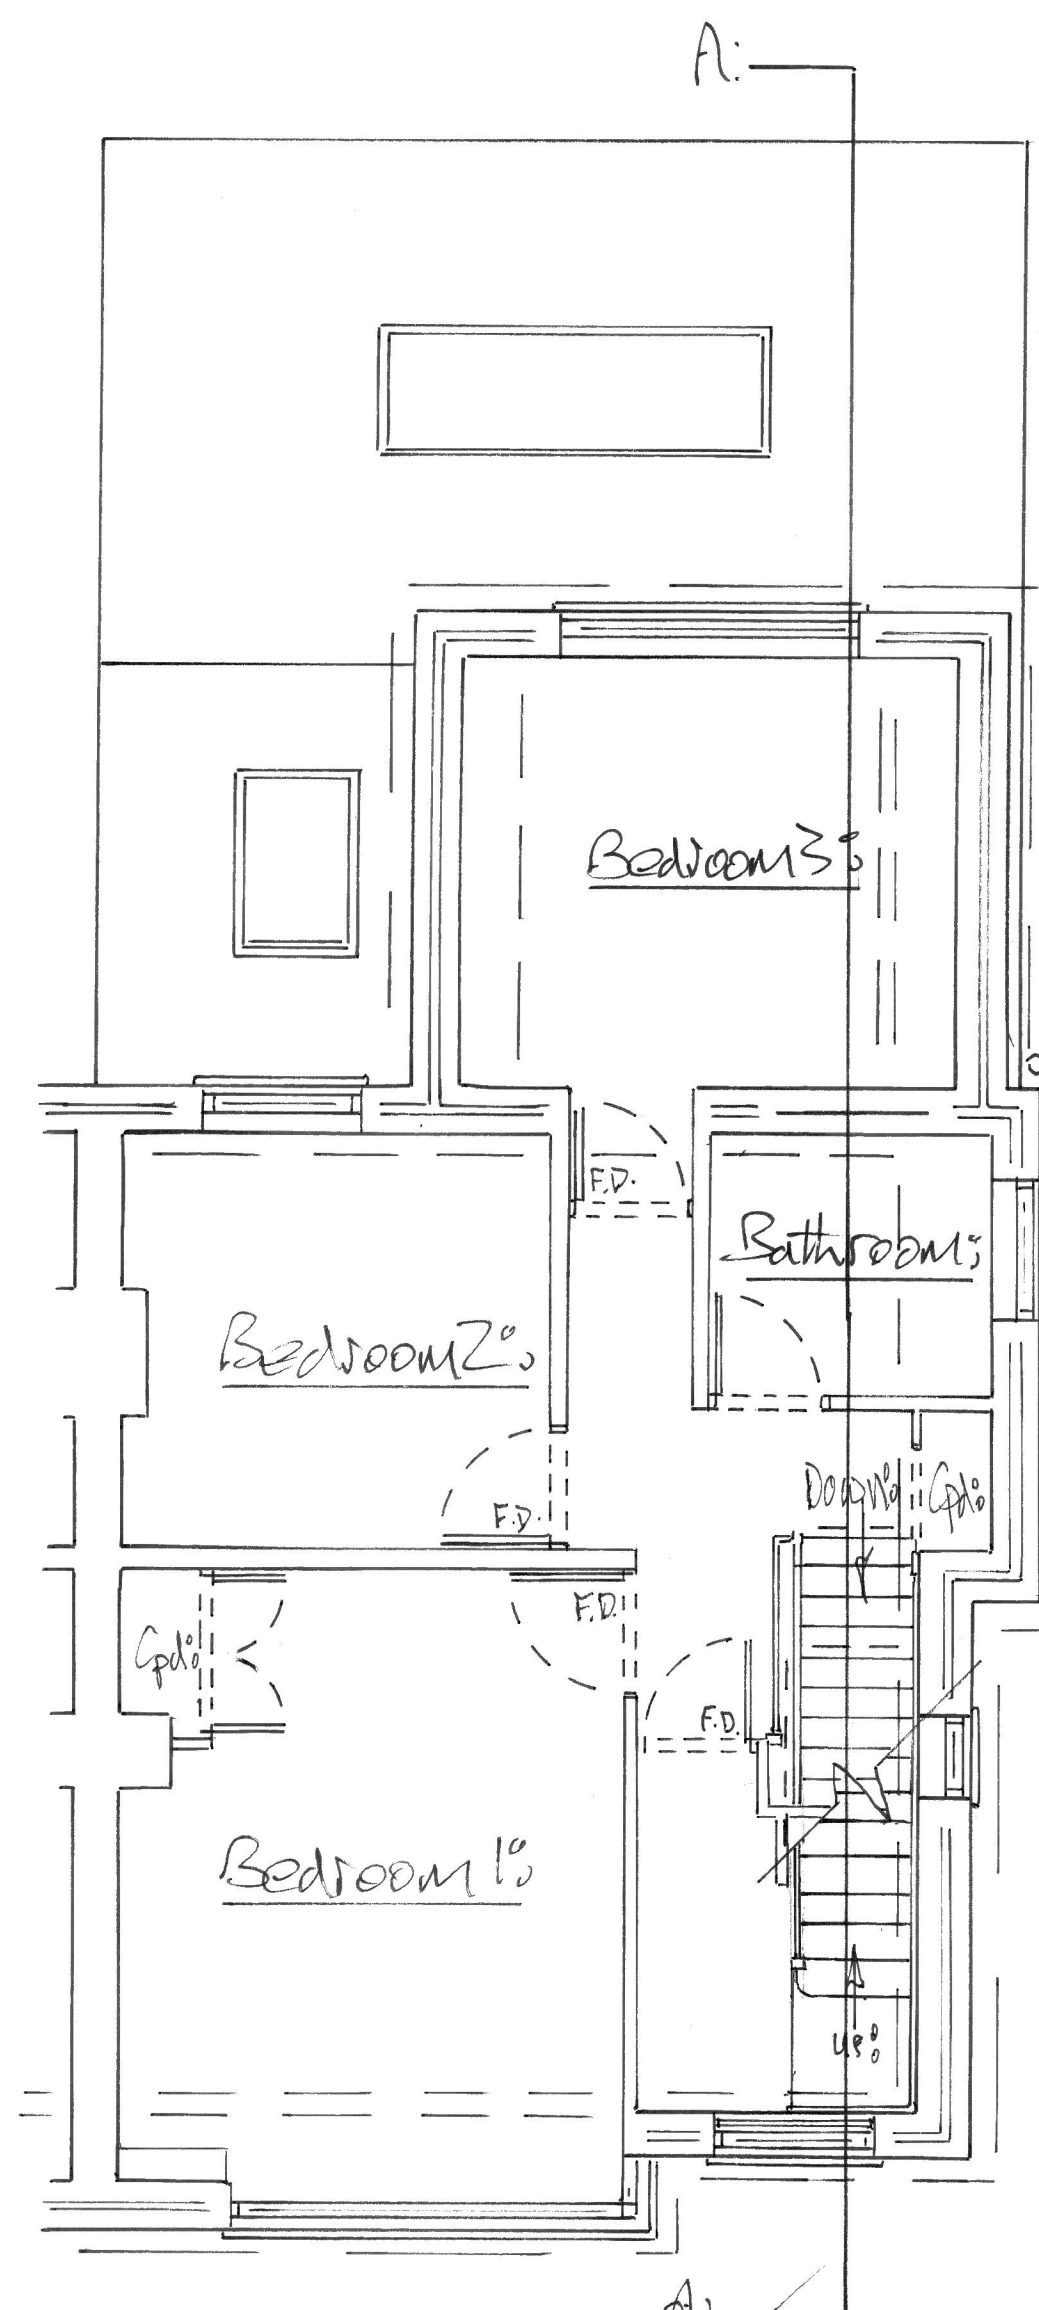


FIRST FLOOR PLAN:

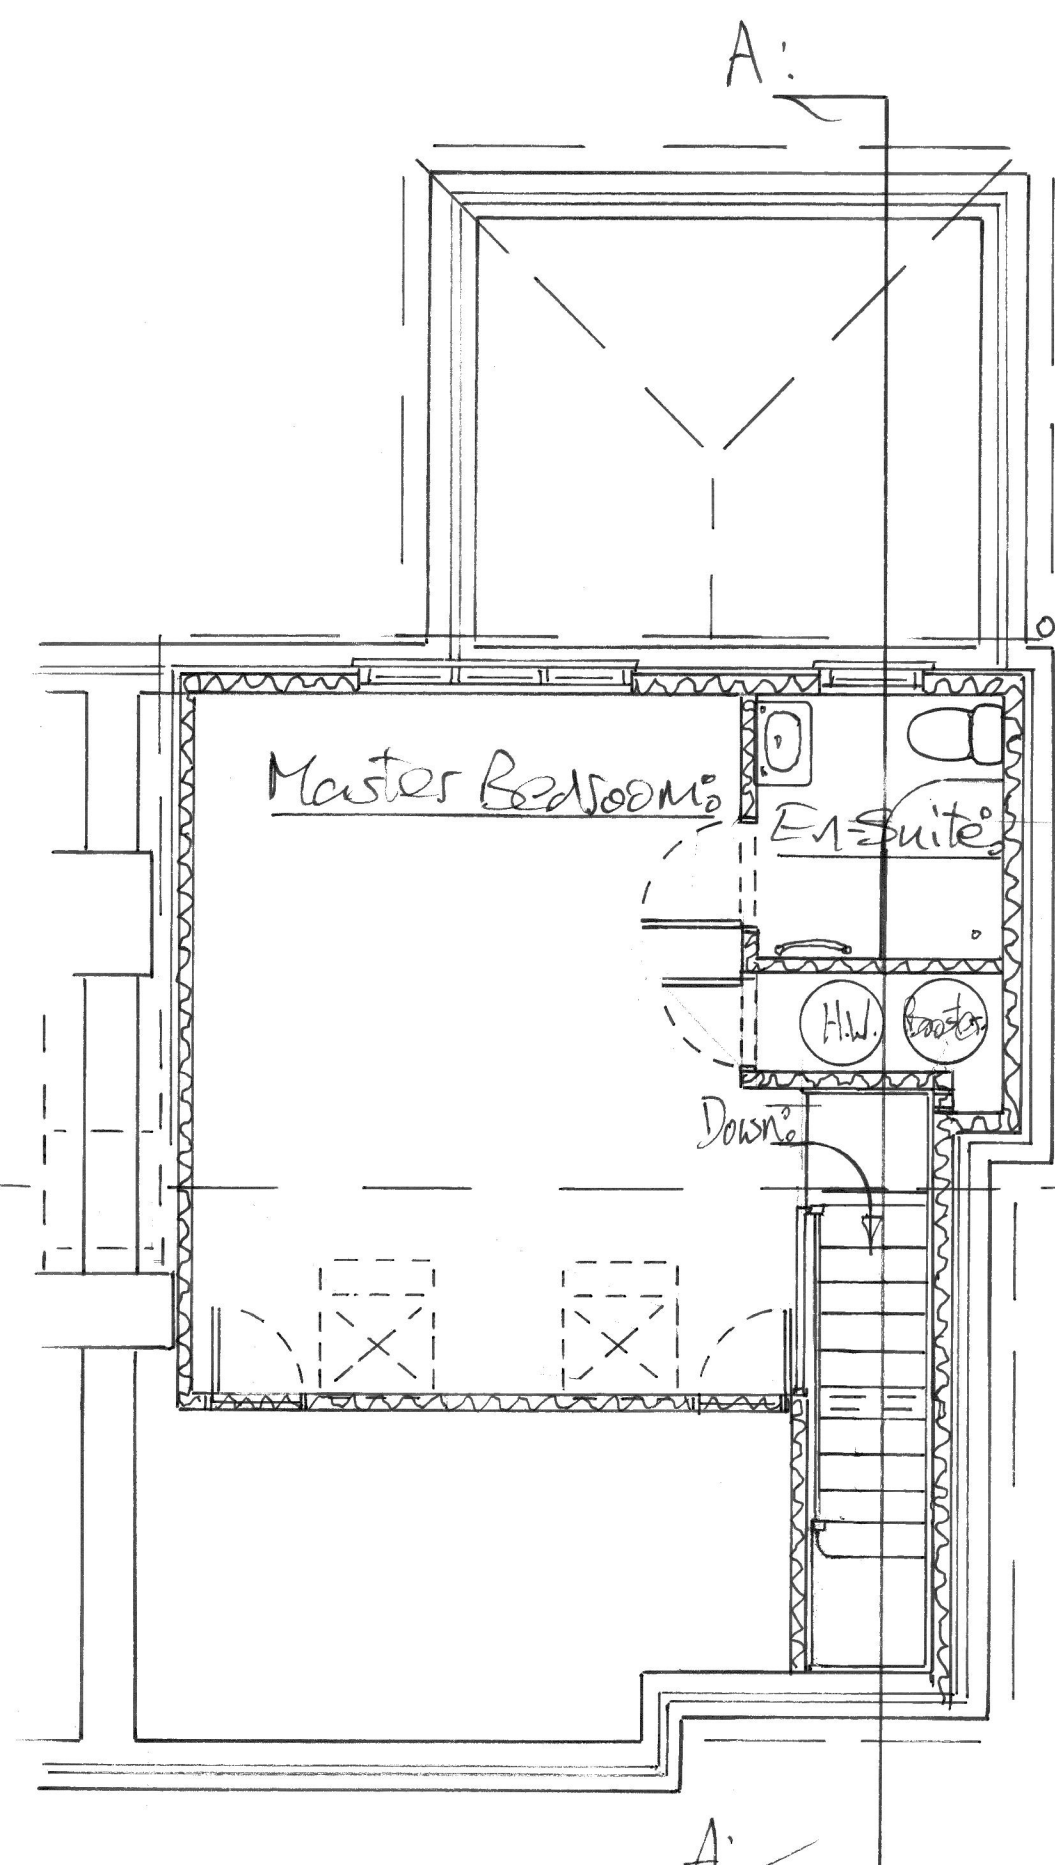


LOFT FLOOR PLAN:

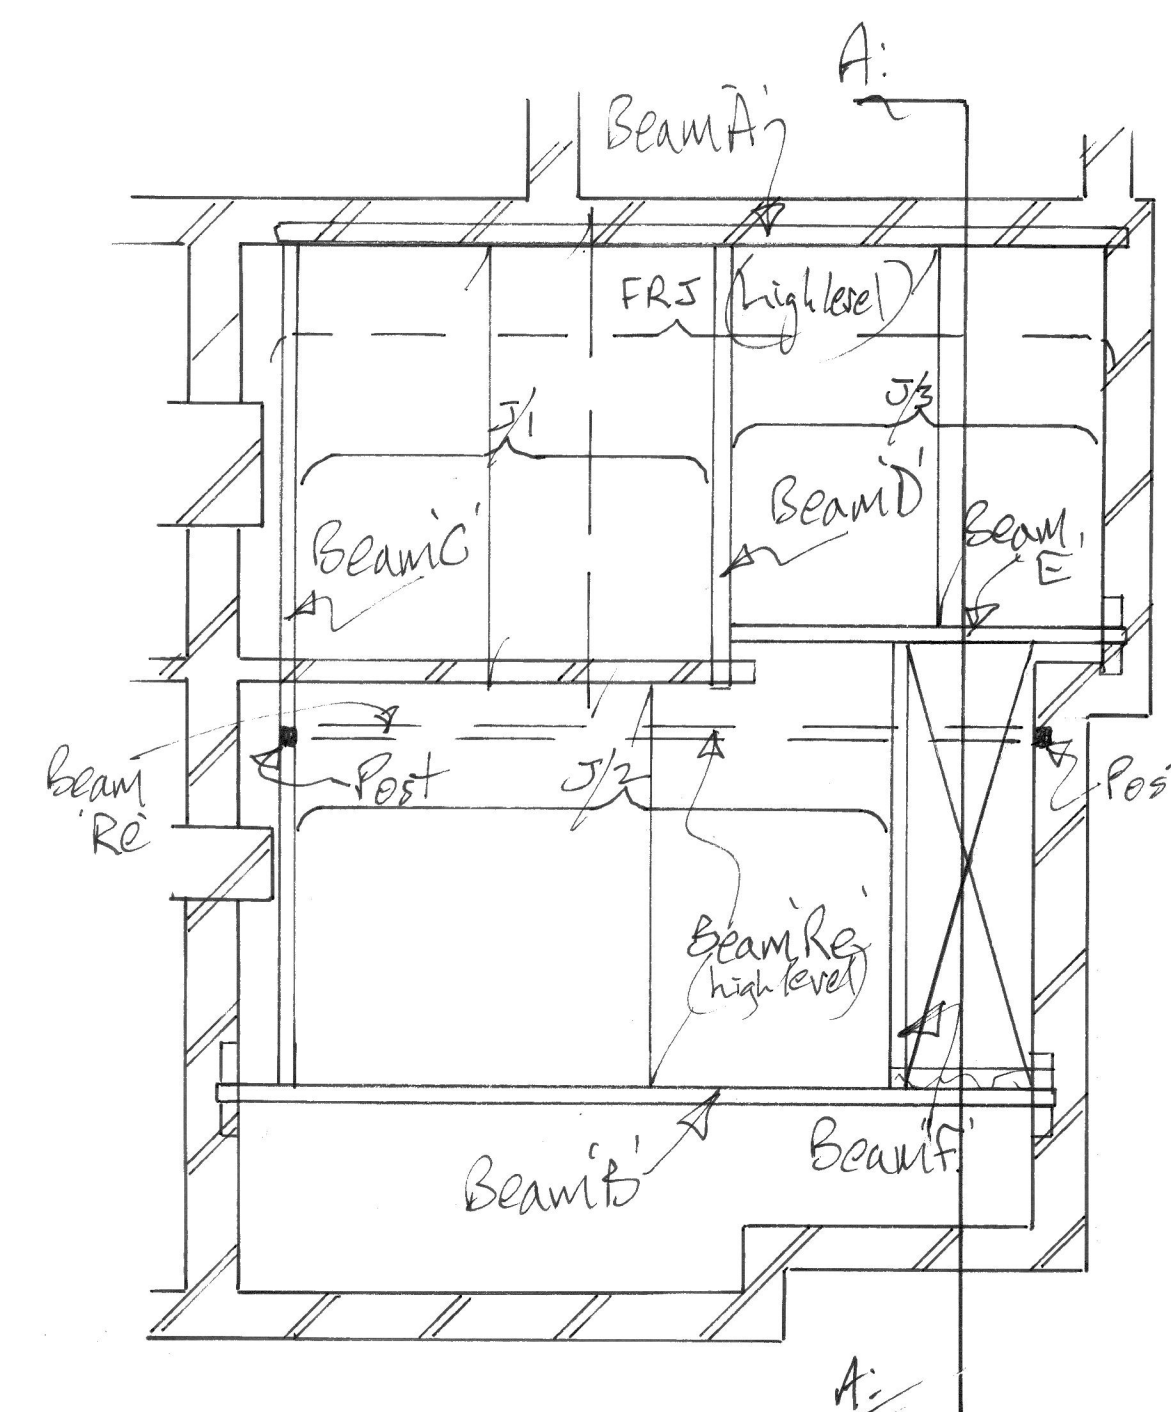

Structural Beam Layout Plan for Loft Conversion.

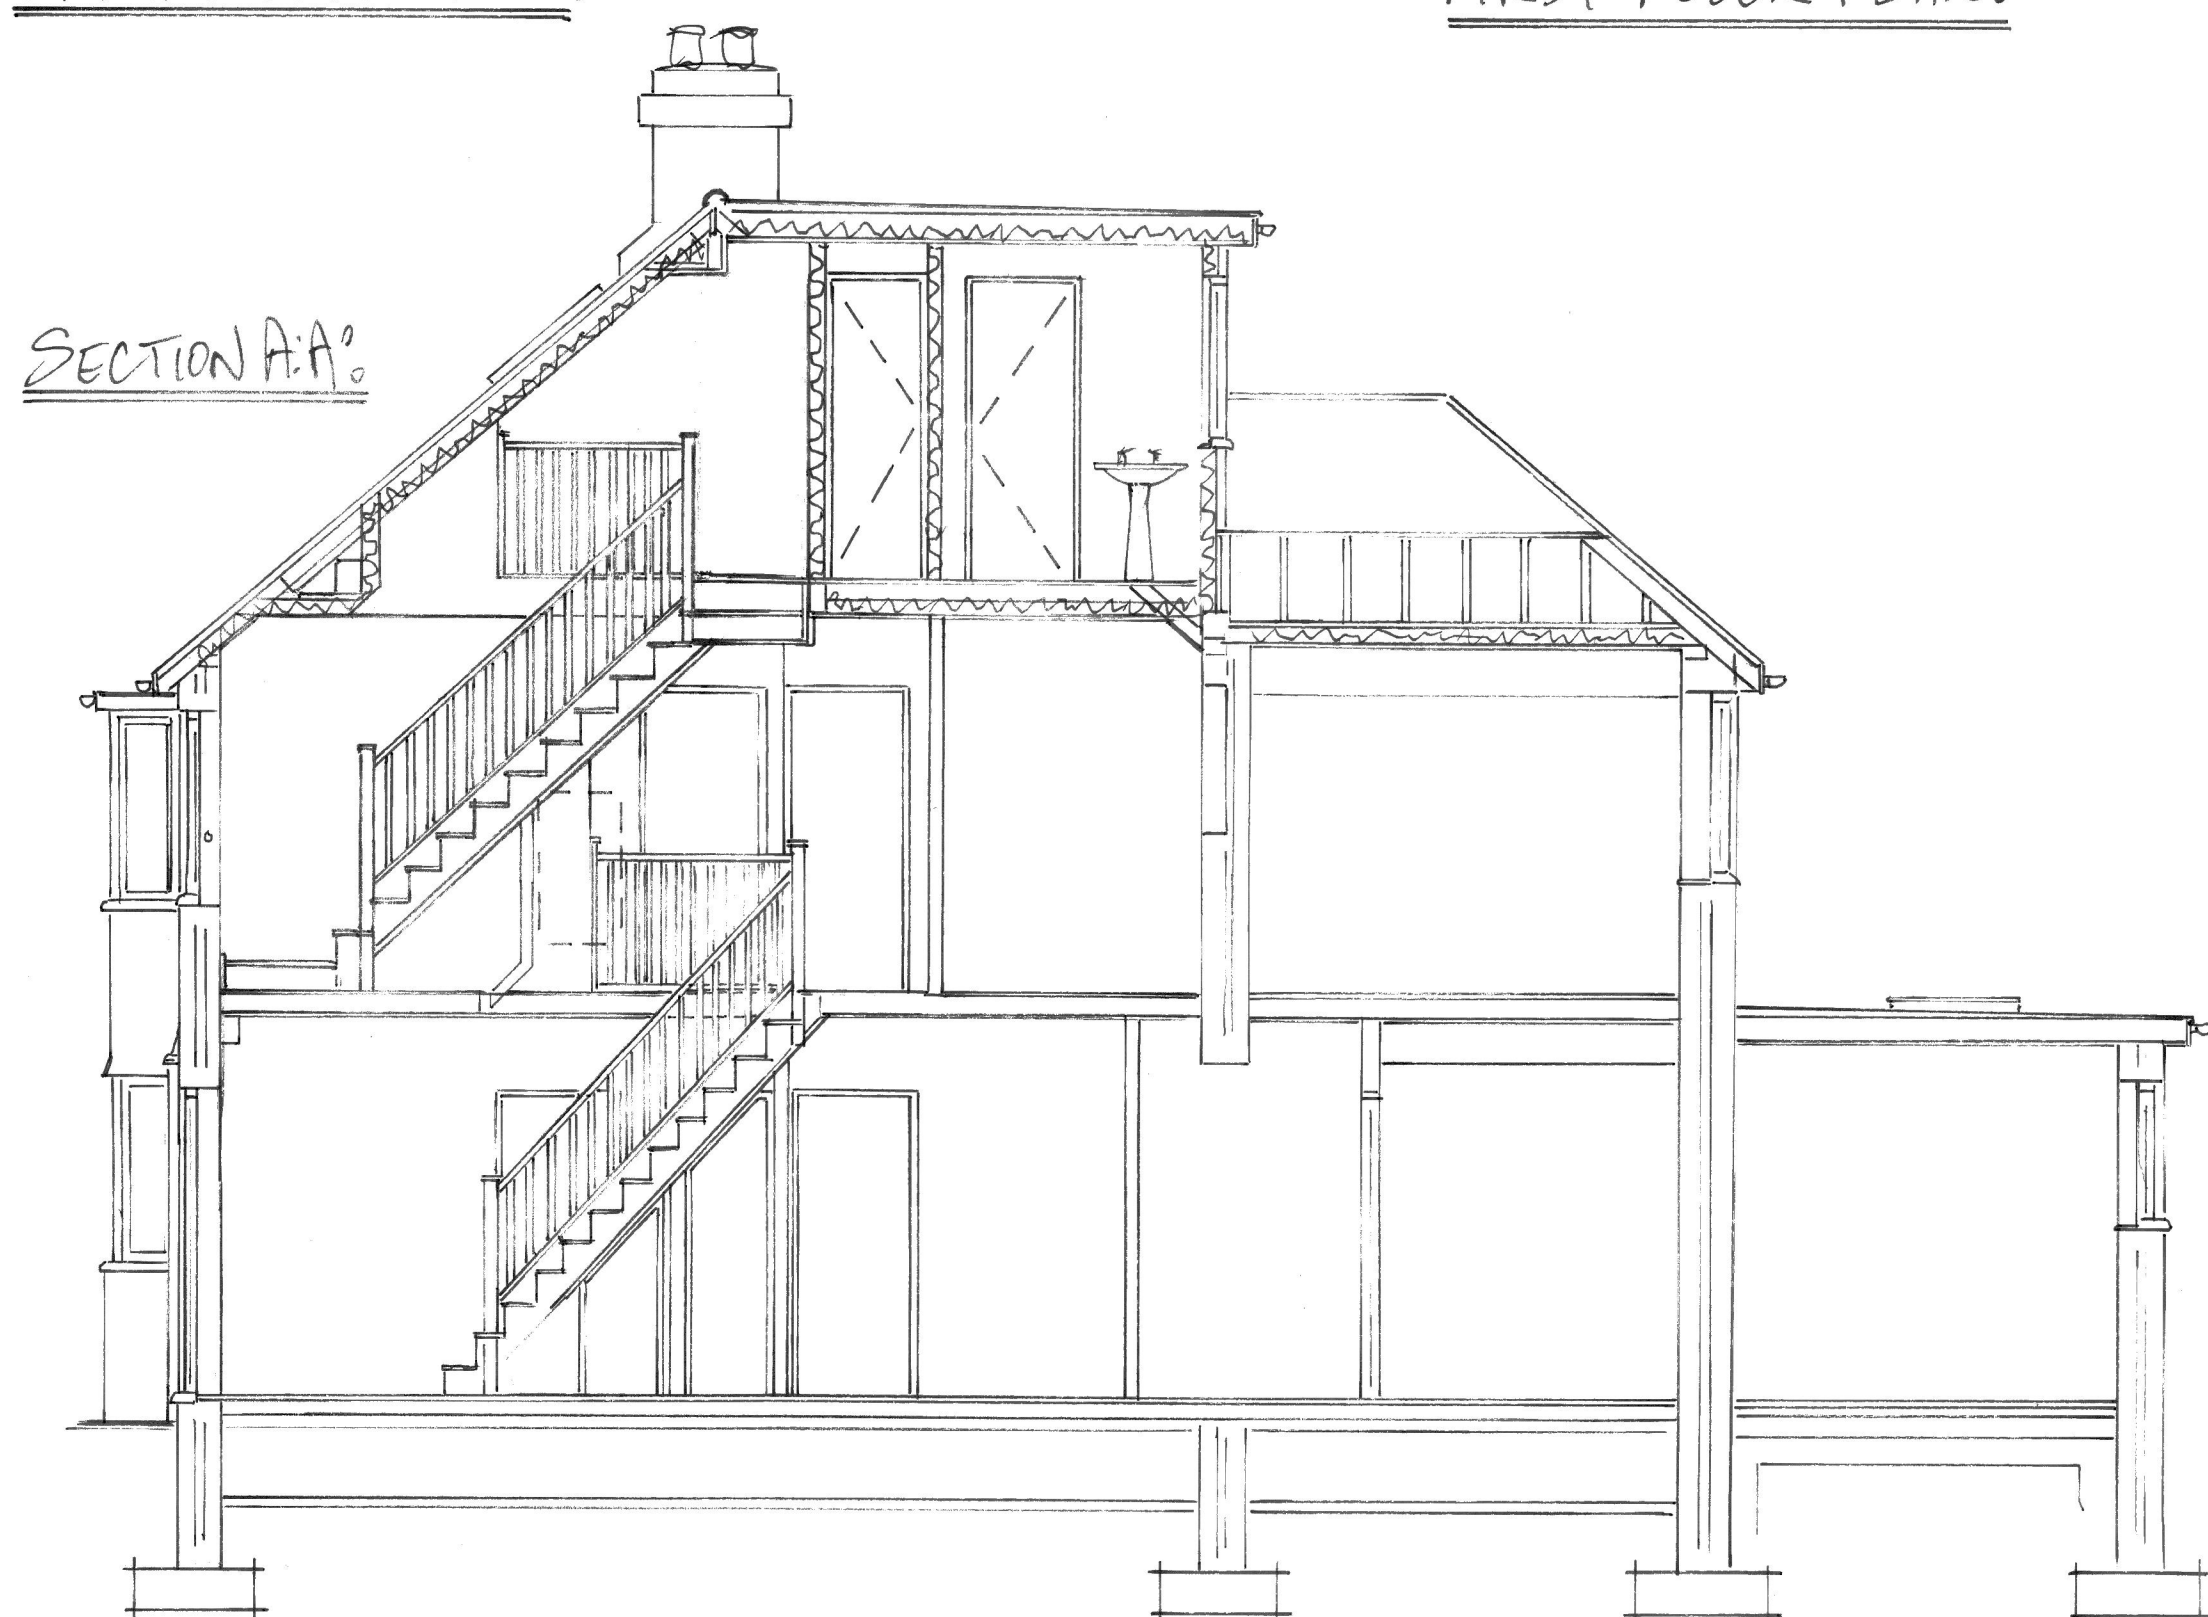


SECTION A-A:

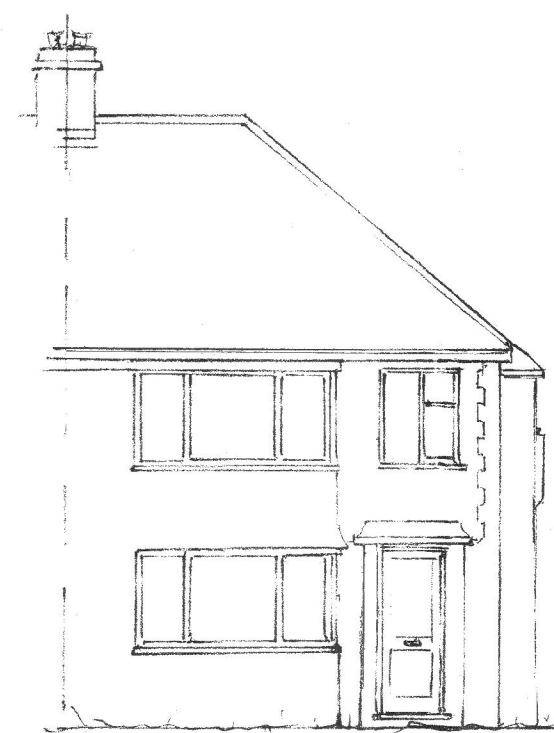

Existing Front Elevation:
(1:100)



Proposed North West Elevation:
(1:100)

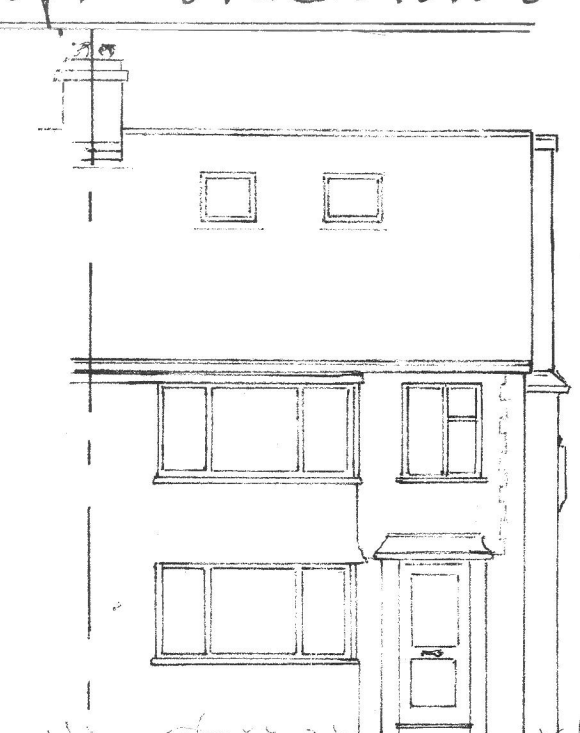

Proposed Front Elevation:
(1:100)




Existing Rear Elevation:
(1:100)



Existing North West Elevation:
(1:100)



Proposed Rear Elevation:
(1:100)

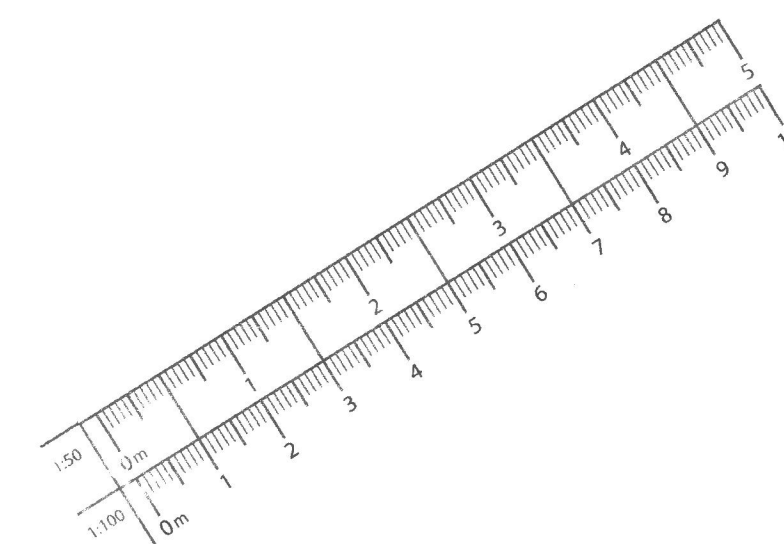

NOTES:
All dimensions must be checked on site and not scaled from this drawing.

E	
D	
C	
B	
A	

Date	Revisions

© copyright

THE LOFT
CONVERSION
COMPANY (RG)
01189453469
loftcoco@aol.com

Client
Mr. & Mrs. R. Nicholls

Job Title
Loft Conversion with
Gabled Hip End and
Rear Facing Dormer.

Drawing Title
Loft Conversion for
90 Mayfield Drive,
Caversham, Reading.
RG4 5JT.

Scale 1:50 1:100

Date 4-6-26 Drawn by [Signature]

Drg. No. 0046 - Rev.