




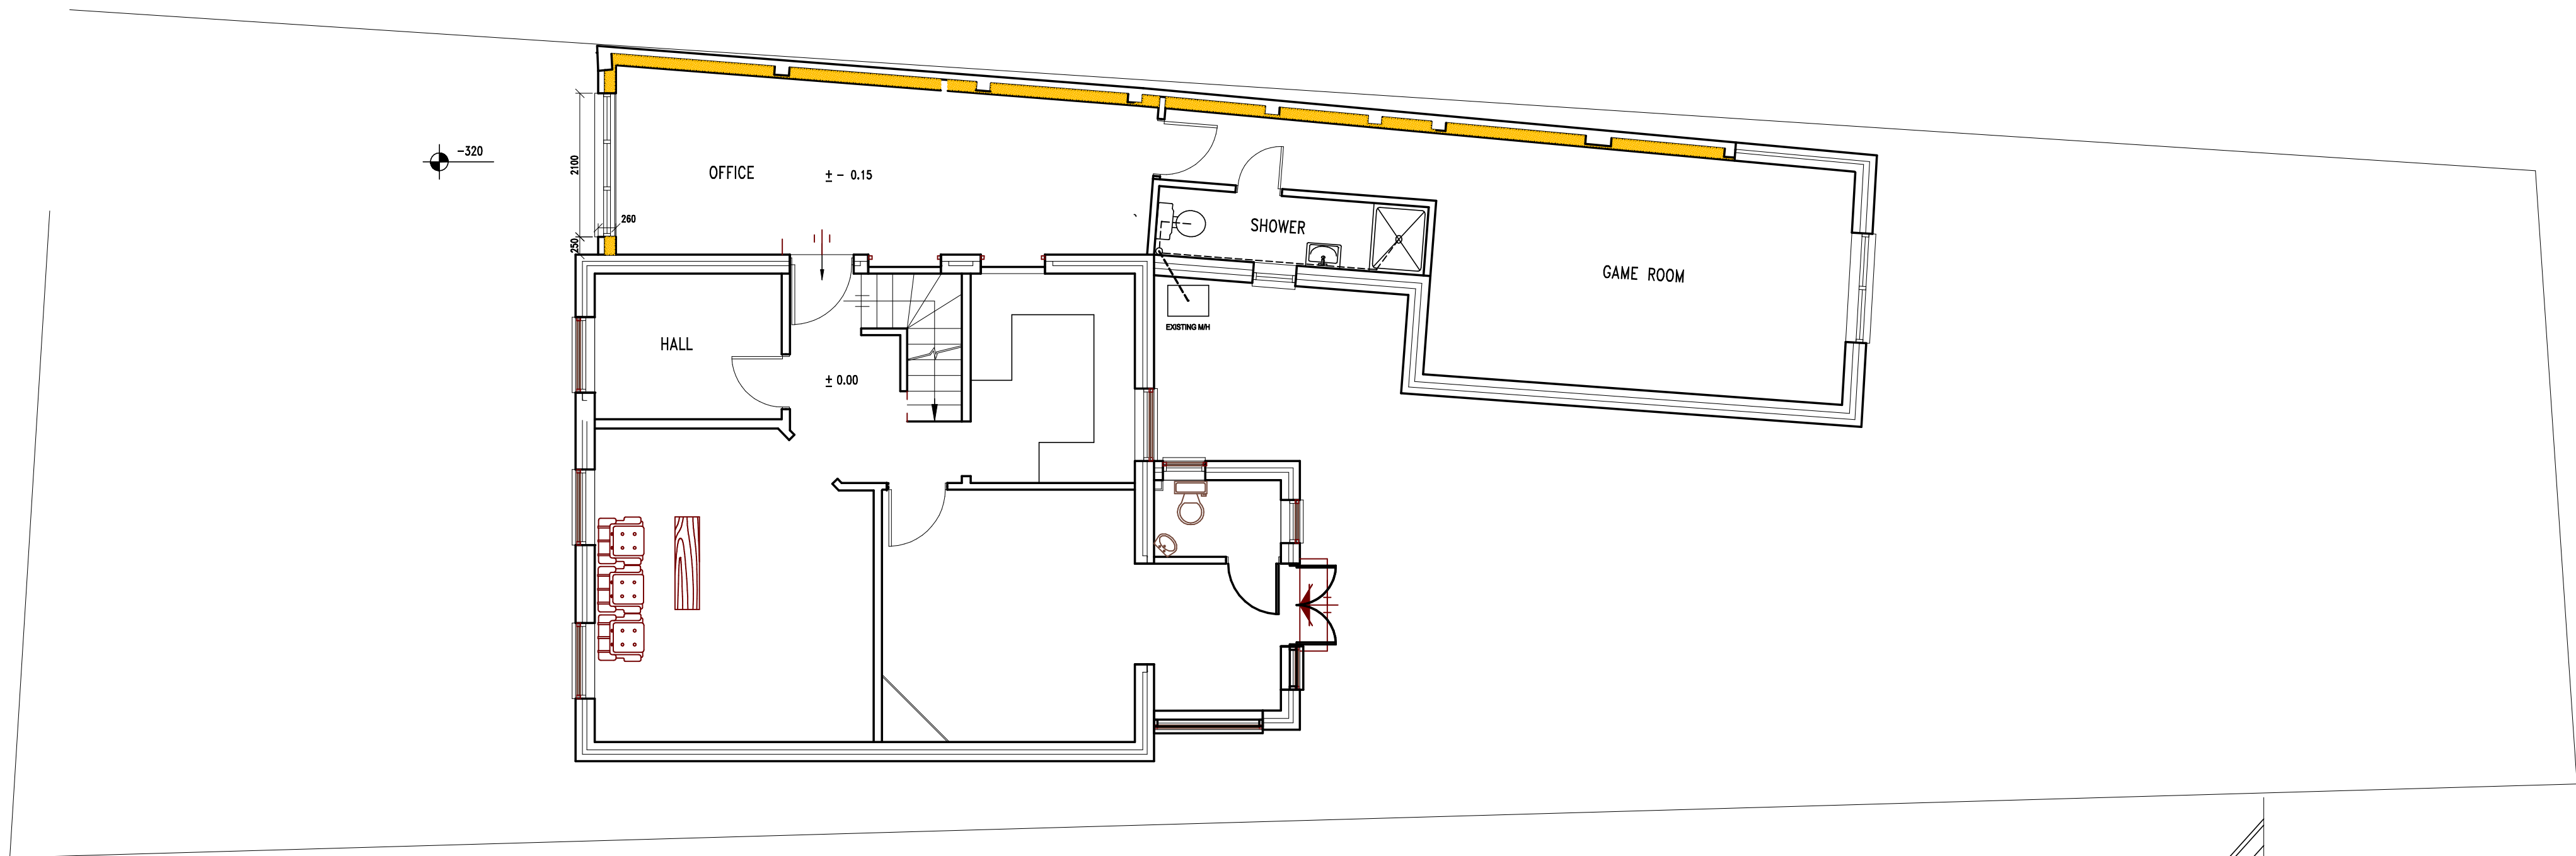


GROUND FLOOR PLAN

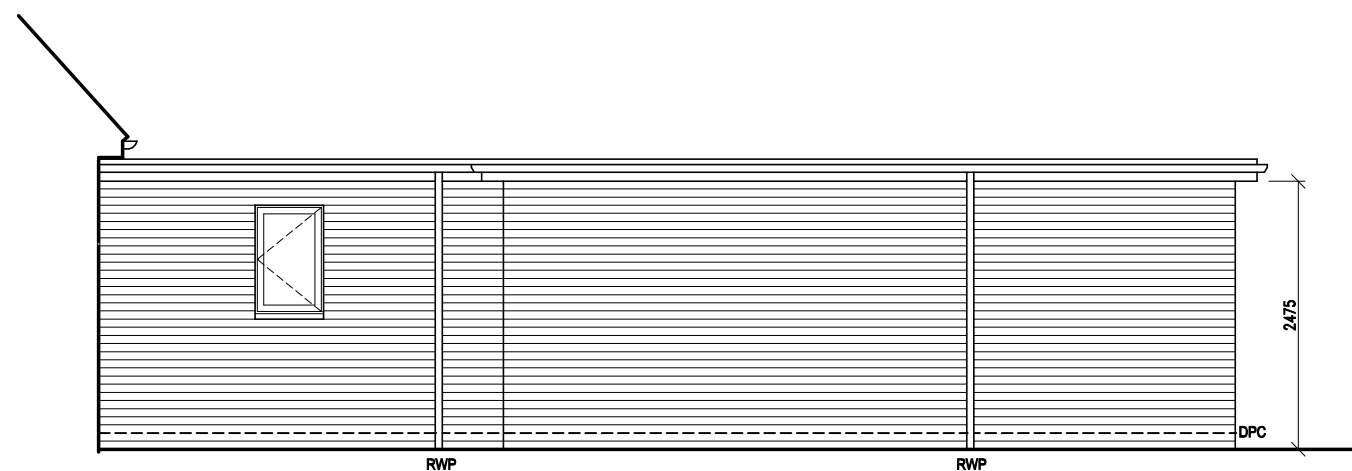


SIDE ELEVATION

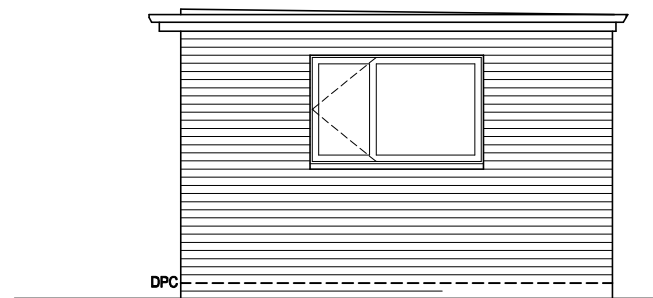


REAR ELEVATION

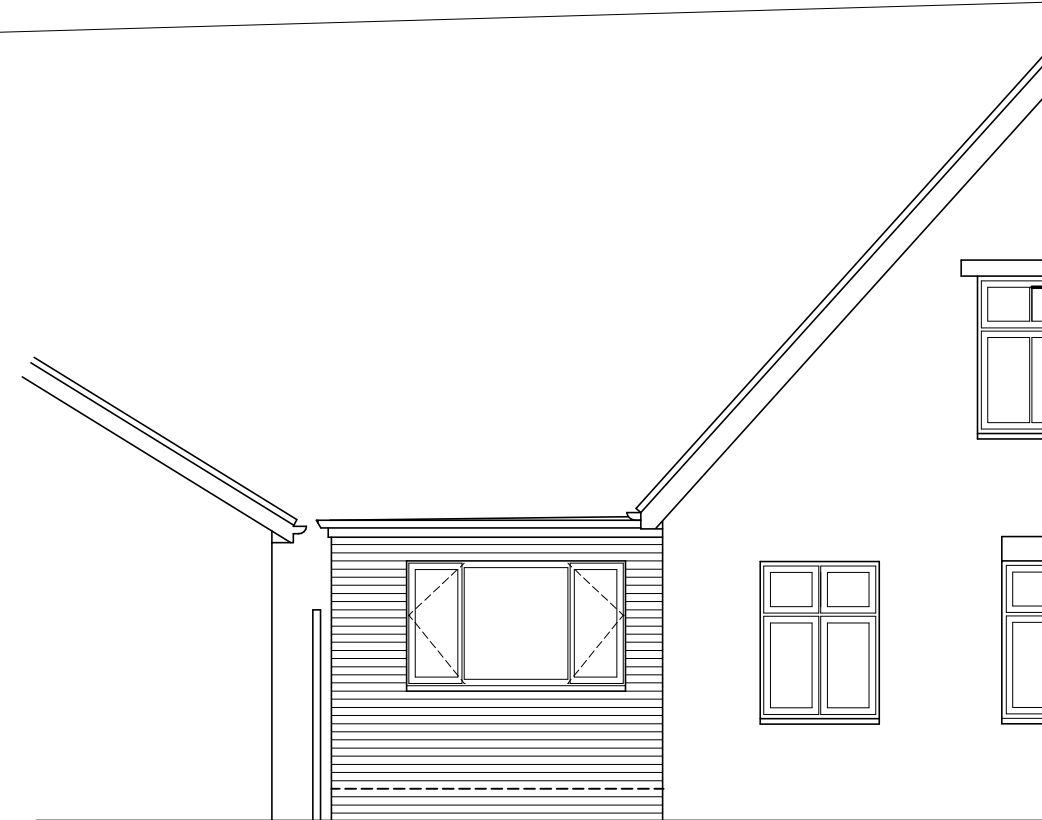

FRONT ELEVATION

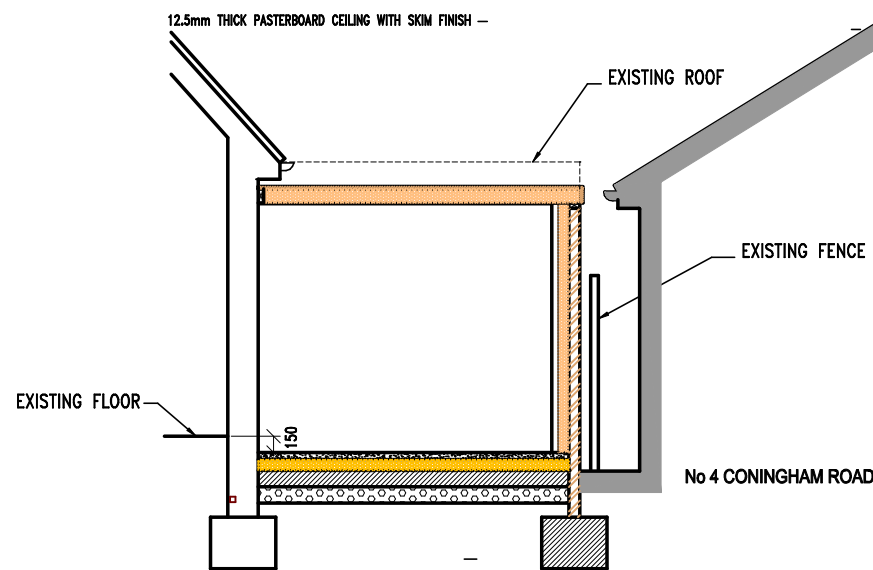

CROSS SECTION

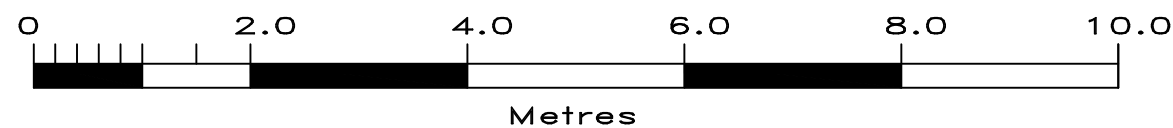

Job		WHITLEY WOOD 2 CONINGHAM ROAD READING RG2 8QP		pioneer designs ltd 17 Kingswood Court, Reading RG30 2AU 01183475590 / 07725338742 pioneerdesignsltd@gmail.com
Client		MR USMAN RAZAK		
Drawing		PLANS, ELEVATIONS, SECTION & DETAILS		
Date	JUNE 2026	Scale	1:50 (A1)	
Dwg. No.		260601-1		Date Revisions