


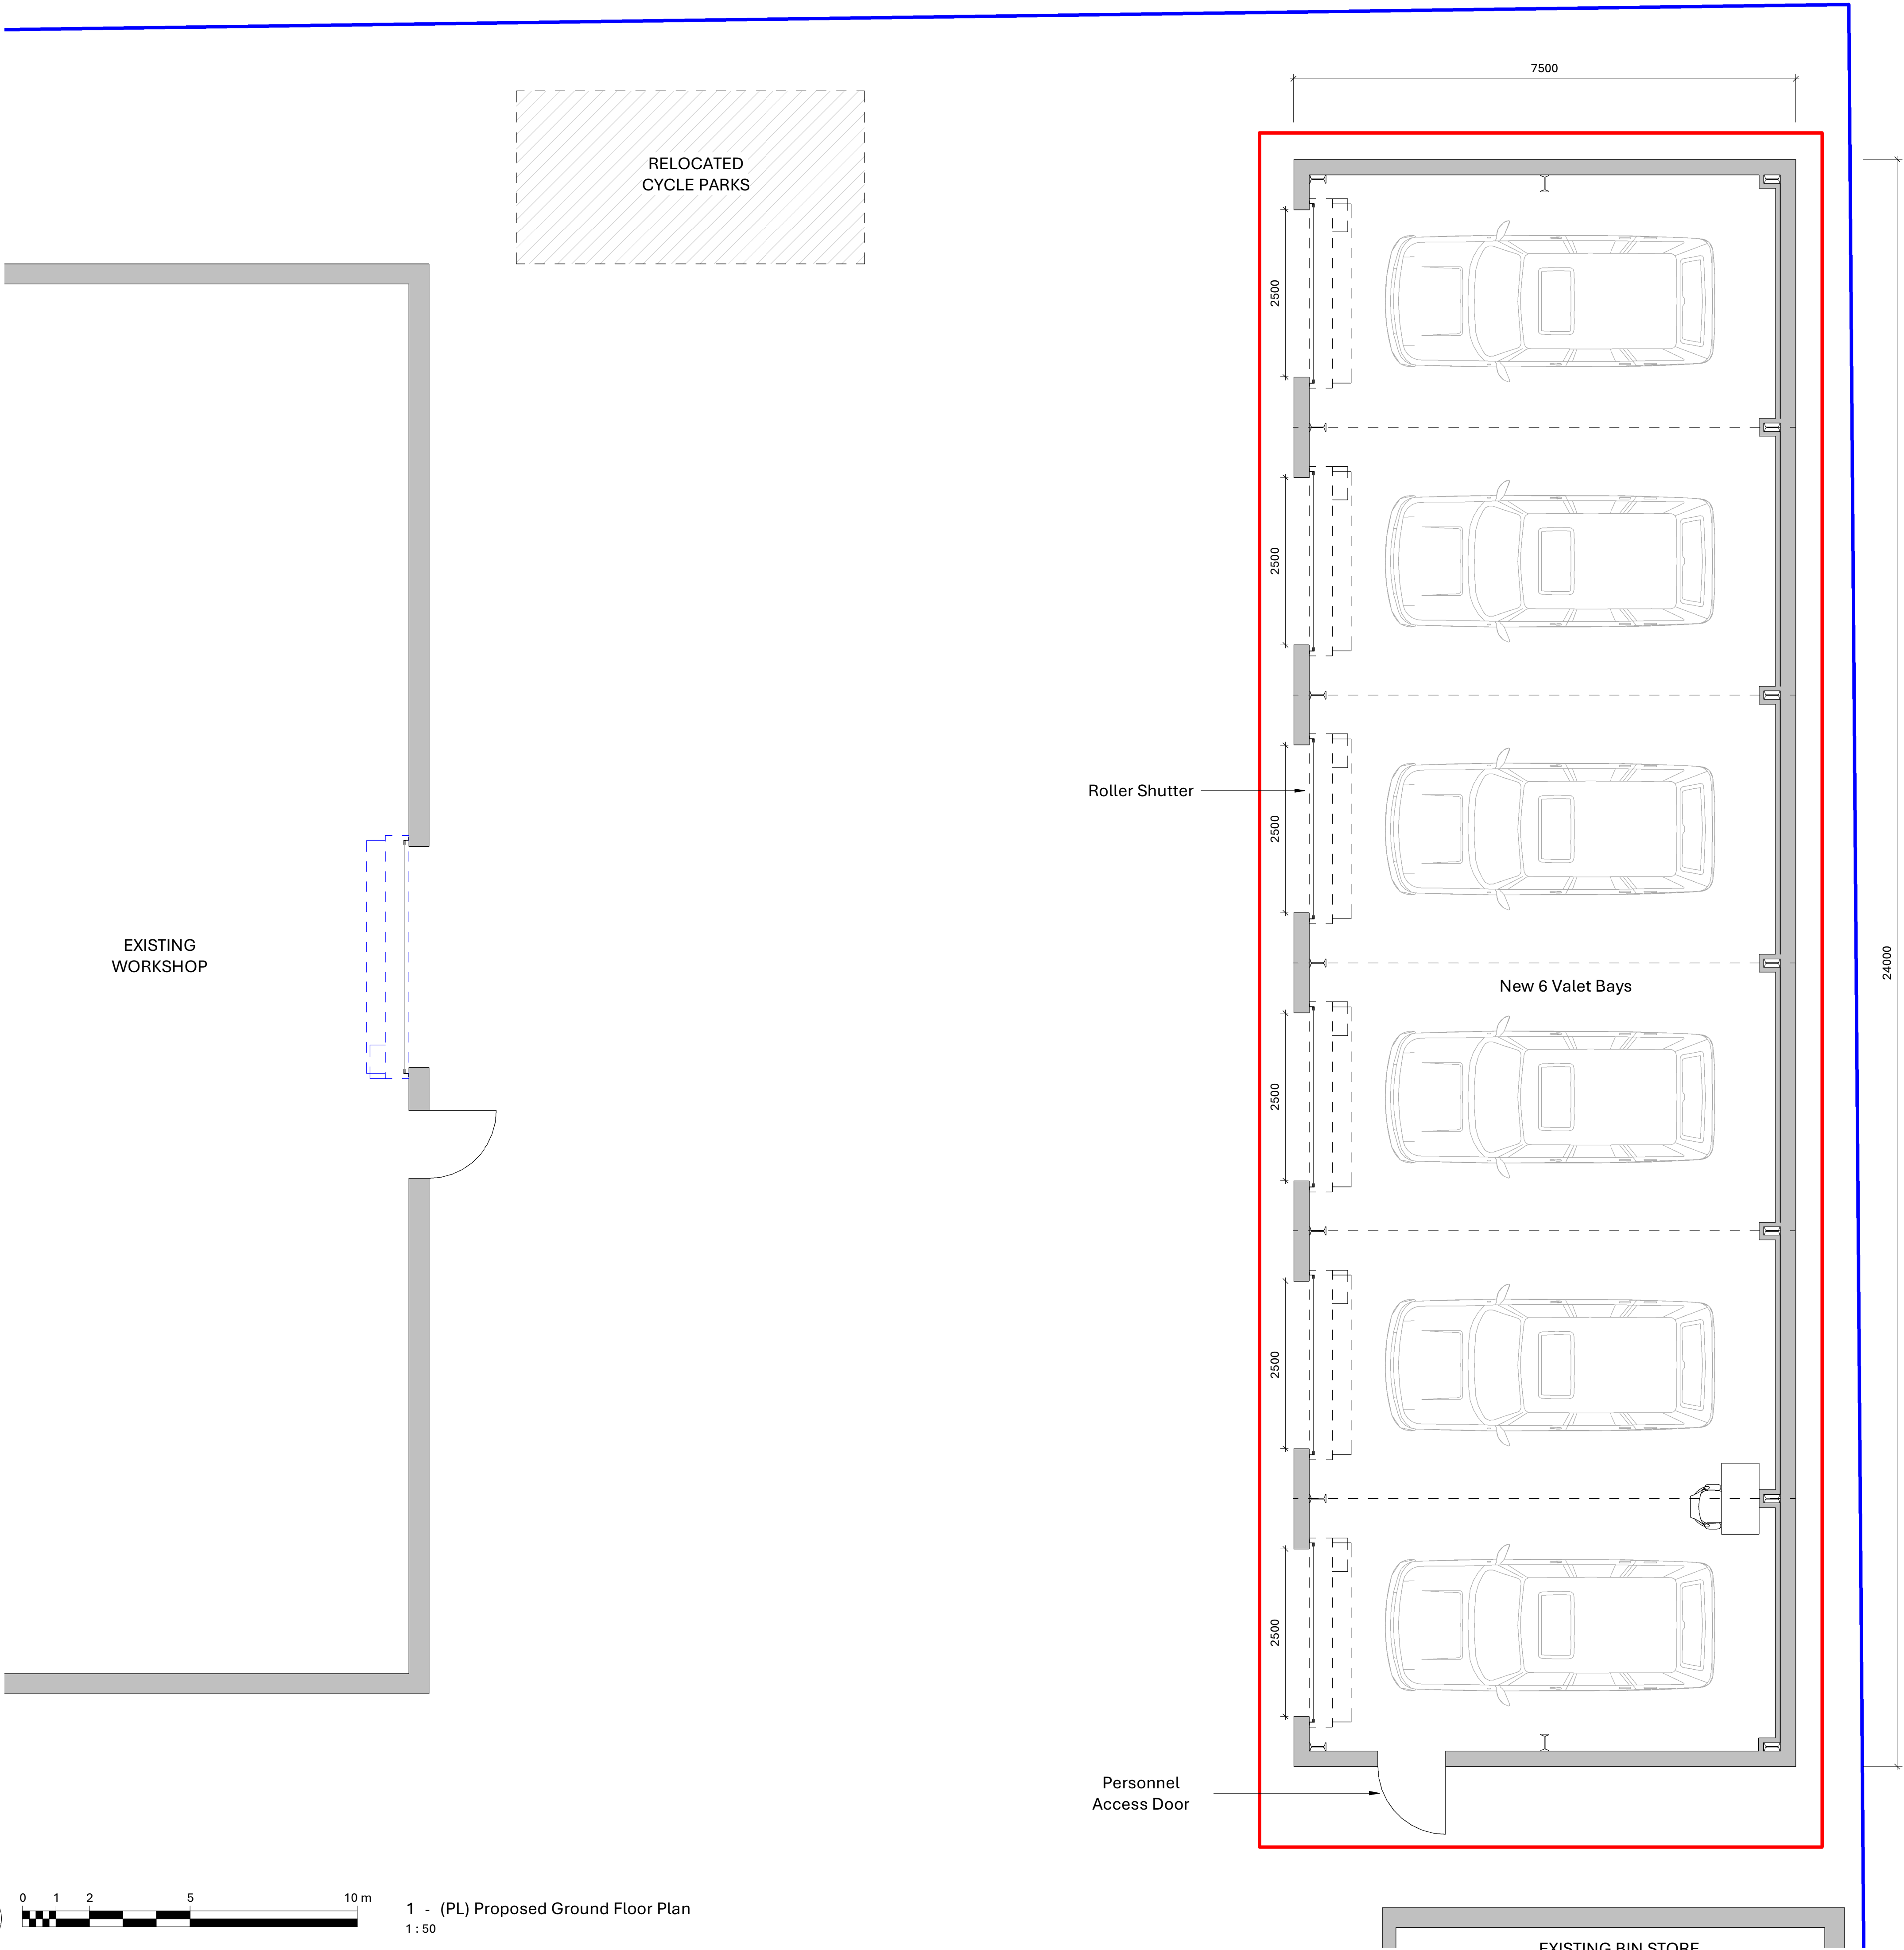

- Key:**
- Site Ownership Boundary
 - Site Application Boundary
- Notes:**
- Valet Building:
- Prefabricated cold rolled framed by Murray Steel Building
 - Cladding colour RAL 7016 - Anthracite Grey with contrasting roof flashing
- Building to Comprise of:
- Cold rolled Cee-section columns and rafts
 - Insulated 80mm composite wall panels to achieve 0.26W/m²K min.
 - Insulated 120mm composite roof panels to achieve 0.16W/m²K min.
 - Rooflights spaced along to front half of building.
 - 6 no. 2500mm wide x 2400mm H chain operated manual roller shutter doors.
 - 1 no. Personnel door
 - Insulated concrete floor slab
 - Heating Included

Stratstone LR Reading

Drawing title New Valet Building - Proposed Ground Floor Plan

Drawing No.	Revision
4087-SRA-XX-XX-D-A-PL-040	P01
Project No. Originator Funct. Spatial Form Dis. System Number	Date Reason for Issue
Drawn by IP	Checked by TR
A1 Scale	As indicated
Amendments	22/05/2026 14:36:03
Planning Issue	Planning Issue

SRA | ARCHITECTS

SRA Architects Ltd accepts no liability for use of this drawing by parties other than the party for whom it was prepared, or for purposes other than those for which it was prepared. When the above drawing is issued in DWG format it is an uncontrolled version issued to enable the recipient to prepare their own documents/ models/drawings for which they are solely responsible. It is based on background information current at the time of issue. SRA Architects Ltd accepts no liability for any such alterations or additions to or discrepancies arising out of changes to such background information which occur to that information after it is issued by SRA Architects Ltd. Responsibility is not accepted for errors made by others in scaling from this drawing. © (UK 2026) SRA Architects Ltd. SRA Architects Ltd, Station House, Ashley Avenue, Bath, BA1 3DS | sra-architects.co.uk | Registered in England and Wales 14336944