


— ⊕




Diagram illustrating the layout of the subject property (10 Gun Street) between two adjacent properties (9 Gun Street and 11 Gun Street). The subject property is 10 Gun Street, flanked by 9 Gun Street and 11 Gun Street. The diagram shows the street frontage and the adjacent properties.

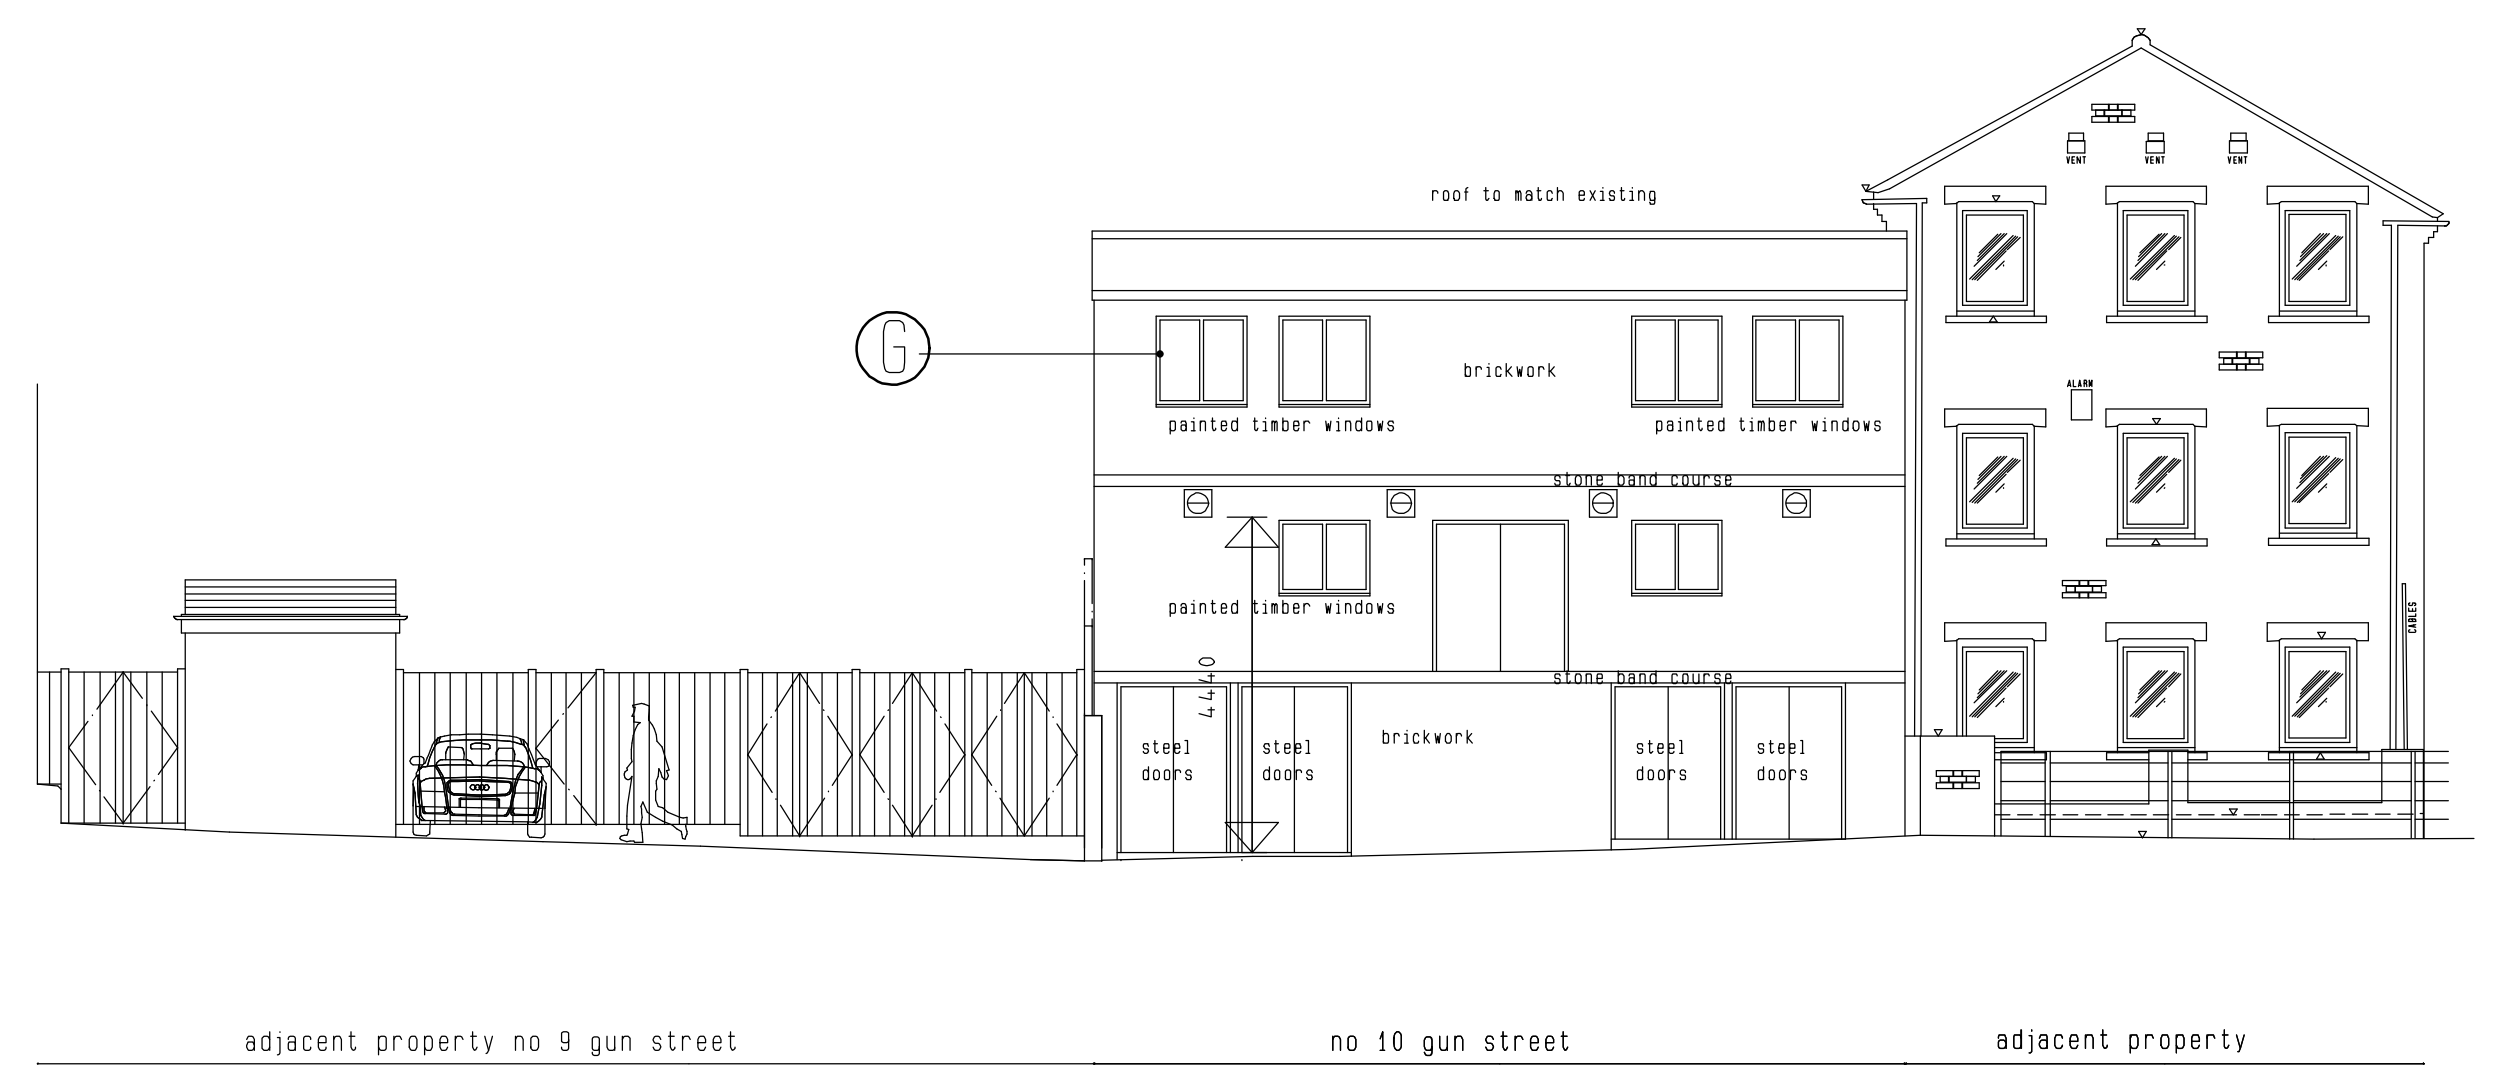

REAR ELEVATION C



paint colours-water based to timber		
	exterior paint to window frames Dulux 61YY 85/050	FOR COLOUR FINISHES TO EXTERNAL FAC ELEVATION REFER TO DWG 212 1114

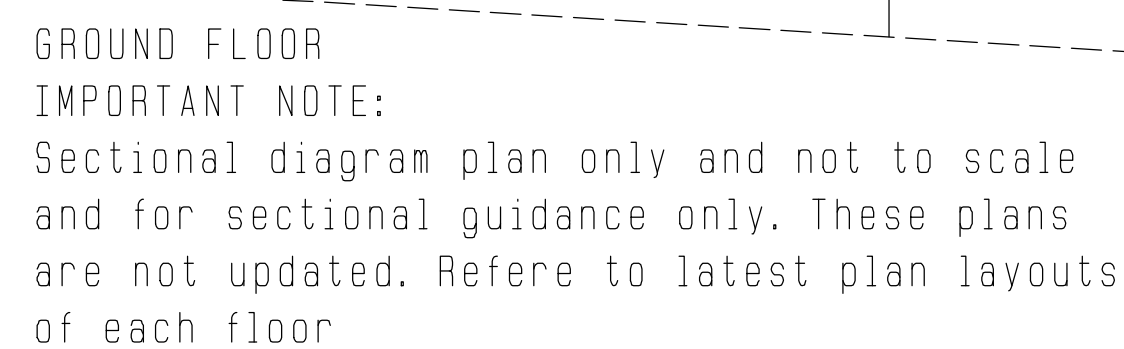

		Paint colours-water based to timber
(A)		Exterior paint to window frames Dulux 6111 85/050 white
(B)		Reinwater goods Hammerite Black smooth finish
(C)		Exterior paint Dulux 9388 09/156 purple
(D)		
(E)		Railings in Hammerite smooth finish colourmatch Dulux 7051 22/246 green
(F)		
(G)		Exterior paint to window frames Dulux 1006 38/038 grey
(H)		Render - exterior paint Dulux 8018 57/070
(J)		Metalwork glazing frames and door frames exterior finish RAL 7024 dark grey
(K)		
(L)		
(M)		
(N)		

ref	external lighting detail
1	omitted
2	 Bulkhead wall mounted. Supplier chandelier lighting Nautical bulkhead. LfD.
3	omitted
4	omitted
5	 Uplighter to illuminate facade. Flac beam facade light. Supplier SLV LED
6	 Big Theo Wall light Supplier SLV LED

PLEASE REFER TO ACCOMPANYING SPECIFICATION DOCUMENT

Q	two upper light fittings omitted Elev G	28.05.06
N	Elevation section J added	01.05.06
P	Waterbased paints to timberwork spec'd	11.02.06
M	and revisions to colours legend	
W	Added to Spec to certain light fittings	30.01.06
L	heights of light fittings added	04.12.05
K	spec added to facade fitting 5 and	27.11.05
	glazing amended	
J	some colours updated	23.08.05
H	Information to colours to some	22.07.05
	elements	
G	additional notes added	31.06.05
F	Note added regards discharge of	15.06.05
	planning conditions	
E	lighting information added	13.02.03
Issue	Revision	Date

alan brown design

TEL: 07535 642589 E-MAIL: alanhbrown@hotmail.com

Project:

Title: PROPOSED ELEVATIONS SECTIONS

Client: PROPERTY REV RENTAL LTD

Date	aug 22	Scale	1:100 at A0	Drawn By
------	--------	-------	-------------	----------

Drawing No.	Rev.
204 - 1114	6