



Revision	Issue Date	Dm	Chk
A - LANDSCAPING UPDATED	05.12.25	KA	KA
B - GATE & DRIVEWAY LAYOUT UPDATED	17.02.26	IG	KA
C - REVISED FOR PLANNING CONDITIONS	13.04.26	IG	KA

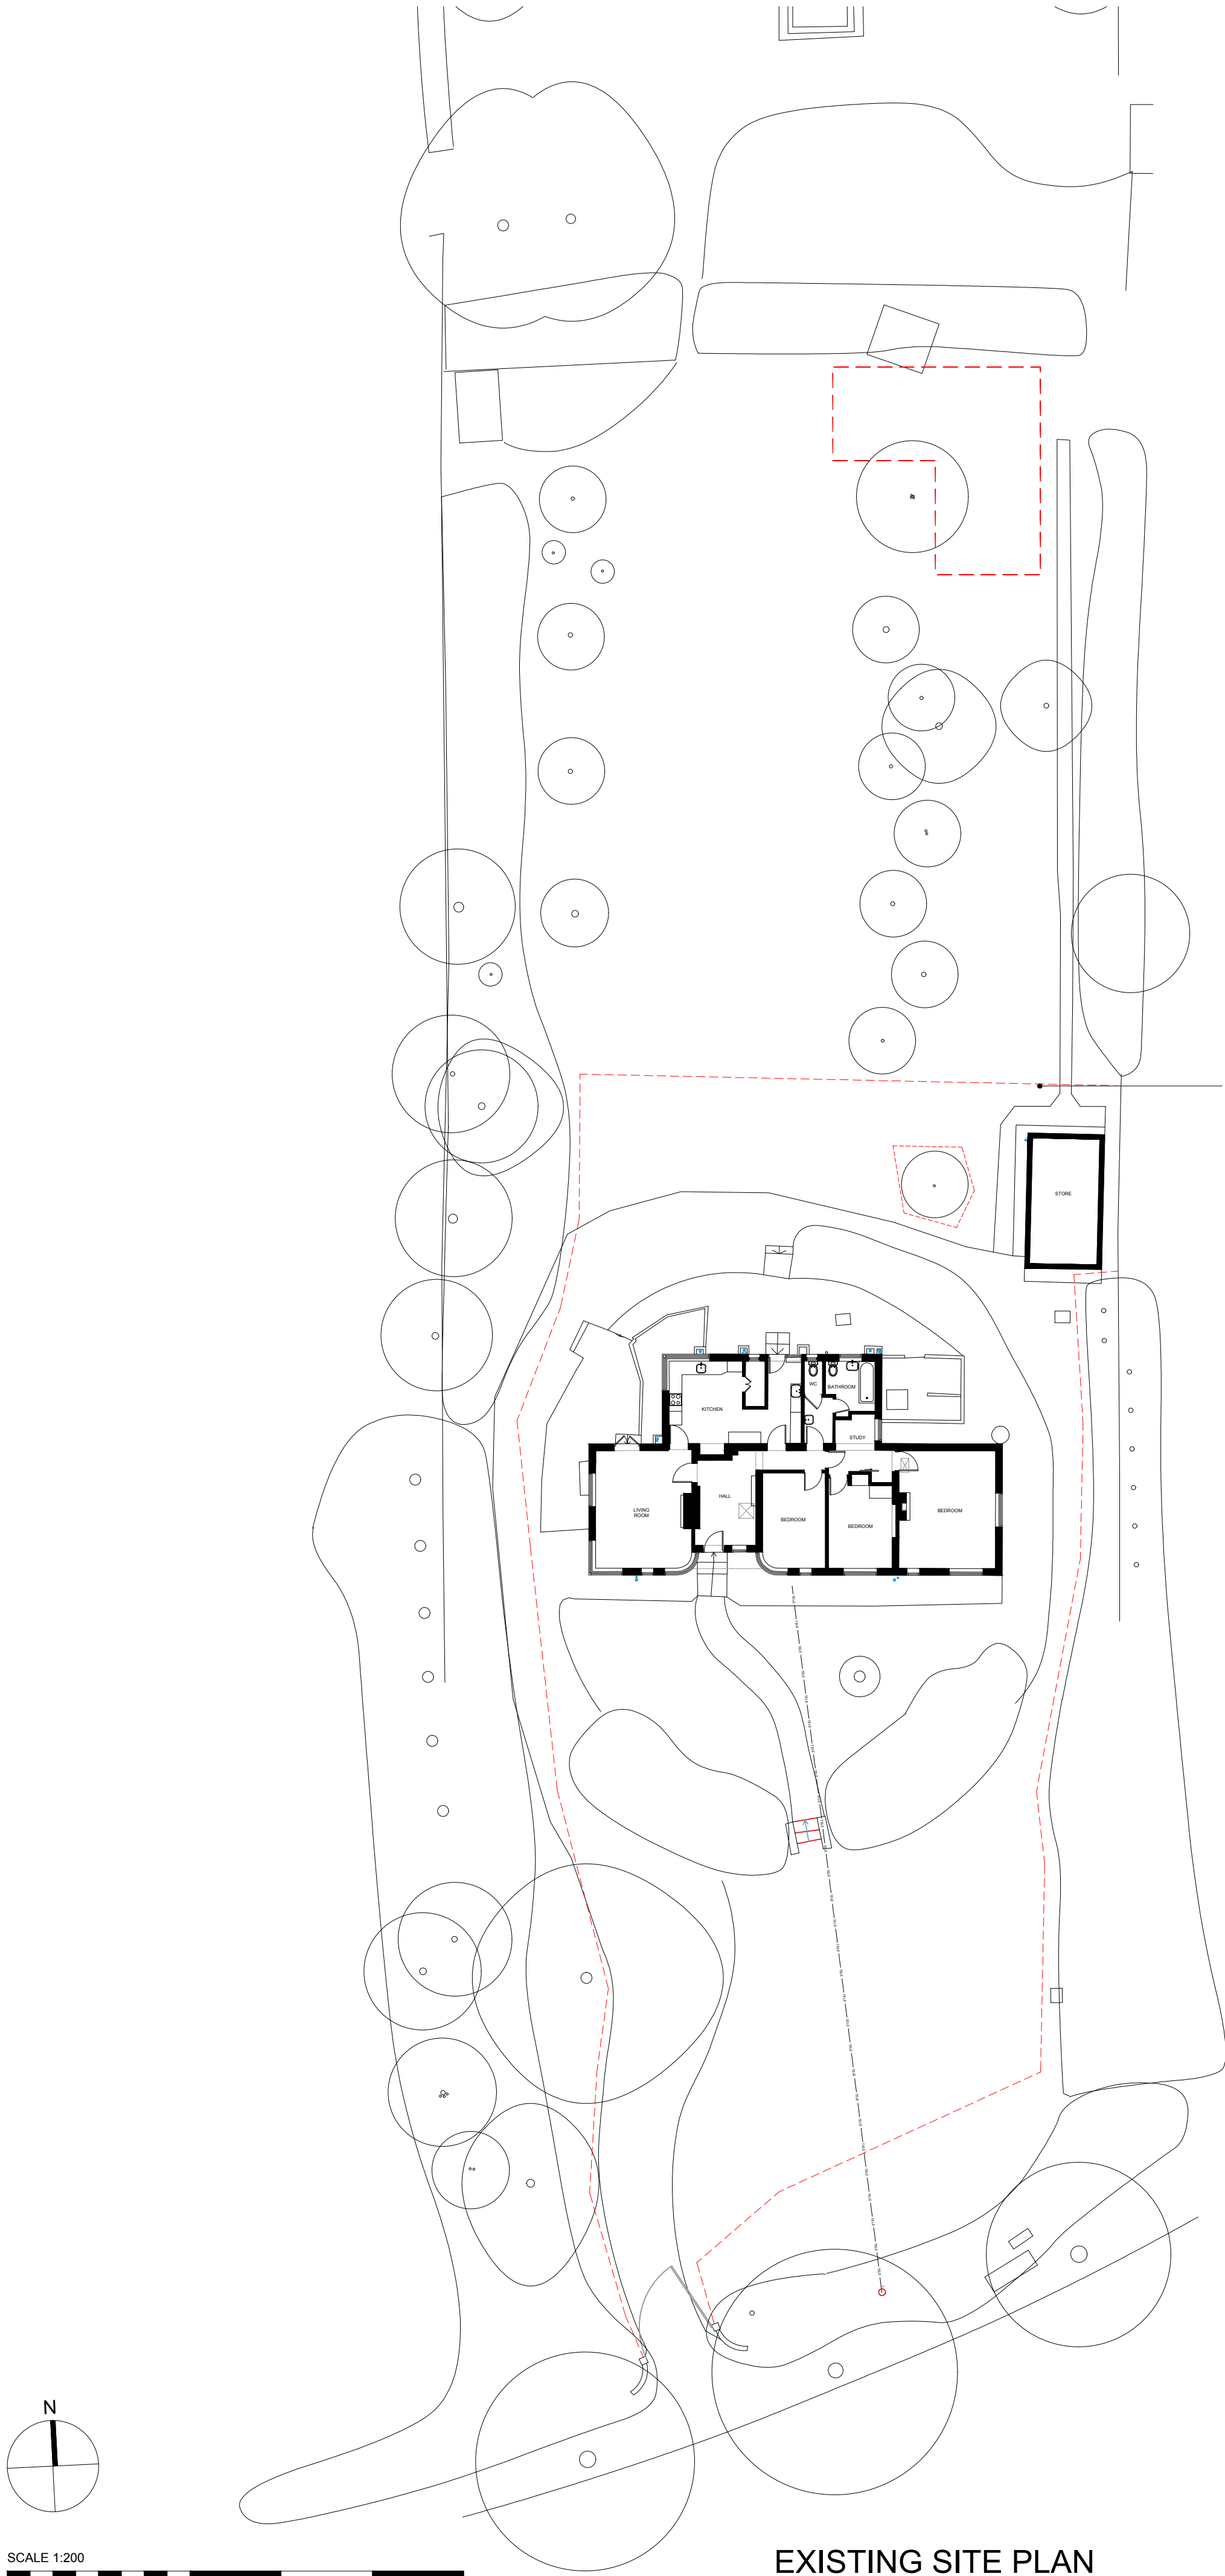

EXISTING SITE PLAN

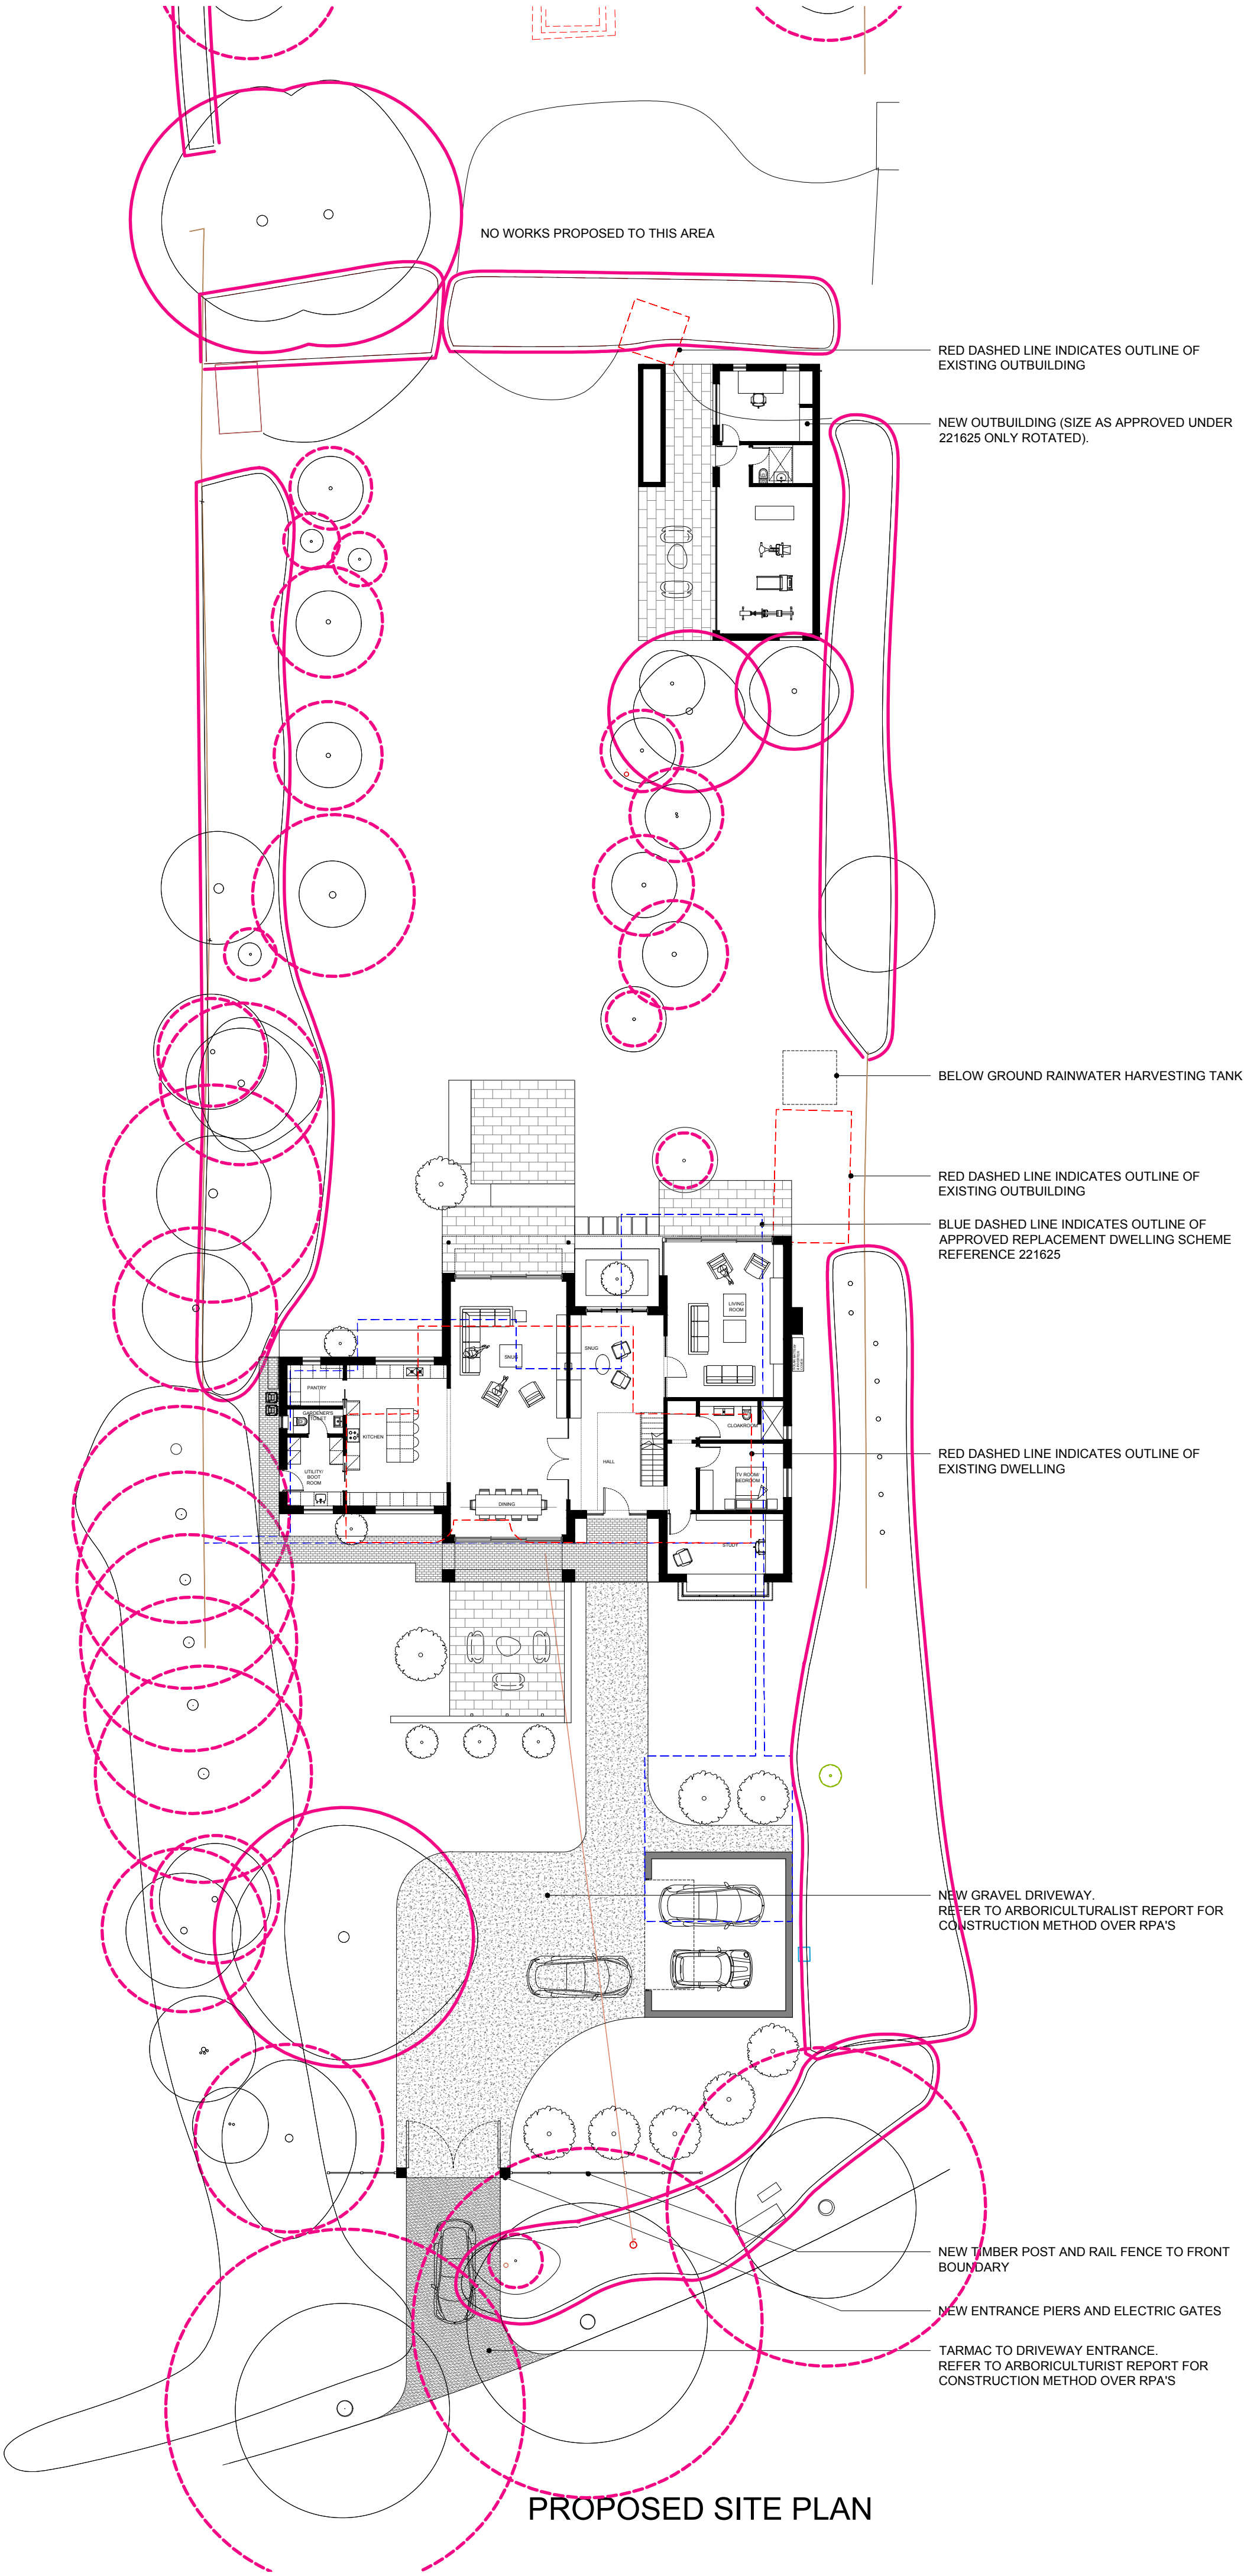

PROPOSED SITE PLAN

GENERAL NOTES - PLANS & ELEVATIONS

- THIS DRAWING IS TO BE READ IN CONJUNCTION WITH ALL GENERAL ARRANGEMENT, PROJECT DETAILS, SPECIFICATIONS AND CONSULTANTS DRAWINGS.
- UNLESS NOTED OTHERWISE, ALL DIMENSIONS ARE TO STRUCTURAL FACES AND/OR PARTITION STUDS.
- ABBREVIATIONS:
SVP SOIL AND VENT PIPE
DP DRAINAGE POINT
RWP RAIN WATER PIPE
BIG BACK INLET GULLY
- ALL ELEMENTS OF WORK TO BE INSTALLED ACCORDING TO THE APPROPRIATE MANUFACTURER'S INSTRUCTIONS.

Status
PLANNING

Project
MOORINGS, UPPER WARREN AVE
READING, RG4 7EJ
Drawing Title
EXISTING AND PROPOSED
SITE PLANS

Date	Scale	Drawn by	Check by
JUNE 2025	1:200 @ A1	KA	KA
Project No.	Drawing No.	Revision	
25.109	PL.1212	C	

Fineline
Architects

T. 07825 615 255
E. info@finelinearchitects.co.uk
W. www.finelinearchitects.co.uk