


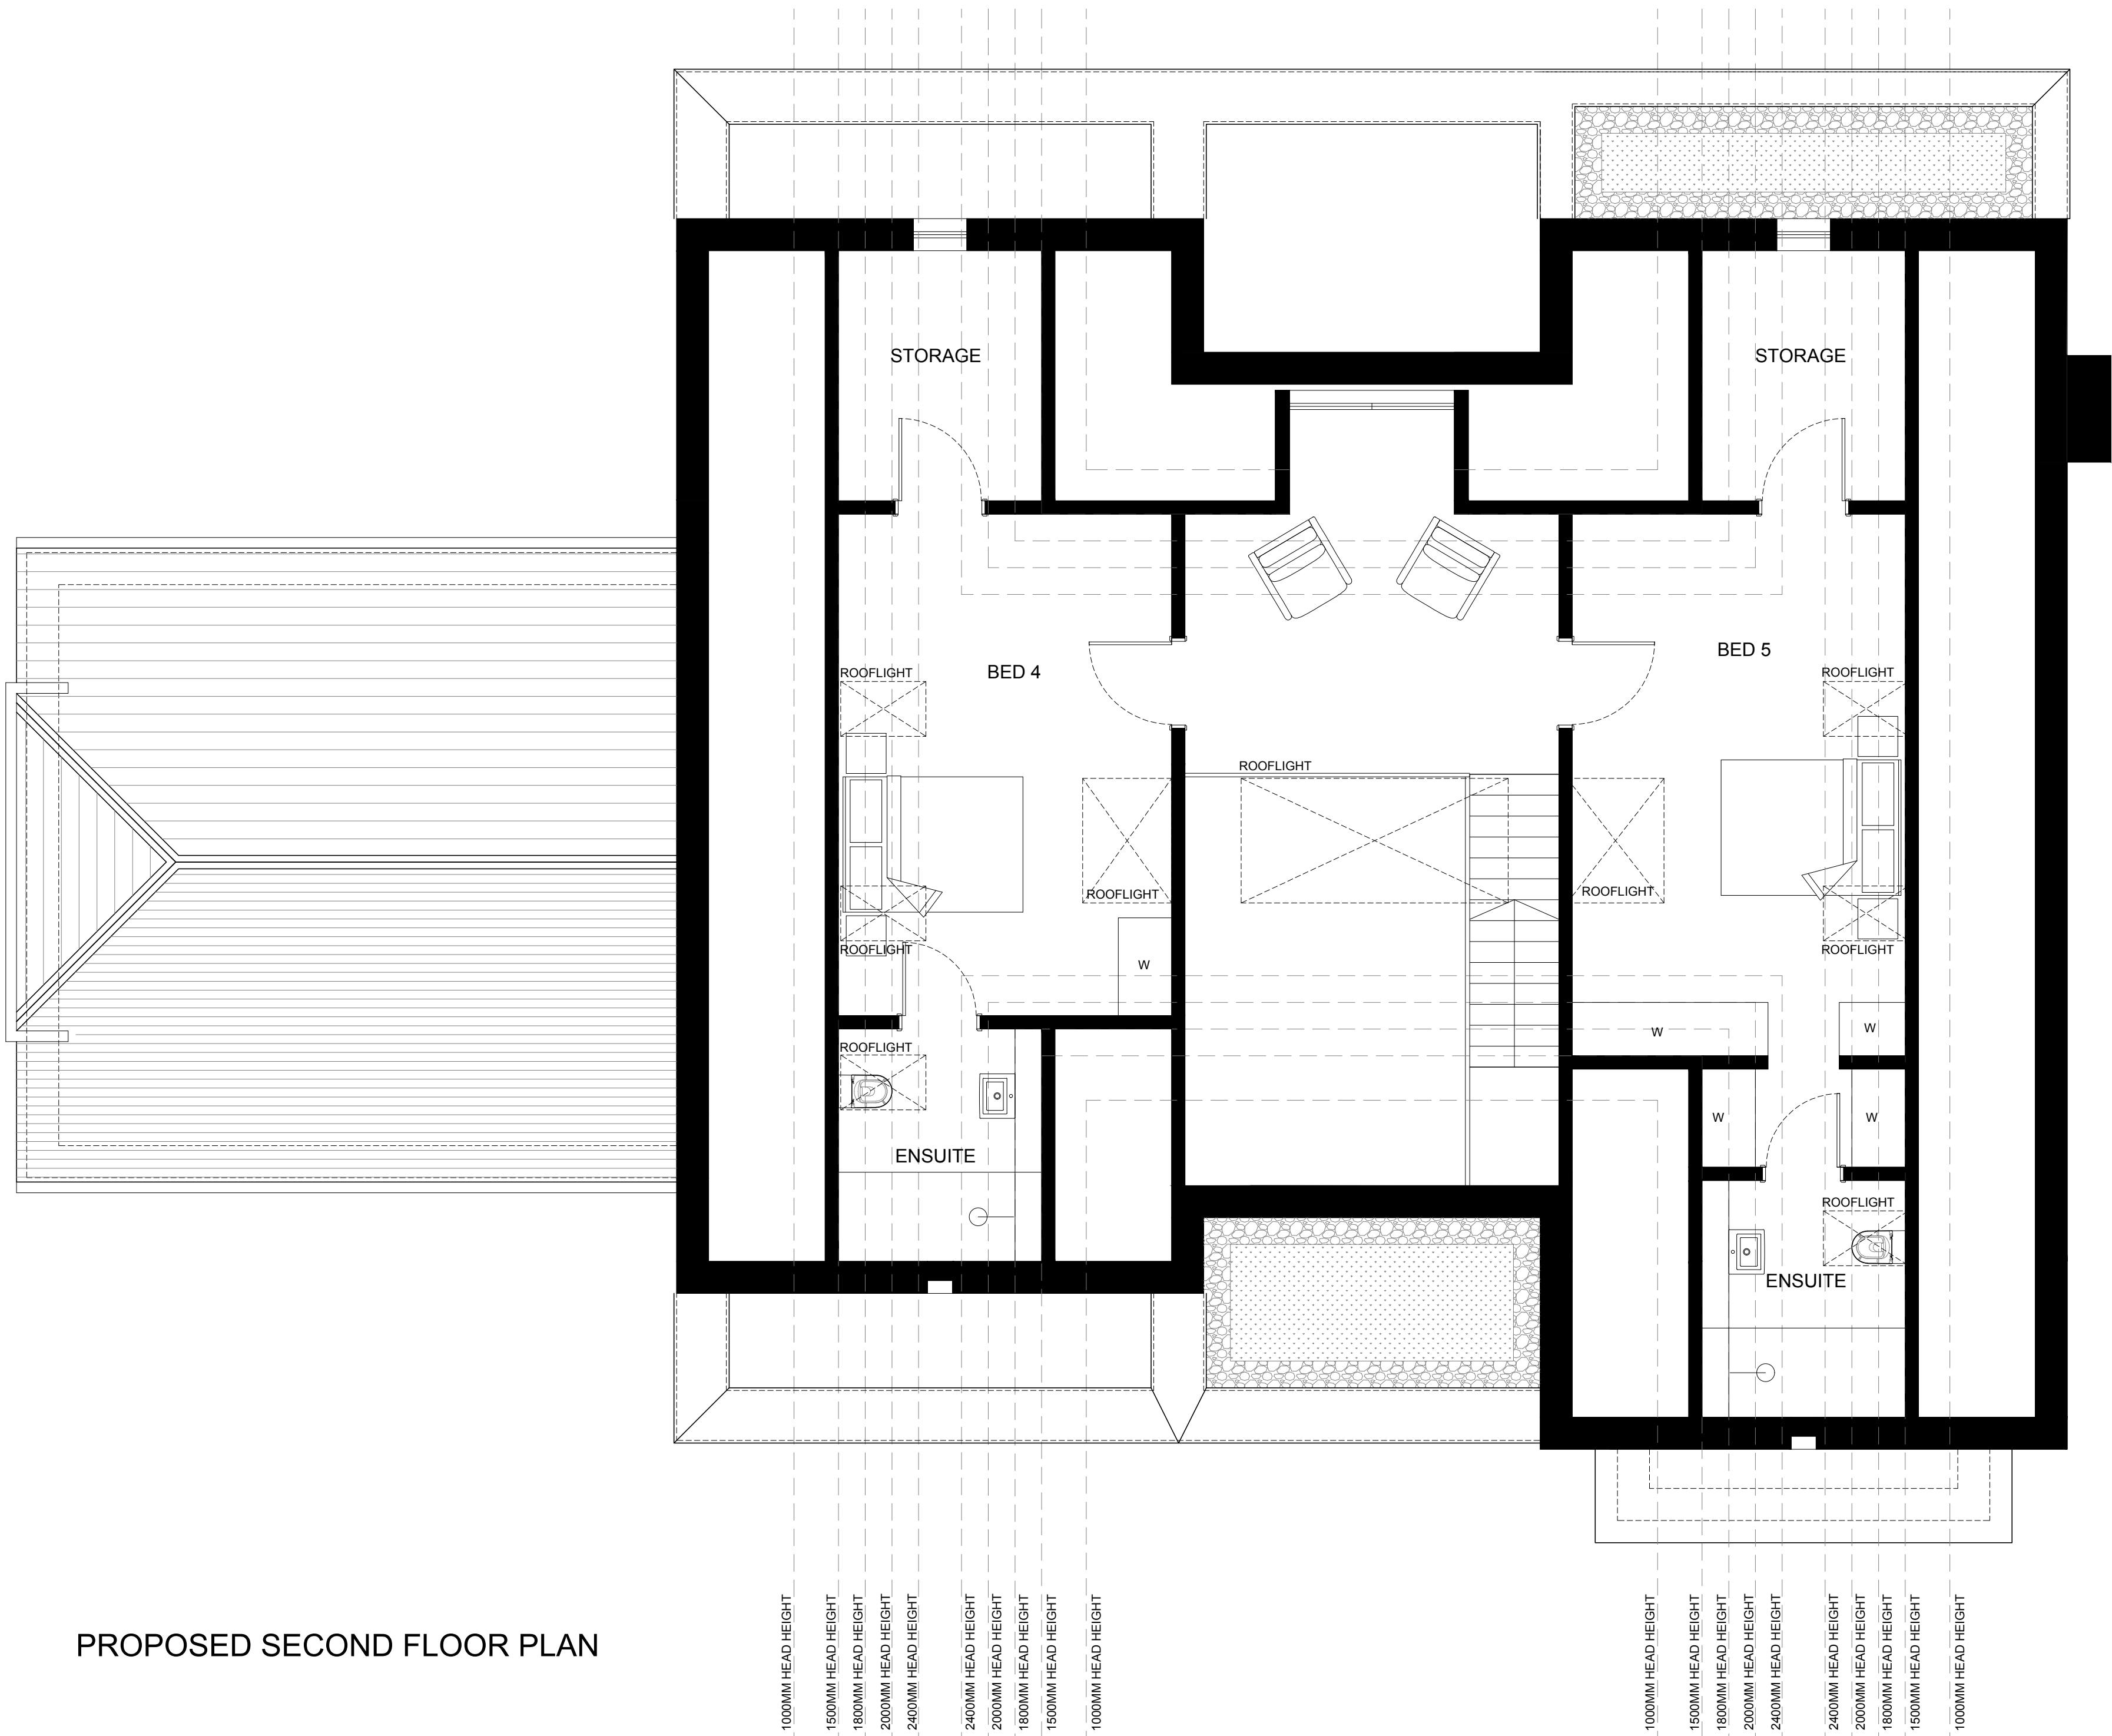

PROPOSED SECOND FLOOR PLAN

- GENERAL NOTES - PLANS & ELEVATIONS**
- THIS DRAWING IS TO BE READ IN CONJUNCTION WITH ALL GENERAL ARRANGEMENT, PROJECT DETAILS, SPECIFICATIONS AND CONSULTANTS DRAWINGS.
 - UNLESS NOTED OTHERWISE, ALL DIMENSIONS ARE TO STRUCTURAL FACES AND/OR PARTITION STUDS.
 - ABBREVIATIONS:
SVP SOIL AND VENT PIPE
DP DRAINAGE POINT
RWP RAIN WATER PIPE
BIG BACK INLET GULLY
 - ALL ELEMENTS OF WORK TO BE INSTALLED ACCORDING TO THE APPROPRIATE MANUFACTURER'S INSTRUCTIONS.

Status
PLANNING

Project
**MOORINGS, UPPER WARREN AVE
READING, RG4 7EJ**
Drawing Title
PROPOSED SECOND FLOOR PLAN

Date	Scale	Drawn by	Check by
JUNE 2025	1:50 @ A1	KA	KA
Project No.	Drawing No.	Revision	
25.109	PL.1313		

