



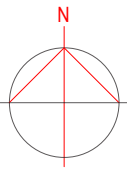

Cadastral data is subject to Crown copyright and is reproduced with permission of HM Land Registry.


Location Plan

Scale 1:1250 @ A2

 

Block Plan

Scale 1:500 @ A2

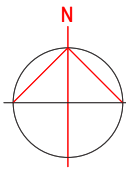

Contractor to check and verify all dimensions on site prior to commencing any work

All rights reserved - No part of these documents shall be reproduced without prior permission.

Rev / Date / Information

****Important Notice****
Site boundary and site perimeter do not form part of the Survey. The Site Plan has been generated from the Location Plan. Full extent of garden is not included in the site plan. Garden perimeter mostly consists of timber fencing panels with low level mixed hedging. No trees of significant importance are located near by or will be removed as part of the proposed works. Garden is mostly laid to lawn with small planting borders.

Rev / Date / Information



DESIGN.SHAWGROUP@GMAIL.COM
+44 (0) 773432 4006

Client: Proxima Property LTD

Address: 41 Princes Street
Reading
RG14EG

Drawing Title: Location and Block Plans

Date: 11.05.26

Scale: 1:1250 & 1:500

Drawing Number: 30/01


Revision:

Contractor to check and verify all dimensions on site prior to commencing any work

All rights reserved - No part of these documents shall be reproduced without prior permission.

Rev / Date / Information

Rev / Date / Information

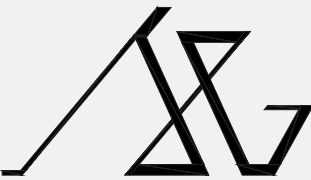

DESIGN - PLANNING - ARCHITECTURE
SHAW GROUP

DESIGN.SHAWGROUP@GMAIL.COM
+44 (0) 773432 4006

Client: Proxima Property LTD

Address: 41 Princes Street
Reading
RG14EG

Drawing Title: Site Plan

Date: 23.06.26

Scale: 1:100

Drawing Number: 30/02


Revision:


41

PRINCE'S STREET

Site Plan



Scale 1:100 @ A2

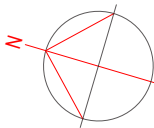

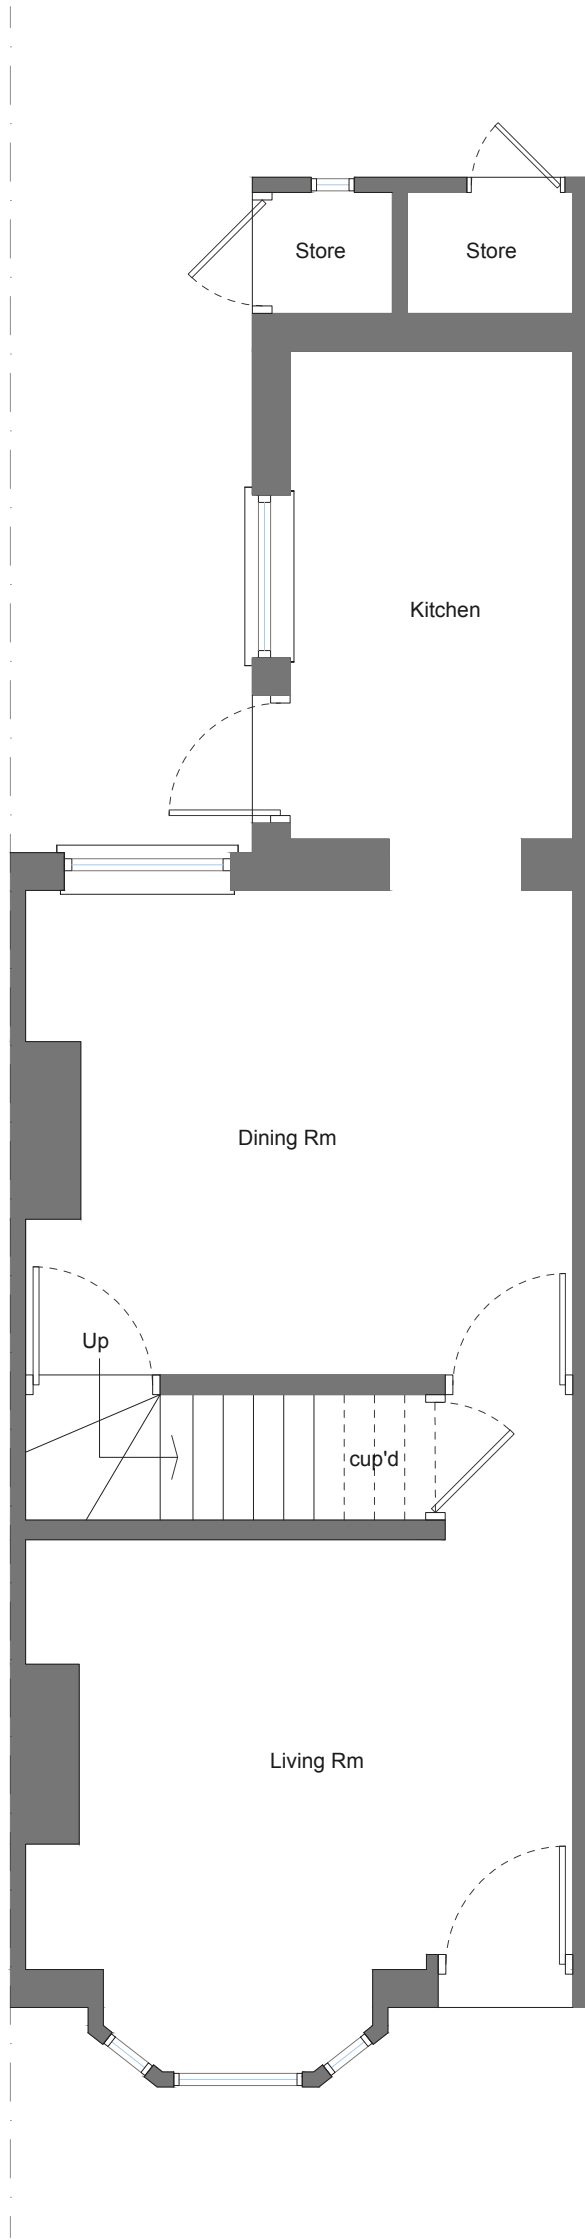


Ground Floor Plan

Scale 1:50 @ A2

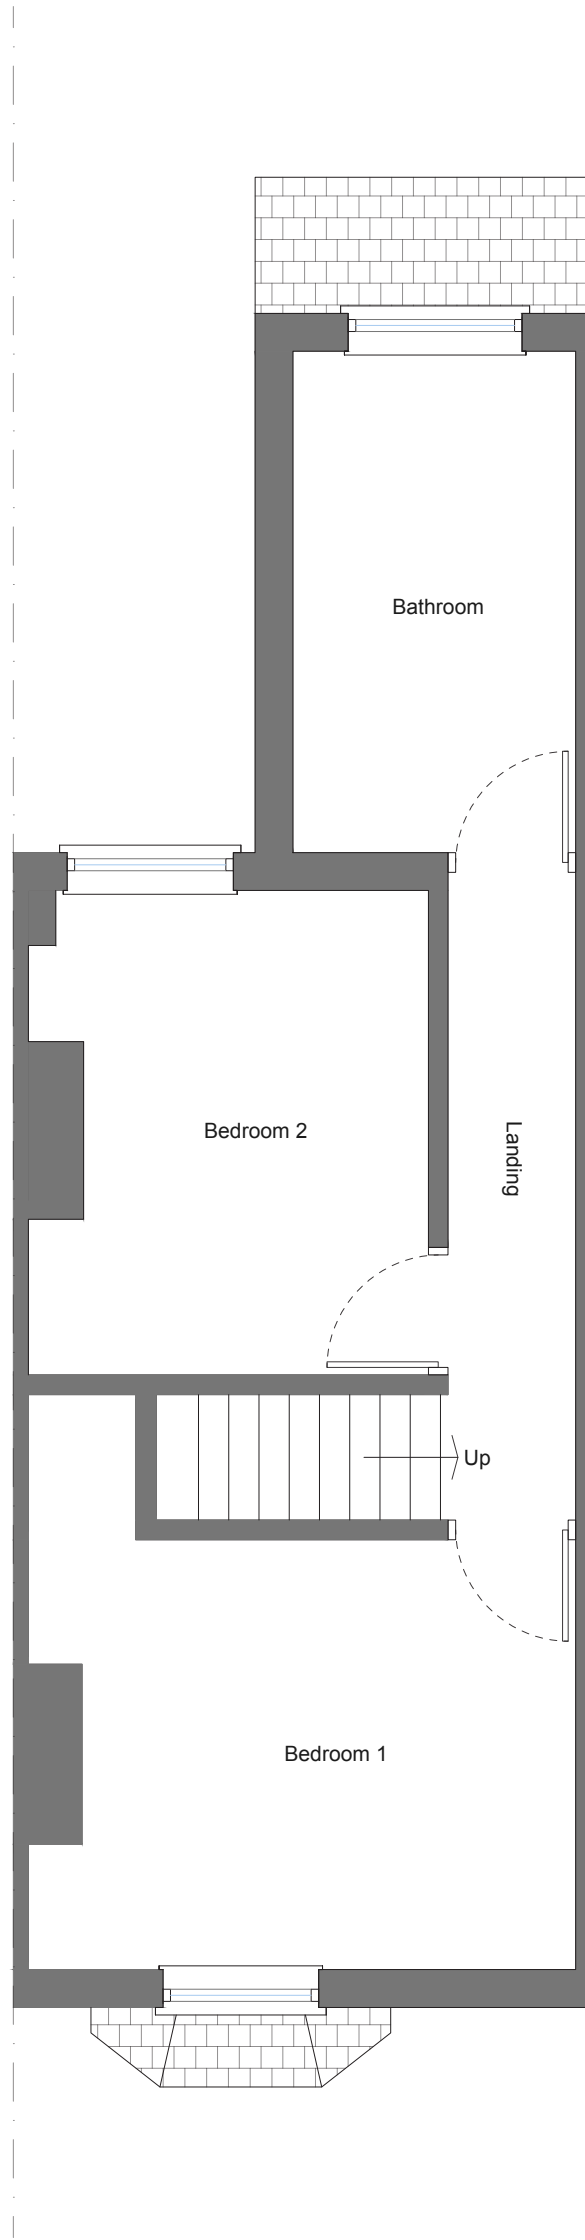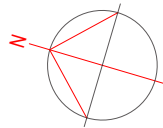

Ground Floor Plan

Scale 1:50 @ A2

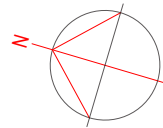

Contractor to check and verify all dimensions on site prior to commencing any work

All rights reserved - No part of these documents shall be reproduced without prior permission.

Rev / Date / Information

Rev / Date / Information



DESIGN.SHAWGROUP@GMAIL.COM
+44 (0) 773432 4006

Client: Proxima Property LTD

Address: 41 Princes Street
Reading
RG14EG


Drawing Title: Existing Plans

Date: 23.06.26

Scale: 1:50




Drawing Number: 30/03

Revision:

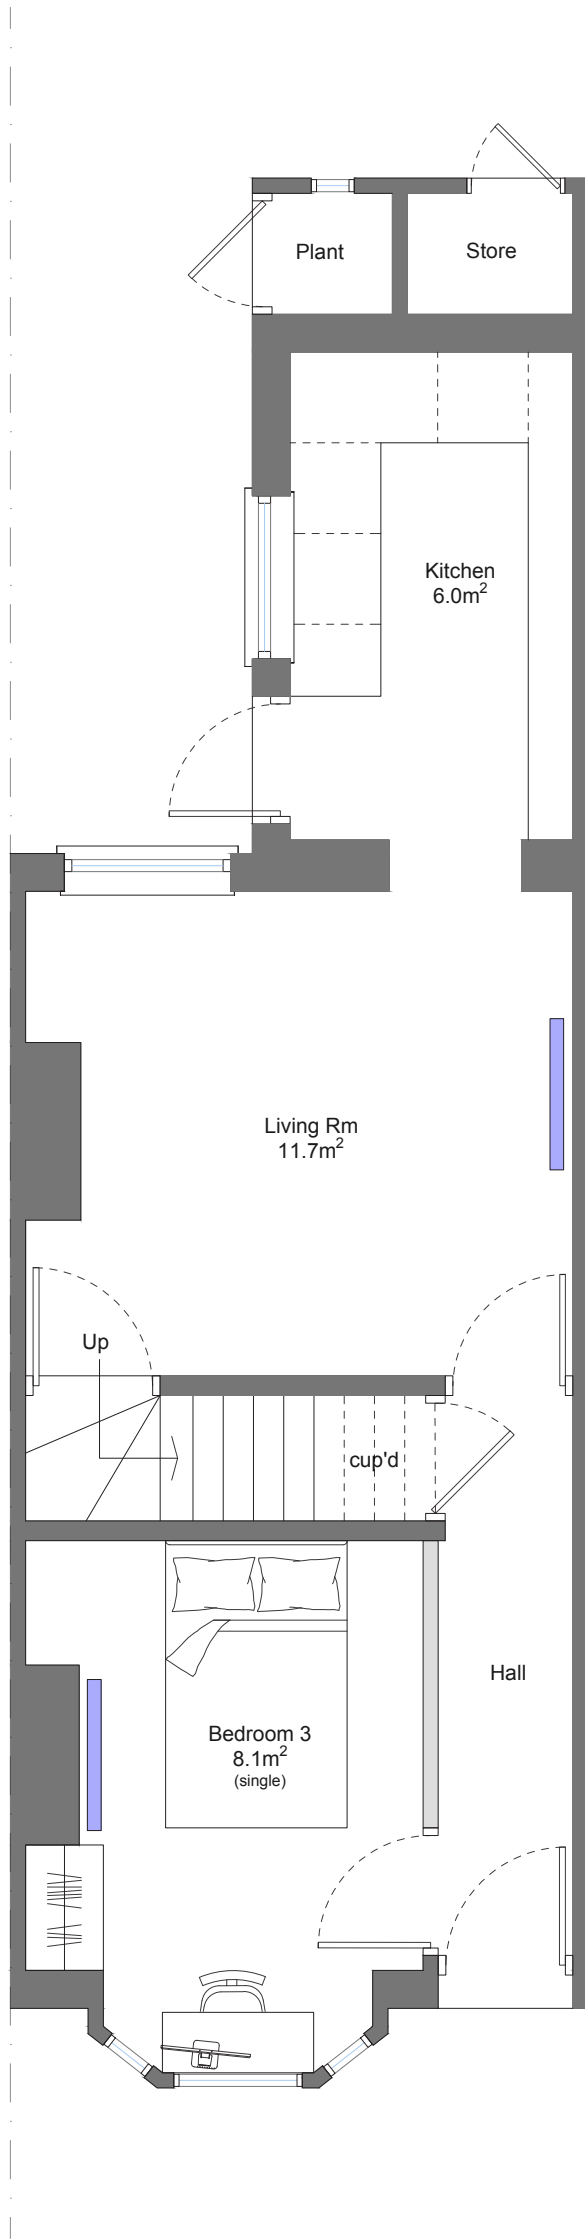



Ground Floor Plan

Scale 1:50 @ A2

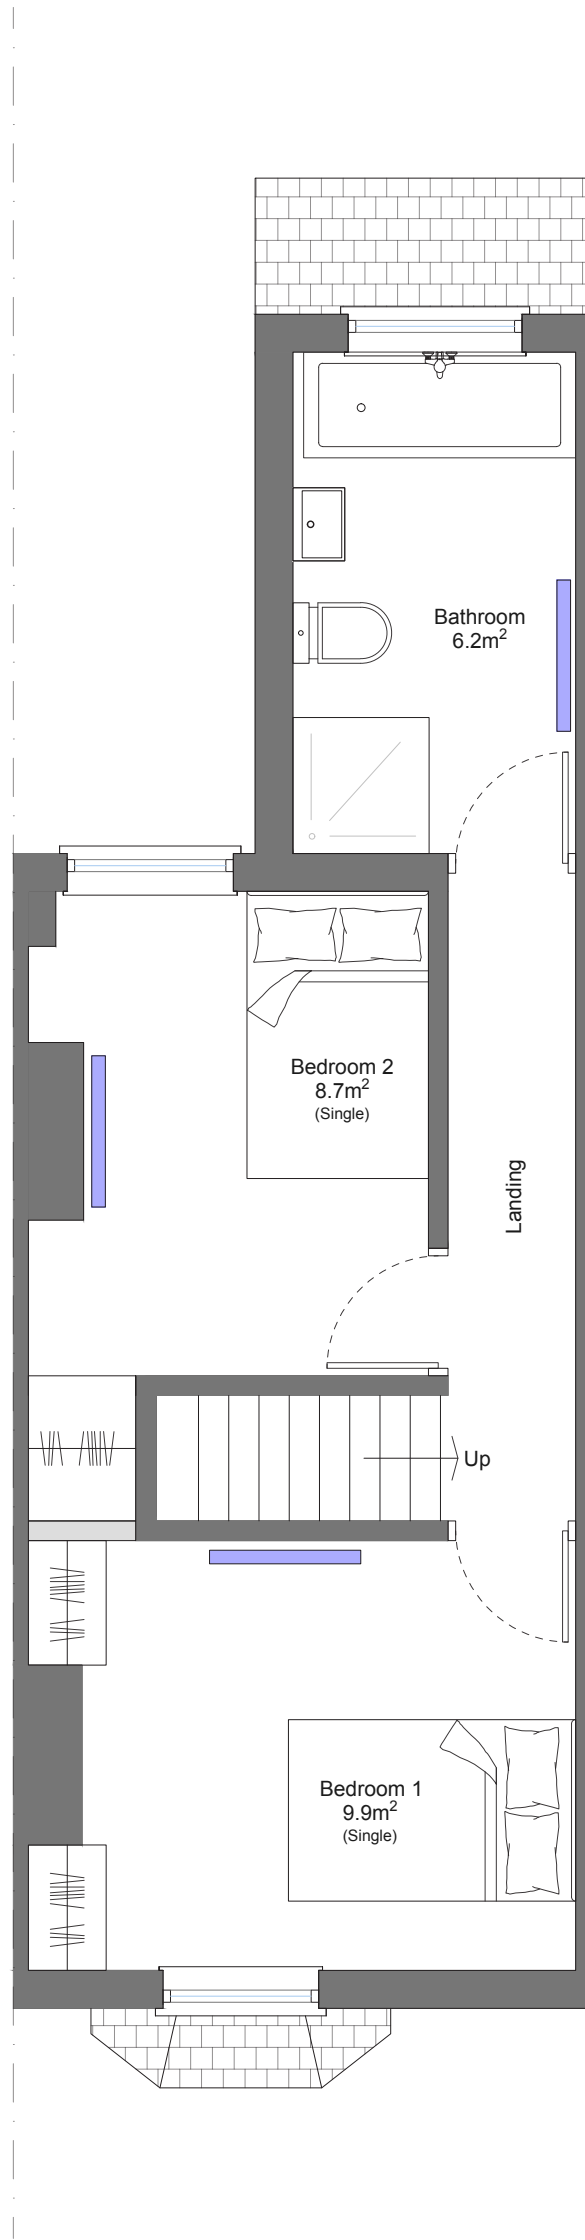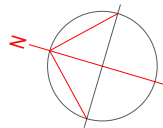 

Ground Floor Plan

Scale 1:50 @ A2

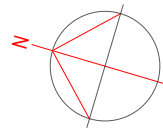 

Contractor to check and verify all dimensions on site prior to commencing any work

All rights reserved - No part of these documents shall be reproduced without prior permission.

Rev / Date / Information

Rev / Date / Information



DESIGN.SHAWGROUP@GMAIL.COM
+44 (0) 773432 4006

Client: Proxima Property LTD

Address: 41 Princes Street
Reading
RG14EG

Drawing Title: Proposed Plans

Date: 23.06.26

Scale: 1:50

Drawing Number: 30/04

Revision: