
 
 


Site Plan - 20 King's Road

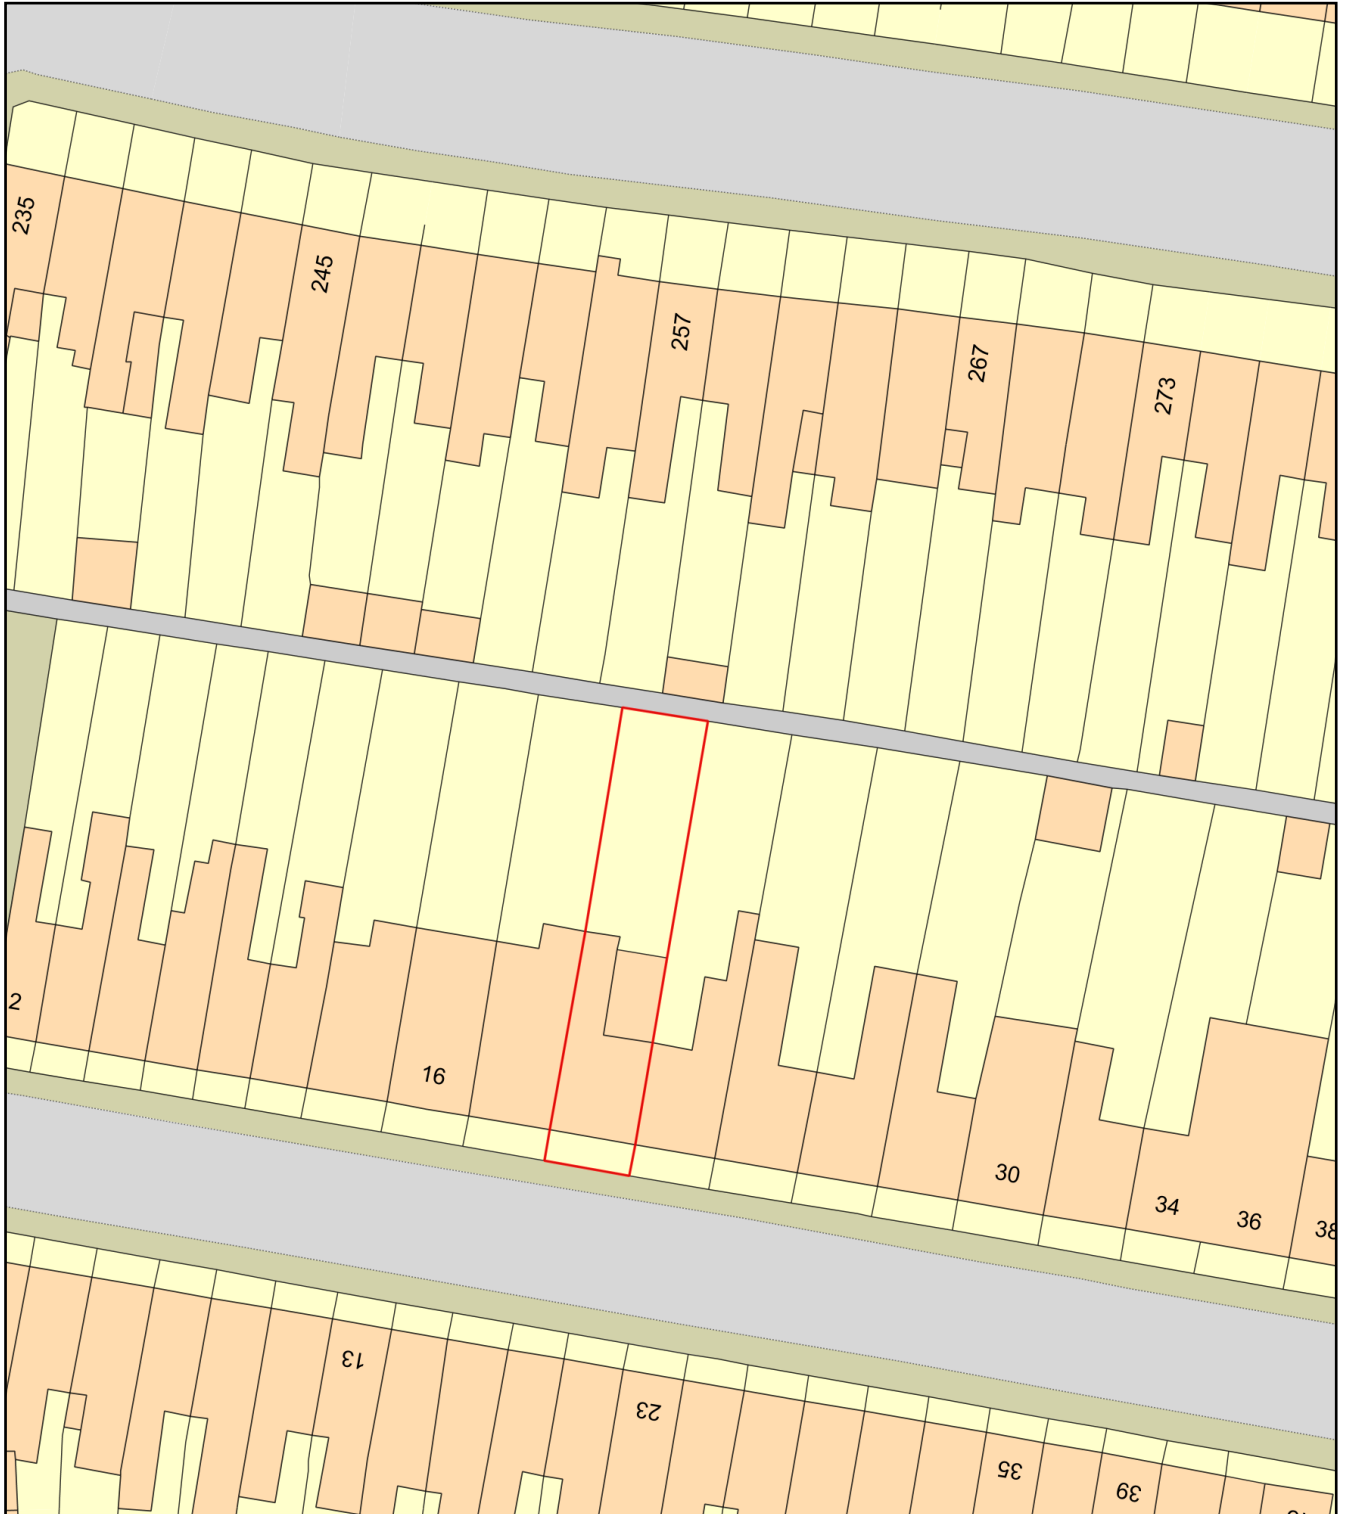

Plan Produced for: Pyramid Planning
Date Produced: 21 Jun 2026
Plan Reference Number: TQRQM26172092137808
Scale: 1:500 @ A4