


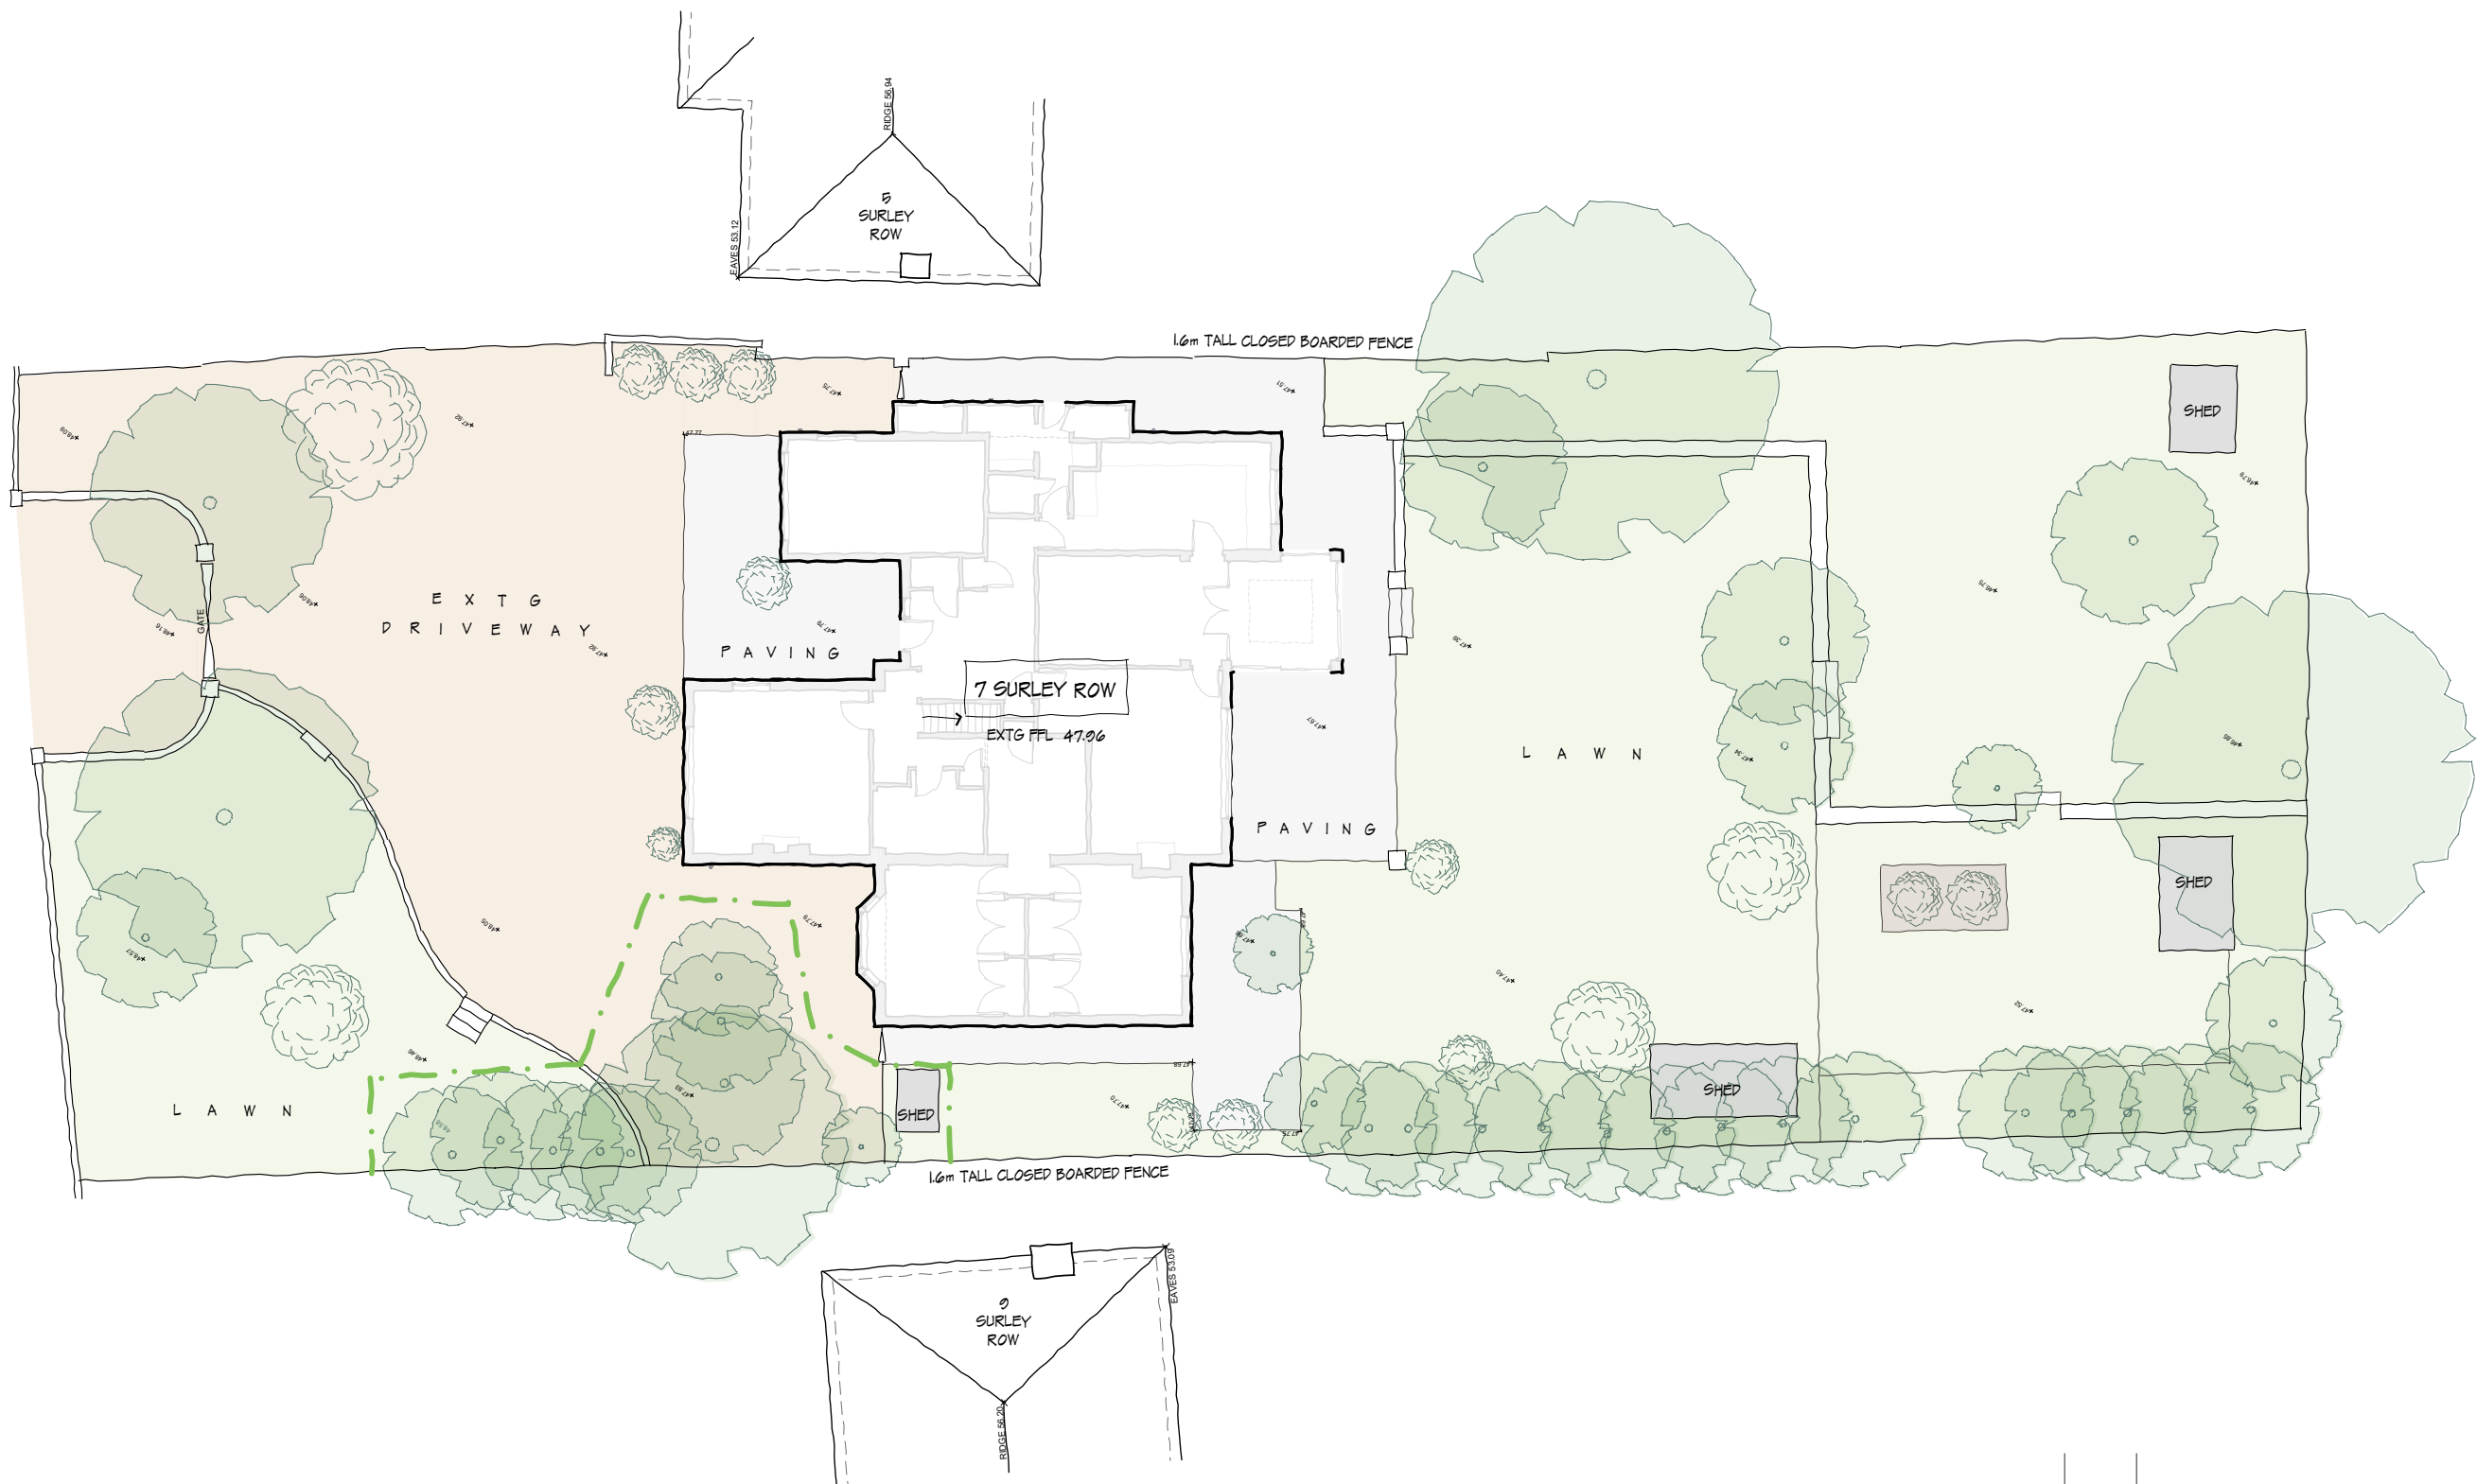

REV	COMMENTS	DATE


SHAUN TANNER
 ARCHITECTURE & PLANNING
 www.stlarchitecture.co.uk studio@stlarchitecture.co.uk 0118 989 0808

CLIENT Mr & Mrs M. Slaght
 PROJECT 7 Surley Row
 Emmer Green, Reading - RG4 8ND
 DRAWING Proposed Site Plan

STATUS Planning
 SCALE 1:200 @ A3 DRAWN RC CHECKED NO 4015/201 REV -
THIS DRAWING MUST NOT BE SCALED UNLESS ISSUED FOR PLANNING PURPOSES. ALL DIMENSIONS ARE TO BE VERIFIED PRIOR TO SETTING OUT, COMMENCING WORK, OR PRODUCTION OF FABRICATION DRAWINGS. REPORT ANY DISCREPANCIES TO THE SUPERVISING OFFICER IMMEDIATELY. ©

LEGEND

-  TREE PROTECTION FENCING
-  EXISTING TREES
-  EXISTING SHRUBS & LOW PLANTING

1:200 scale Bar
 This Drawing has been produced for printing onto A3 size paper,
 if printing in another paper size, use the scale bar below for ref.:

