

ARSEN ARCHITECTURE LTD
Architectural Designers
No 7 Cowen Avenue Harrow HA2 0LU

MOB:
07459 127172


EMAIL:
arsen_dhll@yahoo.com

NOTES

1. THIS DRAWING IS TO BE READ IN CONJUNCTION WITH ALL RELEVANT ARCHITECTURAL AND ENGINEERING DWGS
2. CONTRACTOR SHALL BE RESPONSIBLE FOR NECESSARY TEMPORARY WORKS, STABILITY, STRUCTURAL INTEGRITY OF THE BUILDING AND ROADWAYS DURING DEMOLITION AND CONSTRUCTION OF THE BUILDING

 - **AMENDED**

Scale 1:100

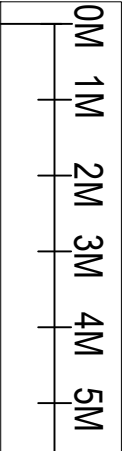

REVISION	DESCRIPTION	DATE
01	Proposed rear extension depth reduced from 6 m to 4 m.	19.06.2026

THIS DRAWING IS SUBJECT TO COPYRIGHT DO NOT REPRODUCE THIS DRAWING WITHOUT PRIOR PERMISSION

PROJECT

Proposed Rear Extension
No 95 Grove Road
Emmer Green RG4 8LW

CLIENT


Mr Niththyanathan Jeyaratnarajah
No 95 Grove Road
Emmer Green RG4 8LW

TEL: **FAX:** **EMAIL:**

DRAWING TITLE

Existing and Proposed
Roof plan

SCALE	1:100 @A3	
DATE	19.06.26	STATUS PA
JOB NO.	NITH	DRAWN SA
DWG. NO.	PA-04	REVISION 01

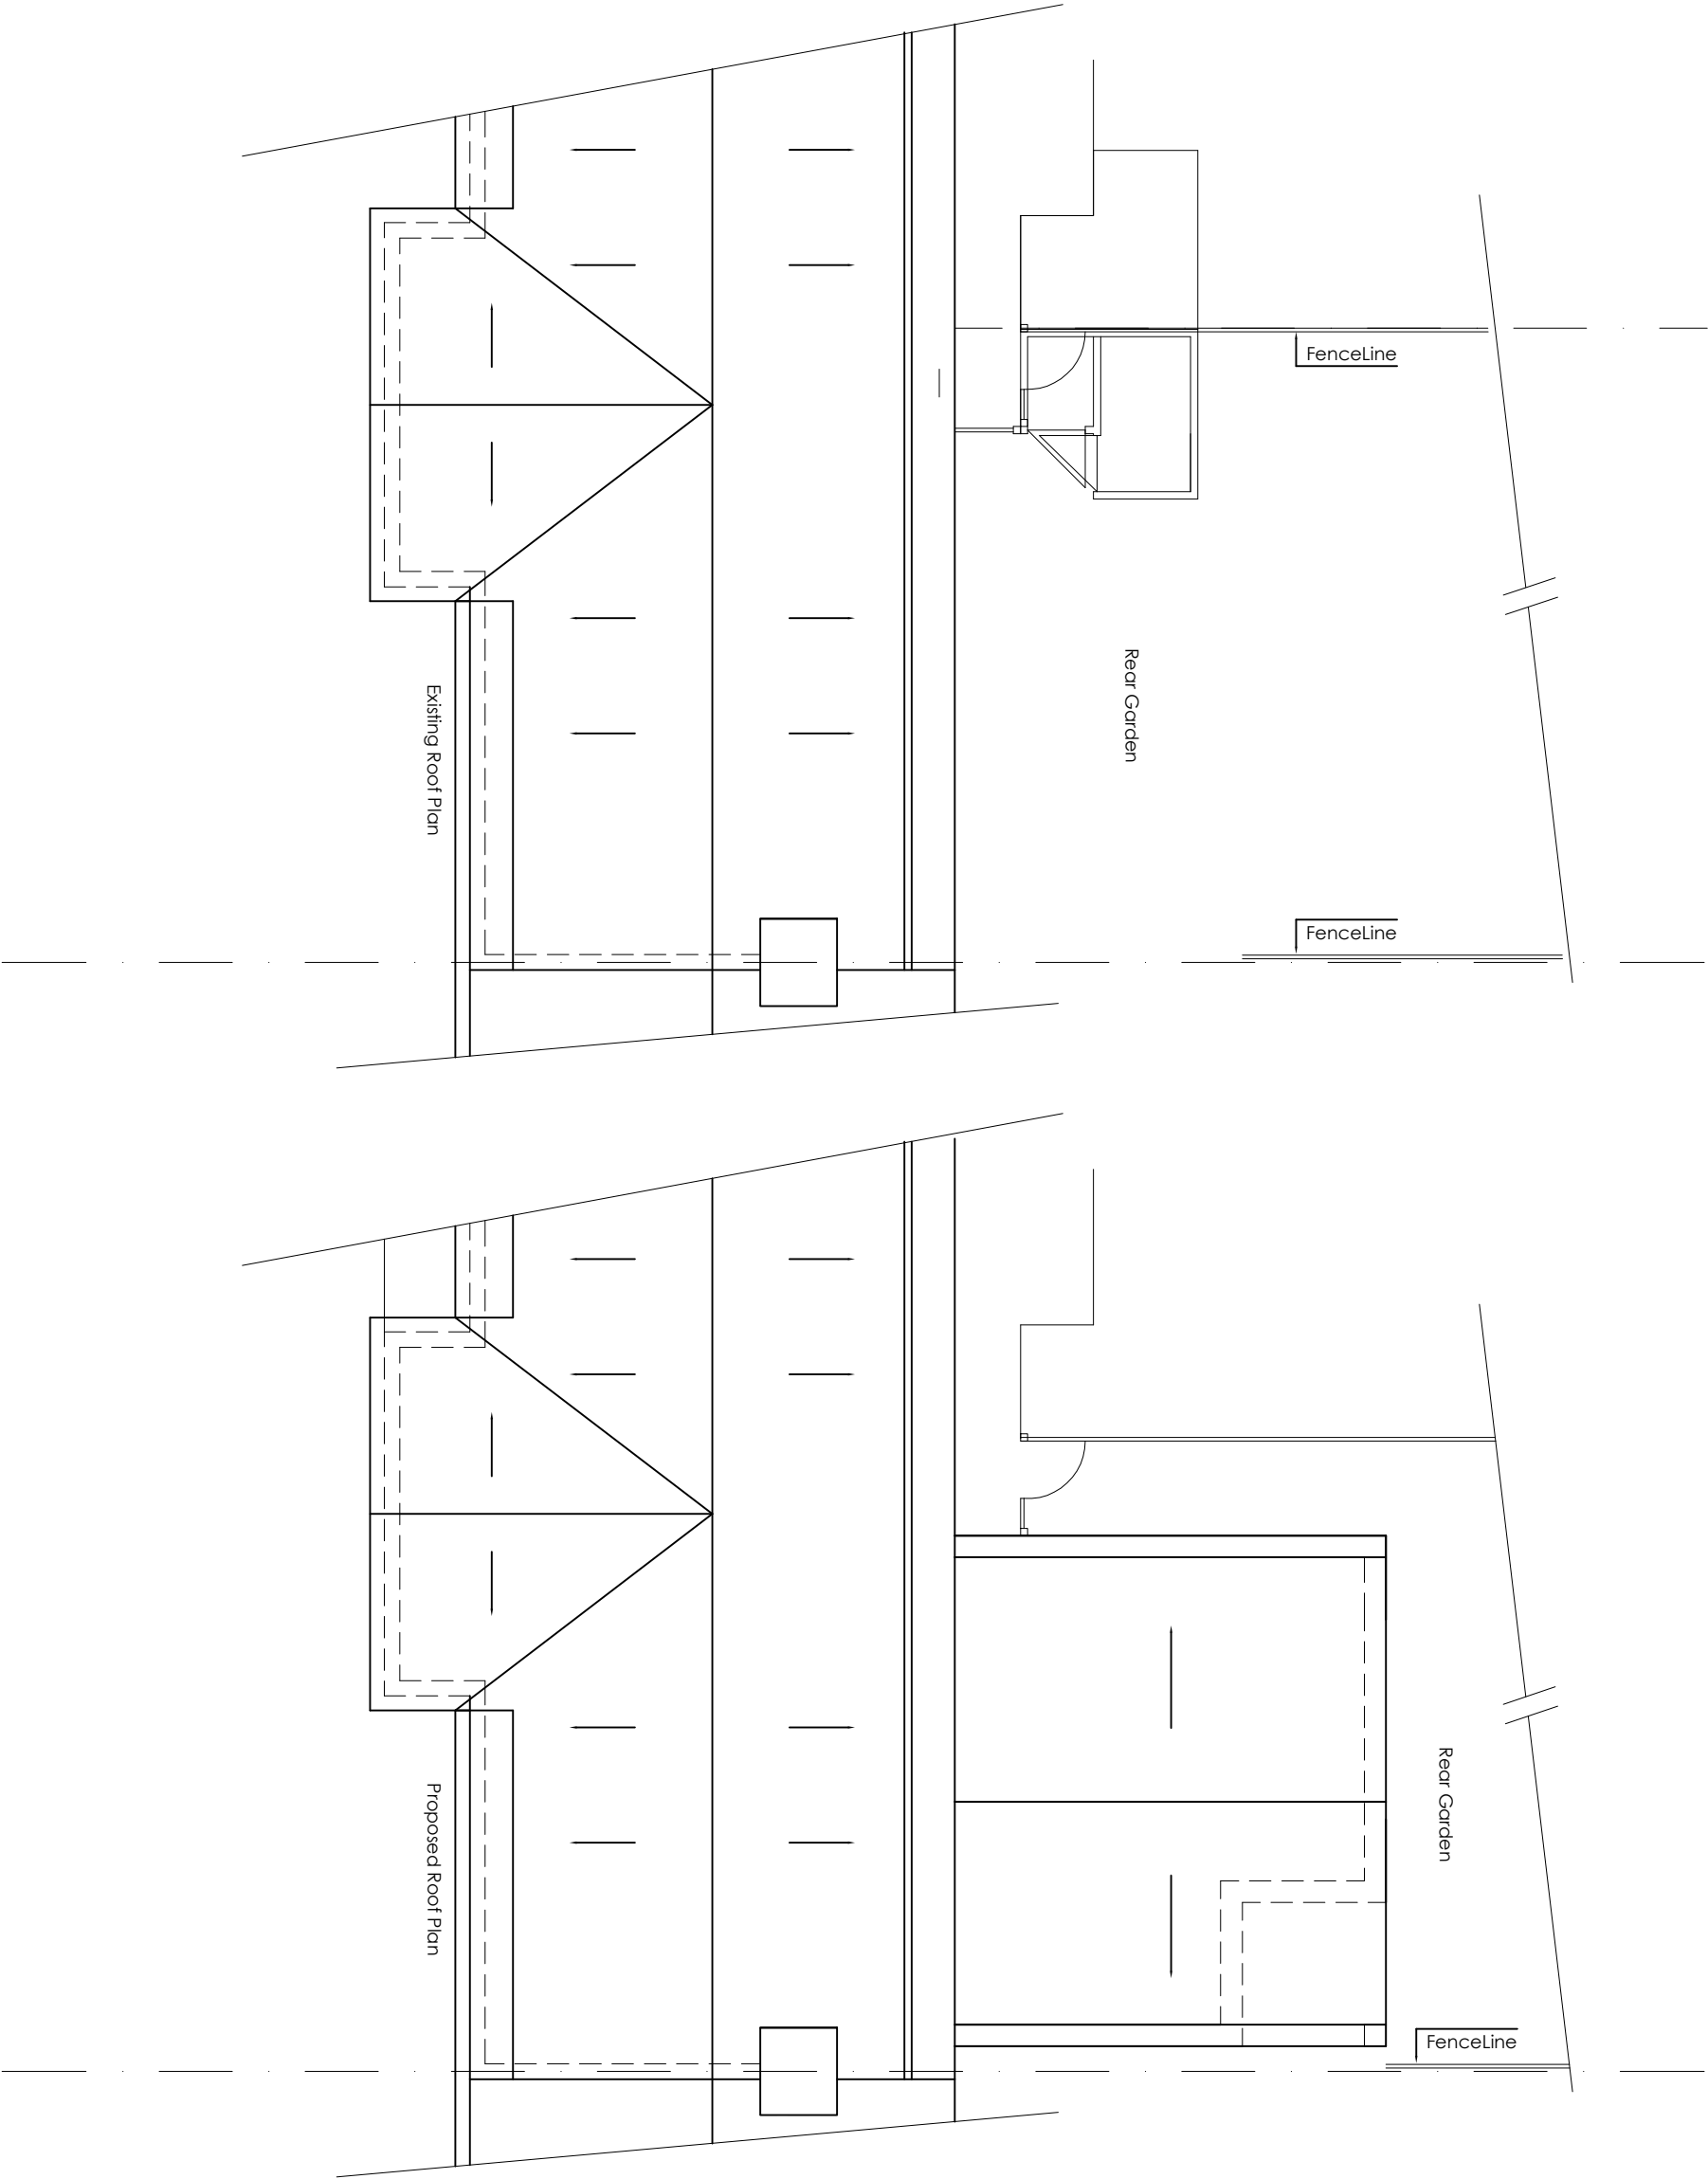

NOT APPROVED FOR CONSTRUCTION