



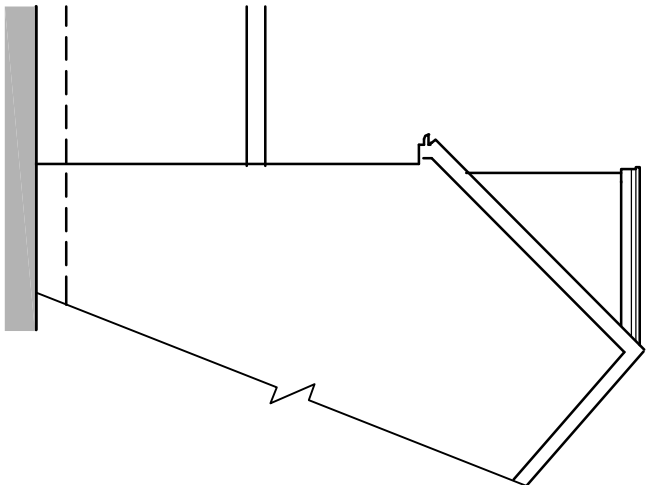


Existing Side Elevation
Scale 1-100



Existing Rear Elevation
Scale 1-100

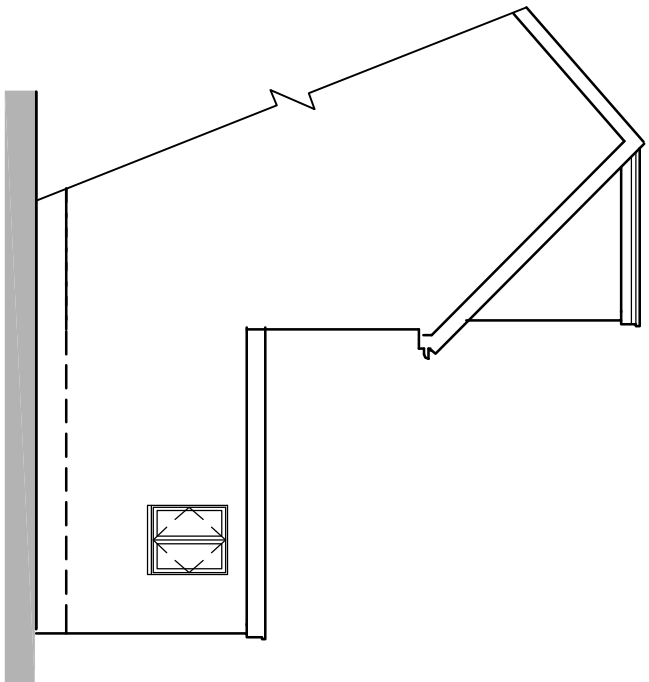


Existing Side Elevation
Scale 1-100

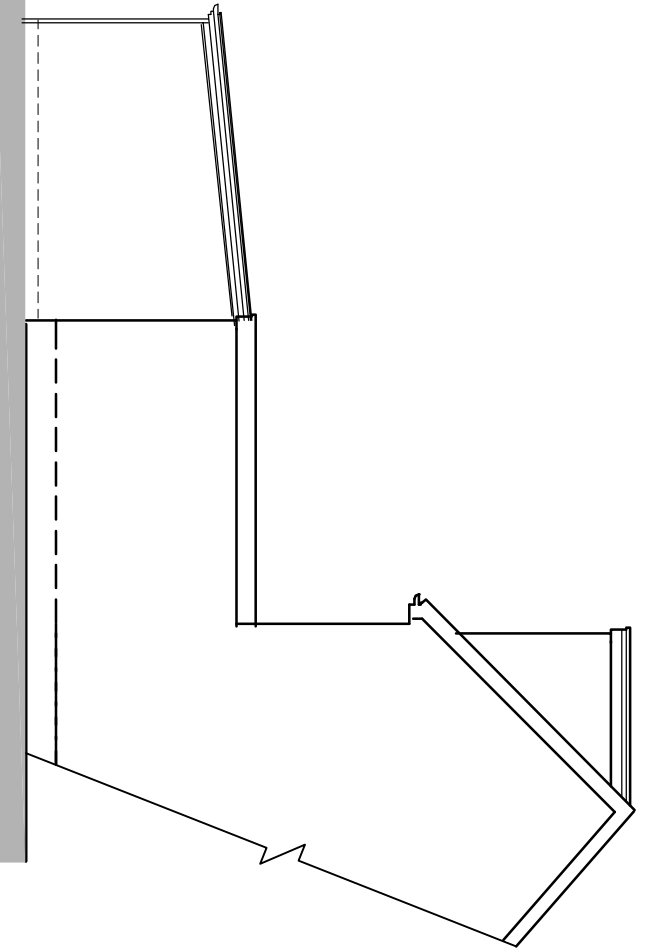


Proposed Side Elevation
Scale 1-100




Proposed Rear Elevation
Scale 1-100

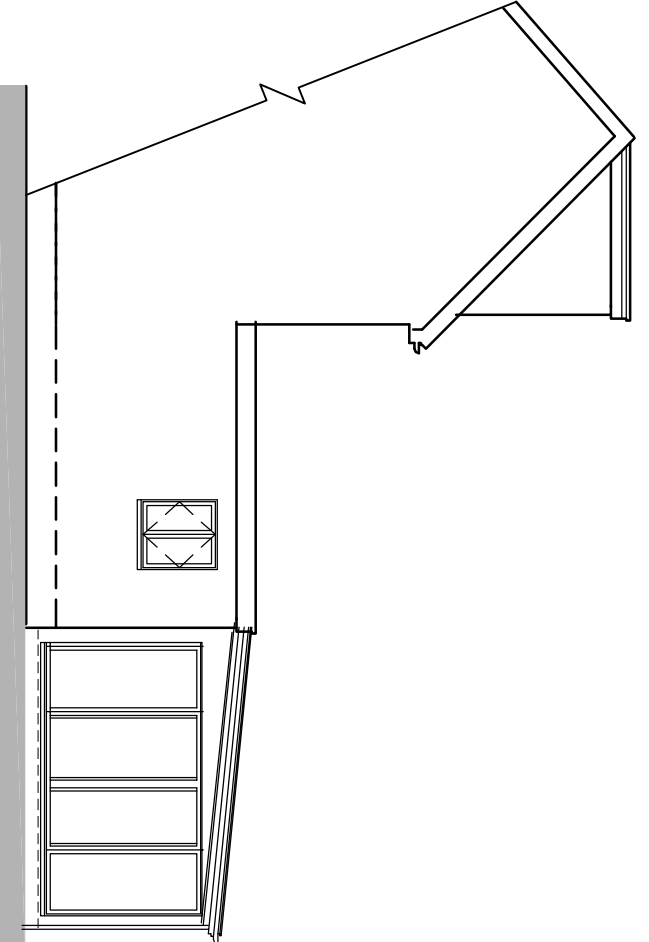


Proposed Side Elevation
Scale 1-100

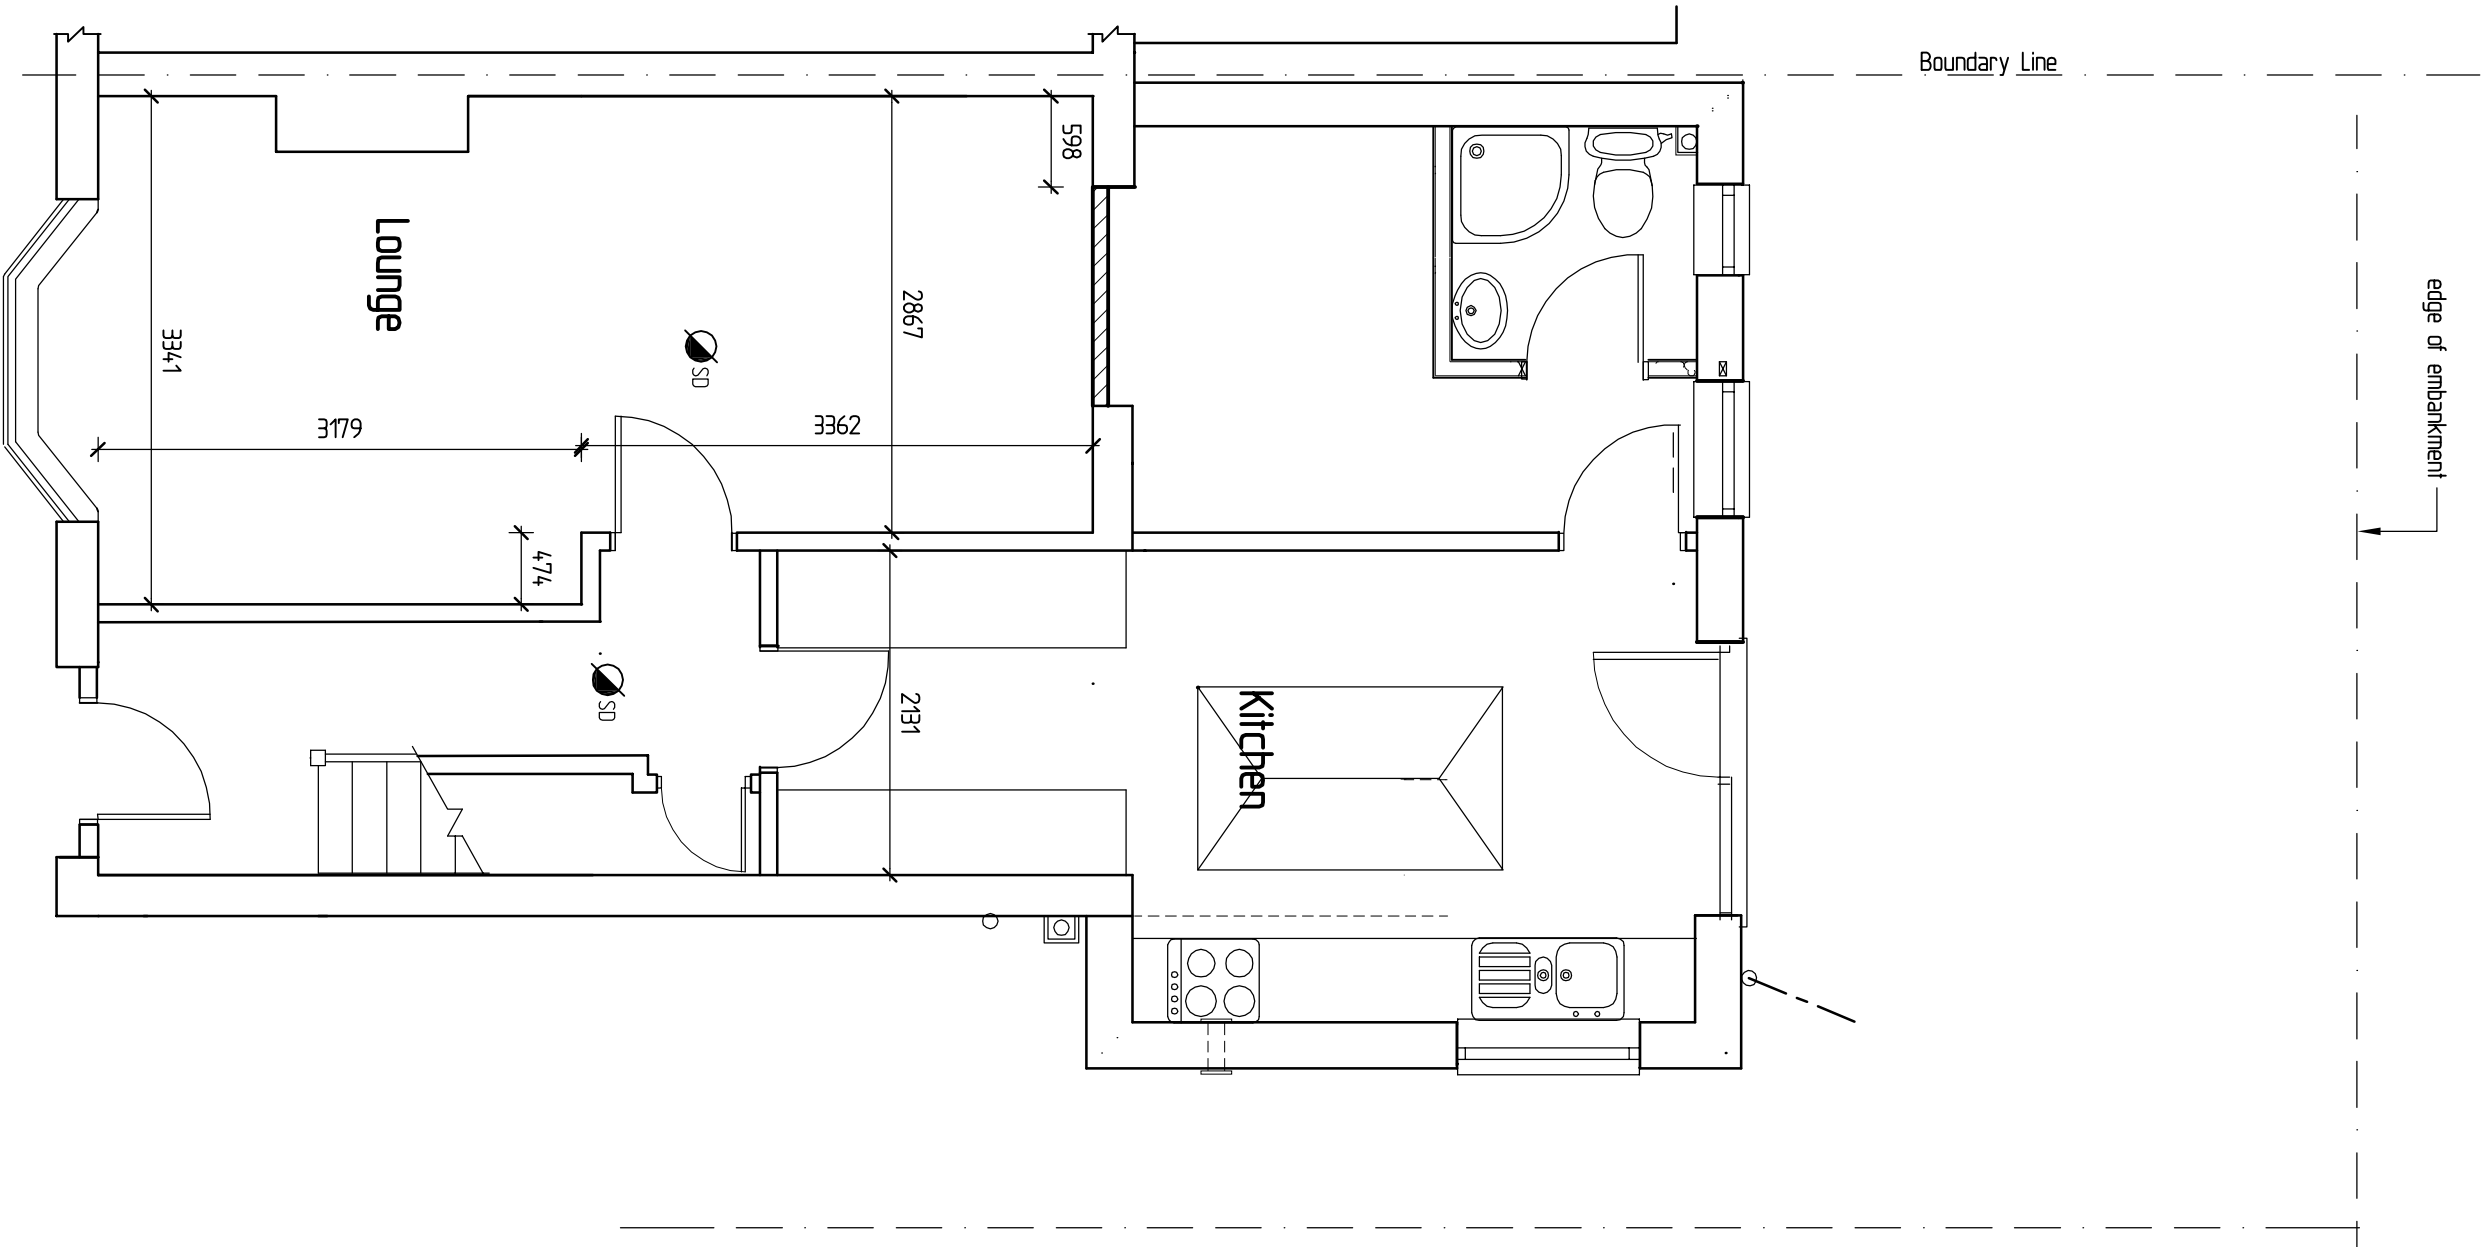

Existing Ground Floor Plan
Scale 1-50

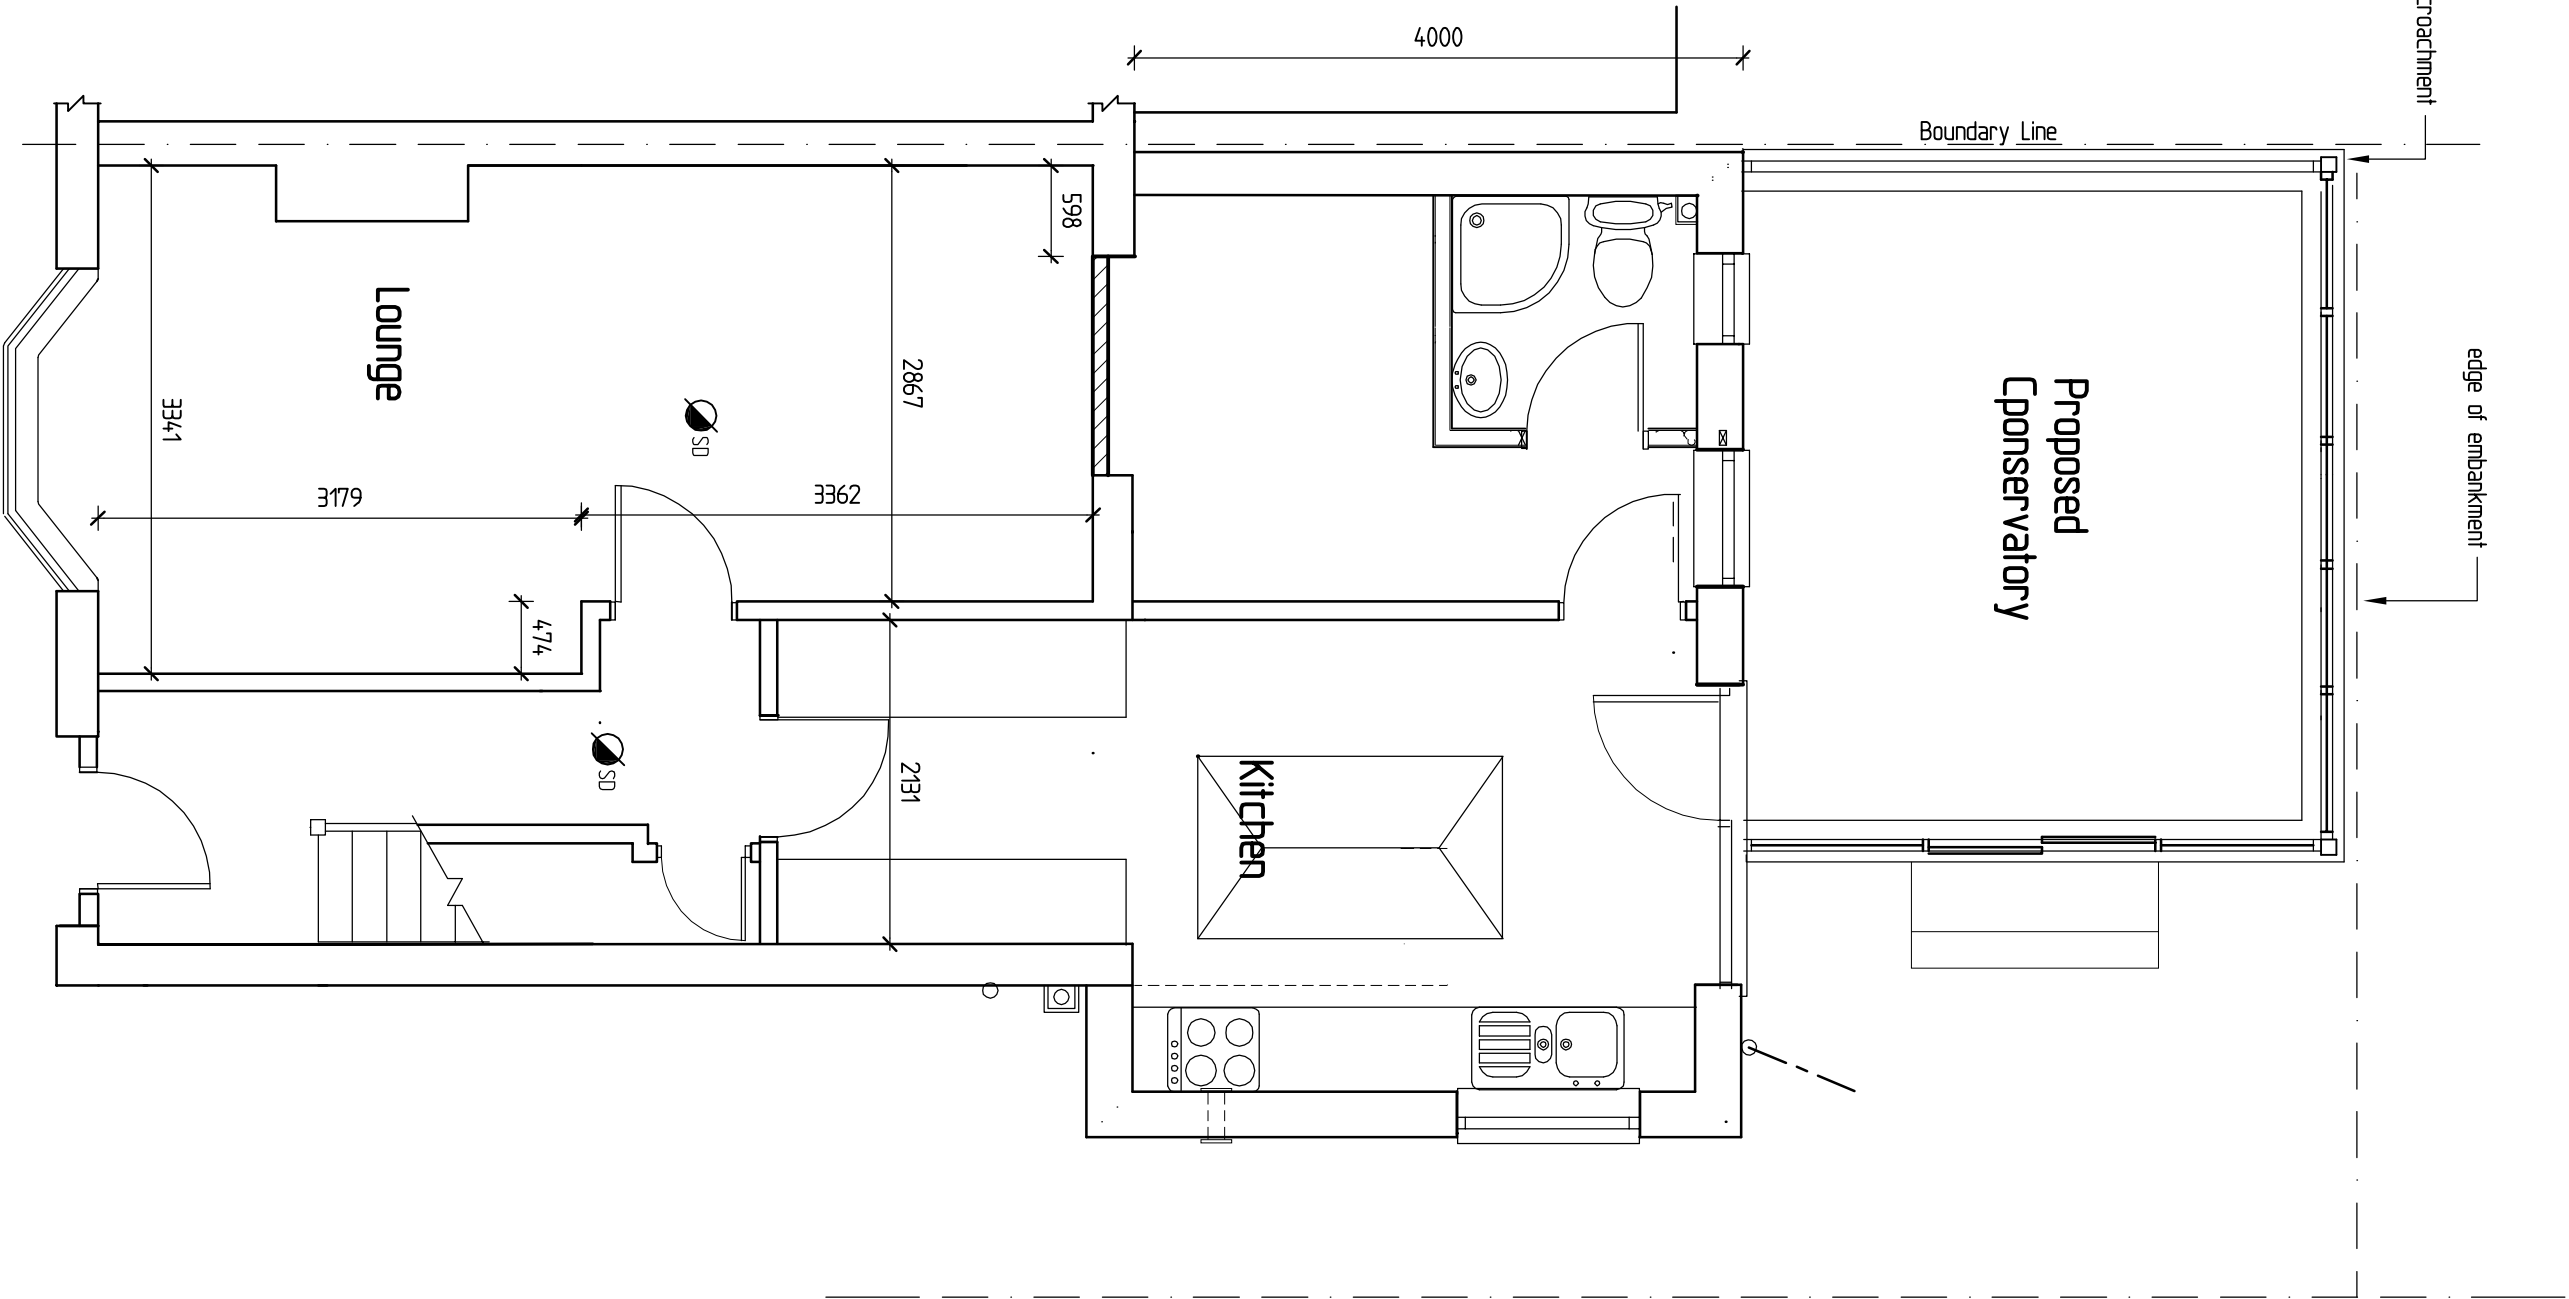

Proposed Ground Floor Plan
Scale 1-50

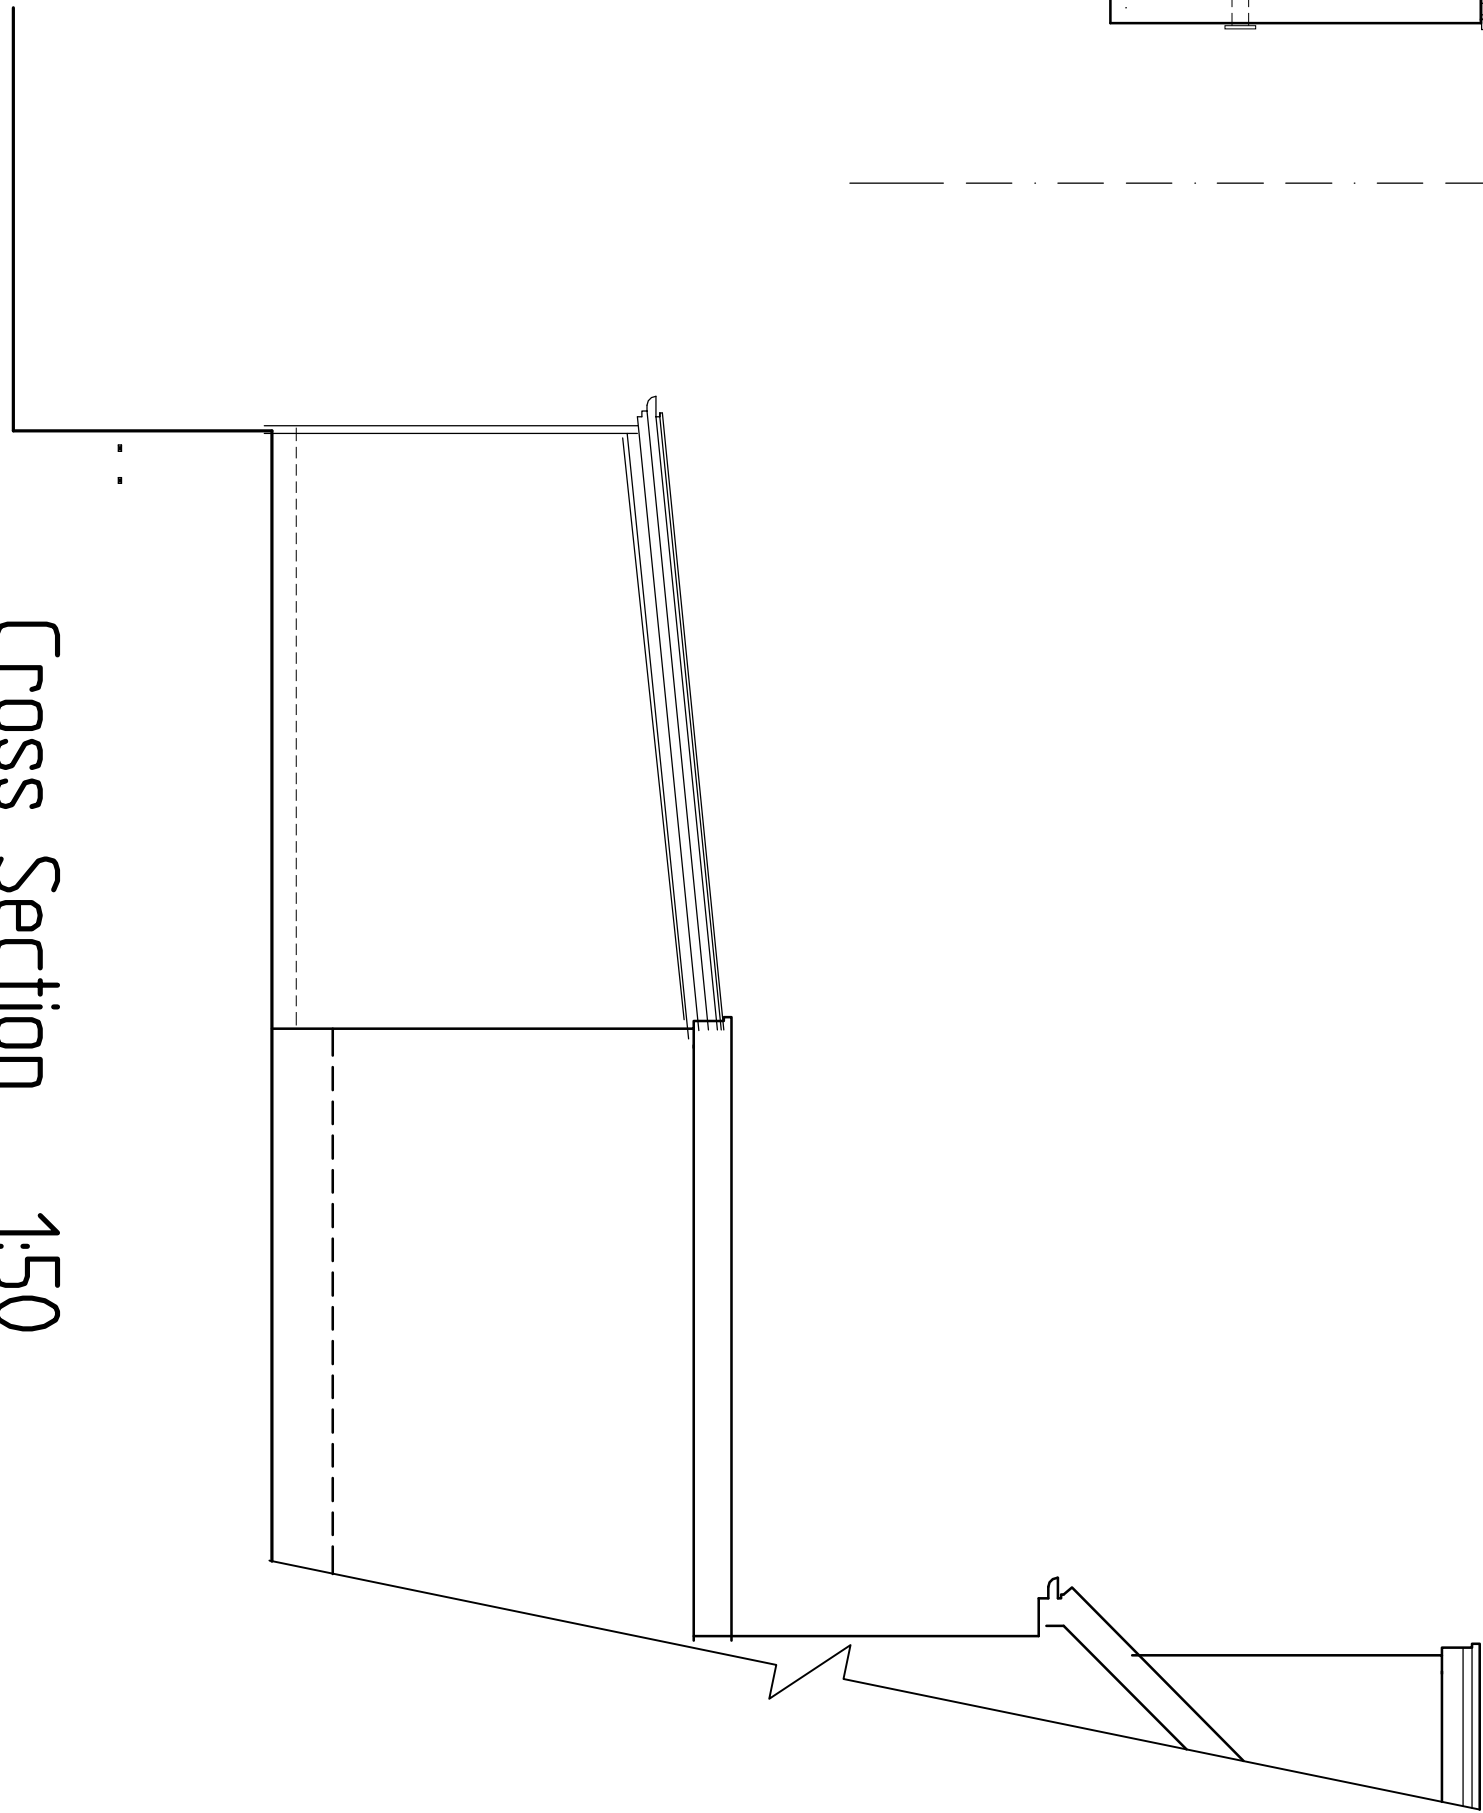

Cross Section 1:50



Location Plan 1:1250



Block Plan 1:500



GREG

Farrell

Building & Design Consultant

Planning, Building Regulations & Structural Design

43 Winkler Way,
Thames Valley,
Berkshire, Reading,
RG30 4RU
Tel & Fax: 0118 941 6249
Mobile: 07967 009862
greg@gregfarrell.co.uk

REVISIONS		
Rev.	Description	Date
A	Cross Section and Elevation	30-6-2026

JOB TITLE
Mr & Mrs Ahmed
52 Osborne Road
Reading

TITLE
Plan Layout & Elevations

SCALE
1:50

DATE
6-6-2026

DRAWING No.
04

A