




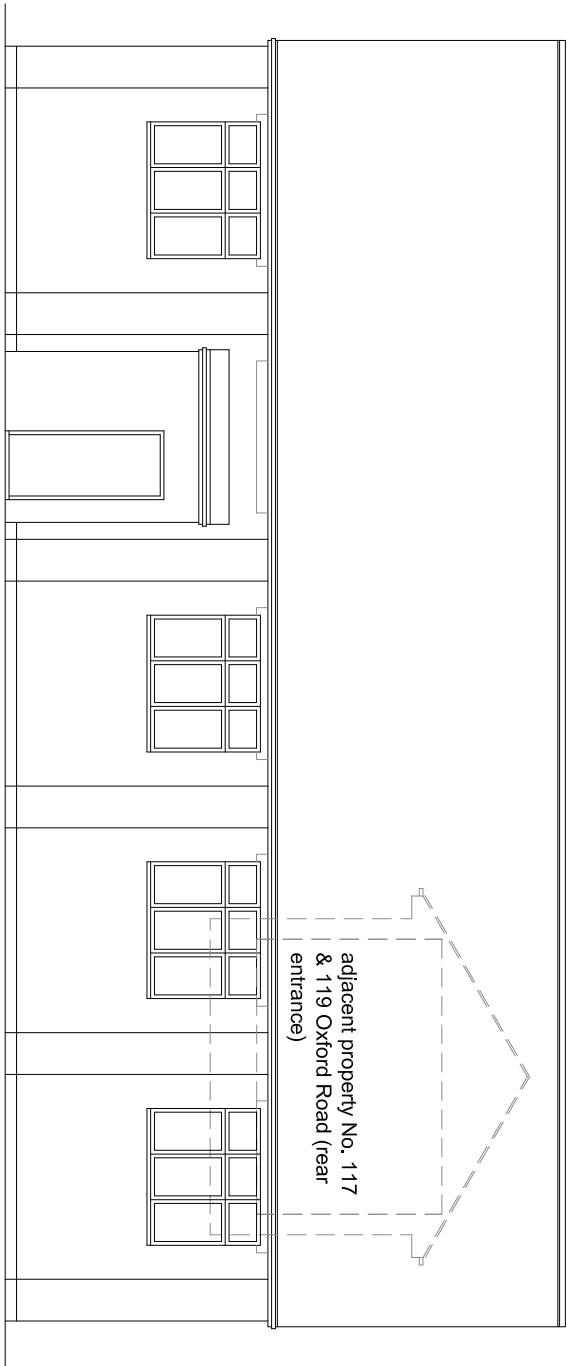


FRONT ELEVATION

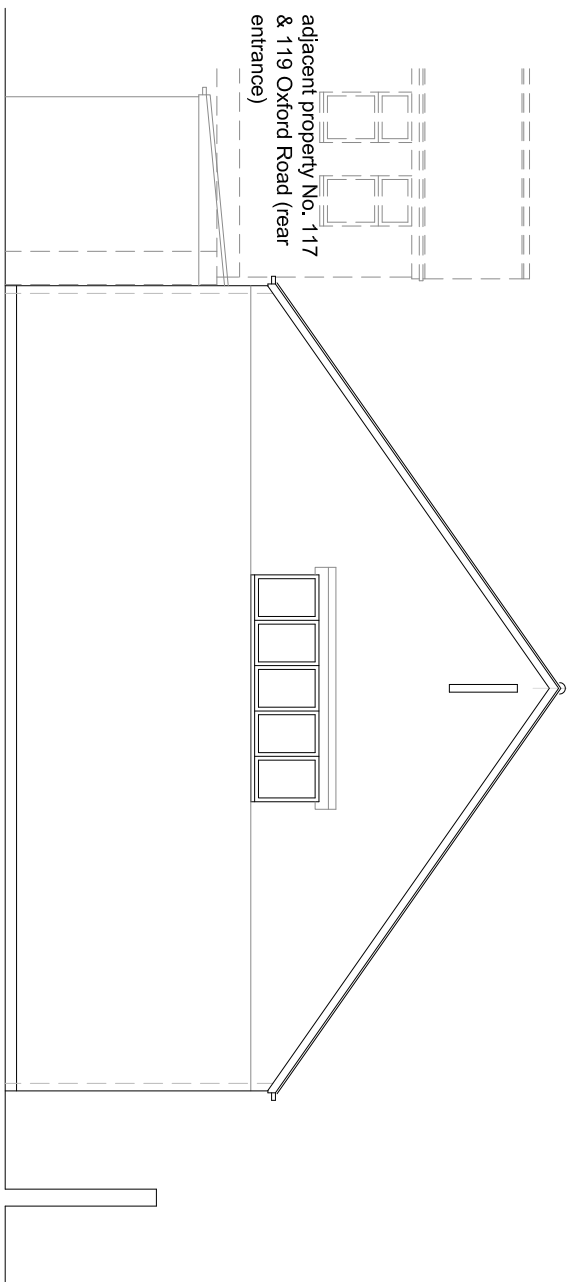


SIDE ELEVATION

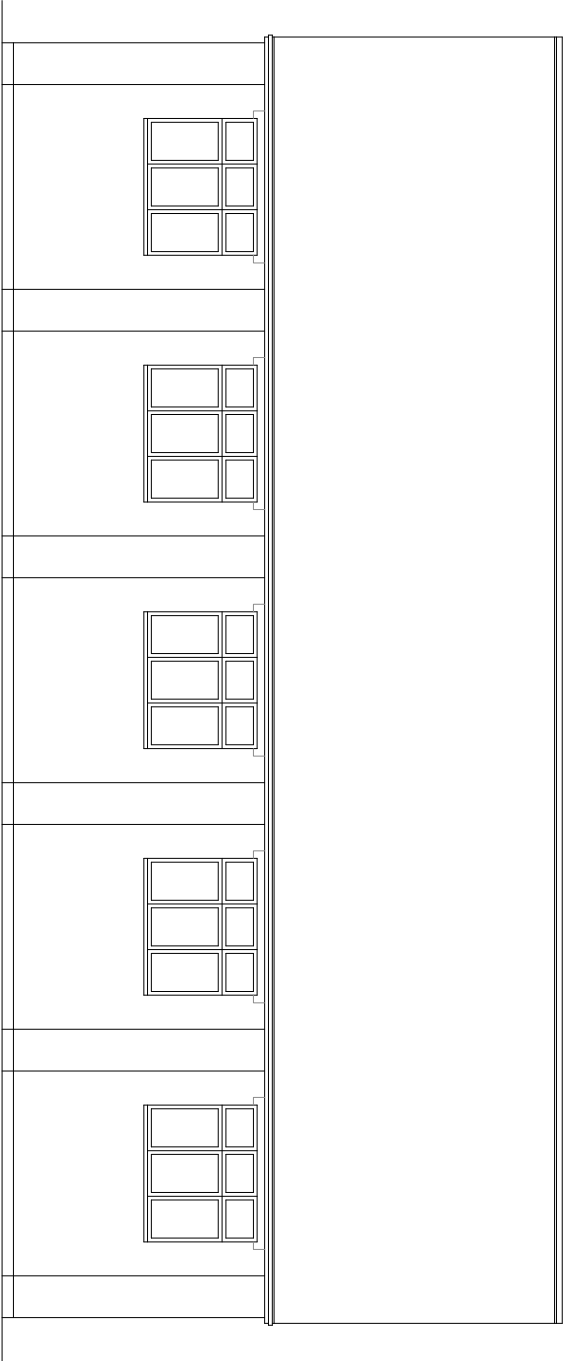

REAR ELEVATION

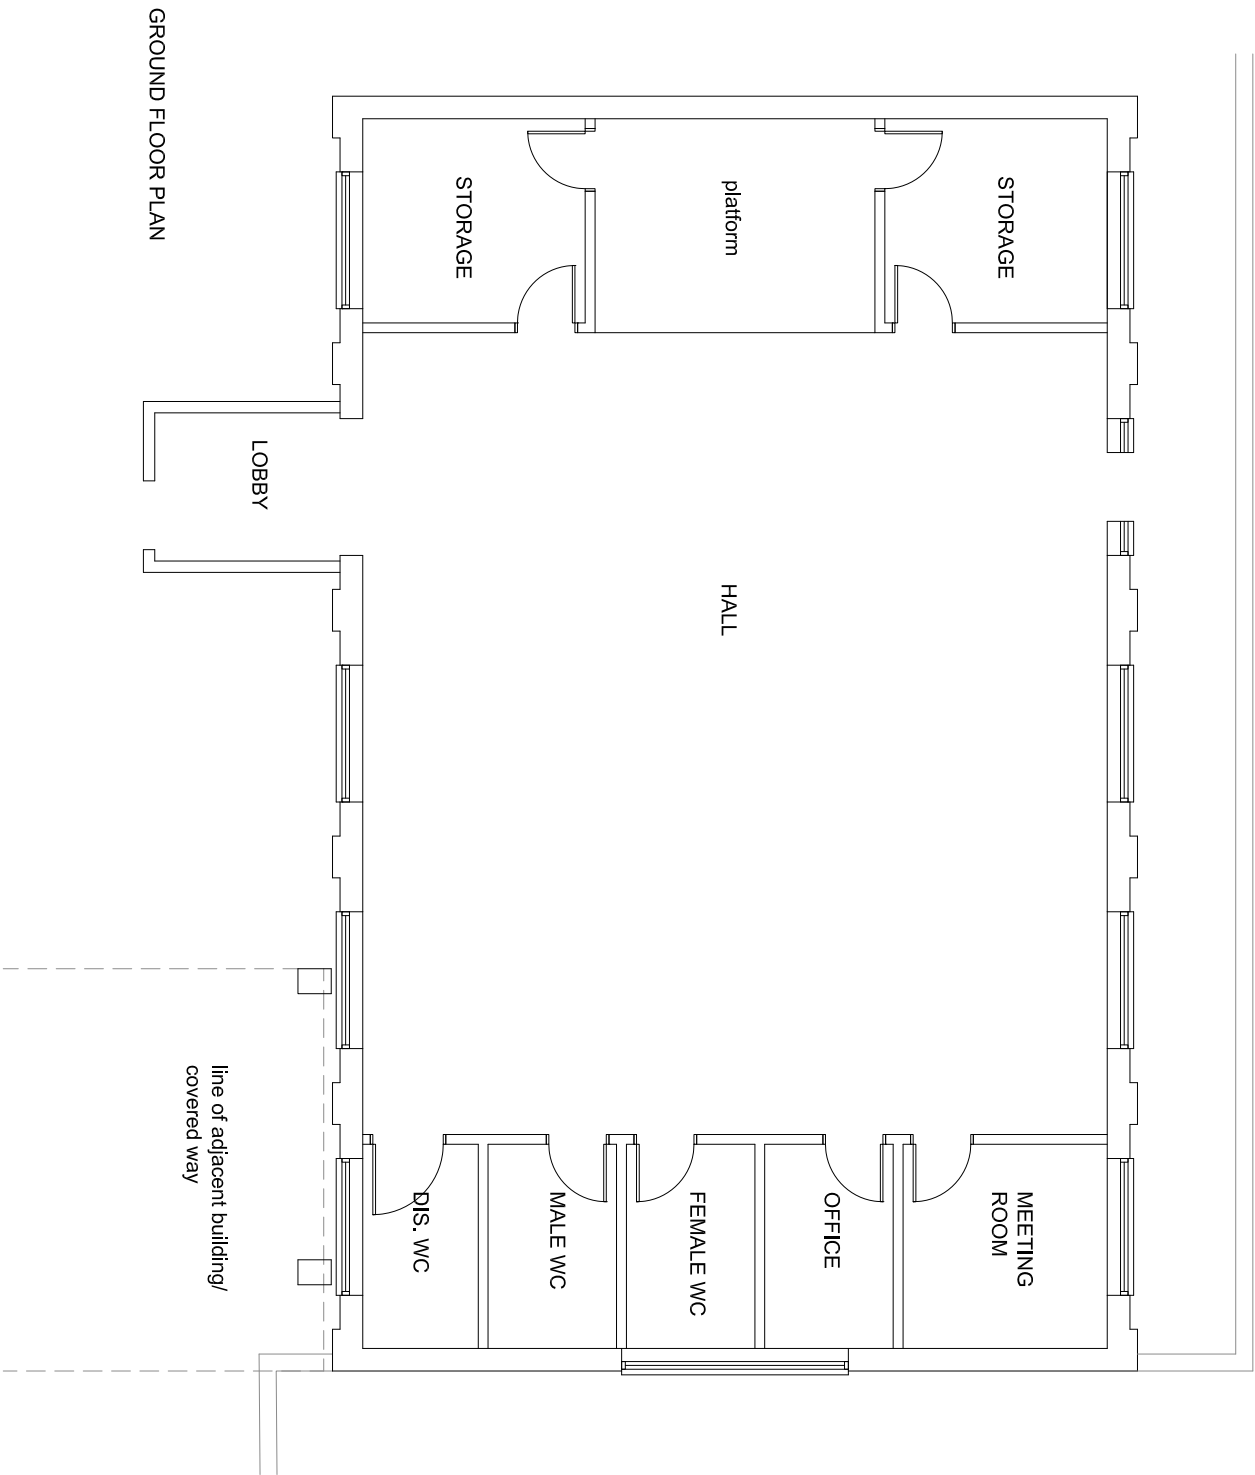

GROUND FLOOR PLAN

 

THIS DRAWING IS THE COPYRIGHT OF NT architect
AND MAY NOT BE AMENDED, COPIED OR
REPRODUCED WITHOUT WRITTEN PERMISSION. NO
RESPONSIBILITY IS ACCEPTED FOR ANY DAMAGE
MADE BY OTHER PERSONS.
DO NOT SCALE OFF THE DRAWINGS.

rev:

client:
OXFORD HOMES
LAND TO REAR OF
117 - 119 OXFORD ROAD
READING
BERKS.

project:
PROPOSED RESIDENTIAL
DEVELOPMENT
drawing:
EXISTING:
FLOOR PLAN & ELEVATIONS

NT: architect
t. 07855 576389
e: office@ntarchitect.uk

date:
JULY 20
scale:
1:100@A2
drawing no.:

drawn:
NT
rev:

18.24 - S2.01