


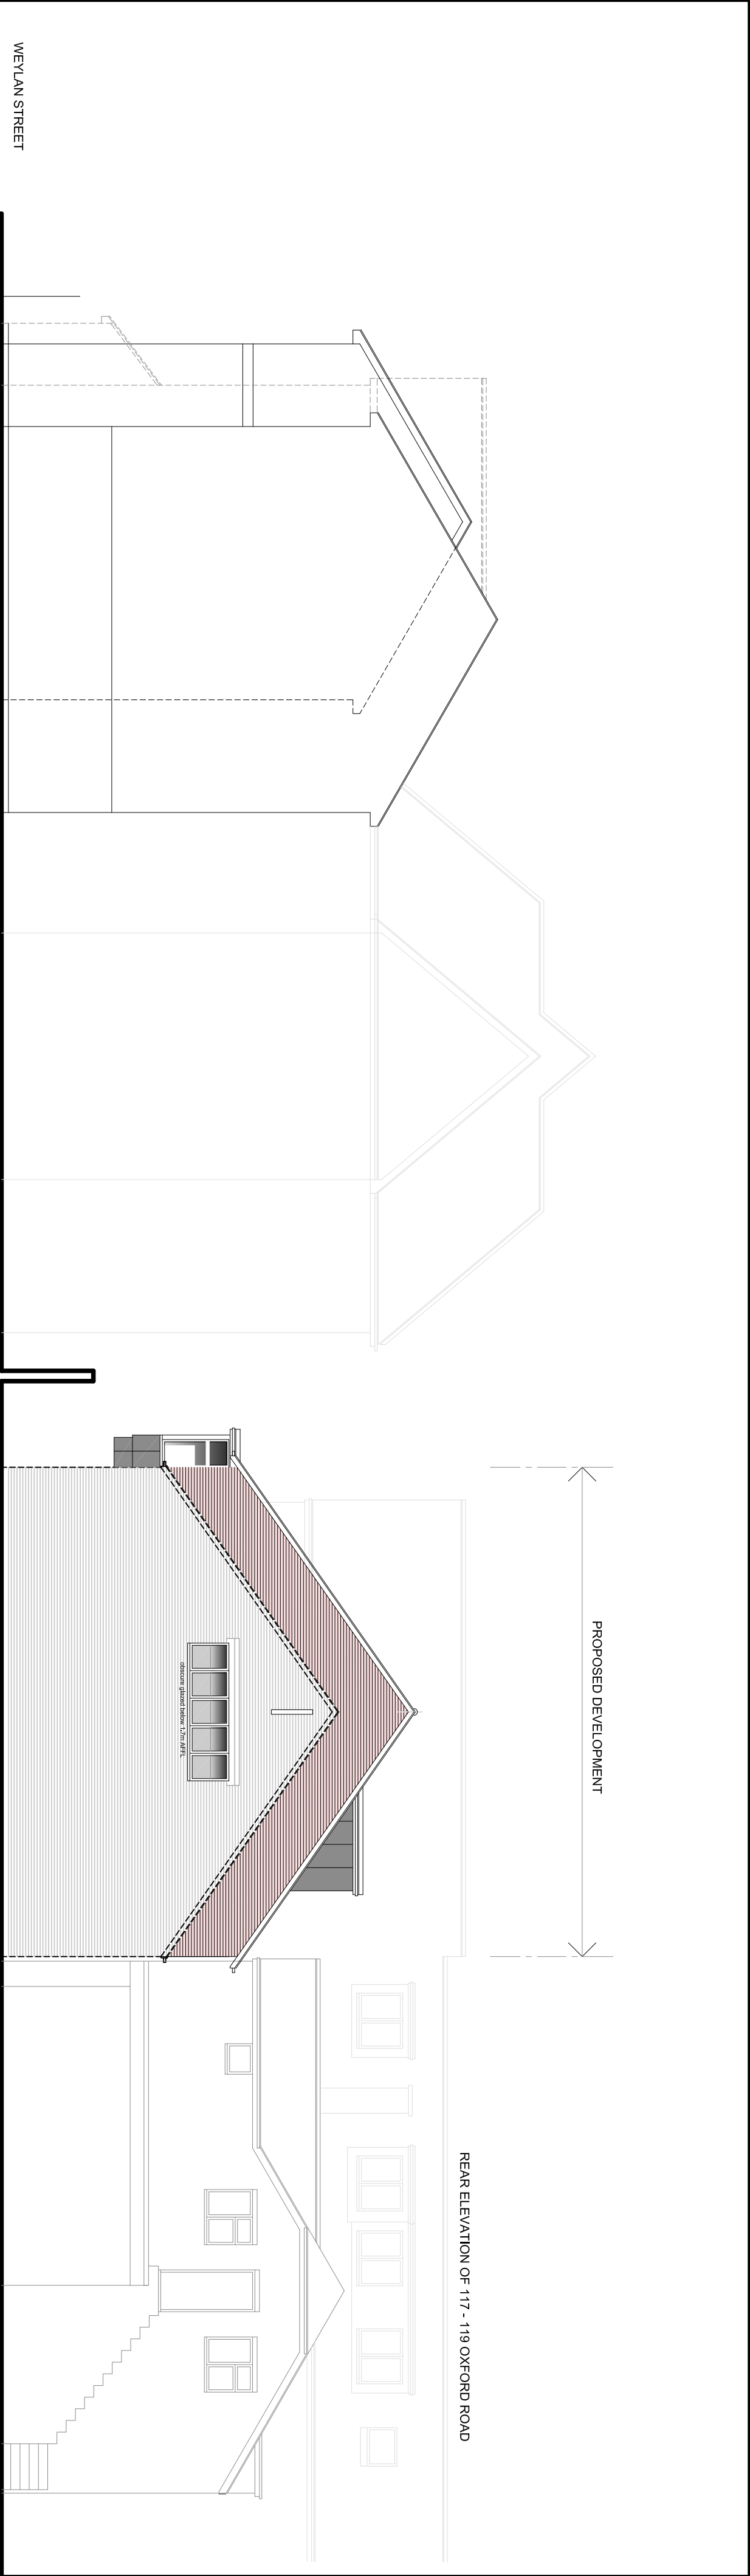


SIDE ELEVATION

PROPOSED DEVELOPMENT

117 - 119 OXFORD ROAD

line of adjacent building/
covered way

FRONT ELEVATION

 

THIS DRAWING IS THE COPYRIGHT OF NT:architect
AND MAY NOT BE AMENDED, COPIED OR
REPRODUCED WITHOUT WRITTEN PERMISSION. NO
RESPONSIBILITY IS ACCEPTED FOR AMENDMENTS
MADE BY OTHER PERSONS.
DO NOT SCALE OFF THE DRAWINGS.

rev:

client:
MRS. P. CHOPPING
FORMER MEETING HALL
117 - 119 OXFORD ROAD
READING
BERKS, RG1 7UH

project:
PROPOSED CHANGE OF USE TO
RESIDENTIAL
drawing:
PROPOSED:
SITE SECTIONS

NT: architect
t: 07855 576389
e: office@ntarchitect.uk

date:
SEP 21
scale:
1:100@A2
drawing no.:
1824 - P2.03
drawn:
NT
rev: