

© This drawing remains the property of The Keen Partnership and shall not be copied without prior written consent.


All dimensions to be checked on site and any discrepancies to be reported before work commences.

Notes:



= Root Protection Area (RPA)

Date	Rev	Comments	By	Chk'd

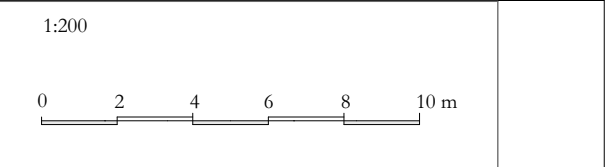

THE KEEN PARTNERSHIP
The Courtyard
Edinburgh Road
Reading RG30 2UA
Tel: 0118 9510 855
Fax: 0118 9510 866
chris@keenpartnership.co.uk
www.keenpartnership.co.uk


chartered association
of building engineers

RICS™

Client:

Clear Site Developments Ltd

Job Title:

New Build at 26 New Hill Lane, Reading, RG30 4JP

Drawing Title:

CMP Site Plan Proposed

Drawing Date: 06/06/2025	Status: Planning Drawings	
Issue Date: 24/06/2026	Drawn By: HBH	Scale: 1:200@A3
Job No: 9449	Drawing No: 9229 PL-09	Rev:

