



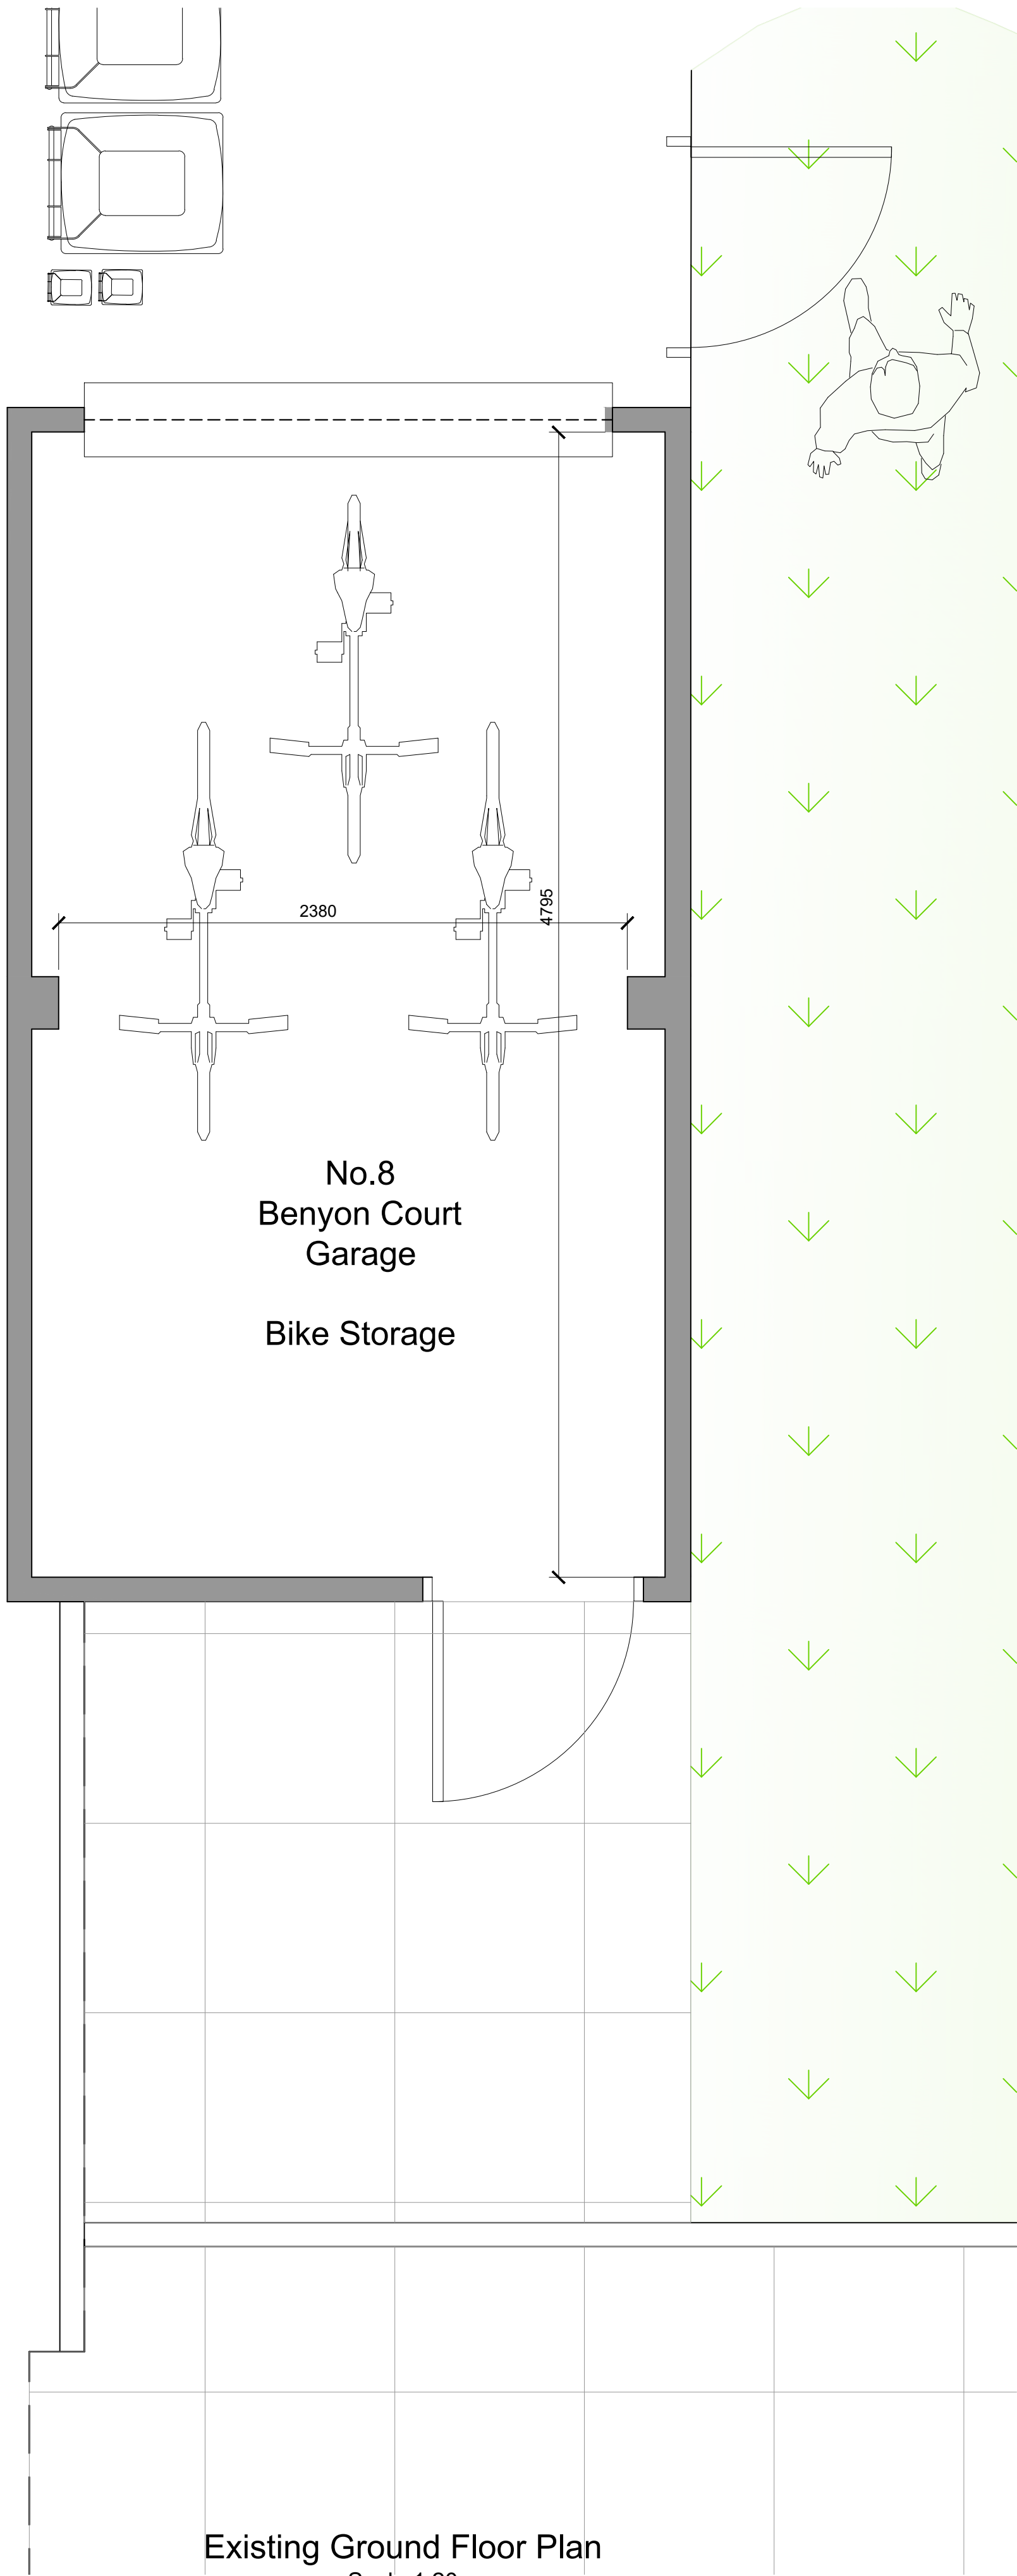


Existing Ground Floor Plan
Scale 1:20

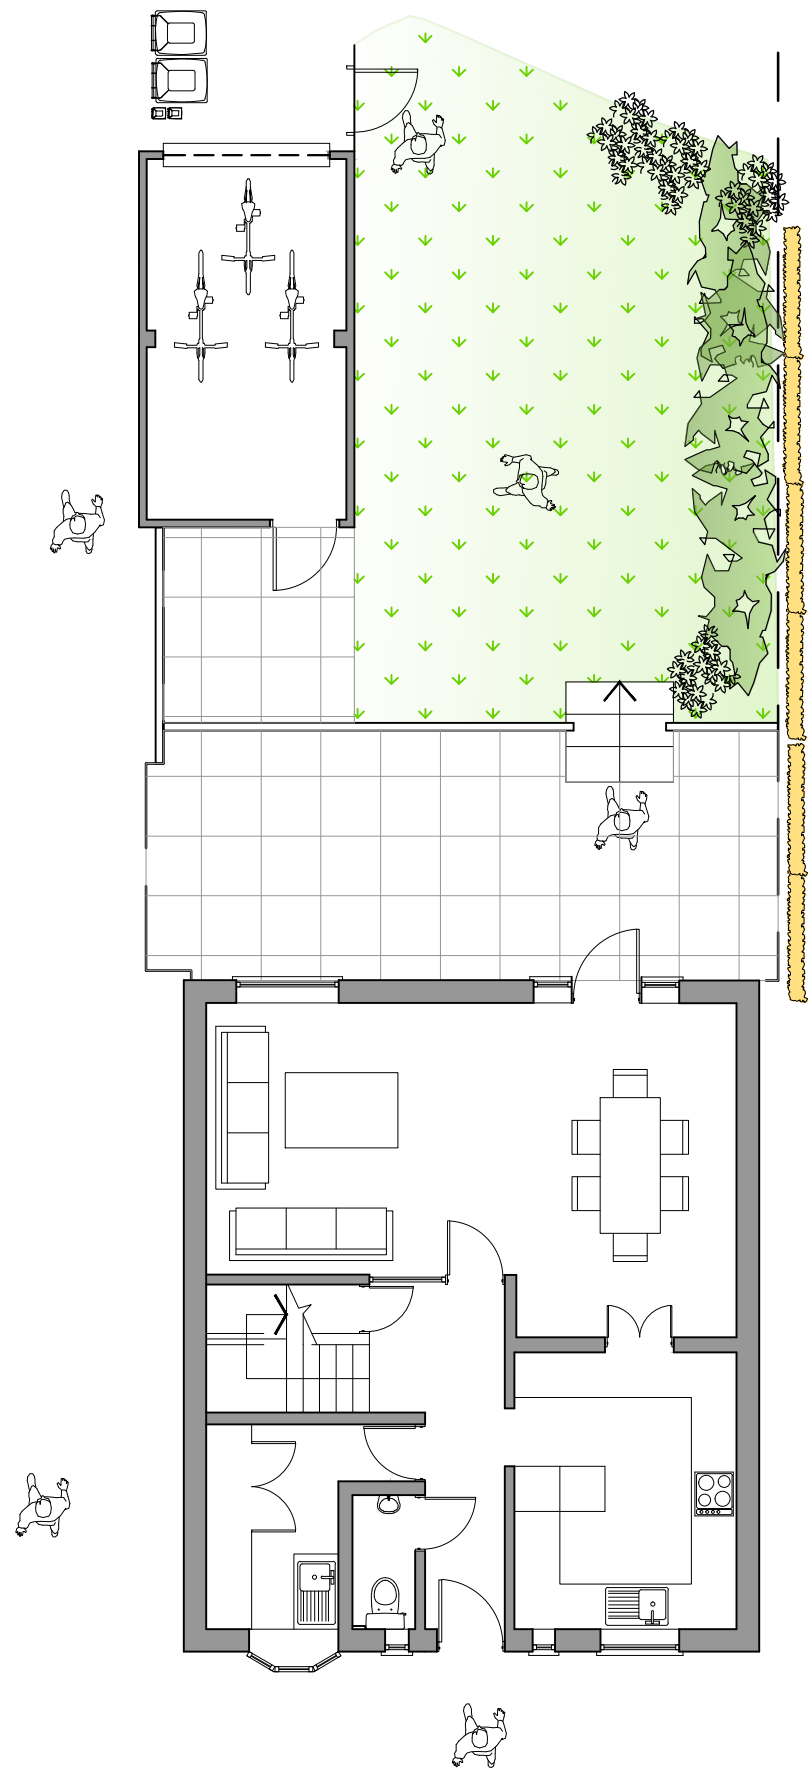

Existing Ground Floor Plan
Scale 1:100





Axo Image of Outbuilding
NTS (Google Image)

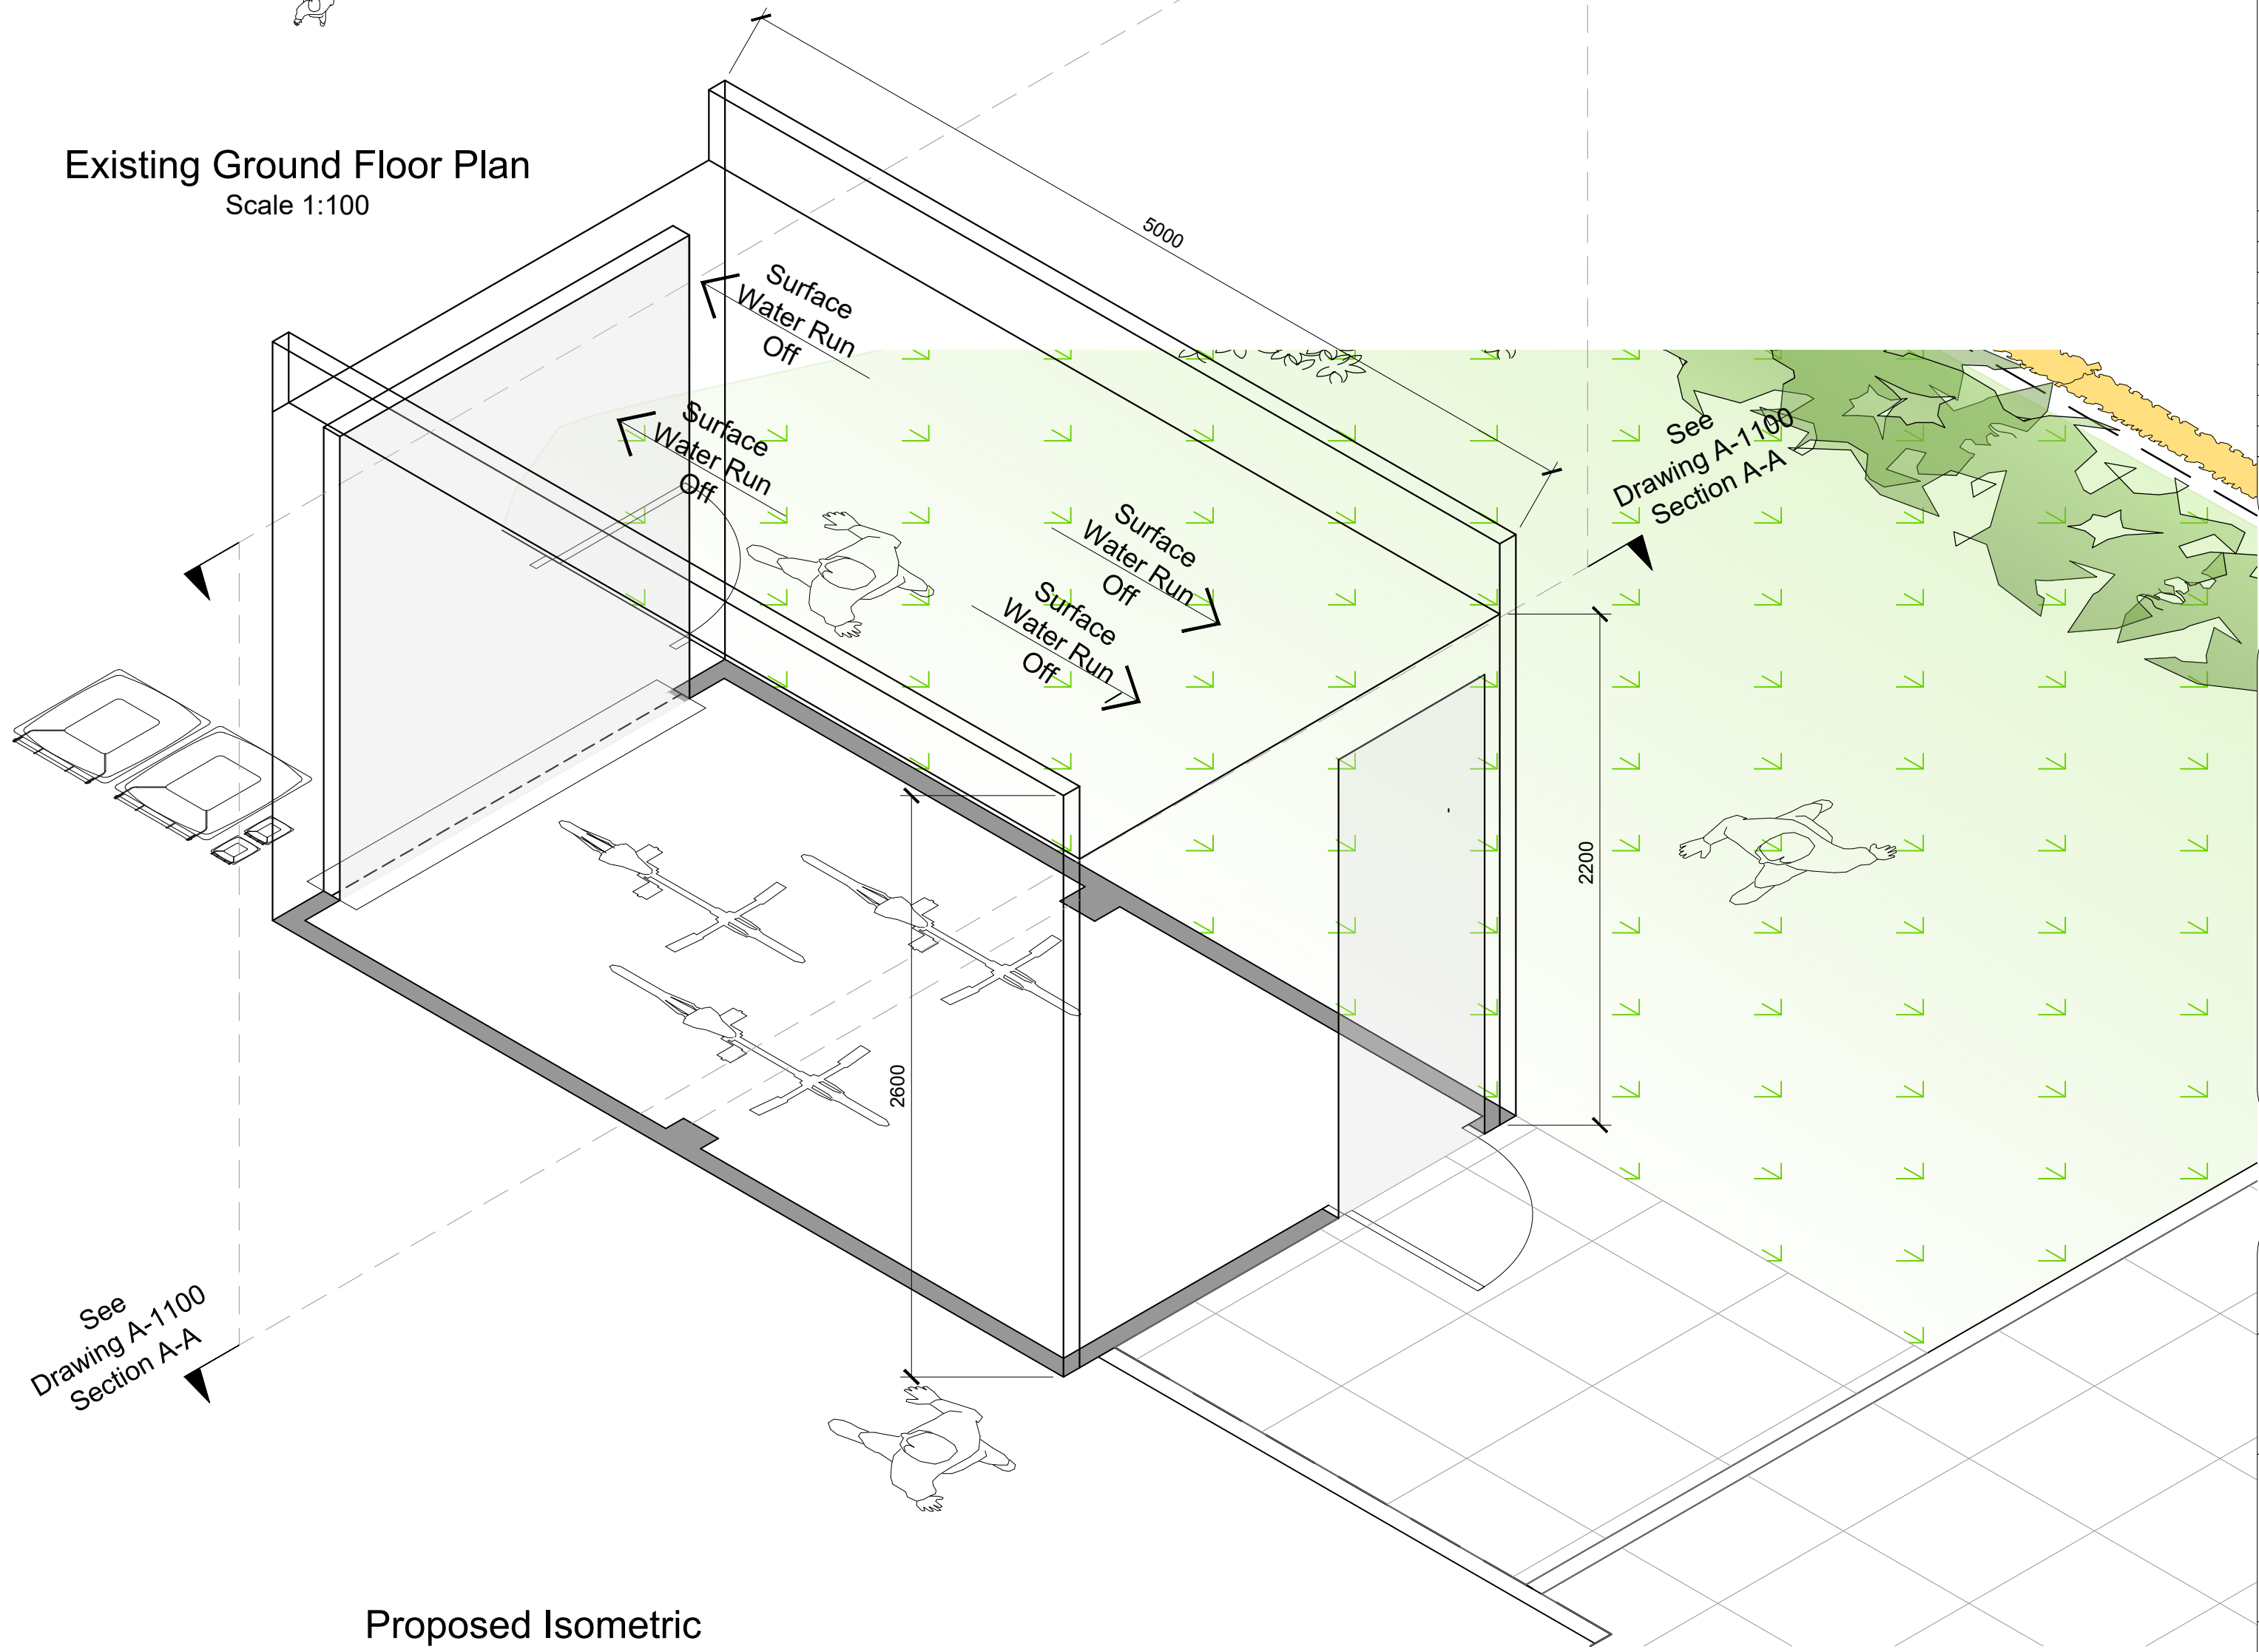

Proposed Isometric
Scale NTS

- KEY
- EXISTING STRUCTURE/PARTITION
 - NEW CAVITY WALL

  

REV	DATE	DRN	CHKD	APPD	DESCRIPTION
C	26.06.26	JA	DA	JA	ISSUED WITH PLANNING APPROVAL
B	01.05.26	JA	DA	JA	ISSUED FOR PLANNING APPROVAL
A	22.04.26	JA	DA	JA	ISSUED TO CLIENT FOR APPROVAL

DRAWING STATUS

For Approval



E: info@bluebirdengineering.co.uk
T: 0118 9583 551
A: 46 London Street, Reading, RG1 4SQ

CLIENT Mr & Mrs Carter

PROJECT 8 Benyon Court
Reading

TITLE Existing
Ground Floor Plan

DRAWN JA DATE April 26 SCALE As Shown @ A1

DRG NO A-1010 REV C