




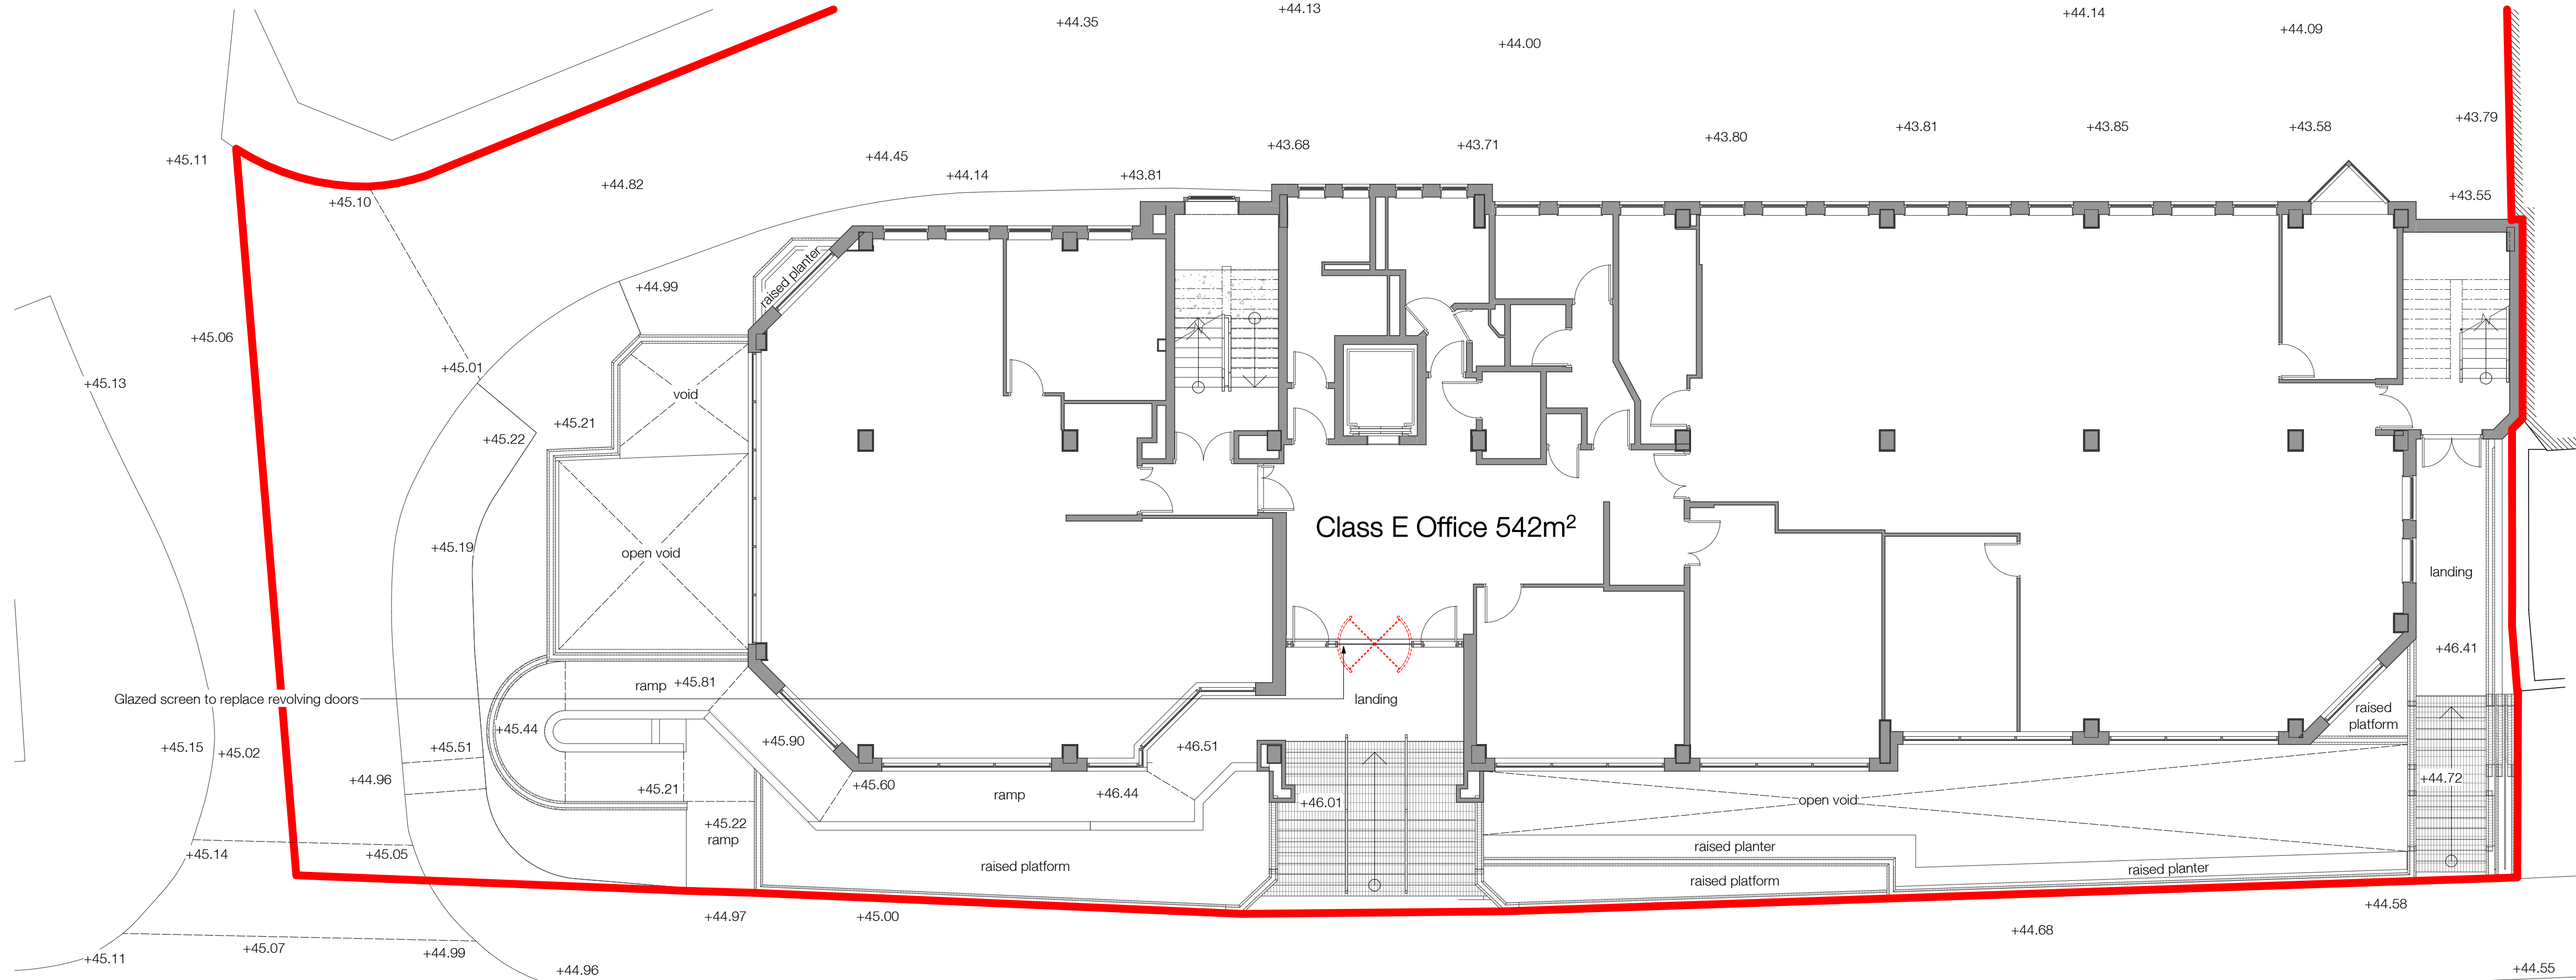

00 PROPOSED PLANNING GROUND FLOOR PLAN
SCALE 1 : 100

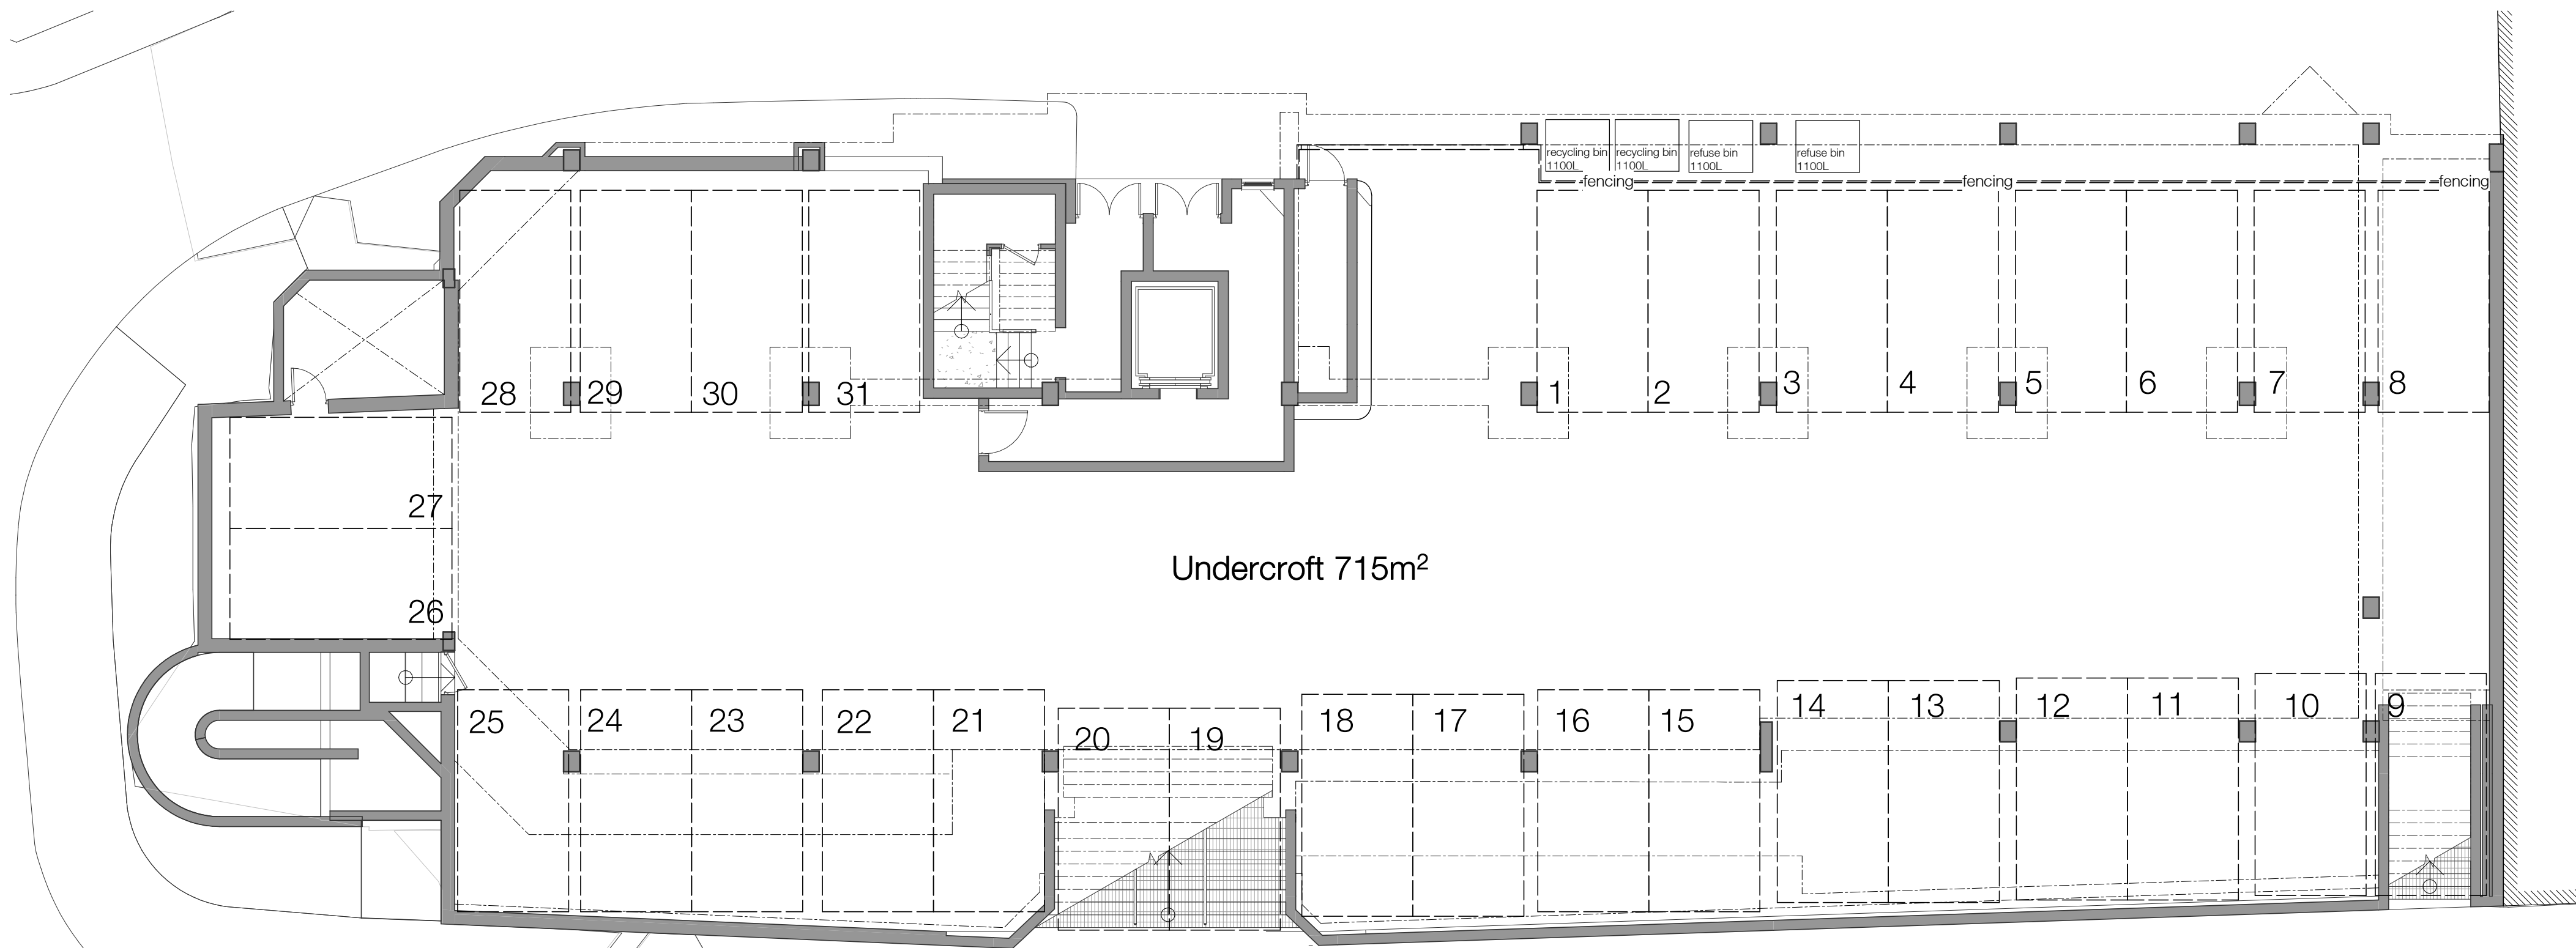

LG PROPOSED PLANNING LOWER-GROUND FLOOR PLAN
SCALE 1 : 100

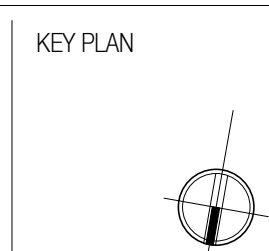


REVISIONS				PROJECT	
Rev.	Date	Description	By	PROJECT	REGENTS GATE, CROWN ST., READING.
/	01/07/2026	Planning issue	JMR	TITLE	PROPOSED PLANS
				NUMBER	25-31-022-/
				SCALE	1 : 100
				DATE	01/07/2026
				PAPER	A1

DANKSBADNELL
Chartered Architects

KINGS STABLES, 3-4 OSBORNE MEWS, WINDSOR, BERKSHIRE, SL4 3DE
01753 859880 - enquiry@danksbadnell.co.uk


Planning

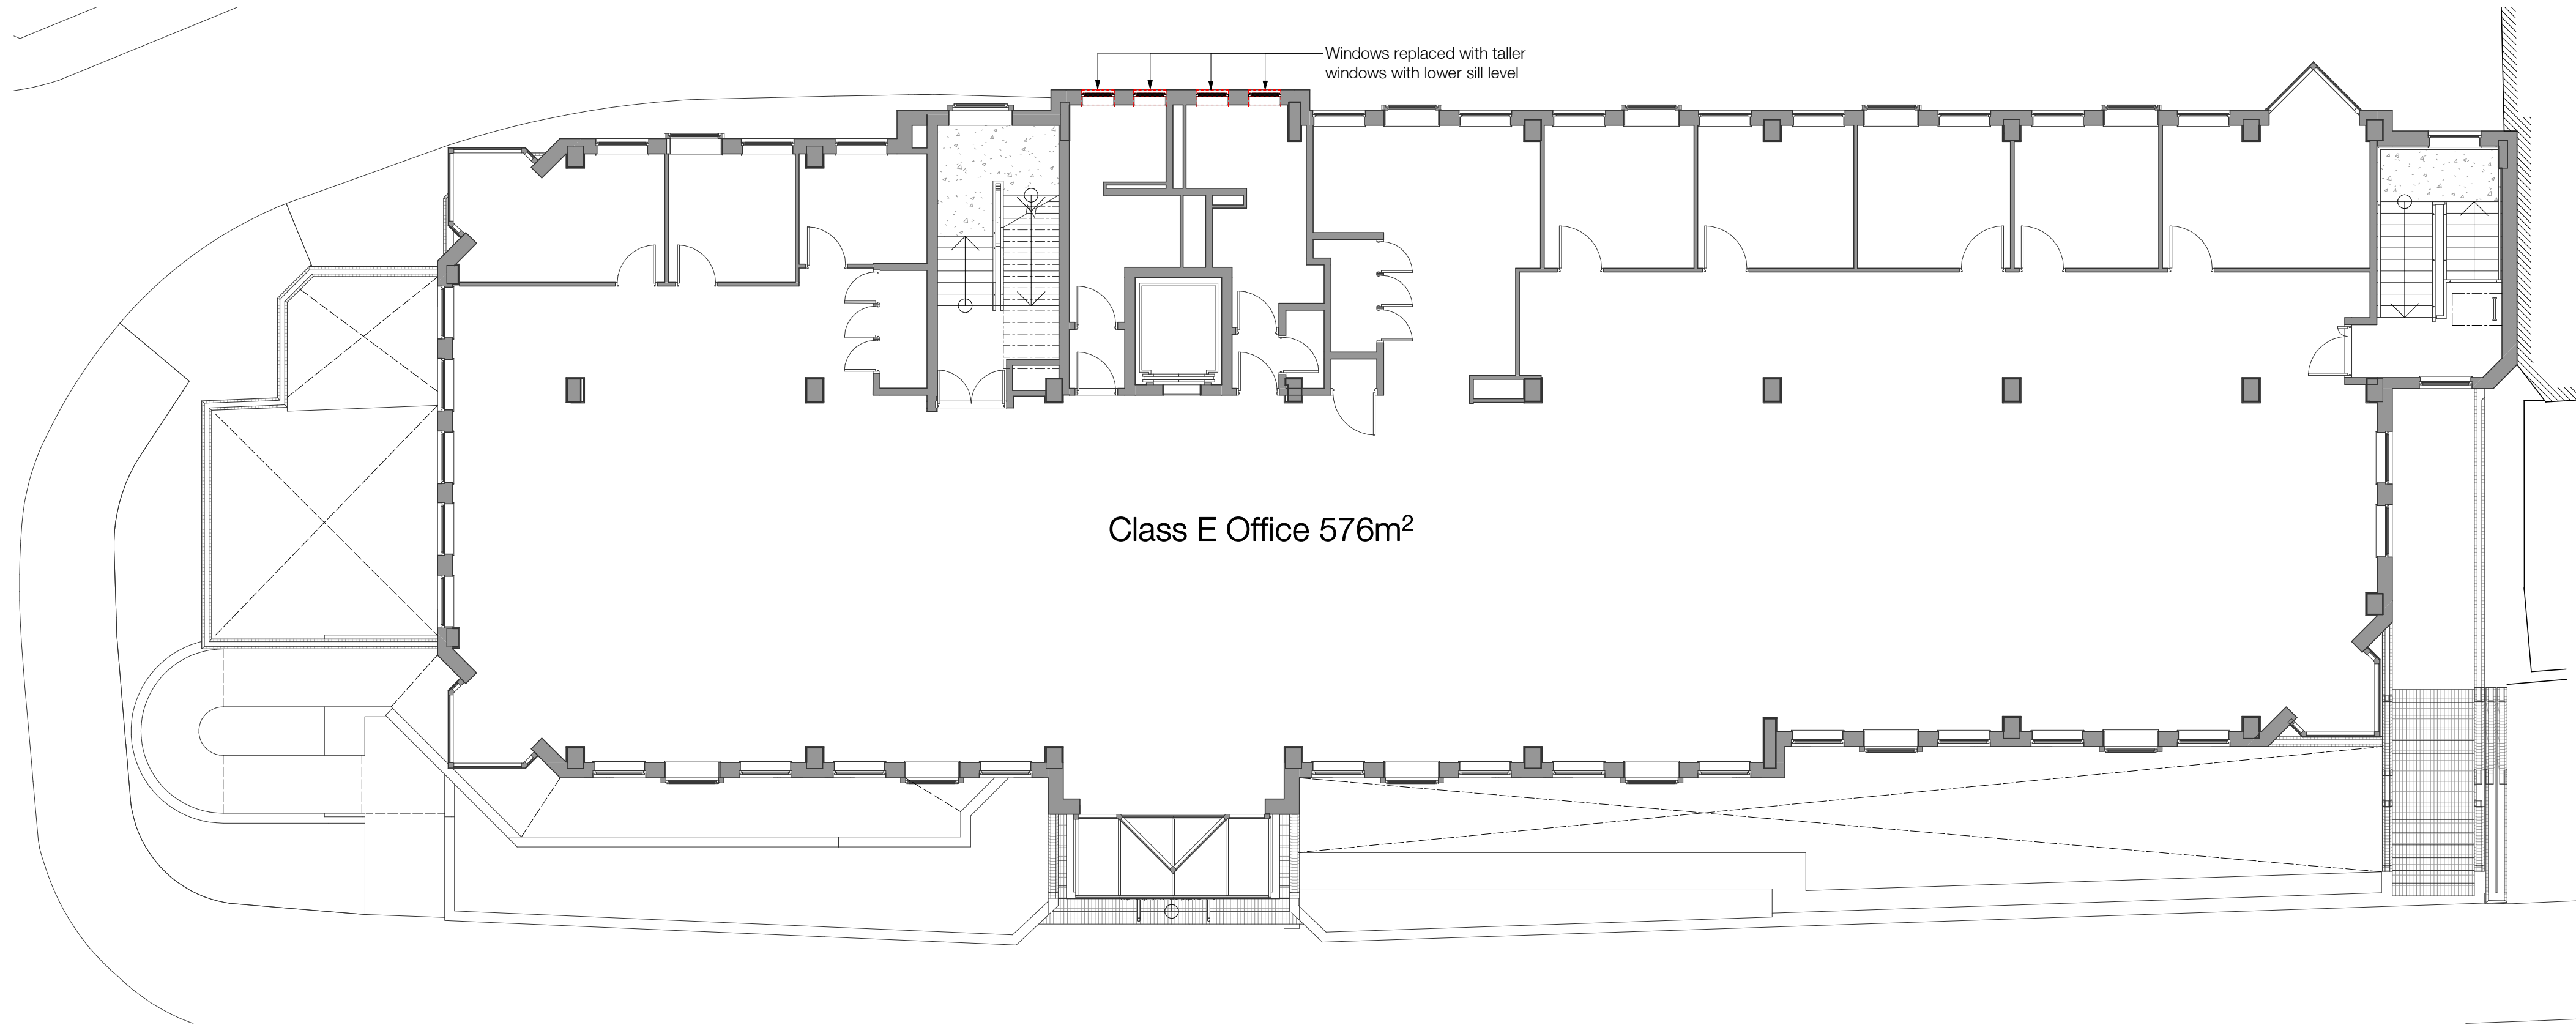

02

PROPOSED PLANNING SECOND FLOOR PLAN

SCALE 1 : 100

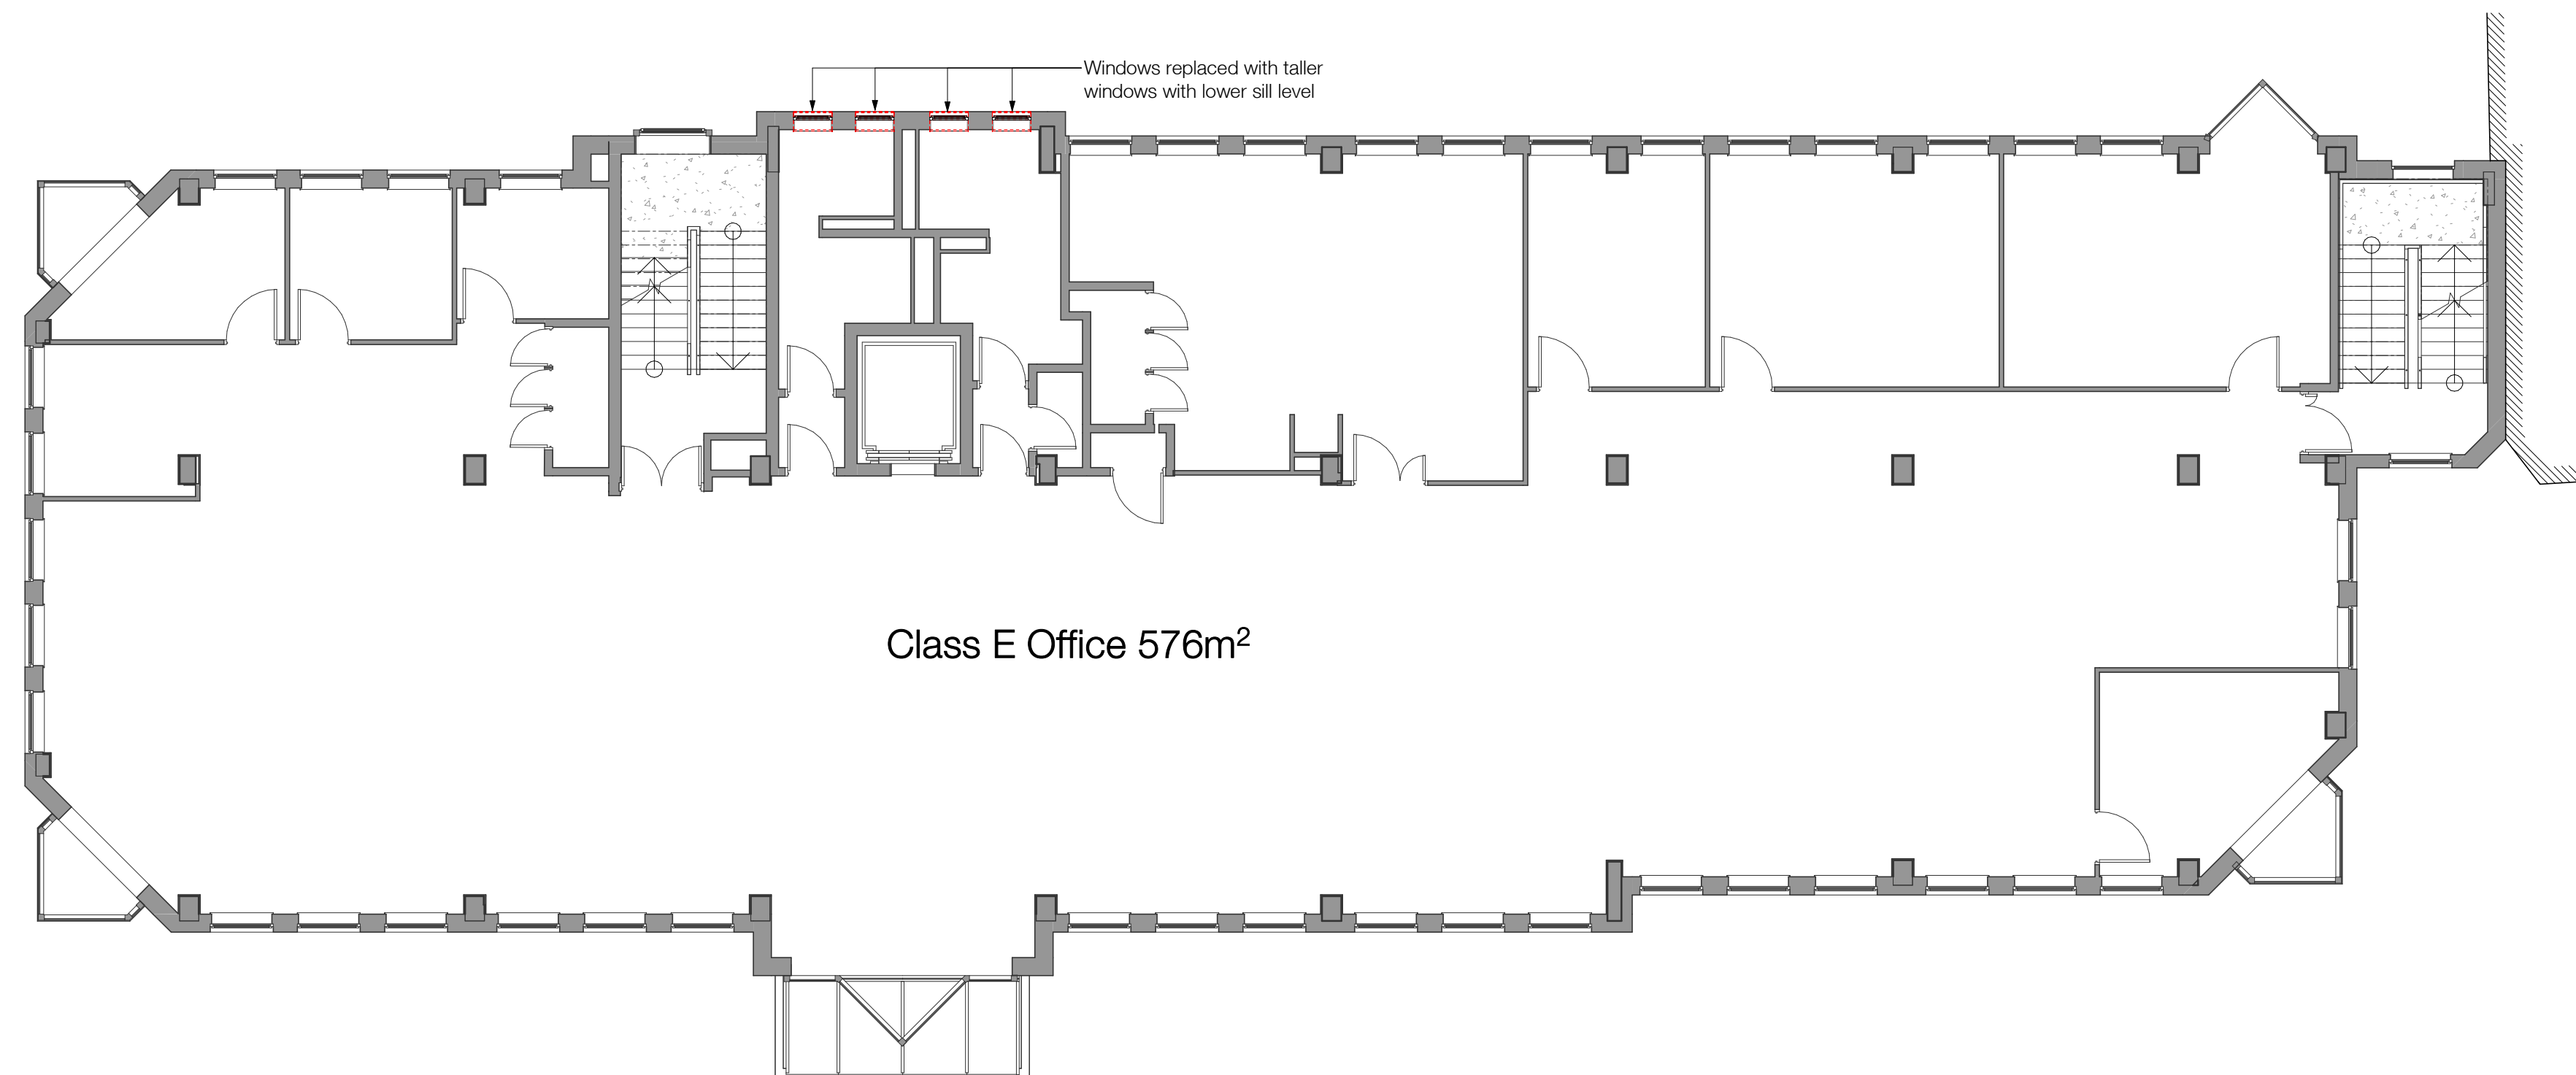

01


PROPOSED PLANNING FIRST FLOOR PLAN

SCALE 1 : 100

Planning

SCALE
0 2 4 6 8 10m
SCALE 1 : 100

KEY PLAN

 

REVISIONS

Rev.	Date	Description	By
/	01/07/2026	Planning issue	JMR

PROJECT REGENTS GATE, CROWN ST., READING.


TITLE PROPOSED PLANS

NUMBER 25-31-023-/ DATE 01/07/2026

SCALE 1 : 100 PAPER A1

DANKSBADNELL
Chartered Architects


KINGS STABLES, 3-4 OSBORNE MEWS, WINDSOR, BERKSHIRE, SL4 3DE
01753 859880 - enquiry@danksbadnell.co.uk

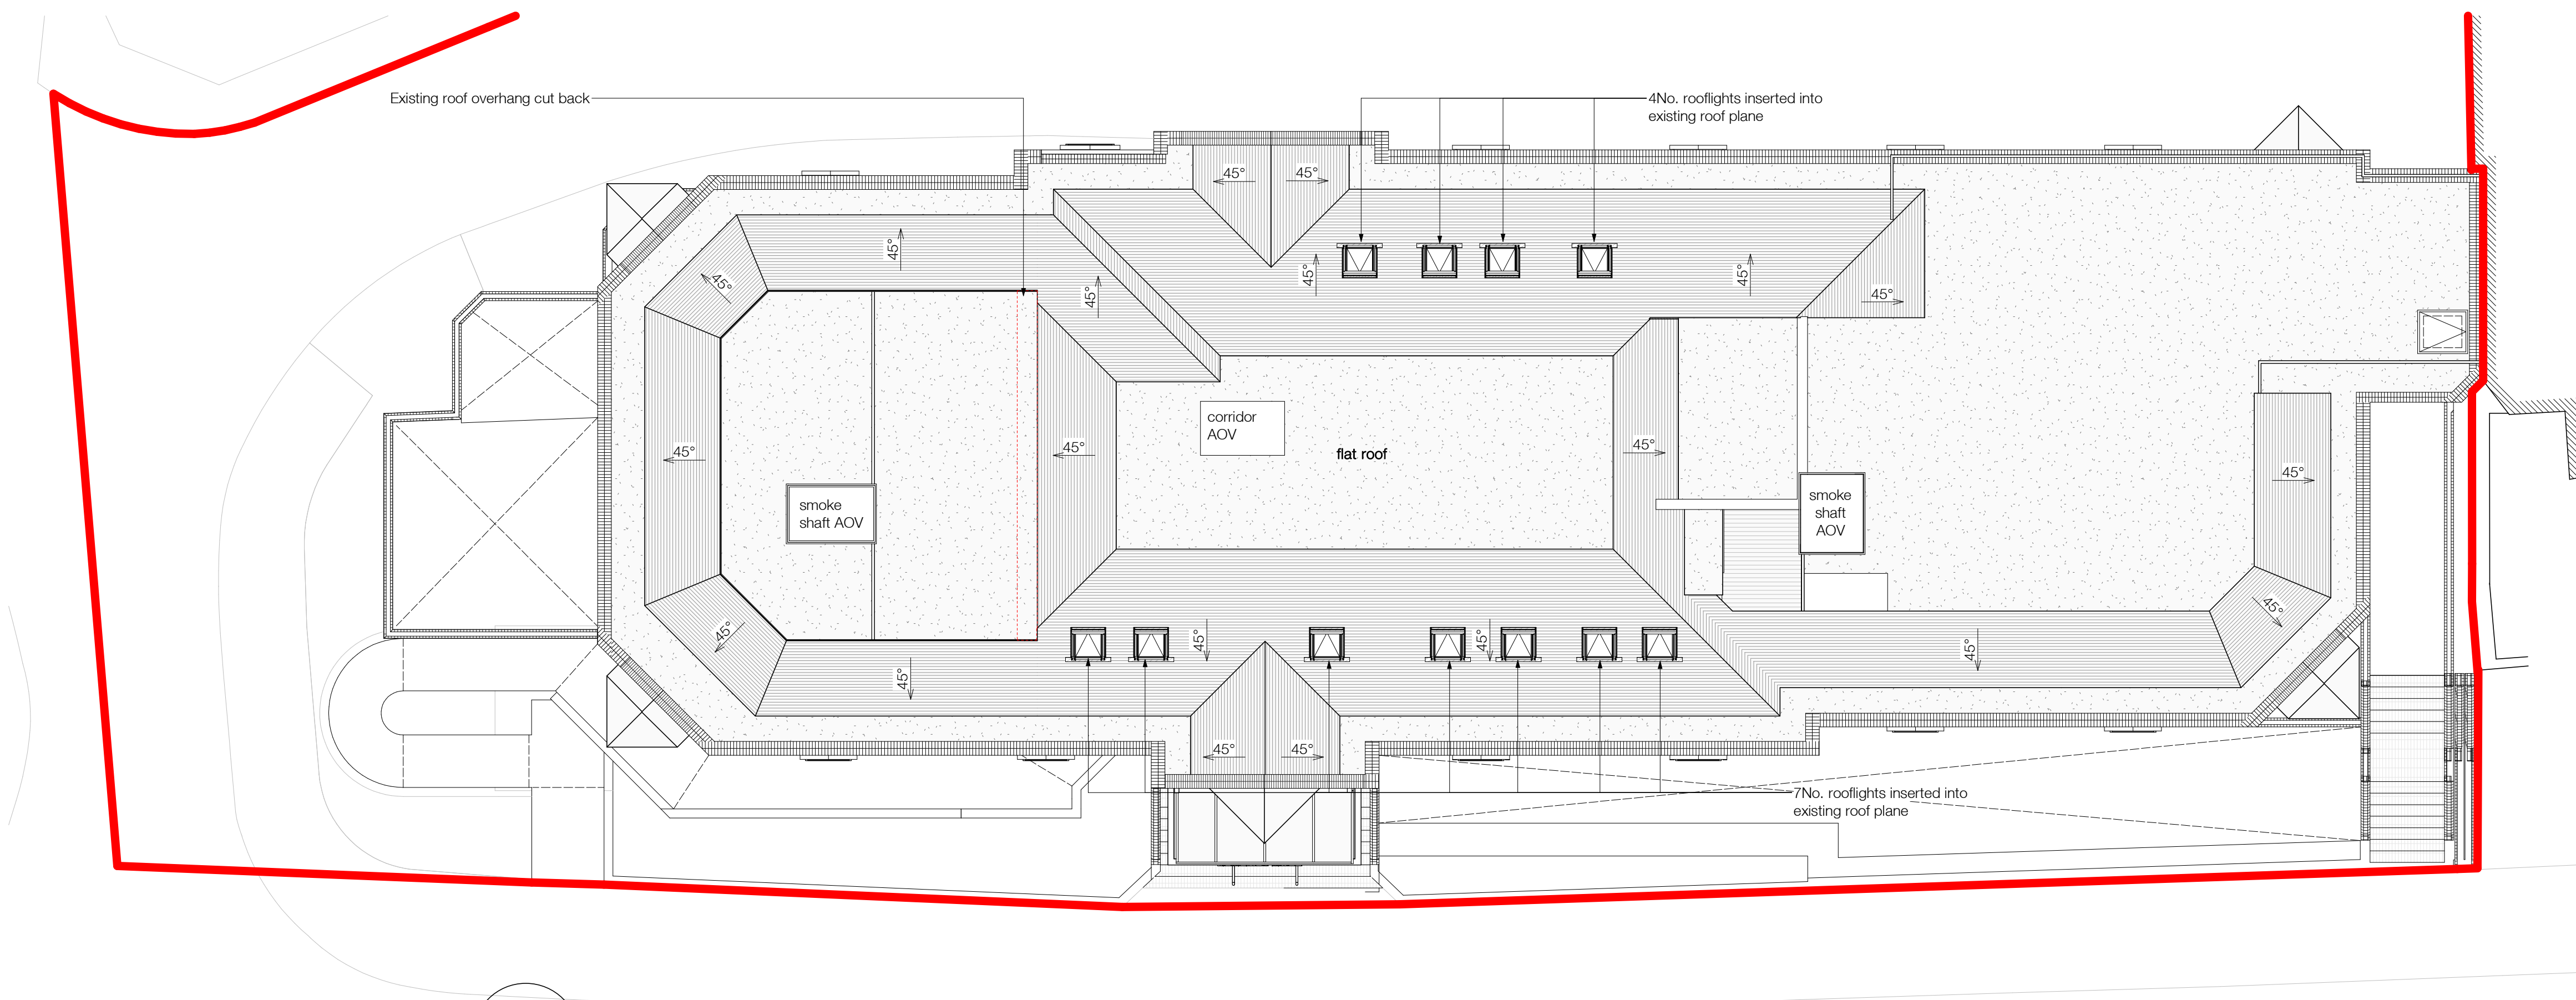

RF

PROPOSED PLANNING ROOF GA PLAN

SCALE 1 : 100

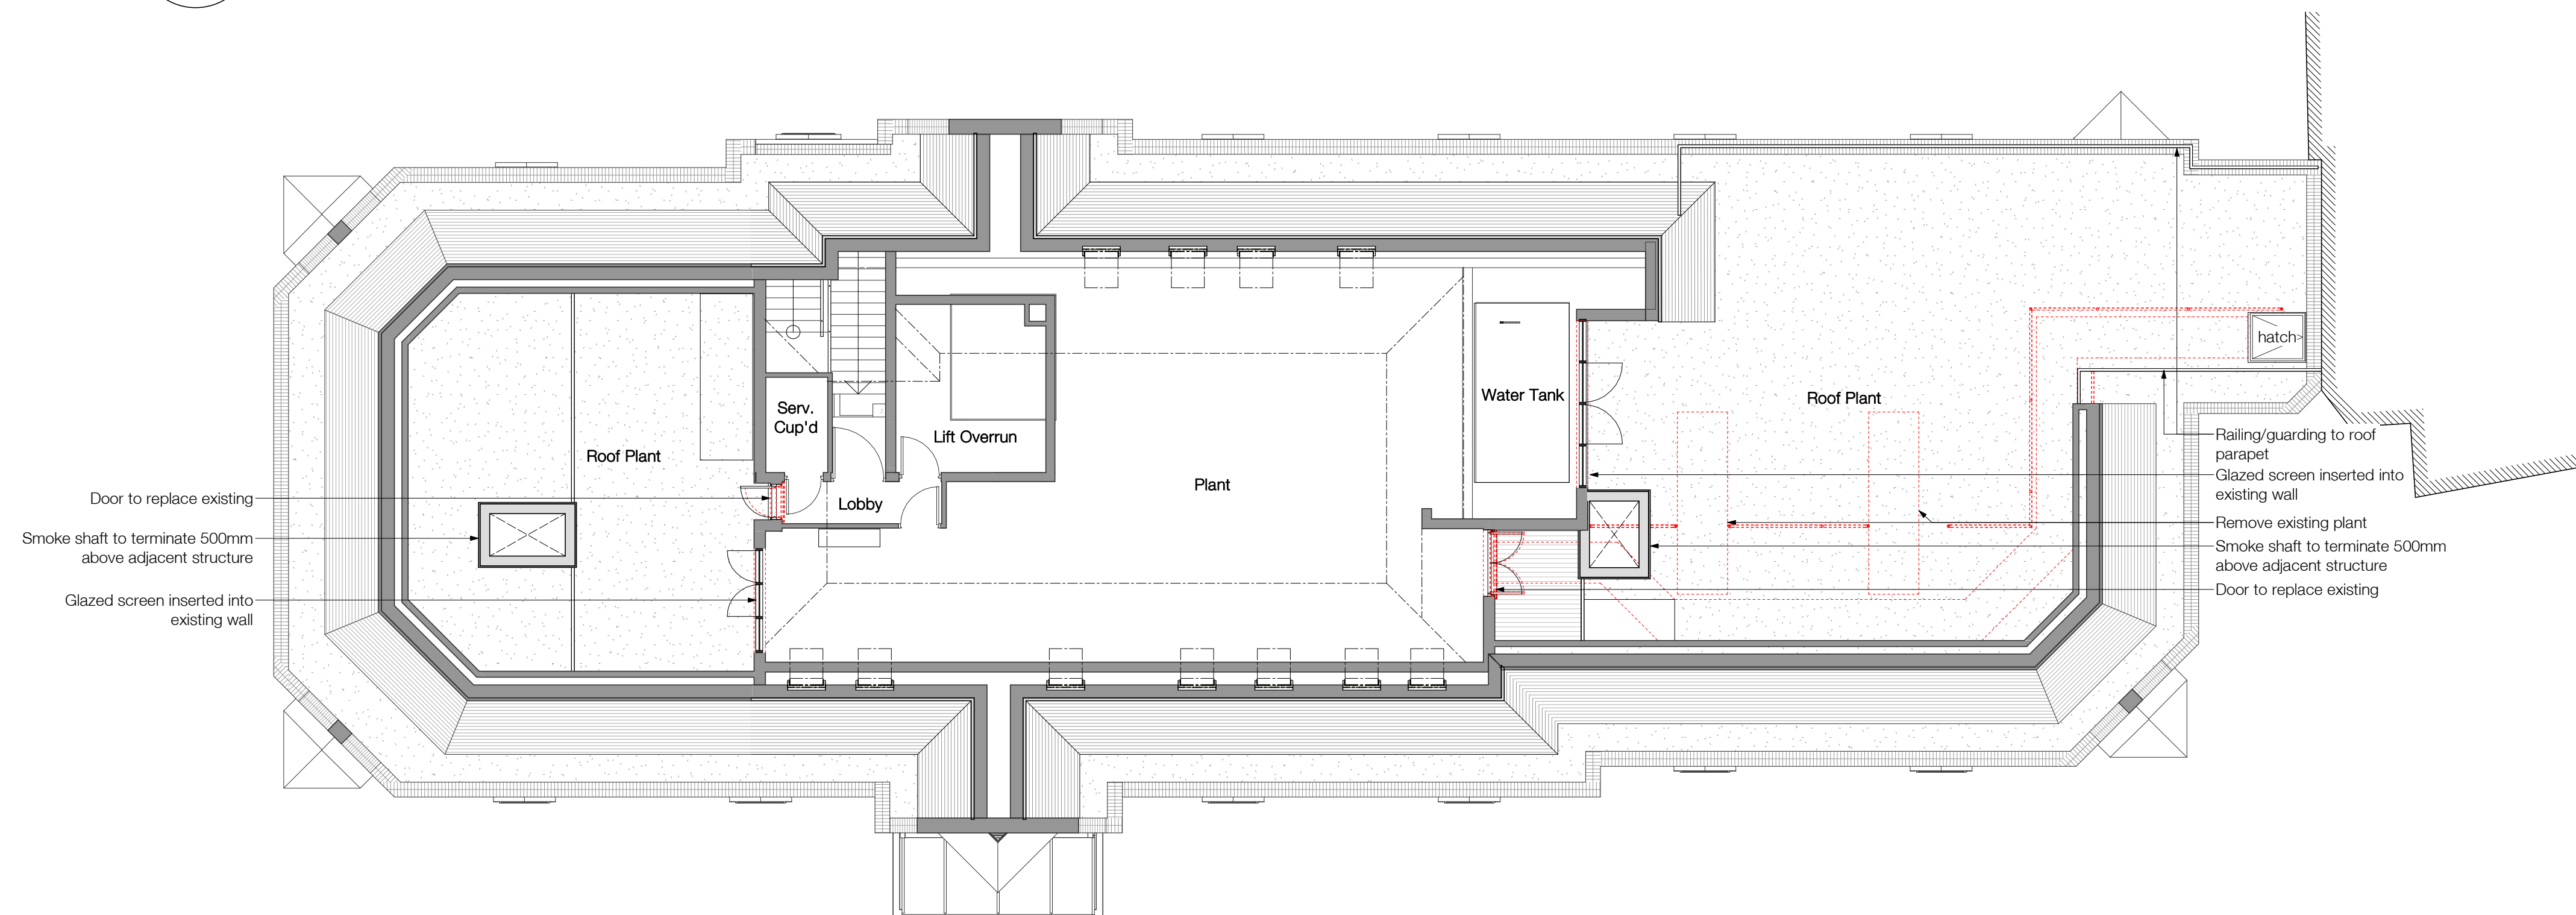


03


PROPOSED PLANNING THIRD FLOOR PLAN

SCALE 1 : 100

Planning

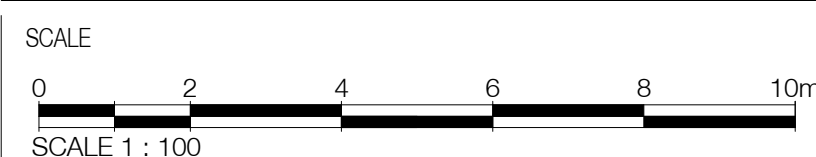

KEY PLAN

 

REVISIONS

Rev.	Date	Description
/	01/07/2026	Planning issue

By
JMR

PROJECT REGENTS GATE, CROWN ST., READING.

TITLE PROPOSED PLANS

NUMBER 25-31-024-/

DATE 01/07/2026

SCALE 1 : 100


PAPER A1

DANKSBADNELL
Chartered Architects


KINGS STABLES, 3-4 OSBORNE MEWS, WINDSOR, BERKSHIRE, SL4 3DE
01753 859880 - enquiry@danksbadnell.co.uk



N **PROPOSED PLANNING NORTH ELEVATION**
SCALE 1 : 100

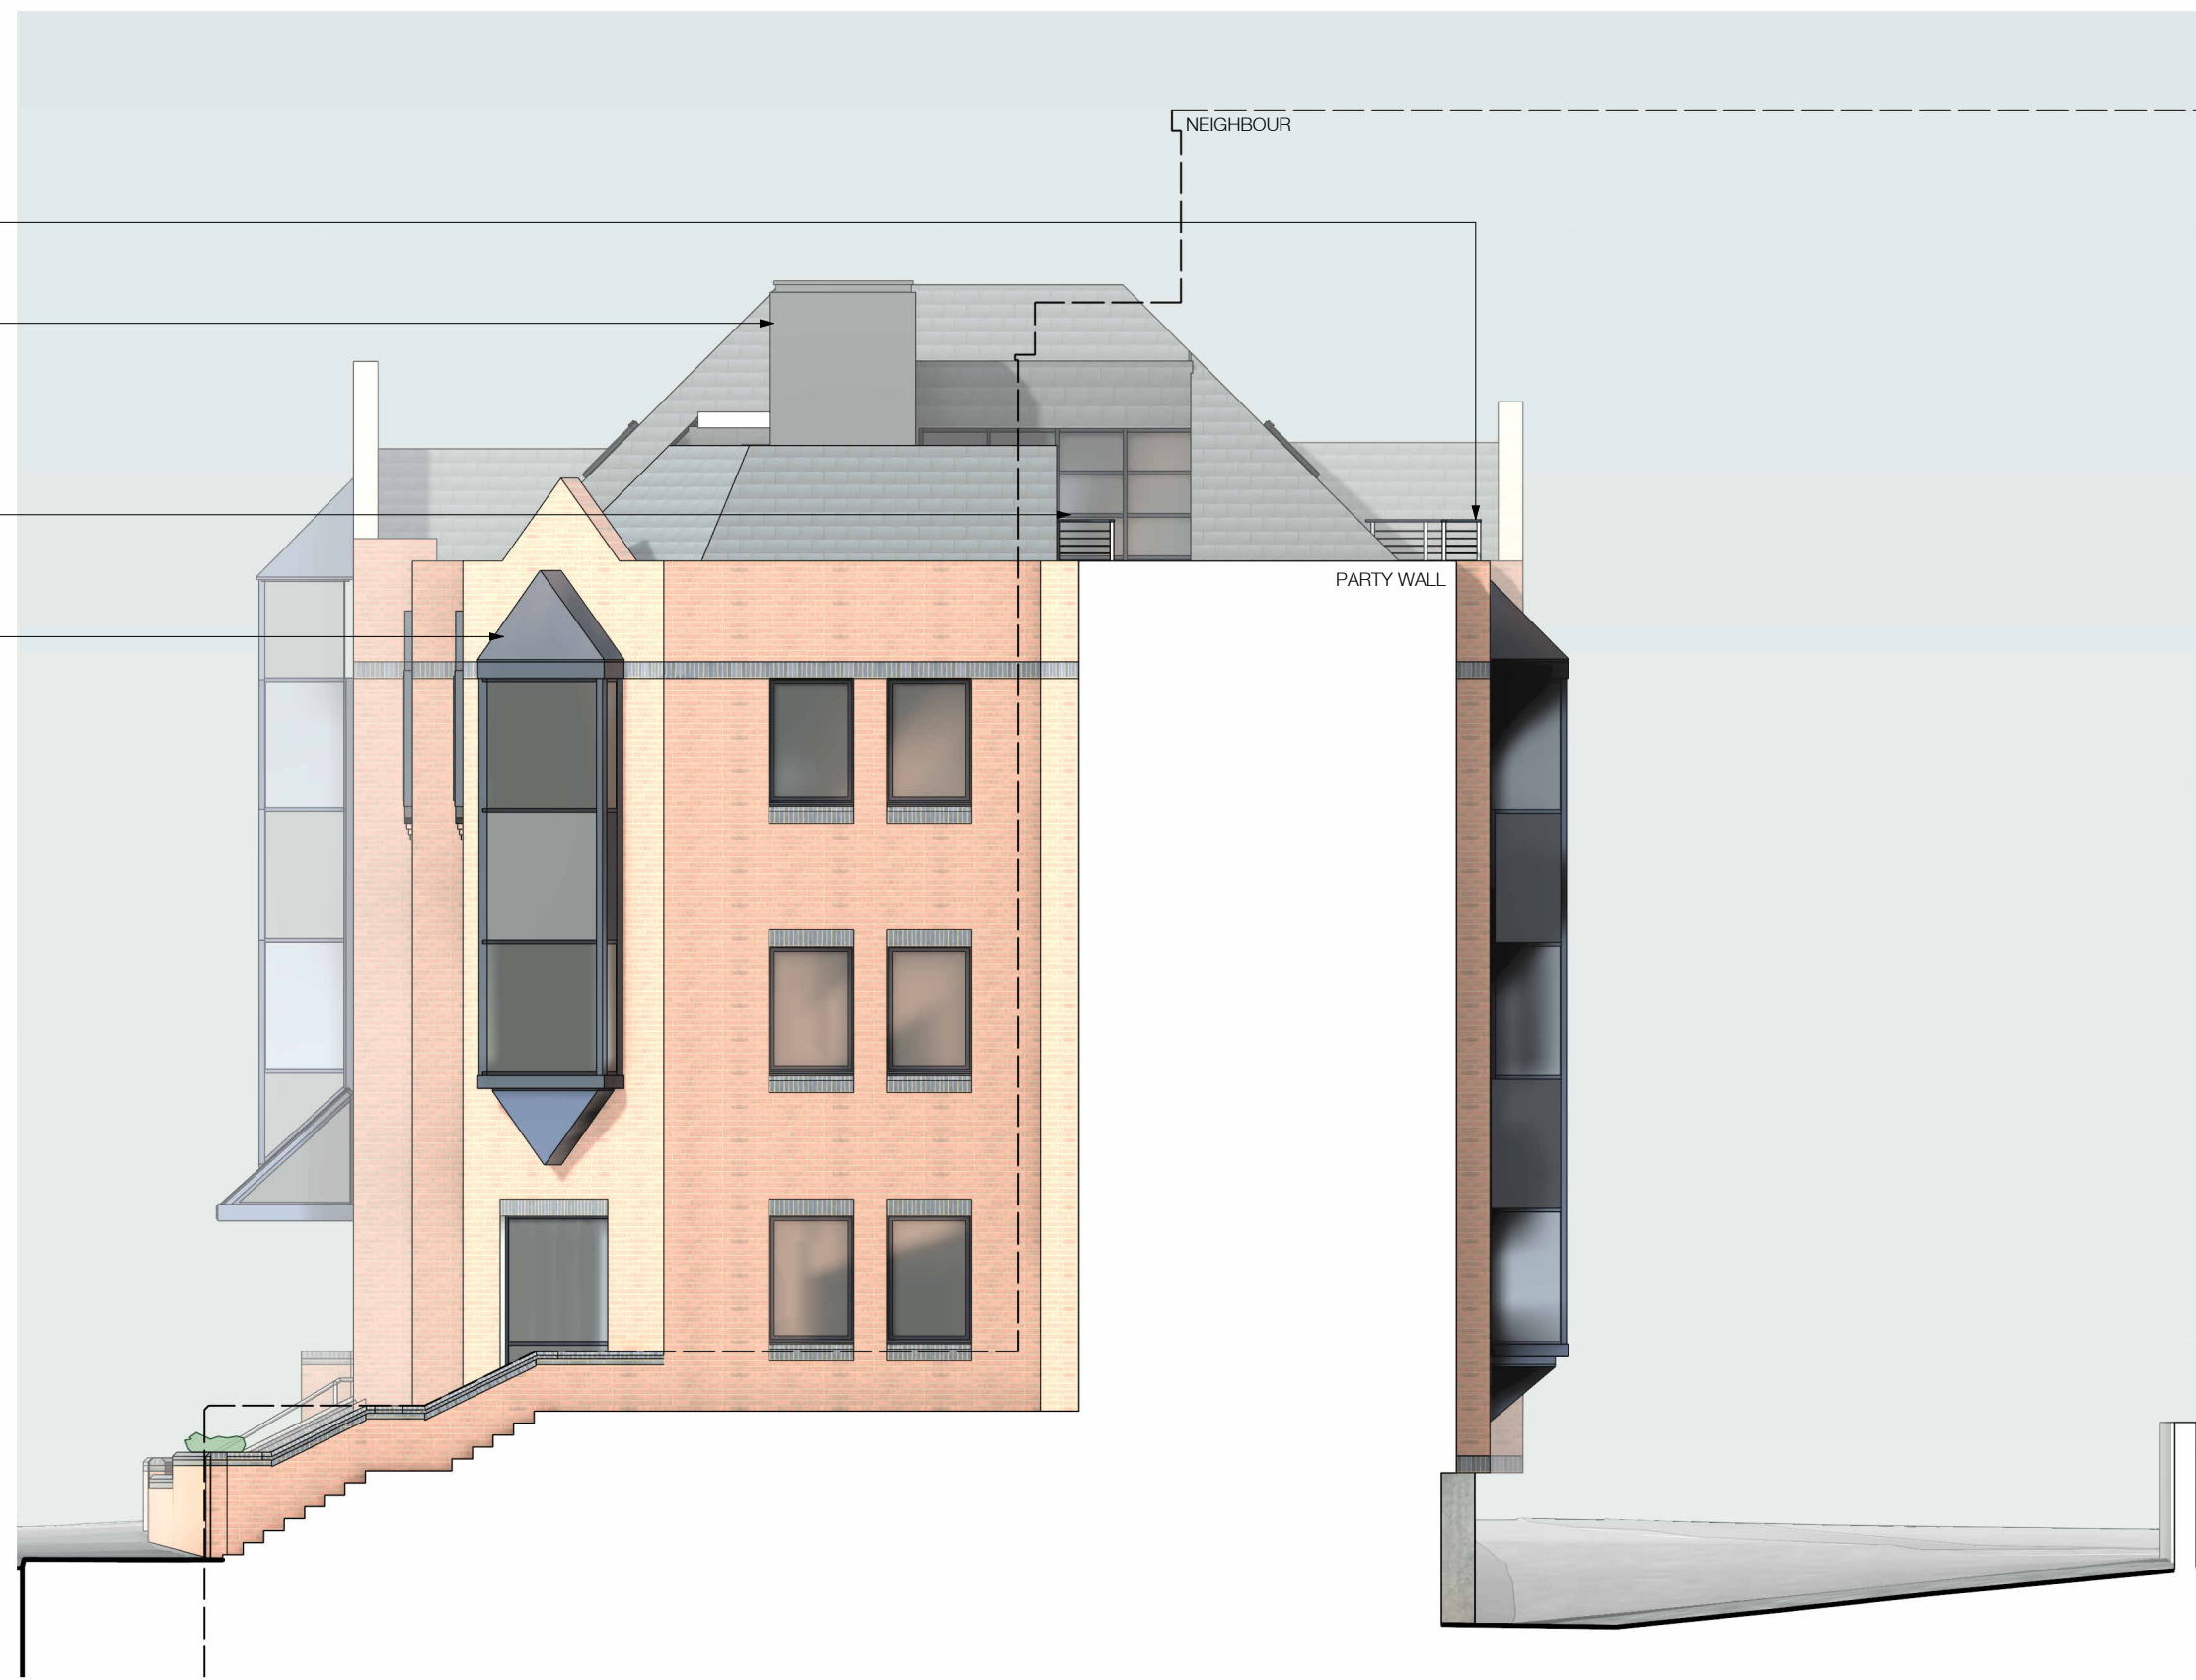


E **PROPOSED PLANNING EAST ELEVATION**
SCALE 1 : 100

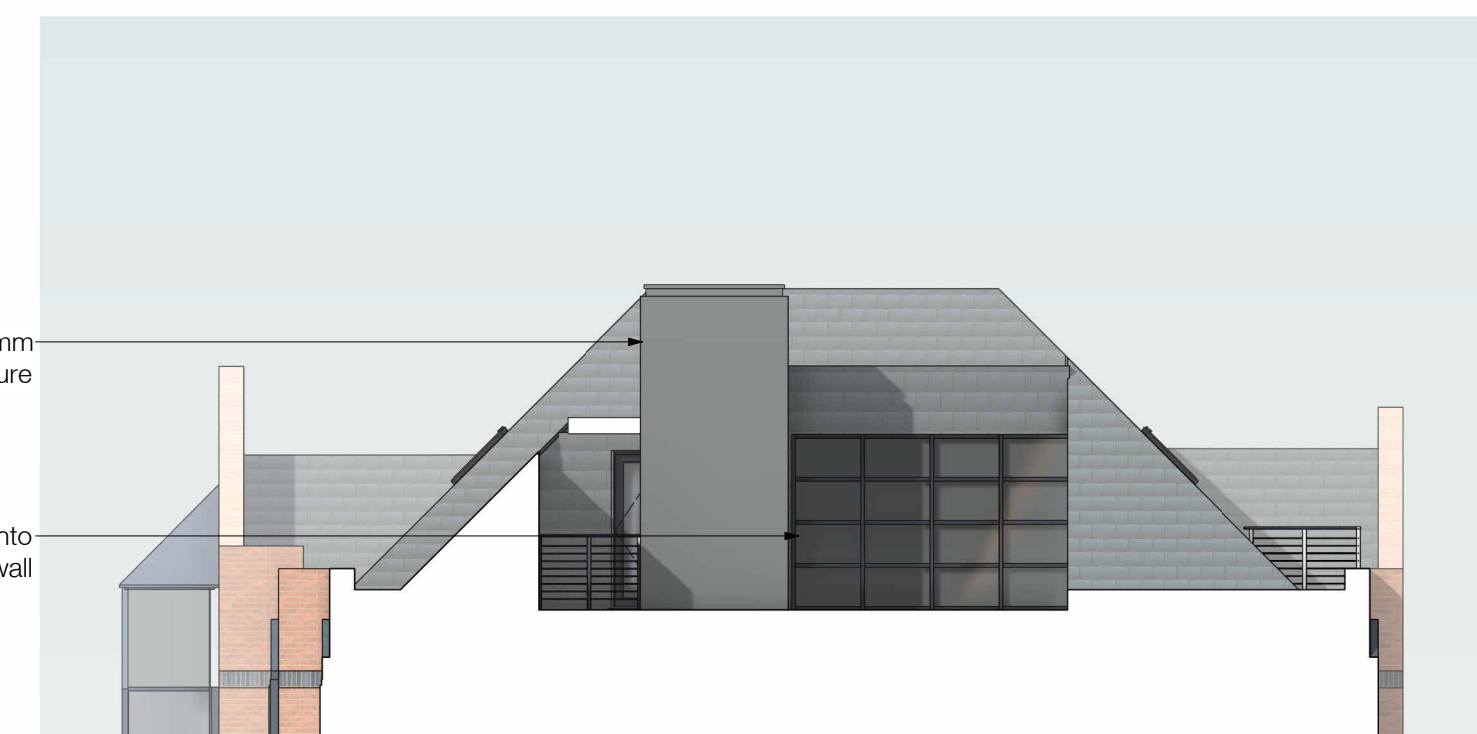

E1 **PROPOSED PLANNING EAST ELEVATION**
SCALE 1 : 100 | CUTTING THROUGH FLAT ROOF



E2 **PROPOSED PLANNING EAST ELEVATION**
SCALE 1 : 100 | CUTTING THROUGH FLAT ROOF

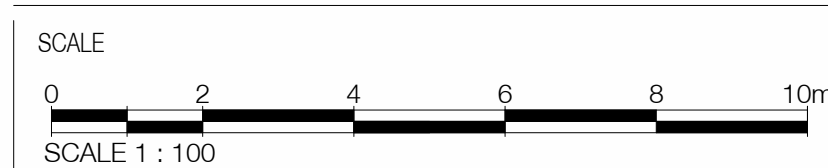

KEY PLAN

REVISIONS

Rev.	Date	Description	By
/	01/07/2026	Planning issue	JMR

PROJECT REGENTS GATE, CROWN ST., READING.

TITLE PROPOSED ELEVATIONS (1 of 2)

NUMBER 25-31-025-/ DATE 01/07/2026

SCALE 1 : 100 PAPER A1

Planning

DANKSBADNELL
Chartered Architects


KINGS STABLES, 3-4 OSBORNE MEWS, WINDSOR, BERKSHIRE, S
L4 3DE
01753 859880 - enquiry@danksbadnell.co.uk




S **PROPOSED PLANNING SOUTH ELEVATION**
SCALE 1 : 100



W **PROPOSED PLANNING WEST ELEVATION**
SCALE 1 : 100

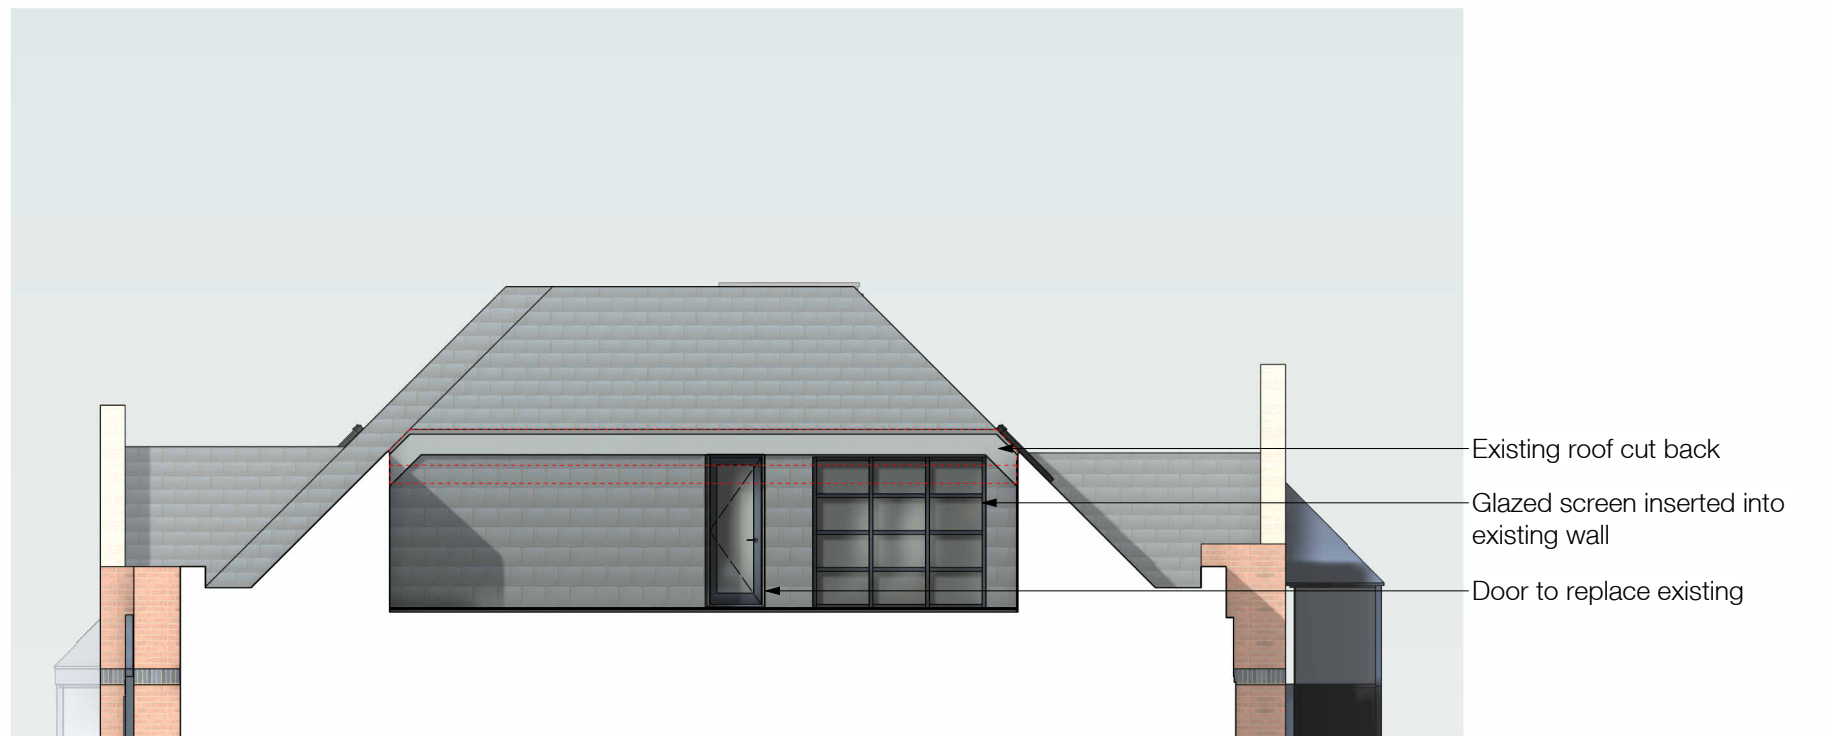

W1 **PROPOSED PLANNING WEST ELEVATION**
SCALE 1 : 100 | CUTTING THROUGH FLAT ROOF

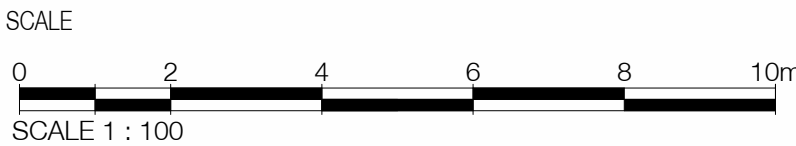

KEY PLAN


REVISIONS			
Rev.	Date	Description	By
/	01/07/2026	Planning issue	JMR

PROJECT	REGENTS GATE, CROWN ST., READING.		
TITLE	PROPOSED ELEVATIONS (2 of 2)		
NUMBER	25-31-026-/	DATE	01/07/2026
SCALE	1 : 100	PAPER	A1

DANKSBADNELL
Chartered Architects

KINGS STABLES, 3-4 OSBORNE MEWS, WINDSOR, BERKSHIRE, S
L4 3DE
01753 859880 - enquiry@danksbadnell.co.uk



Planning

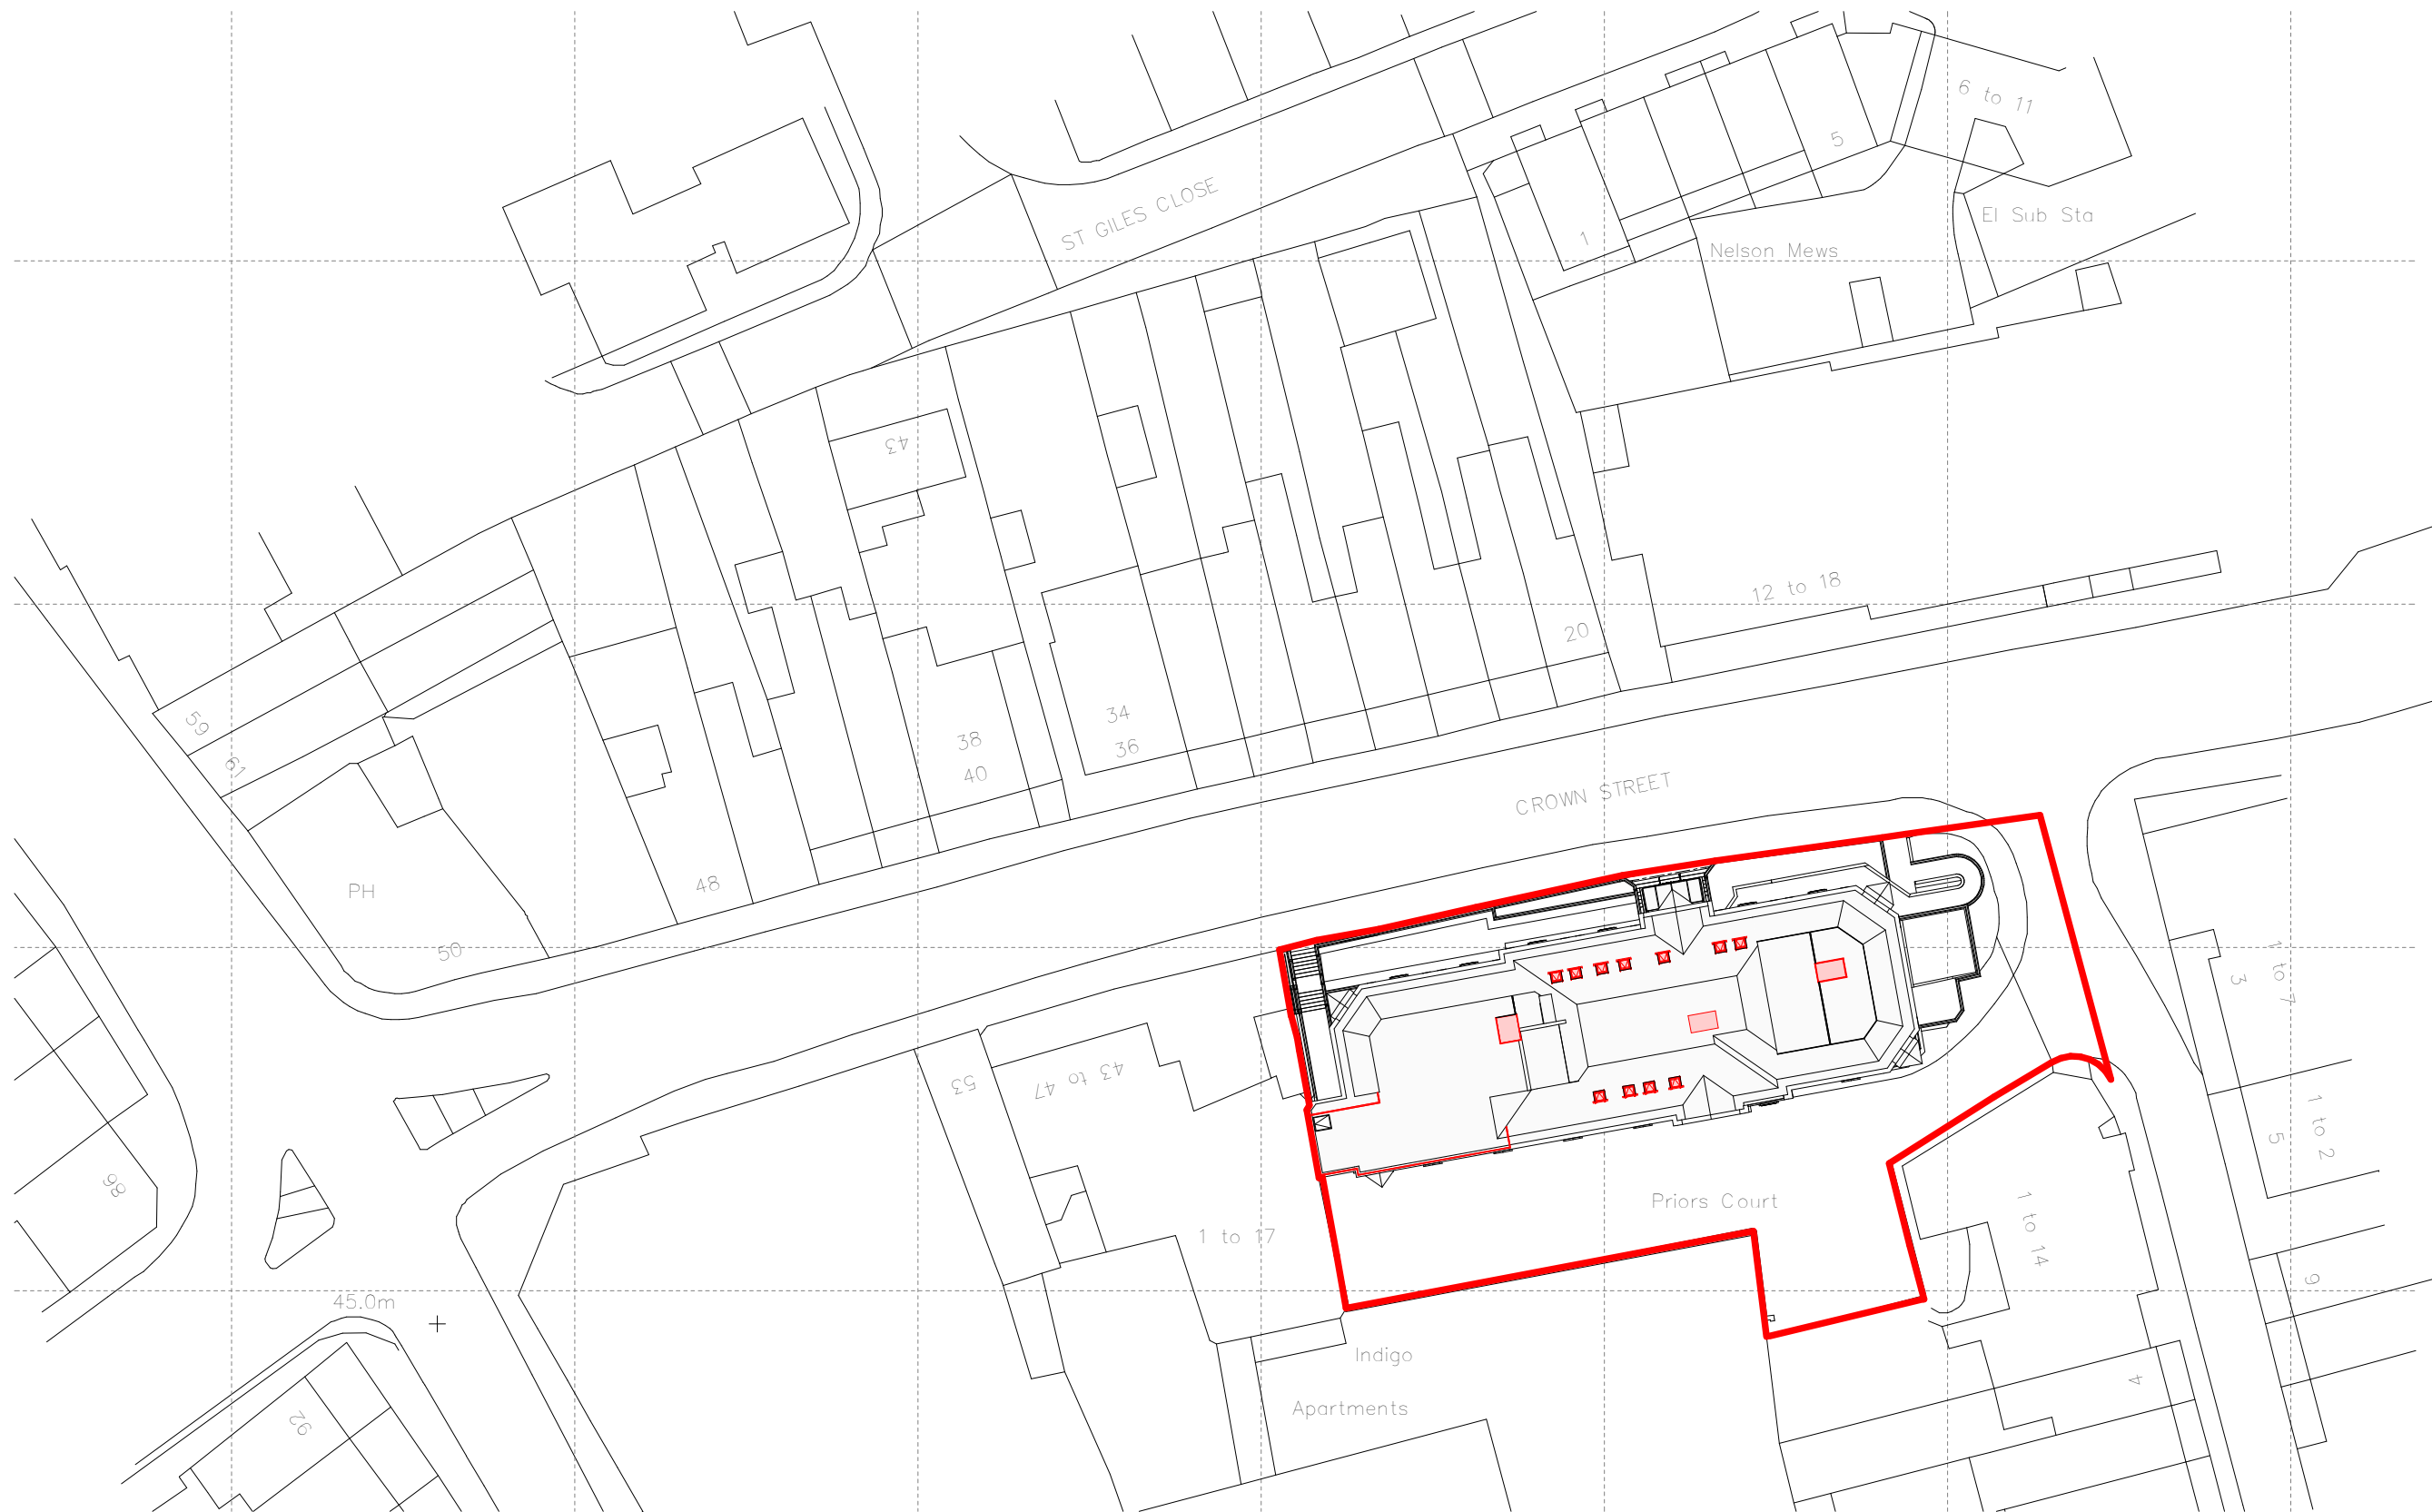

PROPOSED PLANNING BLOCK PLAN

SCALE 1 : 500

Planning

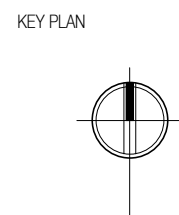 

REVISIONS			
Rev.	Date	Description	By
/	01/07/2026	Planning issue	JMR

PROJECT	REGENTS GATE, CROWN ST., READING.		
TITLE	PROPOSED BLOCK PLAN		
NUMBER	25-31-021-/-	DATE	01/07/2026
SCALE	1 : 500	PAPER	A3

DANKSBADNELL
Chartered Architects

KINGS STABLES, 3-4 OSBORNE MEWS, WINDSOR, BERKSHIRE, SL4 3DE
01753 859880 - enquiry@danksbadnell.co.uk