




Location Plan 1:1250

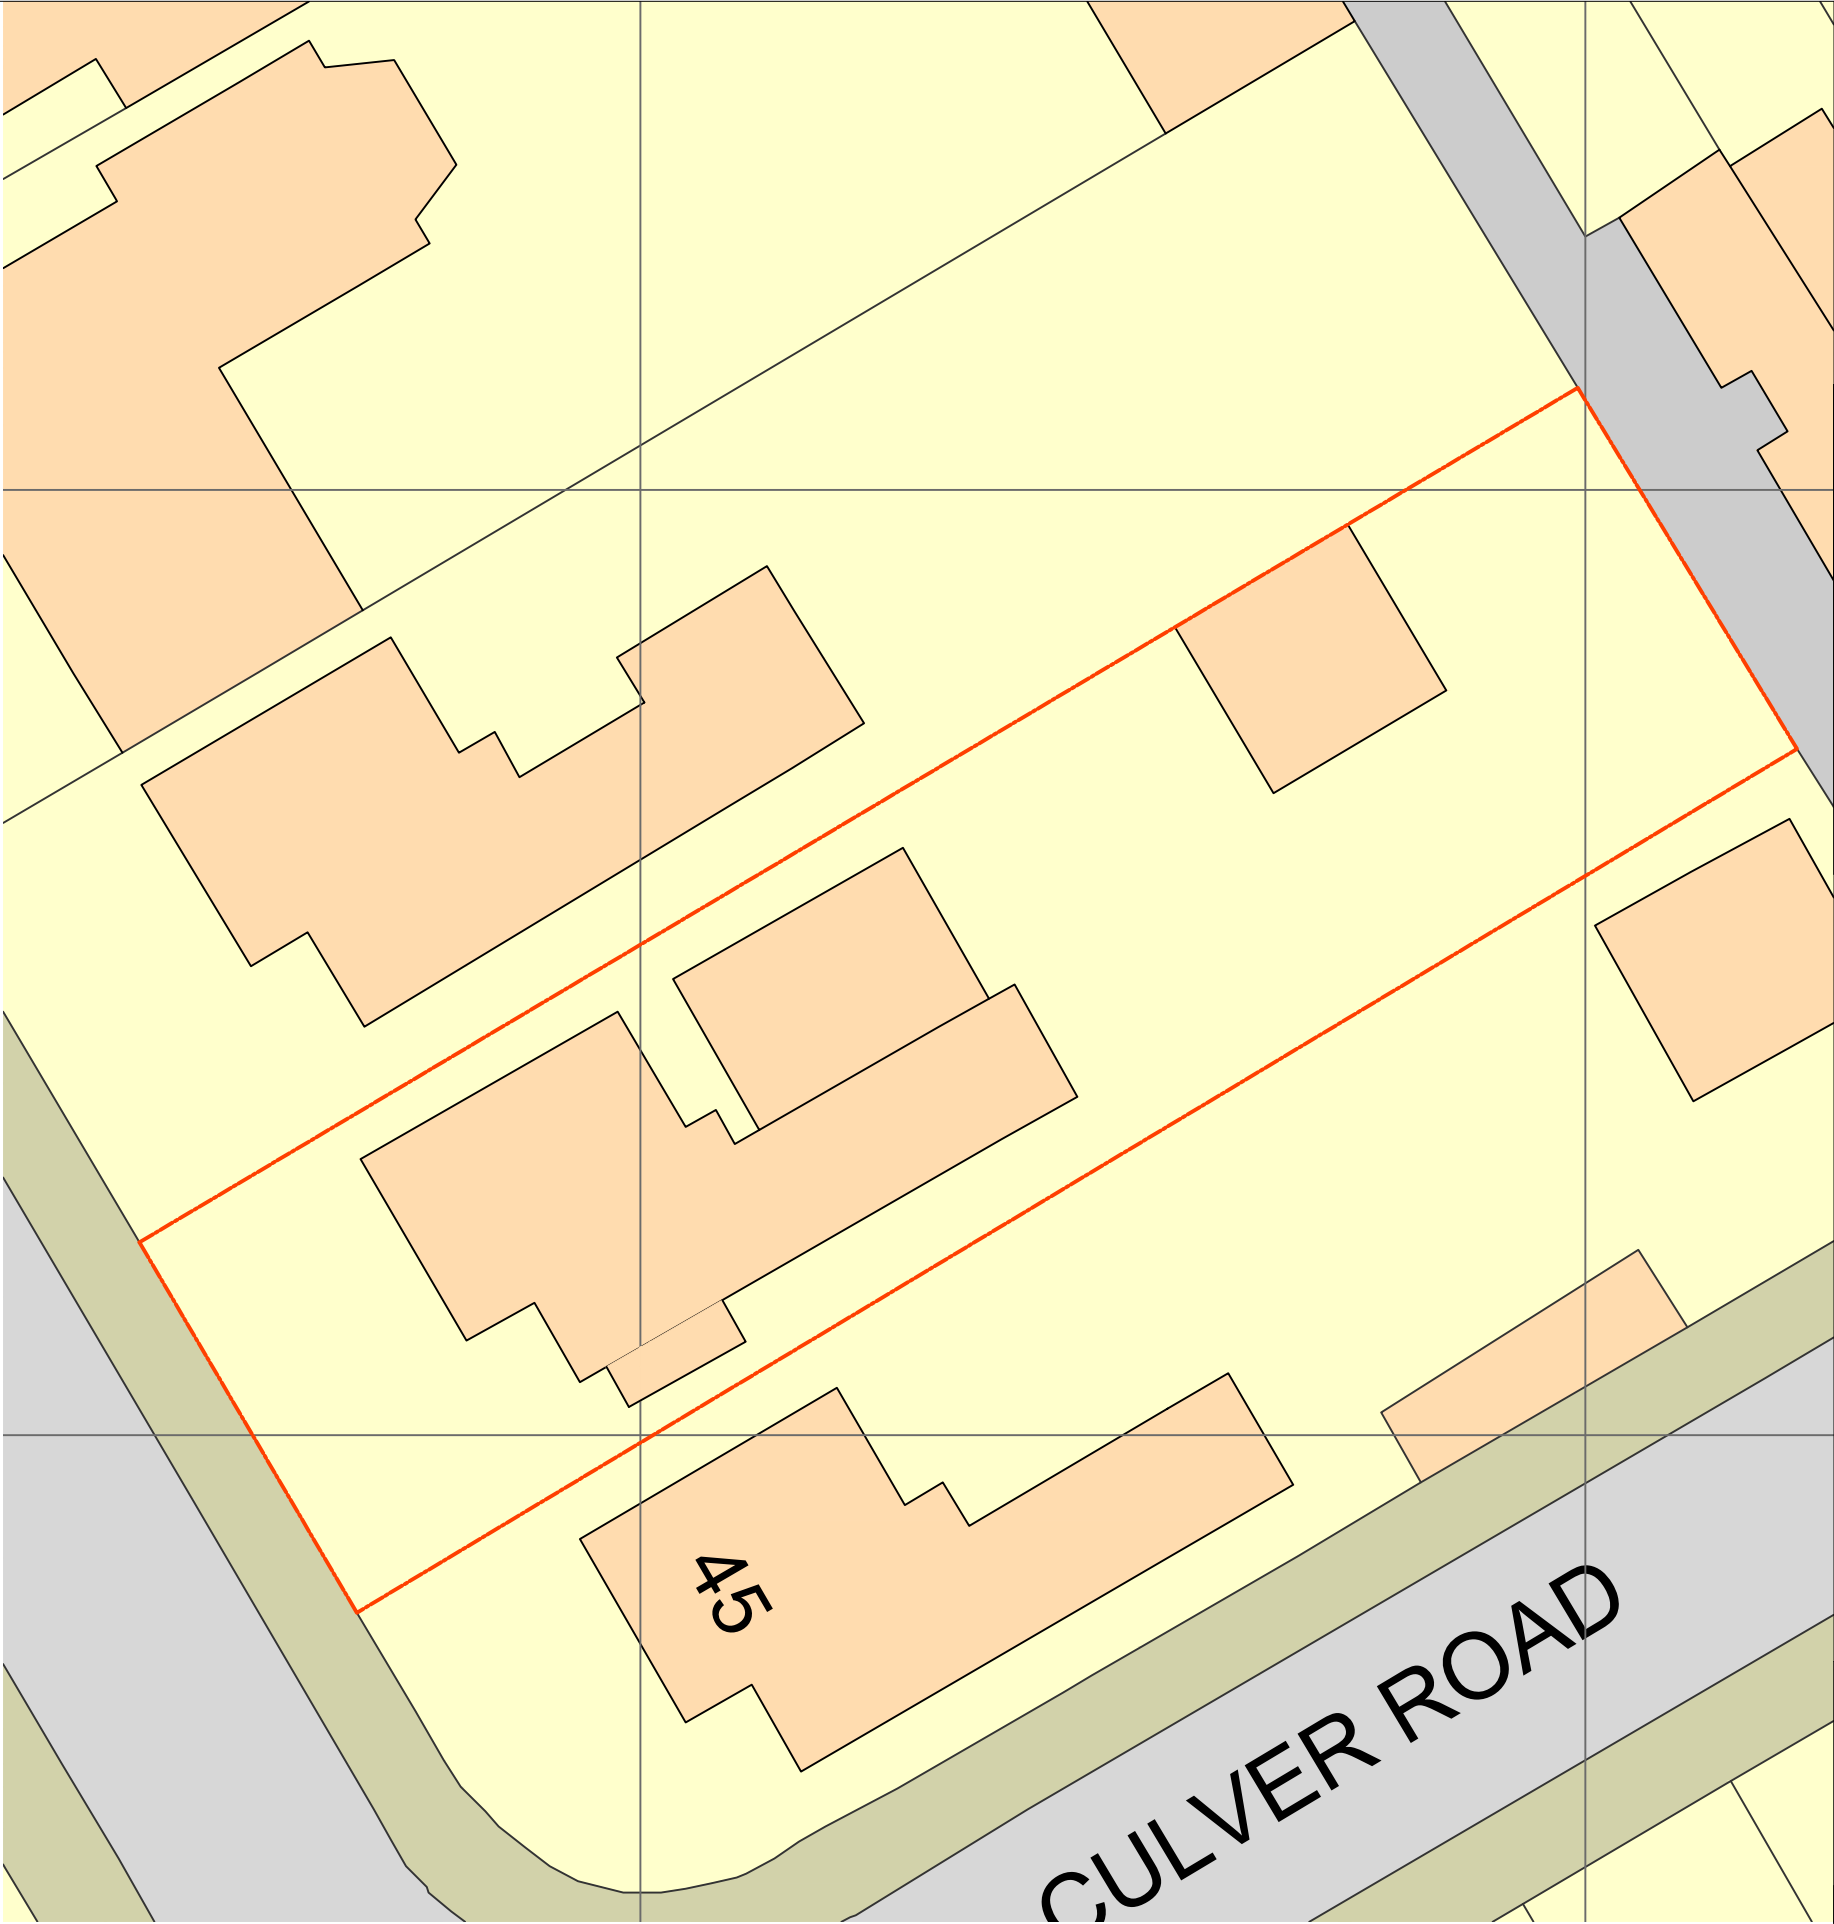


Site Plan 1:200

EXISTING SITE PLANS

REV	DESCRIPTION	DATE	BY	APP	REV	DESCRIPTION	DATE	BY	APP	REV	DESCRIPTION	DATE	BY	APP
-	First Issue	15.05.26	MH											
A	Existing side projection added to plans	03.07.26	MH											

SCALE 1:200
SCALE 1:1

 

LEGEND:

NOTES:
1. These plans are subject to Planning and Building Regulation Approval or any other statute in law before building work commences.
2. Drawings to be read in conjunction with relevant engineer's drawings and are subject to a qualified civil/structural engineers calculations before building work commences.
3. All drawings marked 'Preliminary' or 'Draft' are not to be built or manufactured from.
4. Only local Authority Planning departments may SCALE dimensions from the drawings.
5. Any discrepancies or ambiguities found in these drawings should be reported immediately to the architect prior to construction or fabrication. No alterations to the design or specification may be made by the Contractor without the written consent of the Client.
6. The Client is to ensure all Party Wall Agreements are in place before starting work.
7. These drawings should be read in conjunction with the relevant 'Construction Specification' produced by Aura Homes.

KEY

Proposed walls

Existing walls

Boundary Line

Demolition

PLANNING

AURA
ARCHITECTURE
& INTERIORS

3 Lion Yard
Tremedoc Road
SW4 7NQ London
0203 189 1619
info@aurahomes.co.uk
www.aurahomes.co.uk
© 2017
ALL RIGHTS RESERVED

CLIENT **Florian & Hannah Pappenberger**

PROJECT **43 College Road
Reading
RG6 1QE**

DATE 15/05/26

SCALE 1:200@A3

TITLE **Existing Site and Location Plans**


JOB 26684

DRAWING PL - 01

REVISION A



Location Plan 1:1250

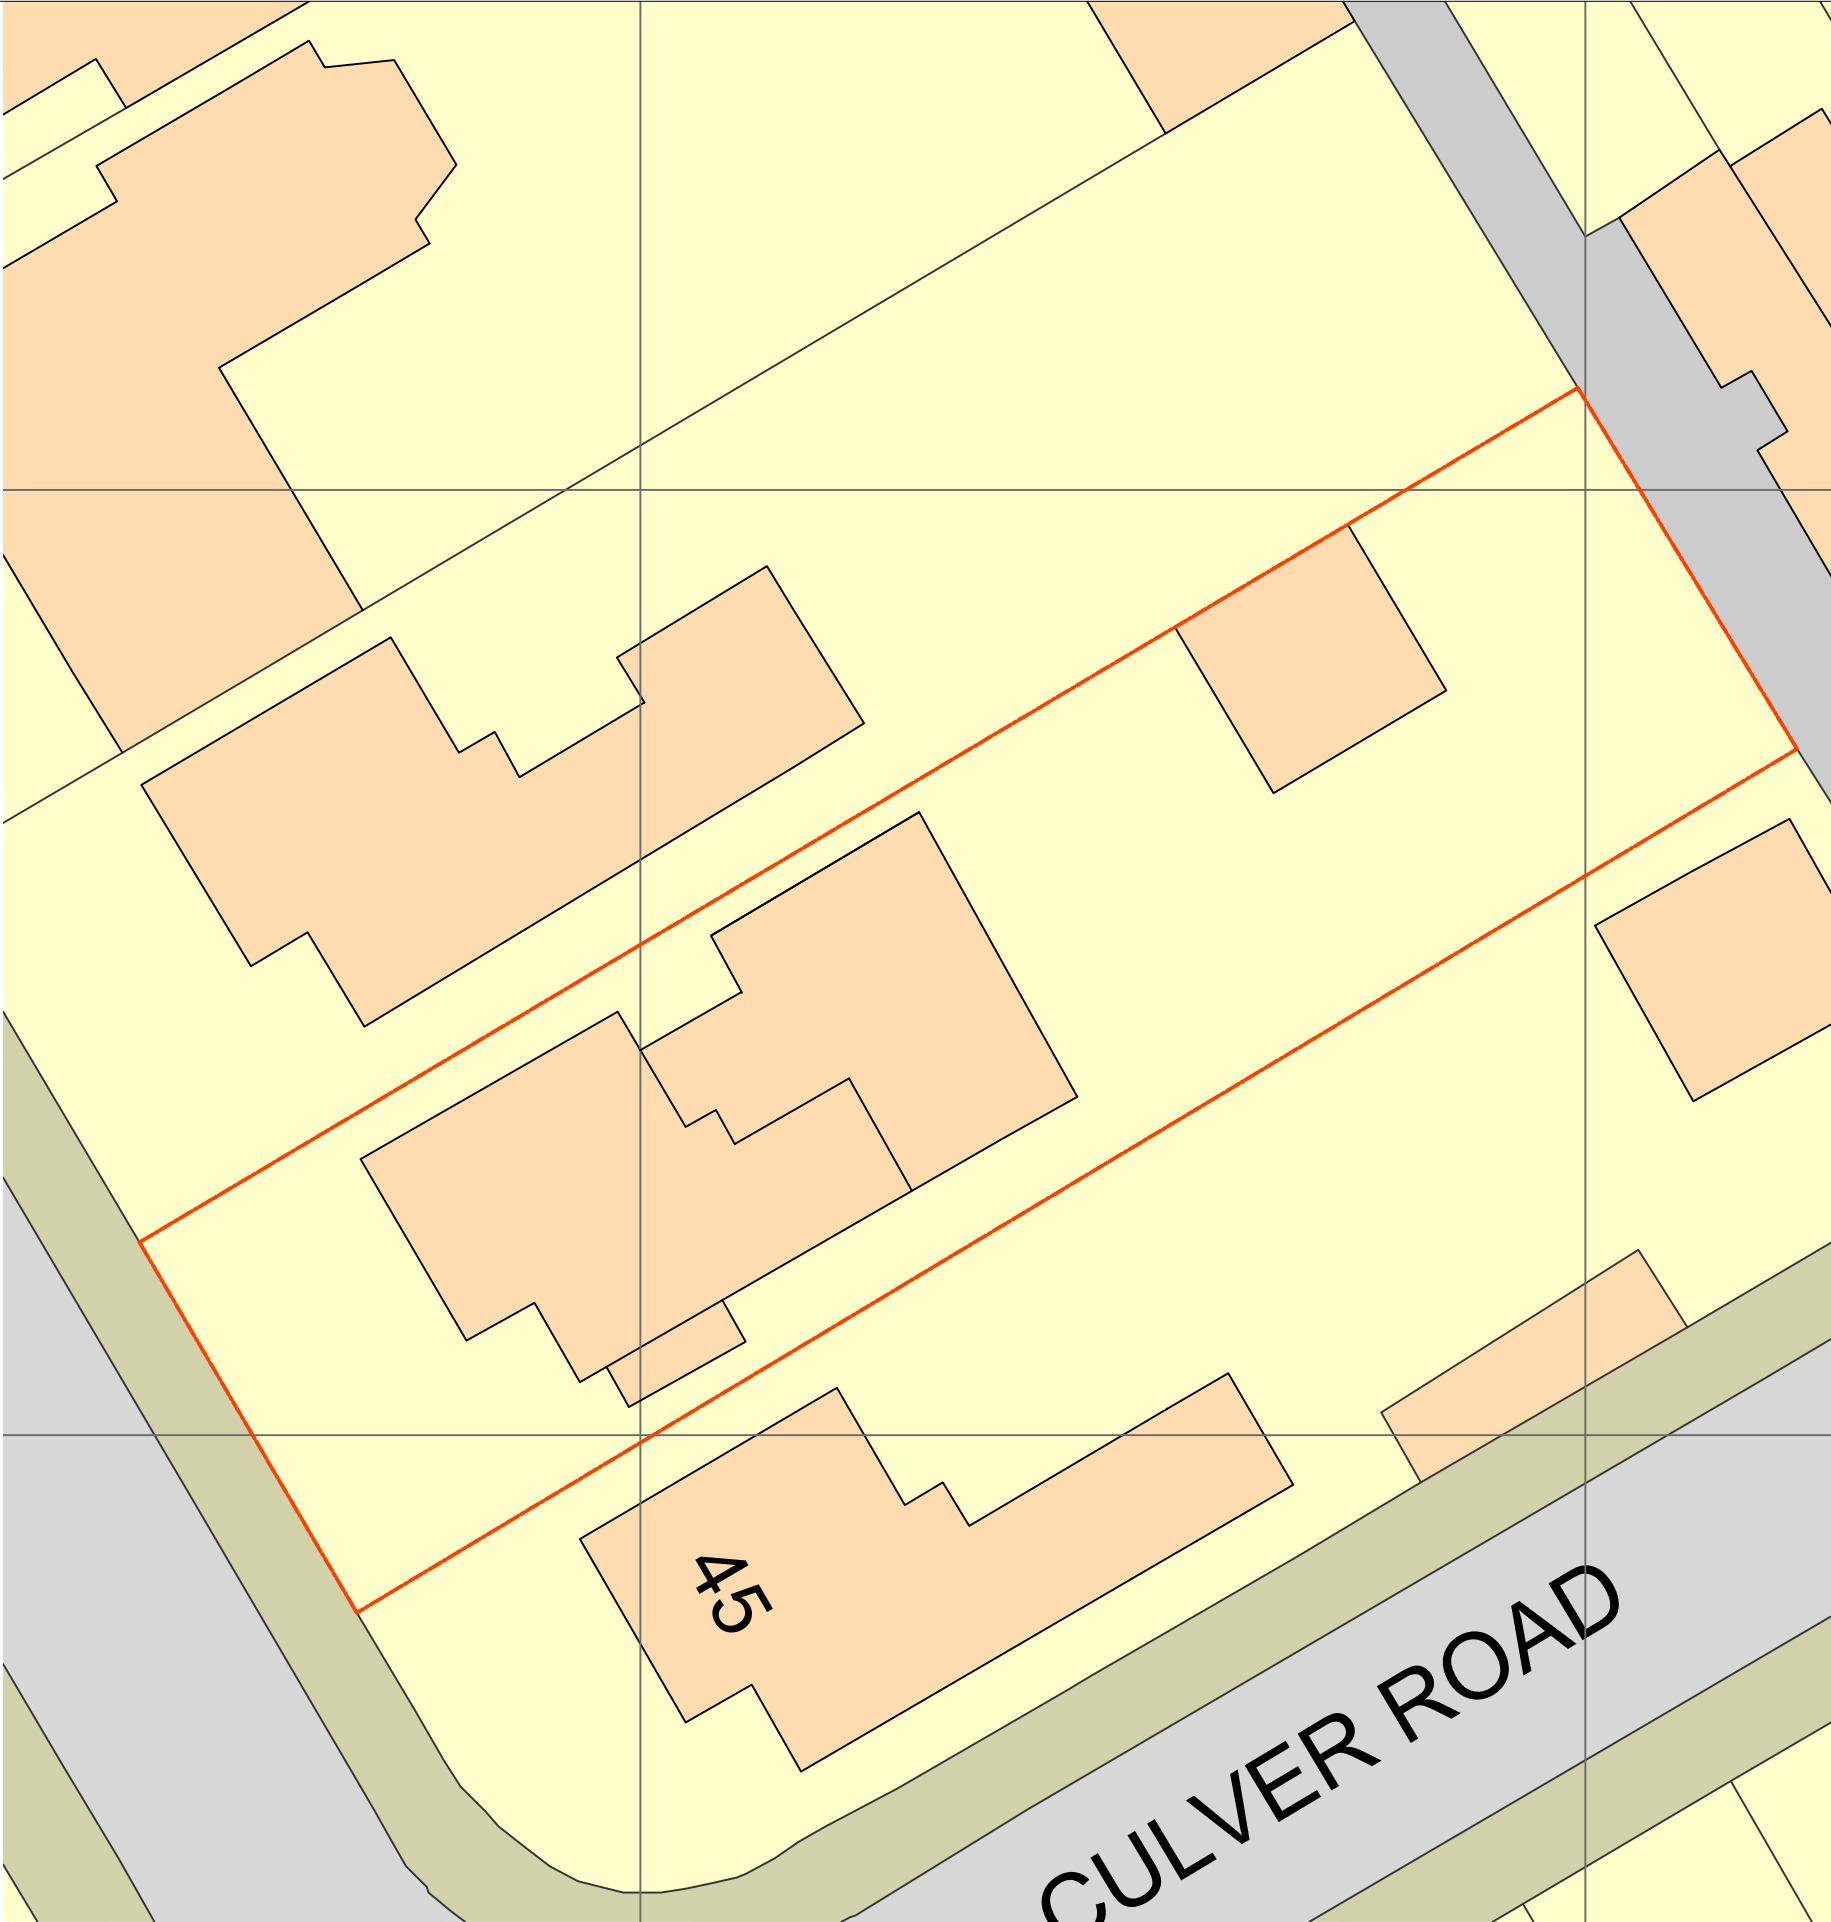


Site Plan 1:200

PROPOSED SITE PLANS

REV	DESCRIPTION	DATE	BY	APP	REV	DESCRIPTION	DATE	BY	APP	REV	DESCRIPTION	DATE	BY	APP
-	First Issue	15.05.26	MH											
A	Amendment to roof height and boundary proximity	01.07.26	MH											
B	Existing side projection added to plans	03.07.26	MH											

SCALE 1:200
SCALE 1:1

 

LEGEND:

NOTES:
1. These plans are subject to Planning and Building Regulation Approval or any other statute in law before building work commences.
2. Drawings to be read in conjunction with relevant engineer's drawings and are subject to a qualified civil/structural engineers calculations before building work commences.
3. All drawings marked 'Preliminary' or 'Draft' are not to be built or manufactured from.
4. Only local Authority Planning departments may SCALE dimensions from the drawings.
5. Any discrepancies or ambiguities found in these drawings should be reported immediately to the architect prior to construction or fabrication. No alterations to the design or specification may be made by the Contractor even if directly instructed by the Client without prior written consent by Aura Homes Ltd to protect both the Clients and Contractors interests. Any alterations should be approved by Aura Homes Ltd and Building Control before being implemented. Aura Homes Ltd will not be held responsible for work that has not been carried out in strict accordance with these drawings unless otherwise approved in writing.
6. The Client is to ensure all Party Wall Agreements are in place before starting work.
7. These drawings should be read in conjunction with the relevant 'Construction Specification' produced by Aura Homes.

KEY

- Proposed walls
- Existing walls
- Boundary Line
- Demolition

PLANNING

AURA
ARCHITECTURE
& INTERIORS

3 Lion Yard
Tremedoc Road
SW4 7NQ London
0203 189 1619
info@aurahomes.co.uk
www.aurahomes.co.uk
© 2017
ALL RIGHTS RESERVED

CLIENT	Florian & Hannah Pappenberger	
PROJECT	43 College Road Reading RG6 1QE	
DATE	15/05/26	
SCALE	1:200@A3	
TITLE	Proposed Site and Location Plans	
JOB	DRAWING	REVISION
26684	PL - 02	B


EXISTING FLOOR PLANS

REV	DESCRIPTION	DATE	BY	APP	REV	DESCRIPTION	DATE	BY	APP	REV	DESCRIPTION	DATE	BY	APP
-	First Issue	15.05.26	MH											


SCALE 1:100
SCALE 1:1



Basement Floor Plan

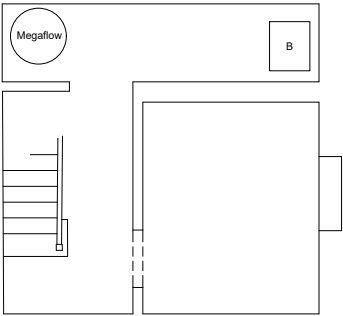


Ground Floor Plan

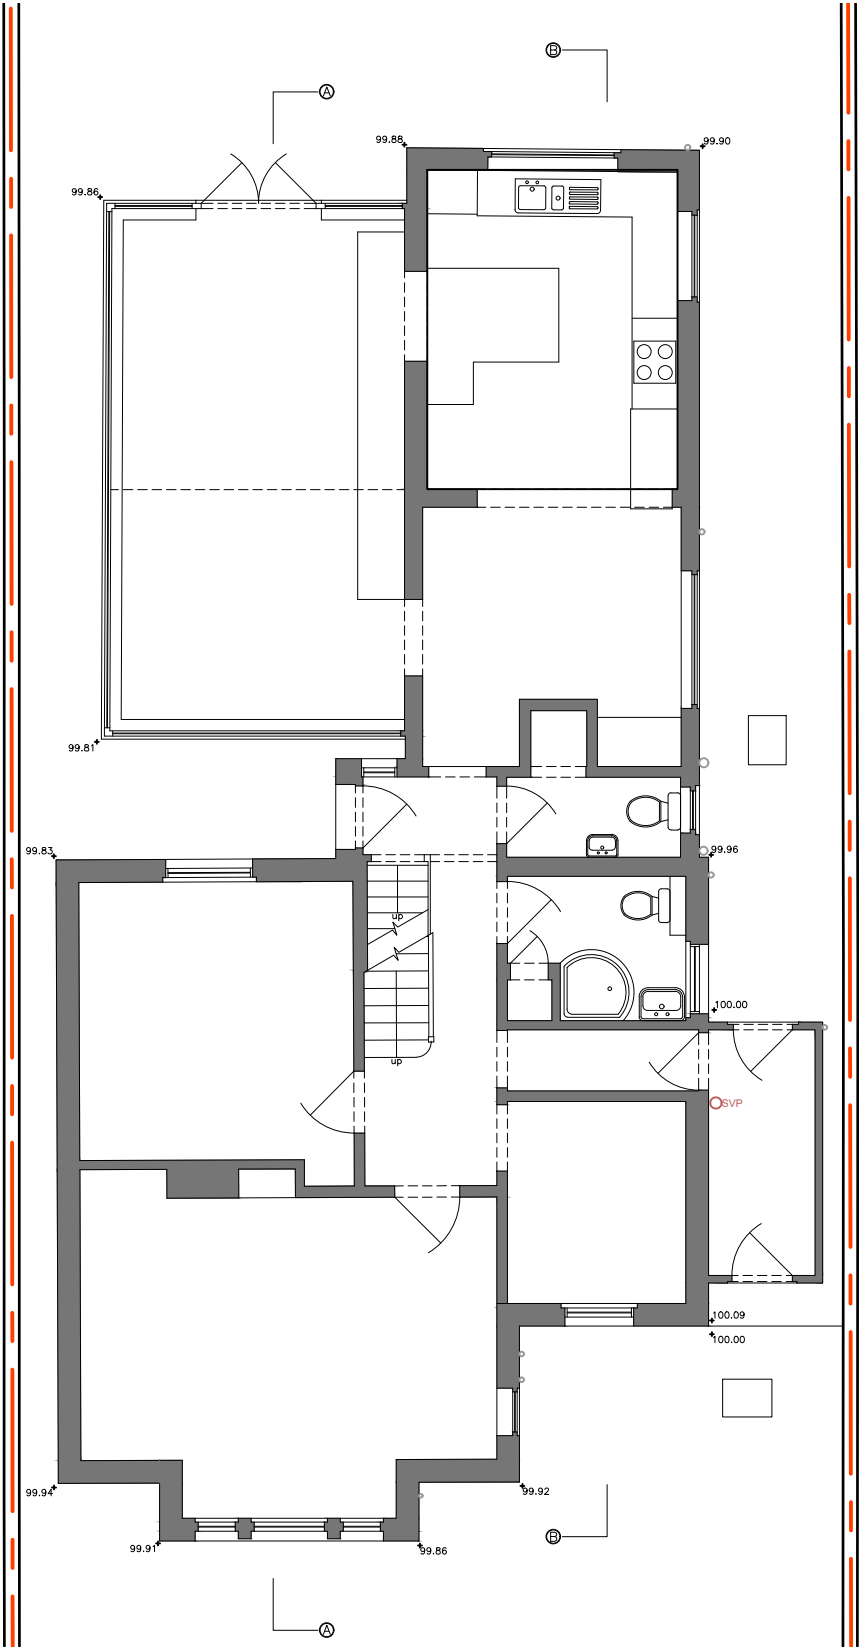

LEGEND:

NOTES:
1. These plans are subject to Planning and Building Regulation Approval or any other statute in law before building work commences.
2. Drawings to be read in conjunction with relevant engineer's drawings and are subject to a qualified civil/structural engineers calculations before building work commences.
3. All drawings marked 'Preliminary' or 'Draft' are not to be built or manufactured from.
4. Only local Authority Planning departments may SCALE dimensions from the drawings.
5. Any discrepancies or ambiguities found in these drawings should be reported immediately to the architect prior to construction or fabrication. No alterations to the design or specification may be made by the Contractor except if directly instructed by the Client without prior written consent by Aura Homes Ltd to protect both the Clients and Contractors interests. Any alterations should be approved by Aura Homes Ltd and Building Control before being implemented. Aura Homes Ltd will not be held responsible for work that has not been carried out in strict accordance with these drawings unless otherwise approved in writing.
6. The Client is to ensure all Party Wall Agreements are in place before starting works.
7. These drawings should be read in conjunction with the relevant 'Construction Specification' produced by Aura Homes.

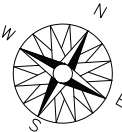

KEY

- Proposed walls
- Existing walls
- Boundary Line
- Demolition

PLANNING



AURATM
ARCHITECTURE
& INTERIORS

3 Lion Yard
Tremedoc Road
SW4 7NQ London
0203 189 1619
info@aurahomes.co.uk
www.aurahomes.co.uk

© 2017
ALL RIGHTS RESERVED

CLIENT Florian & Hannah Pappenberger

PROJECT 43 College Road
Reading
RG6 1QE

DATE 15/05/26

SCALE 1:100@A3

TITLE Existing Floor Plans

JOB


26684

DRAWING


PL - 03

REVISION

-

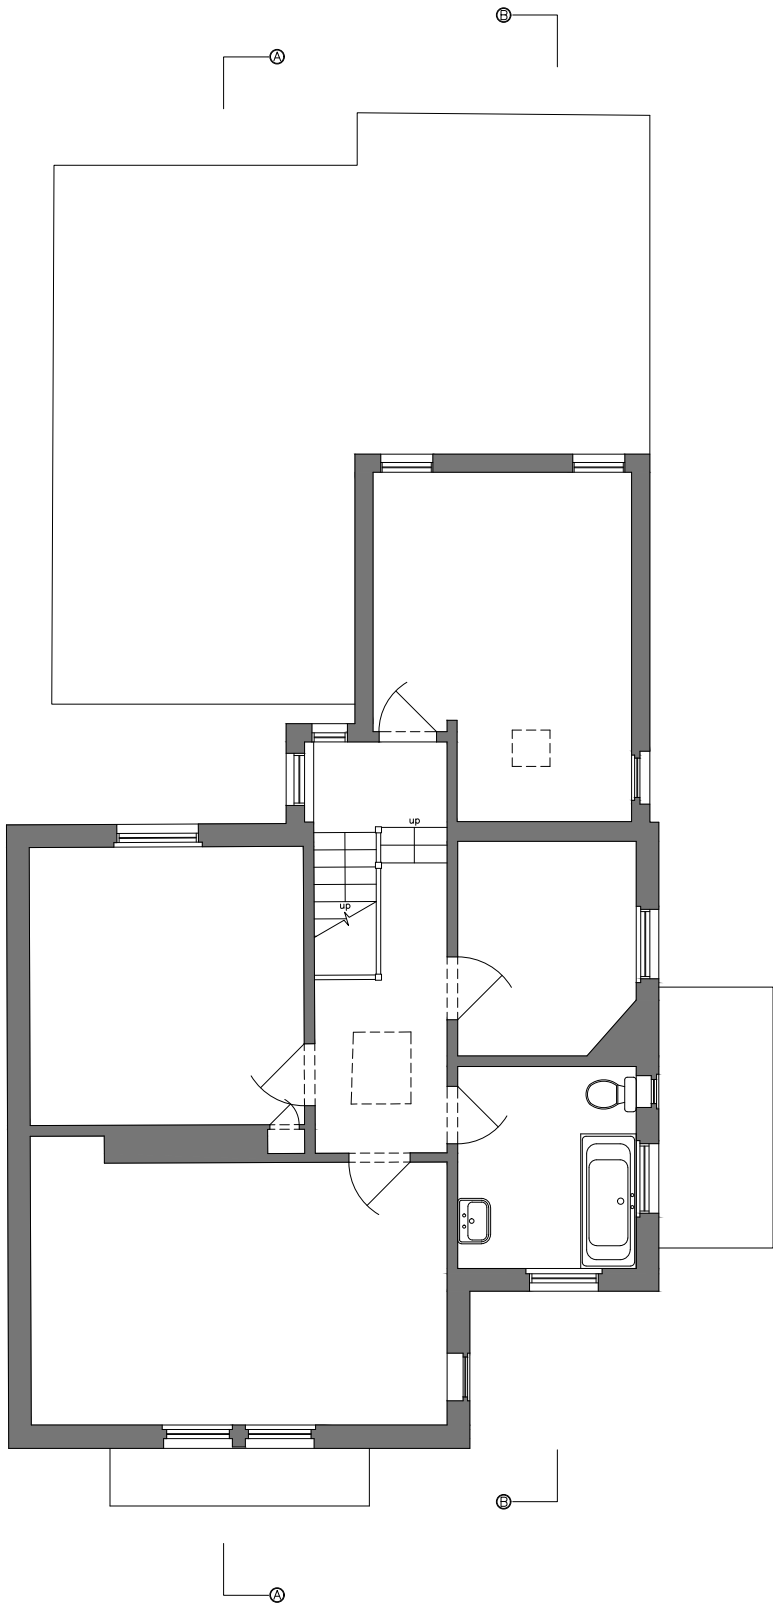

First Floor Plan

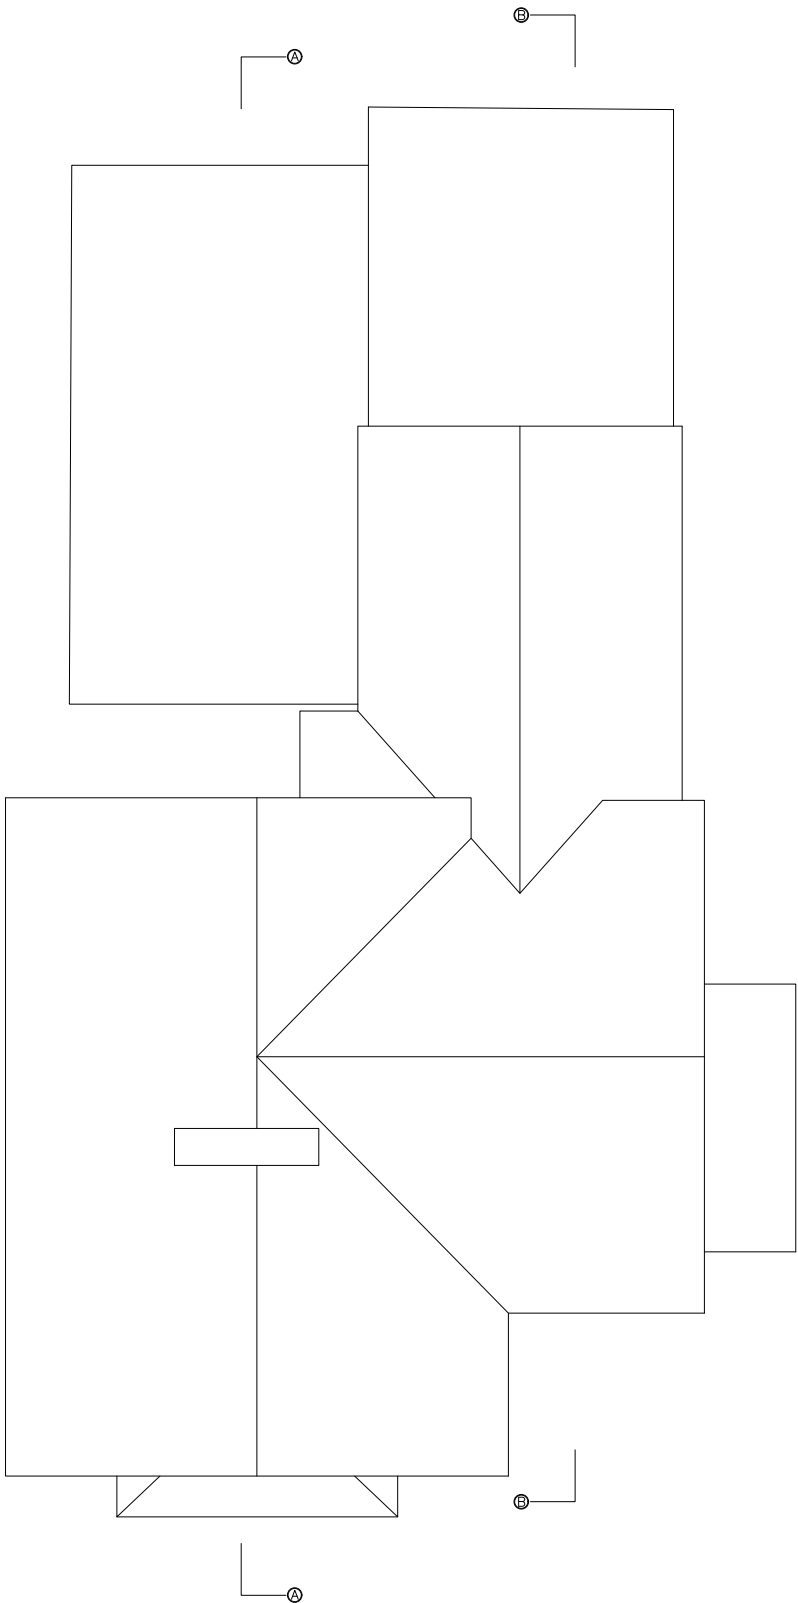

Roof Plan

EXISTING FLOOR PLANS


REV	DESCRIPTION	DATE	BY	APP	REV	DESCRIPTION	DATE	BY	APP	REV	DESCRIPTION	DATE	BY	APP
-	First Issue	15.05.26	MH											

SCALE 1:100
SCALE 1:1



LEGEND:

NOTES:
1. These plans are subject to Planning and Building Regulation Approval or any other statute in law before building work commences.
2. Drawings to be read in conjunction with relevant engineer's drawings and are subject to a qualified civil/structural engineers calculations before building work commences.
3. All drawings marked 'Preliminary' or 'Draft' are not to be built or manufactured from.
4. Only local Authority Planning departments may SCALE dimensions from the drawings.
5. Any discrepancies or ambiguities found in these drawings should be reported immediately to the architect prior to construction or fabrication. No alterations to the design or specification may be made by the Contractor even if directly instructed by the Client without prior written consent by Aura Homes Ltd to protect both the Clients and Contractors interests. Any alterations should be approved by Aura Homes Ltd and Building Control before being implemented. Aura Homes Ltd will not be held responsible for work that has not been carried out in strict accordance with these drawings unless otherwise approved in writing.
6. The Client is to ensure all Party Wall Agreements are in place before starting works.
7. These drawings should be read in conjunction with the relevant 'Construction Specification' produced by Aura Homes.

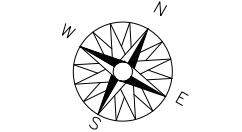

KEY

- Proposed walls
- Existing walls
- Boundary Line
- Demolition

PLANNING



3 Lion Yard
Tremedoc Road
SW4 7NQ London

0203 189 1619
info@aurahomes.co.uk
www.aurahomes.co.uk

© 2017
ALL RIGHTS RESERVED

CLIENT Florian & Hannah Pappenberger

PROJECT 43 College Road
Reading
RG6 1QE

DATE 15/05/26

SCALE 1:100@A3

TITLE Existing Floor Plans

JOB 26684	DRAWING PL - 04	REVISION -
--------------	--------------------	---------------



Front Elevation



Side Elevation

EXISTING ELEVATIONS

REV	DESCRIPTION	DATE	BY	APP	REV	DESCRIPTION	DATE	BY	APP	REV	DESCRIPTION	DATE	BY	APP
-	First Issue	15.05.26	MH											

SCALE 1:100
SCALE 1:1



LEGEND:

NOTES:
1. These plans are subject to Planning and Building Regulation Approval or any other statute in law before building work commences.
2. Drawings to be read in conjunction with relevant engineer's drawings and are subject to a qualified civil/structural engineers calculations before building work commences.
3. All drawings marked 'Preliminary' or 'Draft' are not to be built or manufactured from.
4. Only local Authority Planning departments may SCALE dimensions from the drawings.
5. Any discrepancies or ambiguities found in these drawings should be reported immediately to the architect prior to construction or fabrication. No alterations to the design or specification may be made by the Contractor except if directly instructed by the Client without prior written consent by Aura Homes Ltd to protect both the Clients and Contractors interests. Any alterations should be approved by Aura Homes Ltd and Building Control before being implemented. Aura Homes Ltd will not be held responsible for work that has not been carried out in strict accordance with these drawings unless otherwise approved in writing.
6. The Client is to ensure all Party Wall Agreements are in place before starting works.
7. These drawings should be read in conjunction with the relevant 'Construction Specification' produced by Aura Homes.

KEY

- Proposed walls
- Existing walls
- Boundary Line
- Demolition

PLANNING



3 Lion Yard
Tremedoc Road
SW4 7NQ London

0203 189 1619
info@aurahomes.co.uk
www.aurahomes.co.uk

© 2017
ALL RIGHTS RESERVED

CLIENT Florian & Hannah Pappenberger

PROJECT 43 College Road
Reading
RG6 1QE

DATE 15/05/26

SCALE 1:100@A3

TITLE Existing Elevations

JOB 26684	DRAWING PL - 05	REVISION -
--------------	--------------------	---------------

LEGEND:

NOTES:
1. These plans are subject to Planning and Building Regulation Approval or any other statute in law before building work commences.
2. Drawings to be read in conjunction with relevant engineer's drawings and are subject to a qualified civil/structural engineers calculations before building work commences.
3. All drawings marked 'Preliminary' or 'Draft' are not to be built or manufactured from.
4. Only local Authority Planning departments may SCALE dimensions from the drawings.
5. Any discrepancies or ambiguities found in these drawings should be reported immediately to the architect prior to construction or fabrication. No alterations to the design or specification may be made by the Contractor except if directly instructed by the Client without prior written consent by Aura Homes Ltd to protect both the Clients and Contractors interests. Any alterations should be approved by Aura Homes Ltd and Building Control before being implemented. Aura Homes Ltd will not be held responsible for work that has not been carried out in strict accordance with these drawings unless otherwise approved in writing.
6. The Client is to ensure all Party Wall Agreements are in place before starting works.
7. These drawings should be read in conjunction with the relevant 'Construction Specification' produced by Aura Homes.

KEY

- Proposed walls
- Existing walls
- Boundary Line
- Demolition

PLANNING



AURATM
ARCHITECTURE
& INTERIORS

3 Lion Yard
Tremedoc Road
SW4 7NQ London

0203 189 1619
info@aurahomes.co.uk
www.aurahomes.co.uk

© 2017
ALL RIGHTS RESERVED

CLIENT Florian & Hannah Pappenberger

PROJECT 43 College Road
Reading
RG6 1QE

DATE 15/05/26

SCALE 1:100@A3

TITLE Existing Elevations

JOB

26684

DRAWING

PL - 06

REVISION

-



Rear Elevation




Side Elevation

EXISTING ELEVATIONS

REV	DESCRIPTION	DATE	BY	APP	REV	DESCRIPTION	DATE	BY	APP	REV	DESCRIPTION	DATE	BY	APP
-	First Issue	15.05.26	MH											

SCALE 1:100
SCALE 1:1



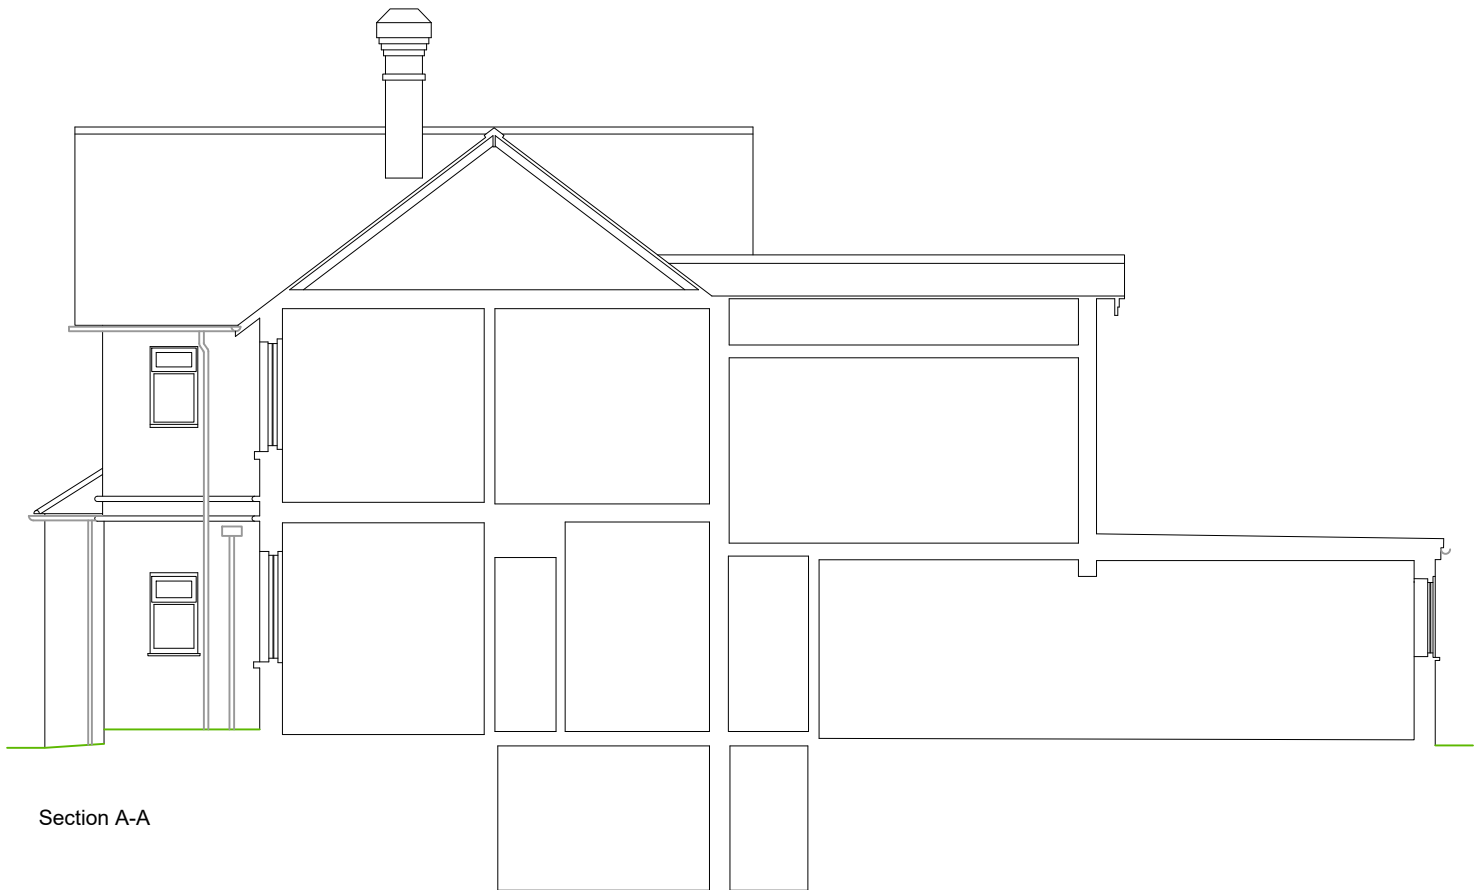

Section A-A



Section B-B

EXISTING SECTIONS

REV	DESCRIPTION	DATE	BY	APP	REV	DESCRIPTION	DATE	BY	APP	REV	DESCRIPTION	DATE	BY	APP
-	First Issue	15.05.26	MH											

SCALE 1:100
SCALE 1:1



LEGEND:

NOTES:
1. These plans are subject to Planning and Building Regulation Approval or any other statute in law before building work commences.
2. Drawings to be read in conjunction with relevant engineer's drawings and are subject to a qualified civil/structural engineers calculations before building work commences.
3. All drawings marked 'Preliminary' or 'Draft' are not to be built or manufactured from.
4. Only local Authority Planning departments may SCALE dimensions from the drawings.
5. Any discrepancies or ambiguities found in these drawings should be reported immediately to the architect prior to construction or fabrication. No alterations to the design or specification may be made by the Contractor except if directly instructed by the Client without prior written consent by Aura Homes Ltd to protect both the Clients and Contractors interests. Any alterations should be approved by Aura Homes Ltd and Building Control before being implemented. Aura Homes Ltd will not be held responsible for work that has not been carried out in strict accordance with these drawings unless otherwise approved in writing.
6. The Client is to ensure all Party Wall Agreements are in place before starting works.
7. These drawings should be read in conjunction with the relevant 'Construction Specification' produced by Aura Homes.

KEY

- Proposed walls
- Existing walls
- Boundary Line
- Demolition

PLANNING



3 Lion Yard
Tremedoc Road
SW4 7NQ London
0203 189 1619
info@aurahomes.co.uk
www.aurahomes.co.uk
© 2017
ALL RIGHTS RESERVED

CLIENT Florian & Hannah Pappenberger

PROJECT 43 College Road
Reading
RG6 1QE

DATE 15/05/26

SCALE 1:100@A3

TITLE Existing Sections

JOB 26684	DRAWING PL - 07	REVISION -
--------------	--------------------	---------------

PROPOSED FLOOR PLANS

REV	DESCRIPTION	DATE	BY	APP	REV	DESCRIPTION	DATE	BY	APP	REV	DESCRIPTION	DATE	BY	APP
-	First Issue	15.05.26	MH											
A	Ammdement to roof height and boundary proximity	01.07.26	MH											

SCALE 1:100
SCALE 1:1



LEGEND:

NOTES:

1. These plans are subject to Planning and Building Regulation Approval or any other statute in law before building work commences.

2. Drawings to be read in conjunction with relevant engineer's drawings and are subject to a qualified civil/structural engineers calculations before building work commences.

3. All drawings marked 'Preliminary' or 'Draft' are not to be built or manufactured from.

4. Only local Authority Planning departments may SCALE dimensions from the drawings.

5. Any discrepancies or ambiguities found in these drawings should be reported immediately to the architect prior to construction or fabrication. No alterations to the design or specification may be made by the Contractor except if directly instructed by the Client without prior written consent by Aura Homes Ltd to protect both the Clients and Contractors interests. Any alterations should be approved by Aura Homes Ltd and Building Control before being implemented. Aura Homes Ltd will not be held responsible for work that has not been carried out in strict accordance with these drawings unless otherwise approved in writing.

6. The Client is to ensure all Party Wall Agreements are in place before starting works.

7. These drawings should be read in conjunction with the relevant 'Construction Specification' produced by Aura Homes.



KEY

- Proposed walls
- Existing walls
- Boundary Line
- Demolition

PLANNING



AURA
ARCHITECTURE
& INTERIORS

3 Lion Yard
Tremedoc Road
SW4 7NQ London
0203 189 1619
info@aurahomes.co.uk
www.aurahomes.co.uk

© 2017
ALL RIGHTS RESERVED

CLIENT Florian & Hannah Pappenberger

PROJECT 43 College Road
Reading
RG6 1QE

DATE 15/05/26

SCALE 1:100@A3

TITLE Proposed Floor Plans

JOB

26684

DRAWING

PL - 08

REVISION

A

Replace all existing single glazed windows with double glazed windows - frame to match existing

Replace all existing single glazed windows with double glazed windows - frame to match existing



Existing door to be removed - new window to be installed

New front door to be installed in existing opening - with new half height side lights



Existing window to be removed - New window to match existing

Front Elevation

Side Elevation

PROPOSED ELEVATIONS

REV	DESCRIPTION	DATE	BY	APP	REV	DESCRIPTION	DATE	BY	APP	REV	DESCRIPTION	DATE	BY	APP
-	First Issue	15.05.26	MH											
A	Ammendment to roof height and boundary proximity	01.07.26	MH											

SCALE 1:100
SCALE 1:1



LEGEND:

NOTES:
1. These plans are subject to Planning and Building Regulation Approval or any other statute in law before building work commences.
2. Drawings to be read in conjunction with relevant engineer's drawings and are subject to a qualified civil/structural engineers calculations before building work commences.
3. All drawings marked 'Preliminary' or 'Draft' are not to be built or manufactured from.
4. Only local Authority Planning departments may SCALE dimensions from the drawings.
5. Any discrepancies or ambiguities found in these drawings should be reported immediately to the architect prior to construction or fabrication. No alterations to the design or specification may be made by the Contractor except if directly instructed by the Client without prior written consent by Aura Homes Ltd to protect both the Clients and Contractors interests. Any alterations should be approved by Aura Homes Ltd and Building Control before being implemented. Aura Homes Ltd will not be held responsible for work that has not been carried out in strict accordance with these drawings unless otherwise approved in writing.
6. The Client is to ensure all Party Wall Agreements are in place before starting works.
7. These drawings should be read in conjunction with the relevant 'Construction Specification' produced by Aura Homes.

KEY

- Proposed walls
- Existing walls
- Boundary Line
- Demolition

PLANNING



3 Lion Yard
Tremedoc Road
SW4 7NQ London

0203 189 1619
info@aurahomes.co.uk
www.aurahomes.co.uk

© 2017
ALL RIGHTS RESERVED

CLIENT Florian & Hannah Pappenberger

PROJECT 43 College Road
Reading
RG6 1QE

DATE 15/05/26


SCALE 1:100@A3

TITLE Proposed Elevations

JOB 26684	DRAWING PL - 09	REVISION A
--------------	--------------------	---------------

Replace all existing single glazed windows with double glazed windows - frame to match existing

Replace all existing single glazed windows with double glazed windows - frame to match existing

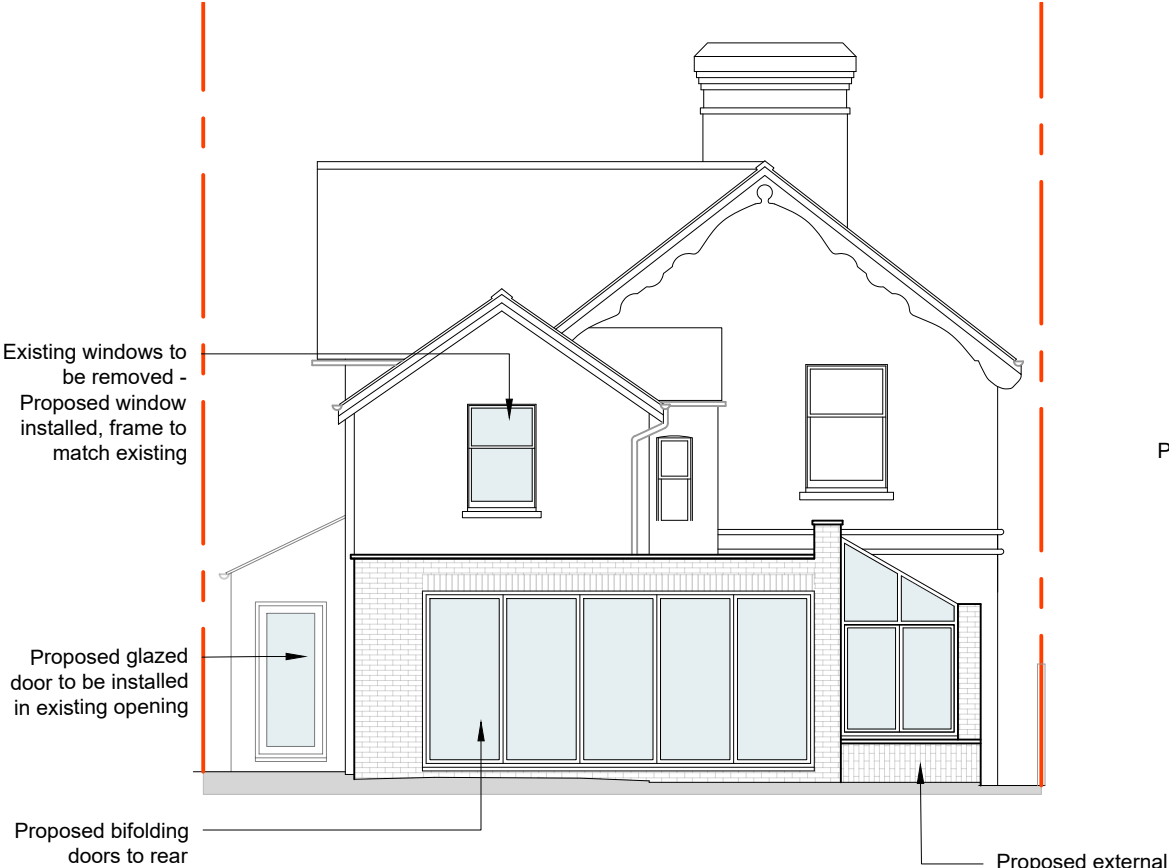

Rear Elevation



Side Elevation

PROPOSED ELEVATIONS

REV	DESCRIPTION	DATE	BY	APP	REV	DESCRIPTION	DATE	BY	APP	REV	DESCRIPTION	DATE	BY	APP
-	First Issue	15.05.26	MH											
A	Ammendment to roof height and boundary proximity	01.07.26	MH											

SCALE 1:100
SCALE 1:1



LEGEND:

NOTES:
1. These plans are subject to Planning and Building Regulation Approval or any other statute in law before building work commences.
2. Drawings to be read in conjunction with relevant engineer's drawings and are subject to a qualified civil/structural engineers calculations before building work commences.
3. All drawings marked 'Preliminary' or 'Draft' are not to be built or manufactured from.
4. Only local Authority Planning departments may SCALE dimensions from the drawings.
5. Any discrepancies or ambiguities found in these drawings should be reported immediately to the architect prior to construction or fabrication. No alterations to the design or specification may be made by the Contractor even if directly instructed by the Client without prior written consent by Aura Homes Ltd to protect both the Clients and Contractors interests. Any alterations should be approved by Aura Homes Ltd and Building Control before being implemented. Aura Homes Ltd will not be held responsible for work that has not been carried out in strict accordance with these drawings unless otherwise approved in writing.
6. The Client is to ensure all Party Wall Agreements are in place before starting works.
7. These drawings should be read in conjunction with the relevant 'Construction Specification' produced by Aura Homes.

KEY

- Proposed walls
- Existing walls
- Boundary Line
- Demolition

PLANNING



3 Lion Yard
Tremedoc Road
SW4 7NQ London

0203 189 1619
info@aurahomes.co.uk
www.aurahomes.co.uk

© 2017
ALL RIGHTS RESERVED

CLIENT Florian & Hannah Pappenberger

PROJECT 43 College Road
Reading
RG6 1QE

DATE 15/05/26

SCALE 1:100@A3

TITLE Proposed Elevations

JOB 26684
DRAWING PL - 10
REVISION A