




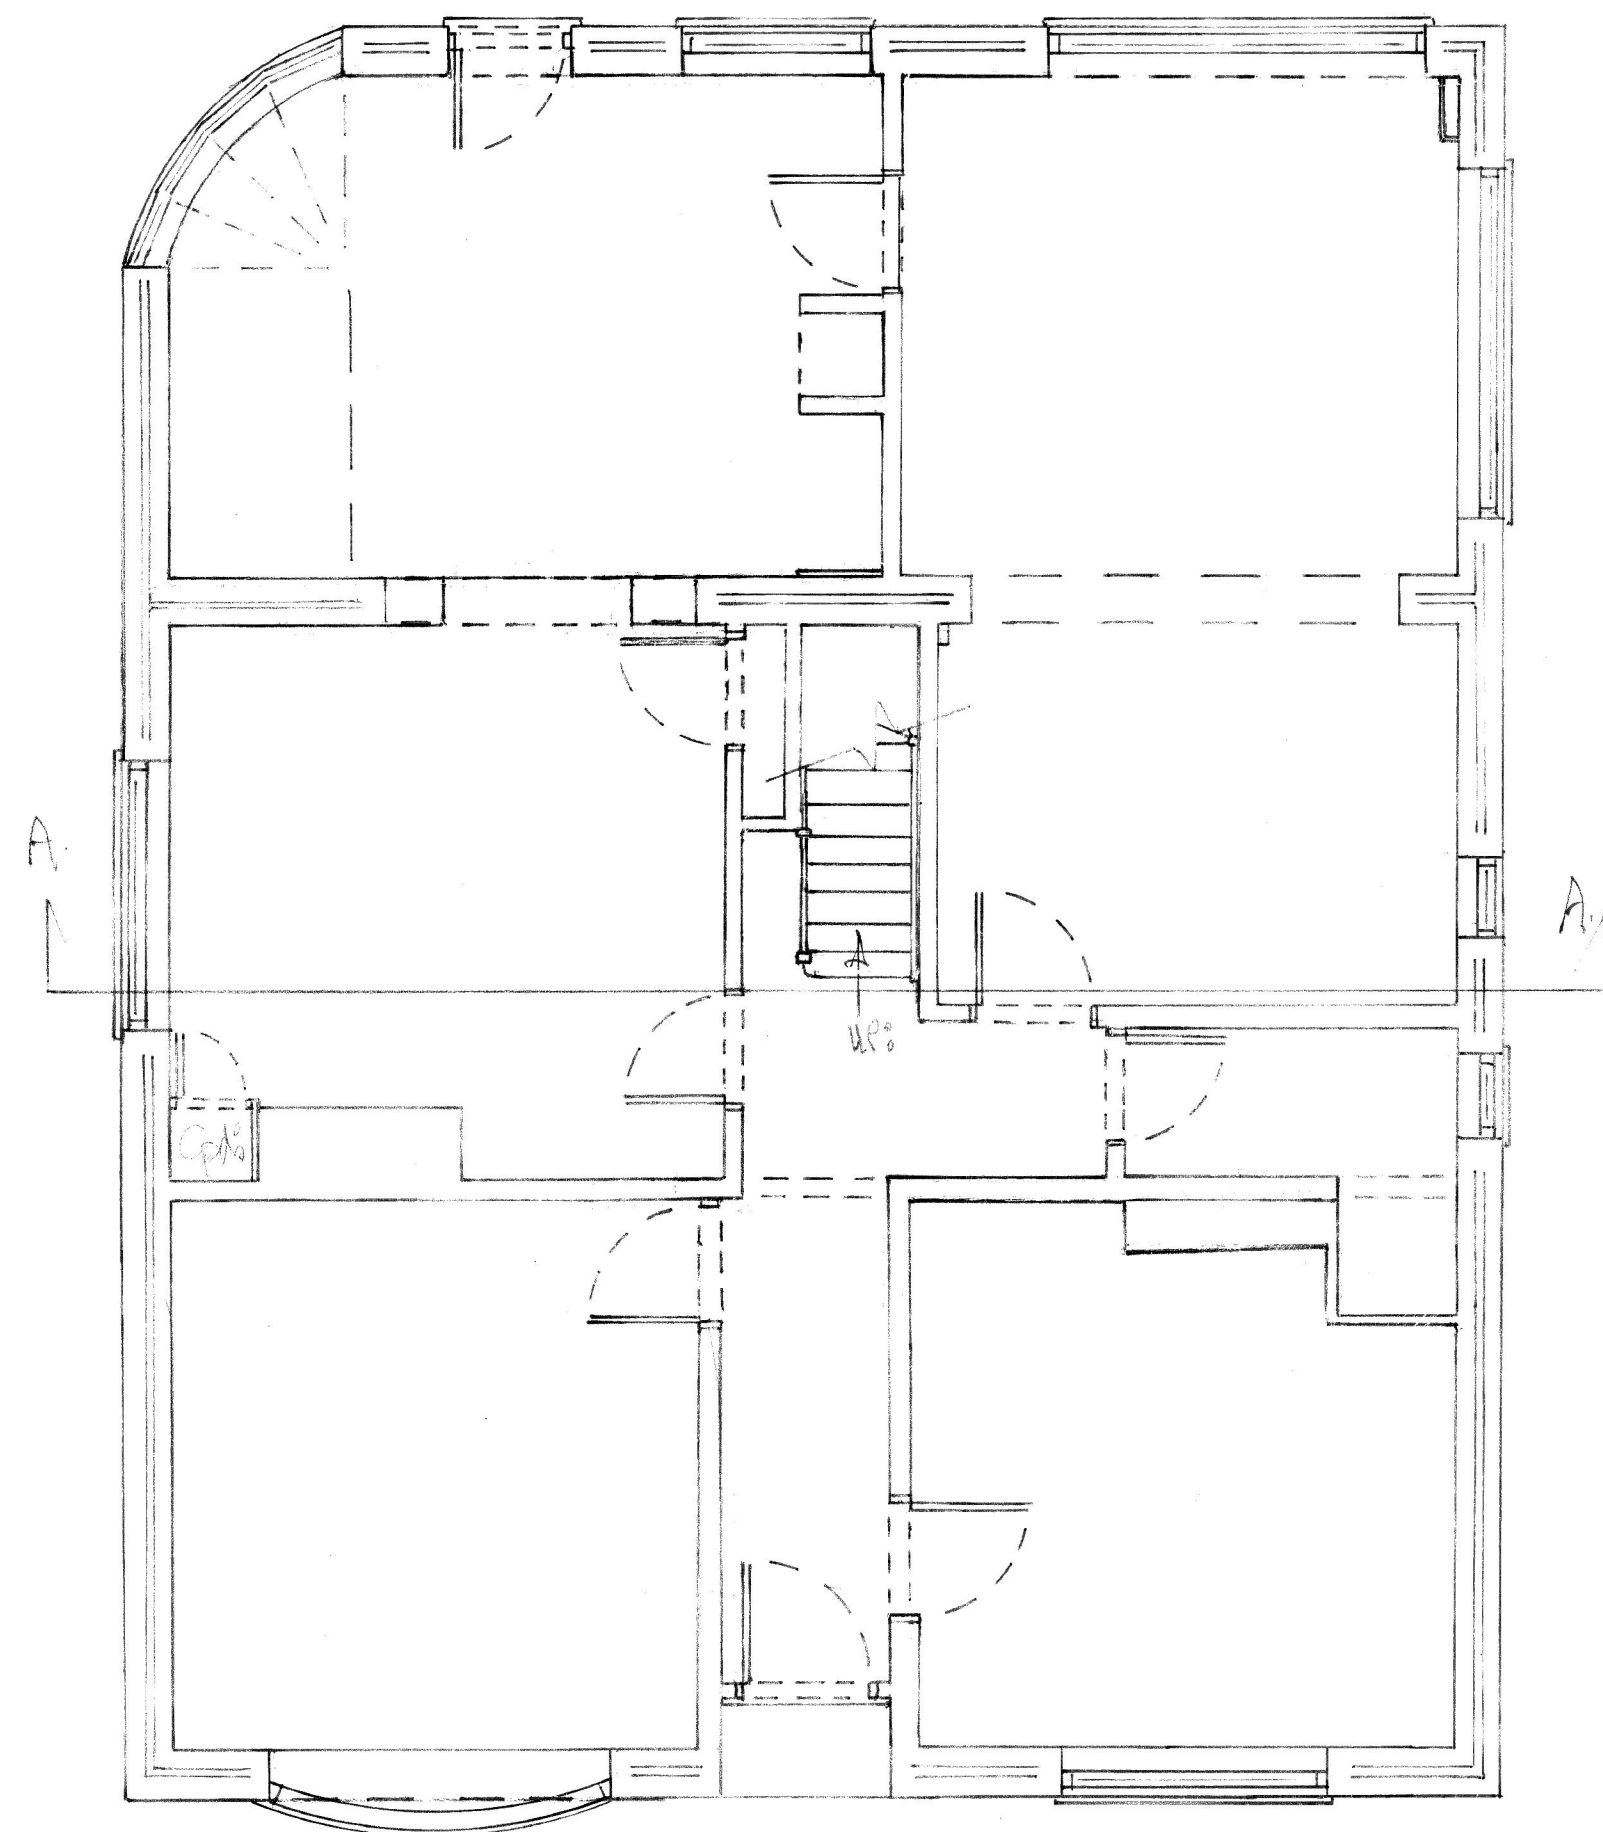


Ground Floor Plan
- unaffected

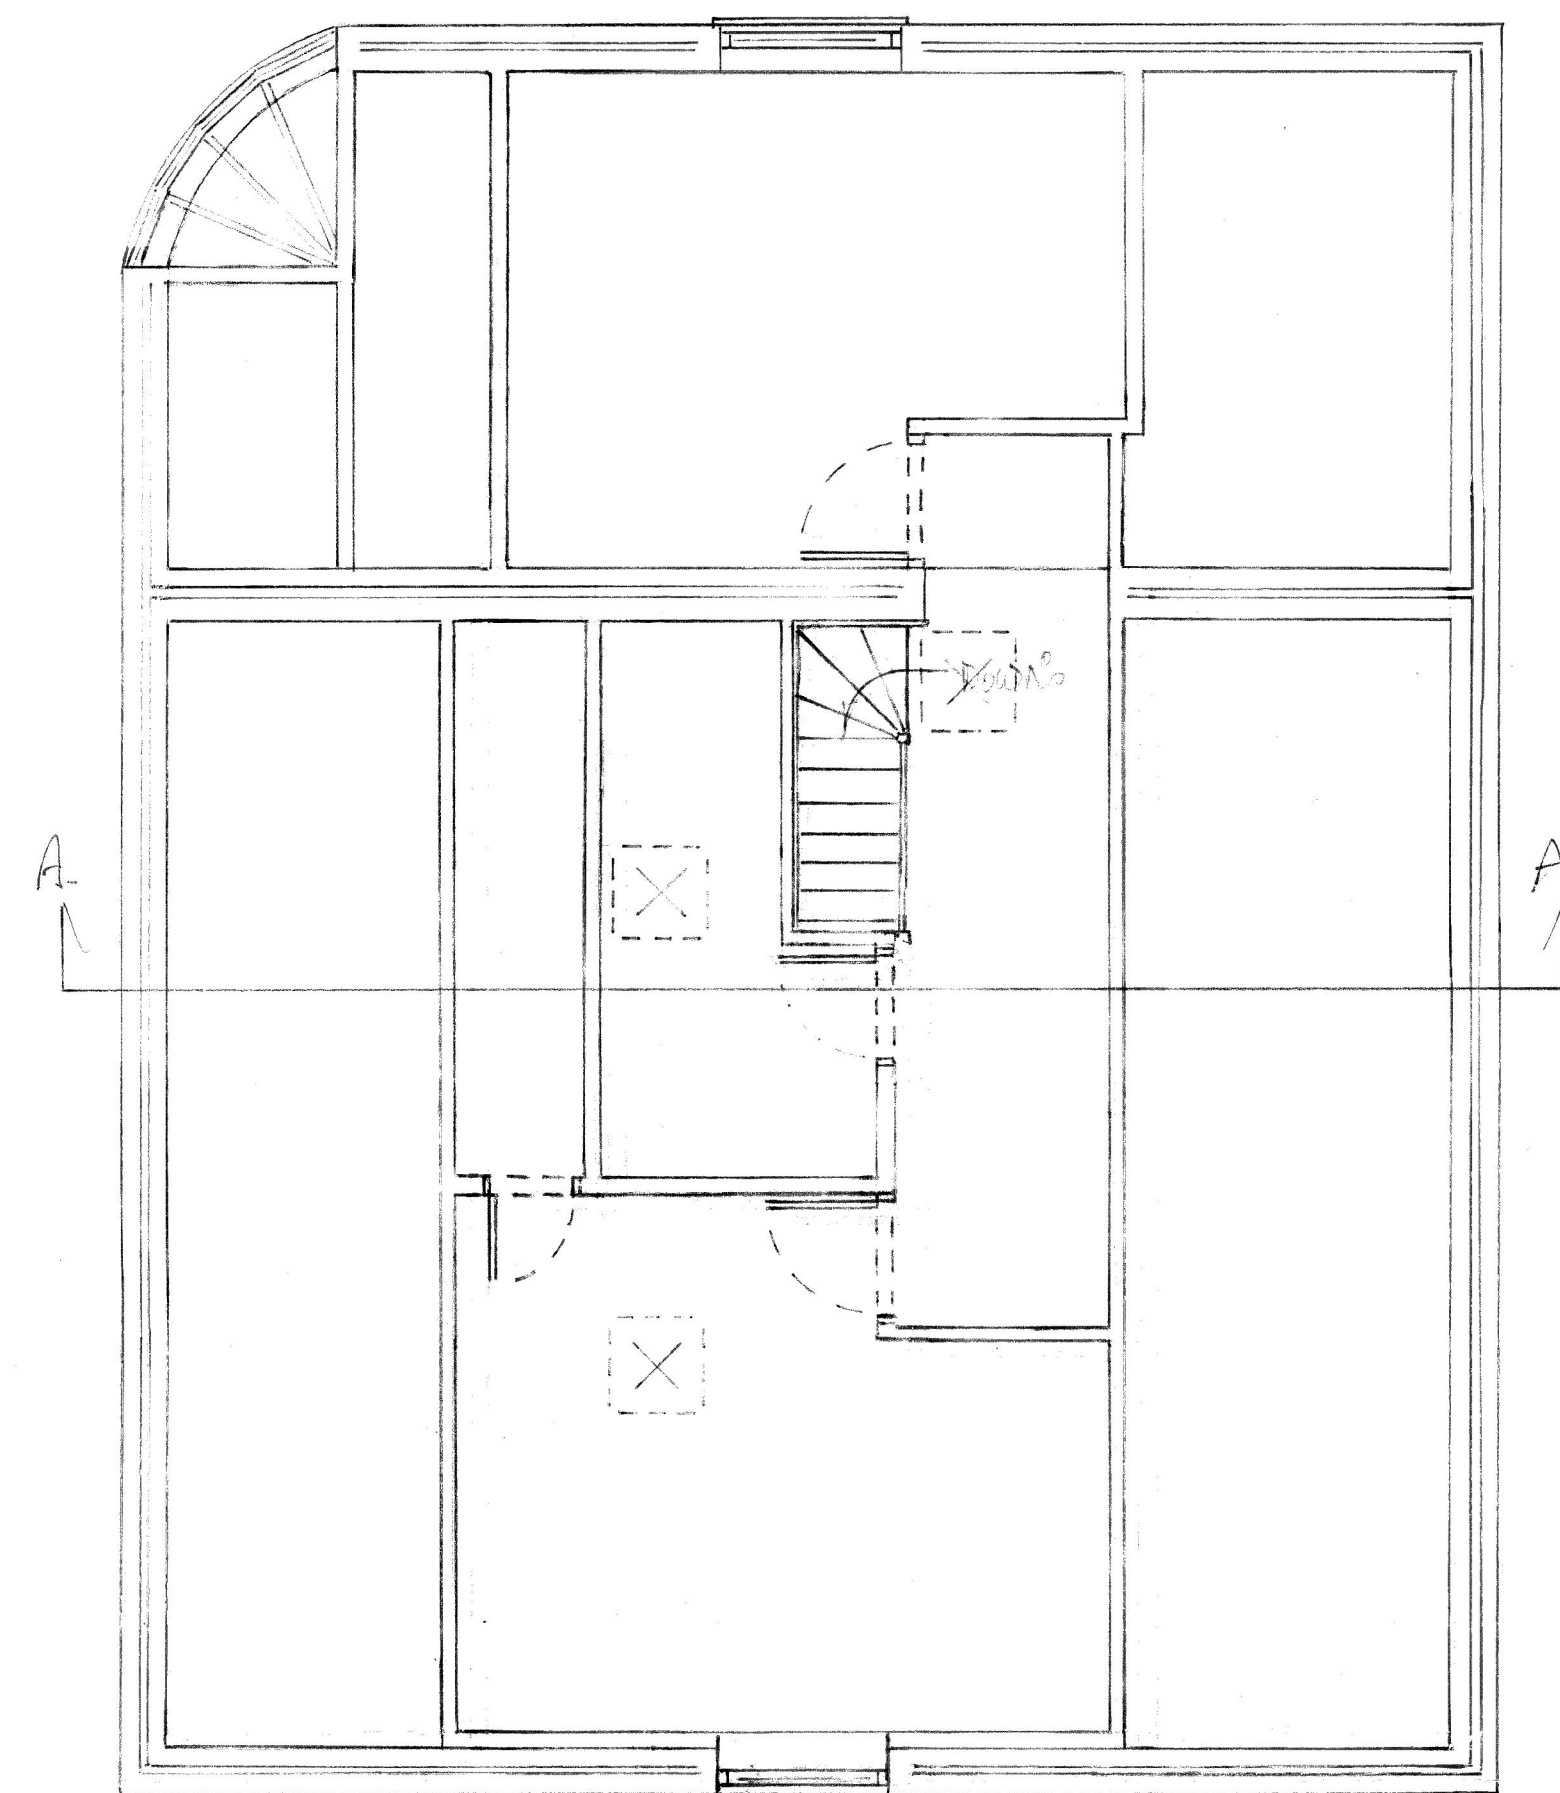

Existing 1st Floor Plan

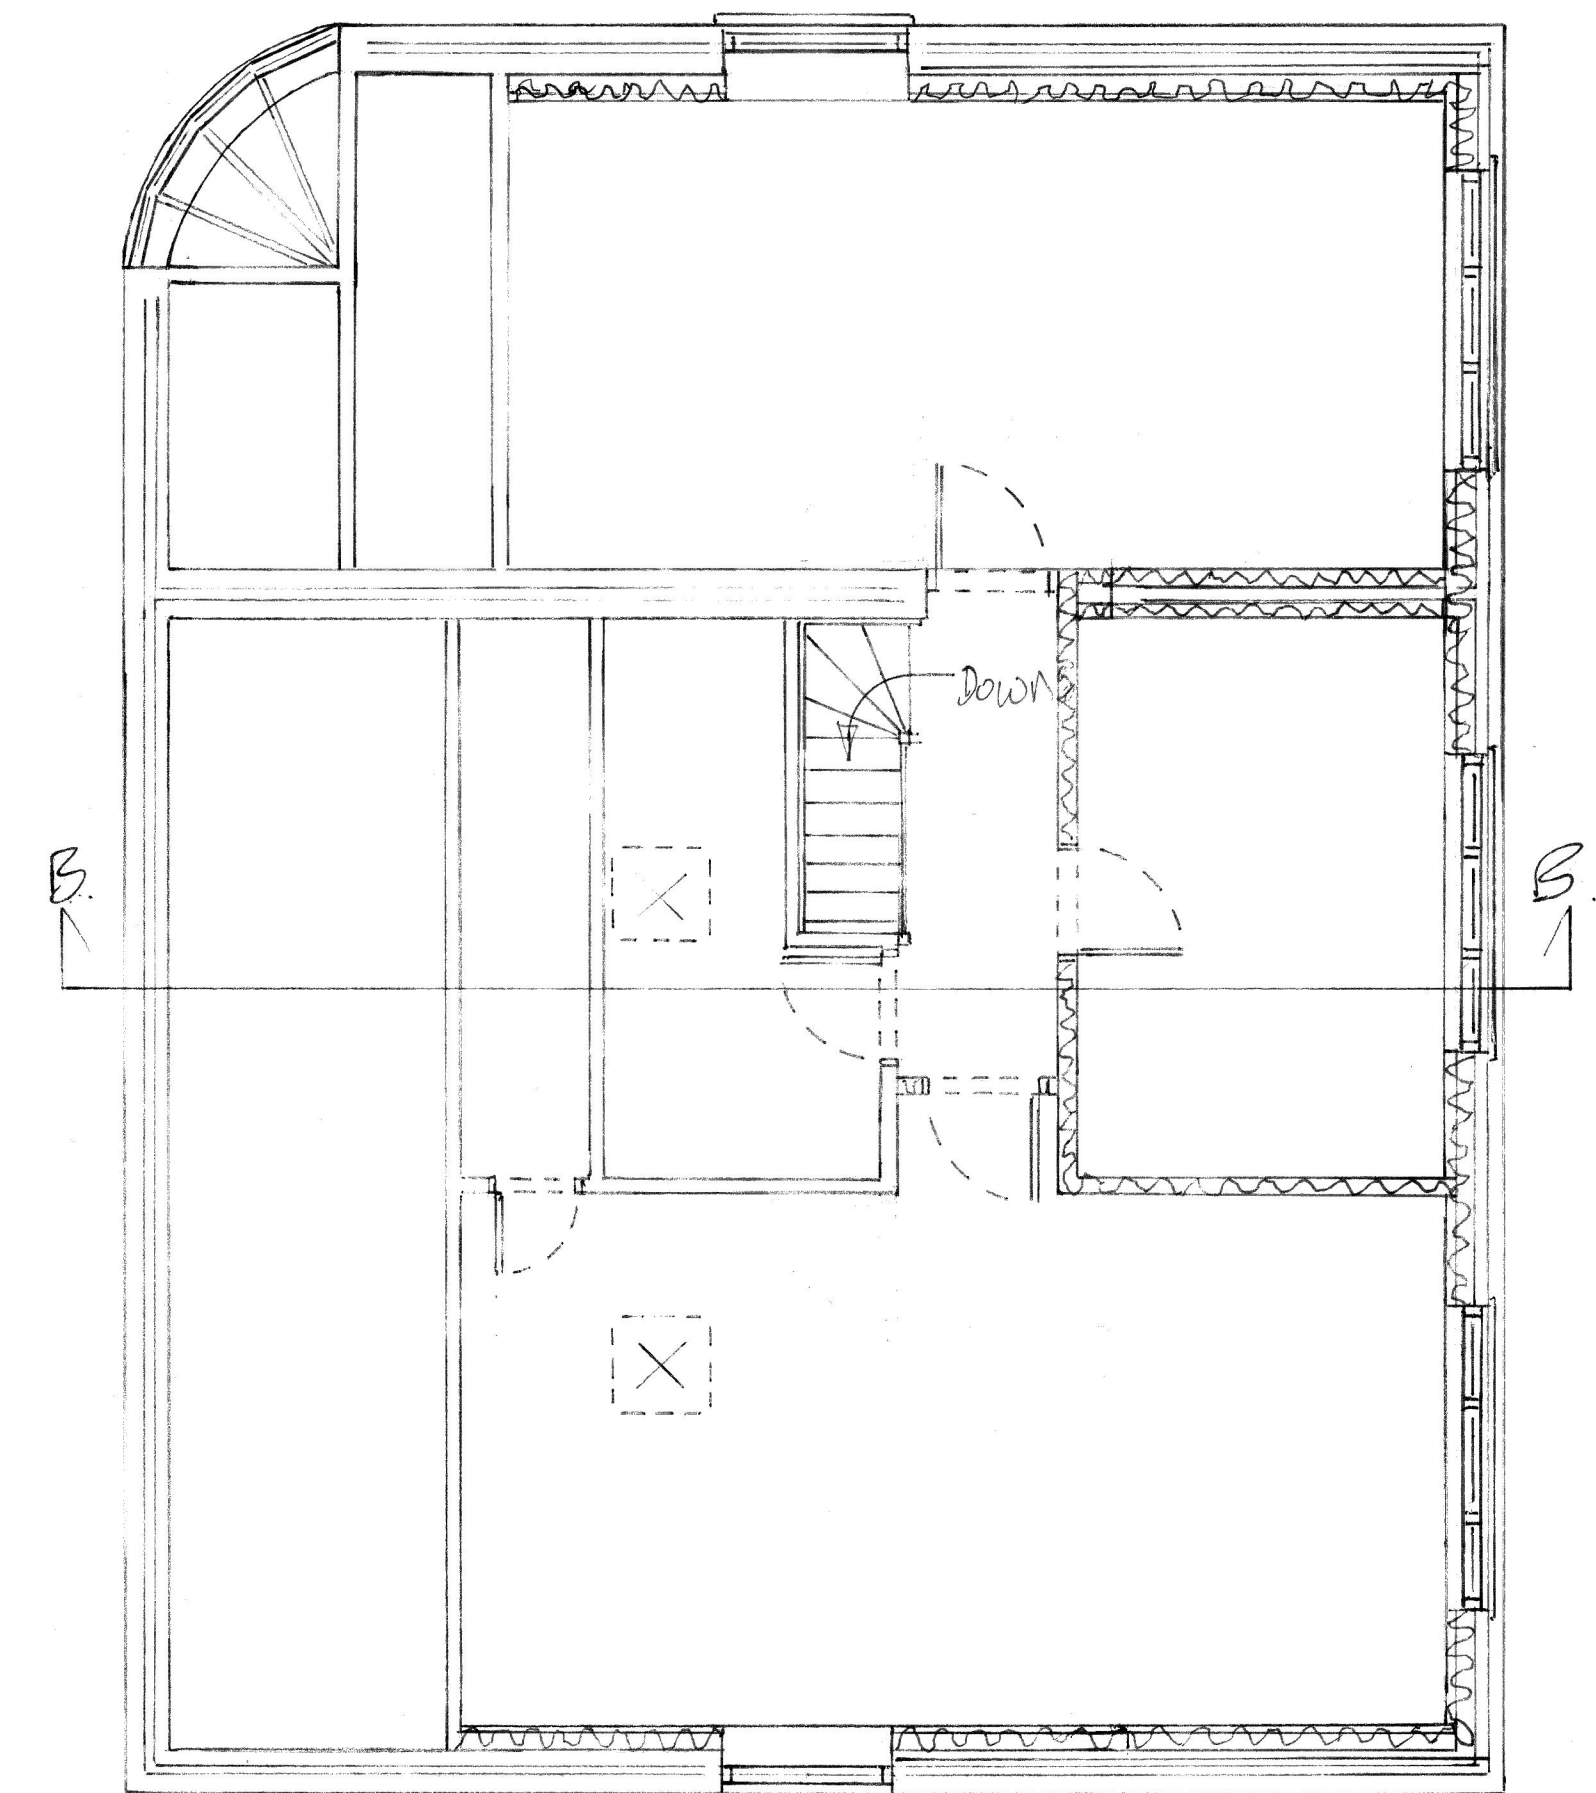

Proposed 1st Floor Plan

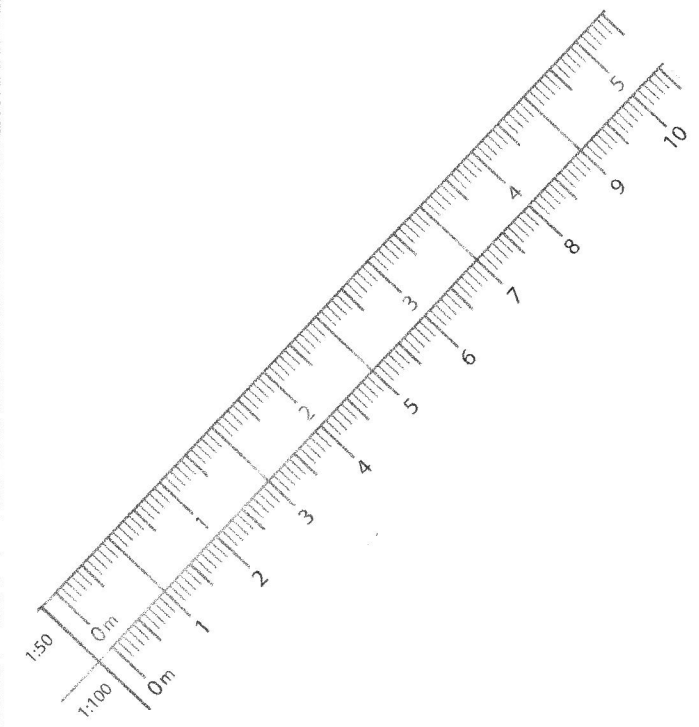

E		
D		
C		
B		
A		
	Date	Revisions

© copyright

Client

Mr. A. Corke

Job Title

Dormer Construction
at 101 St. Michael's
Road, Tilehurst,
Reading. RG30 4RY

Drawing Title

Construction of Dormer
onto existing Left Floor
Level at 101 St. Michael's
Road, Tilehurst, Reading

Scale 1:50

Date 6-26

Drawn by JPM

Drg. No.

0047 017

Rev.