
 


463 Basingstoke Rd Reading

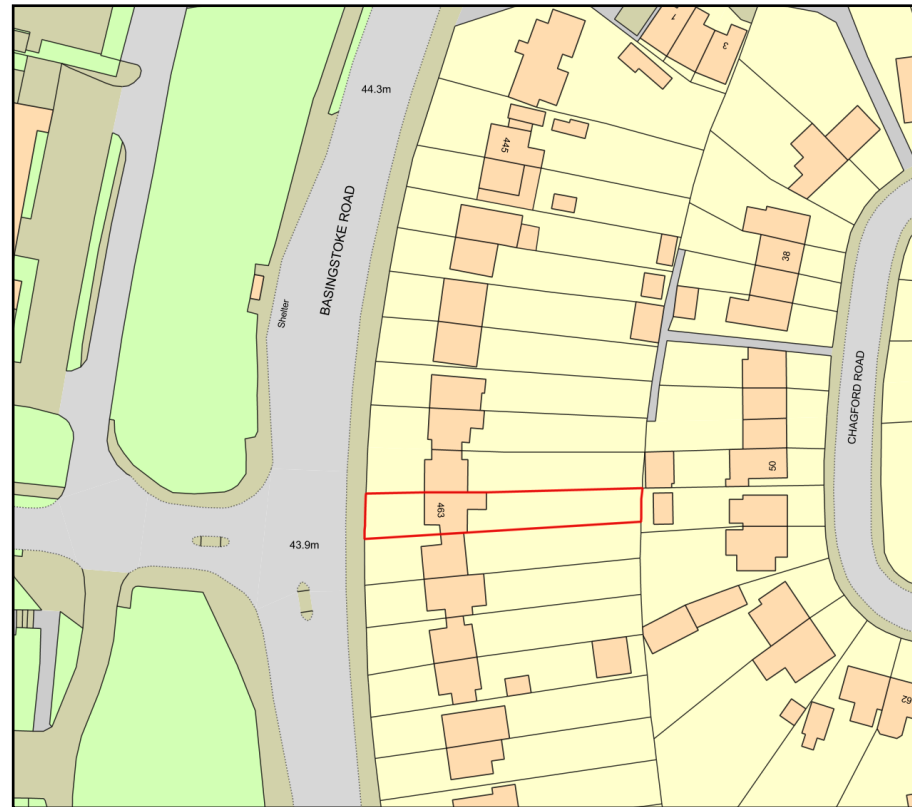

Plan Produced for: MASKAN ARCH


Date Produced: 16 Jun 2026

Plan Reference Number: TQRQM26167083104831

Scale: 1:1250 @ A4



© Crown copyright and database rights 2025 OS 100042766

Existing & Proposed: BLOCK PLAN

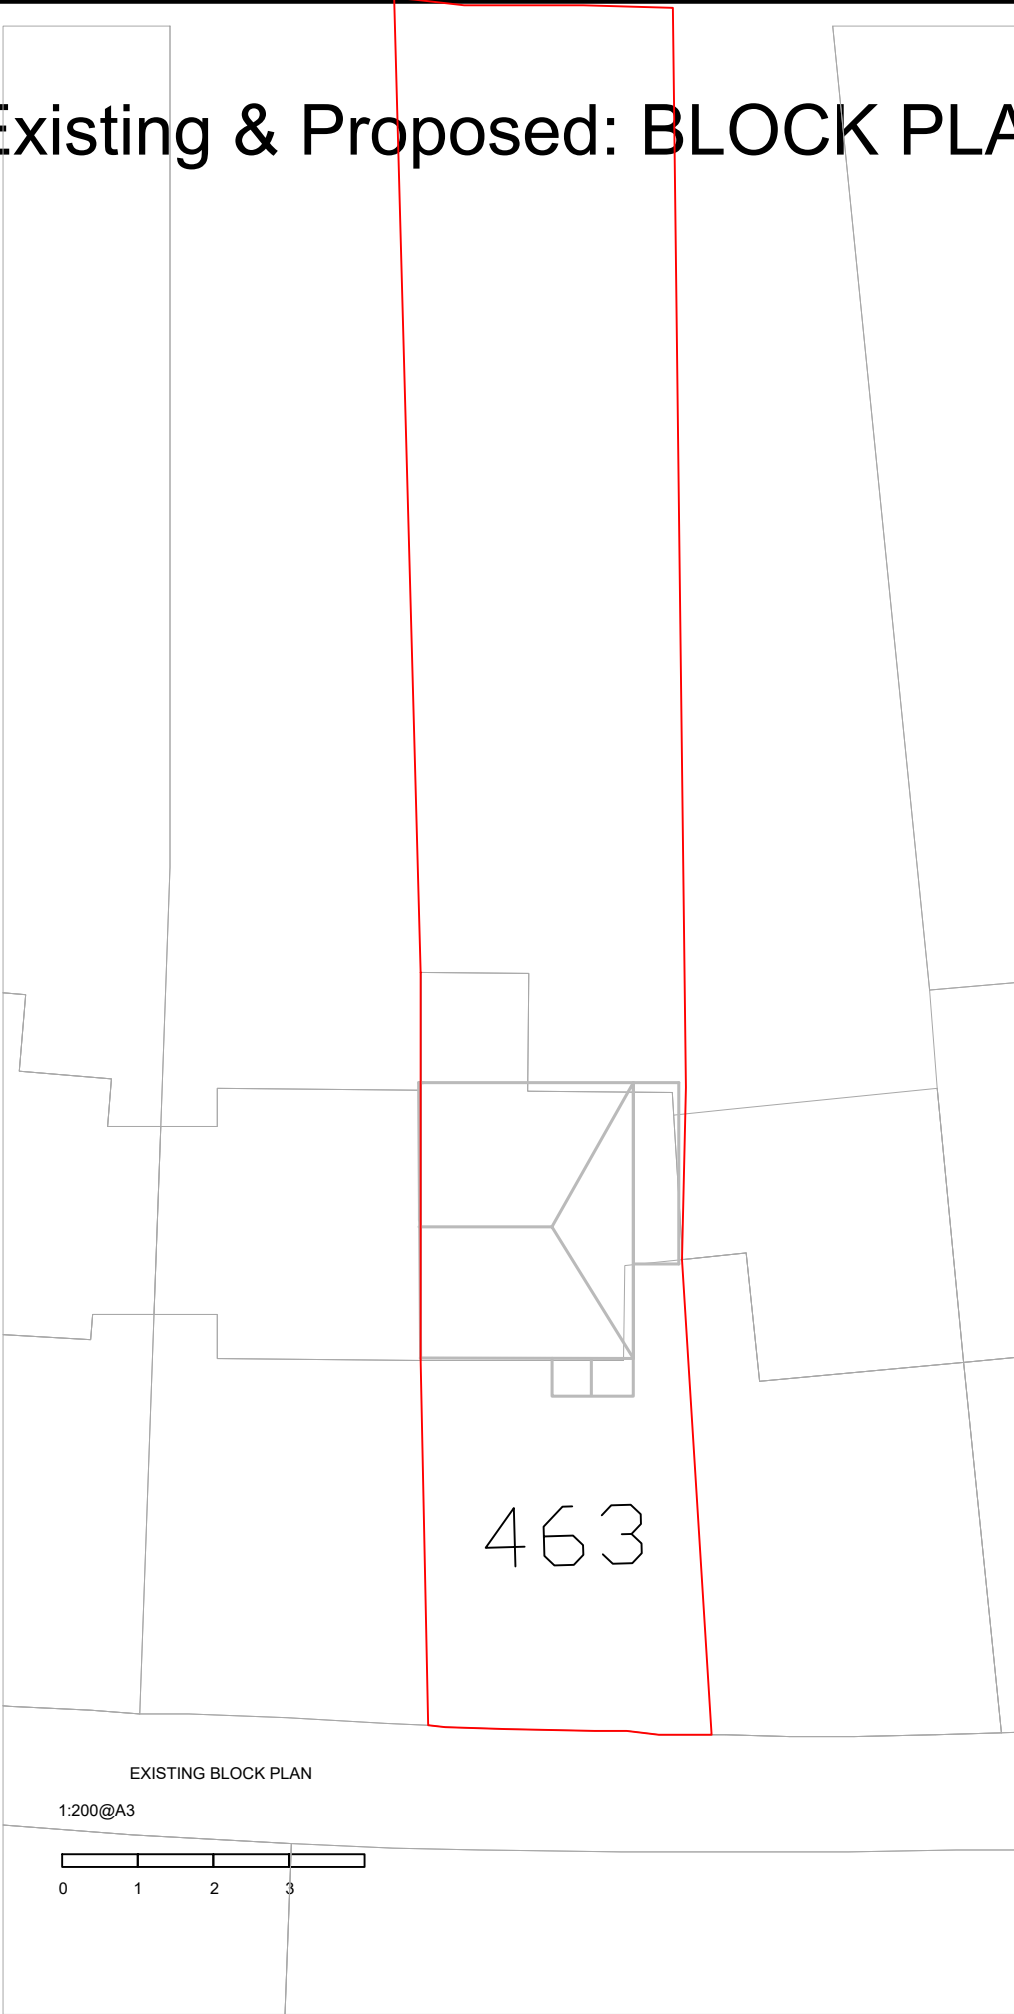


EXISTING BLOCK PLAN



1:200@A3

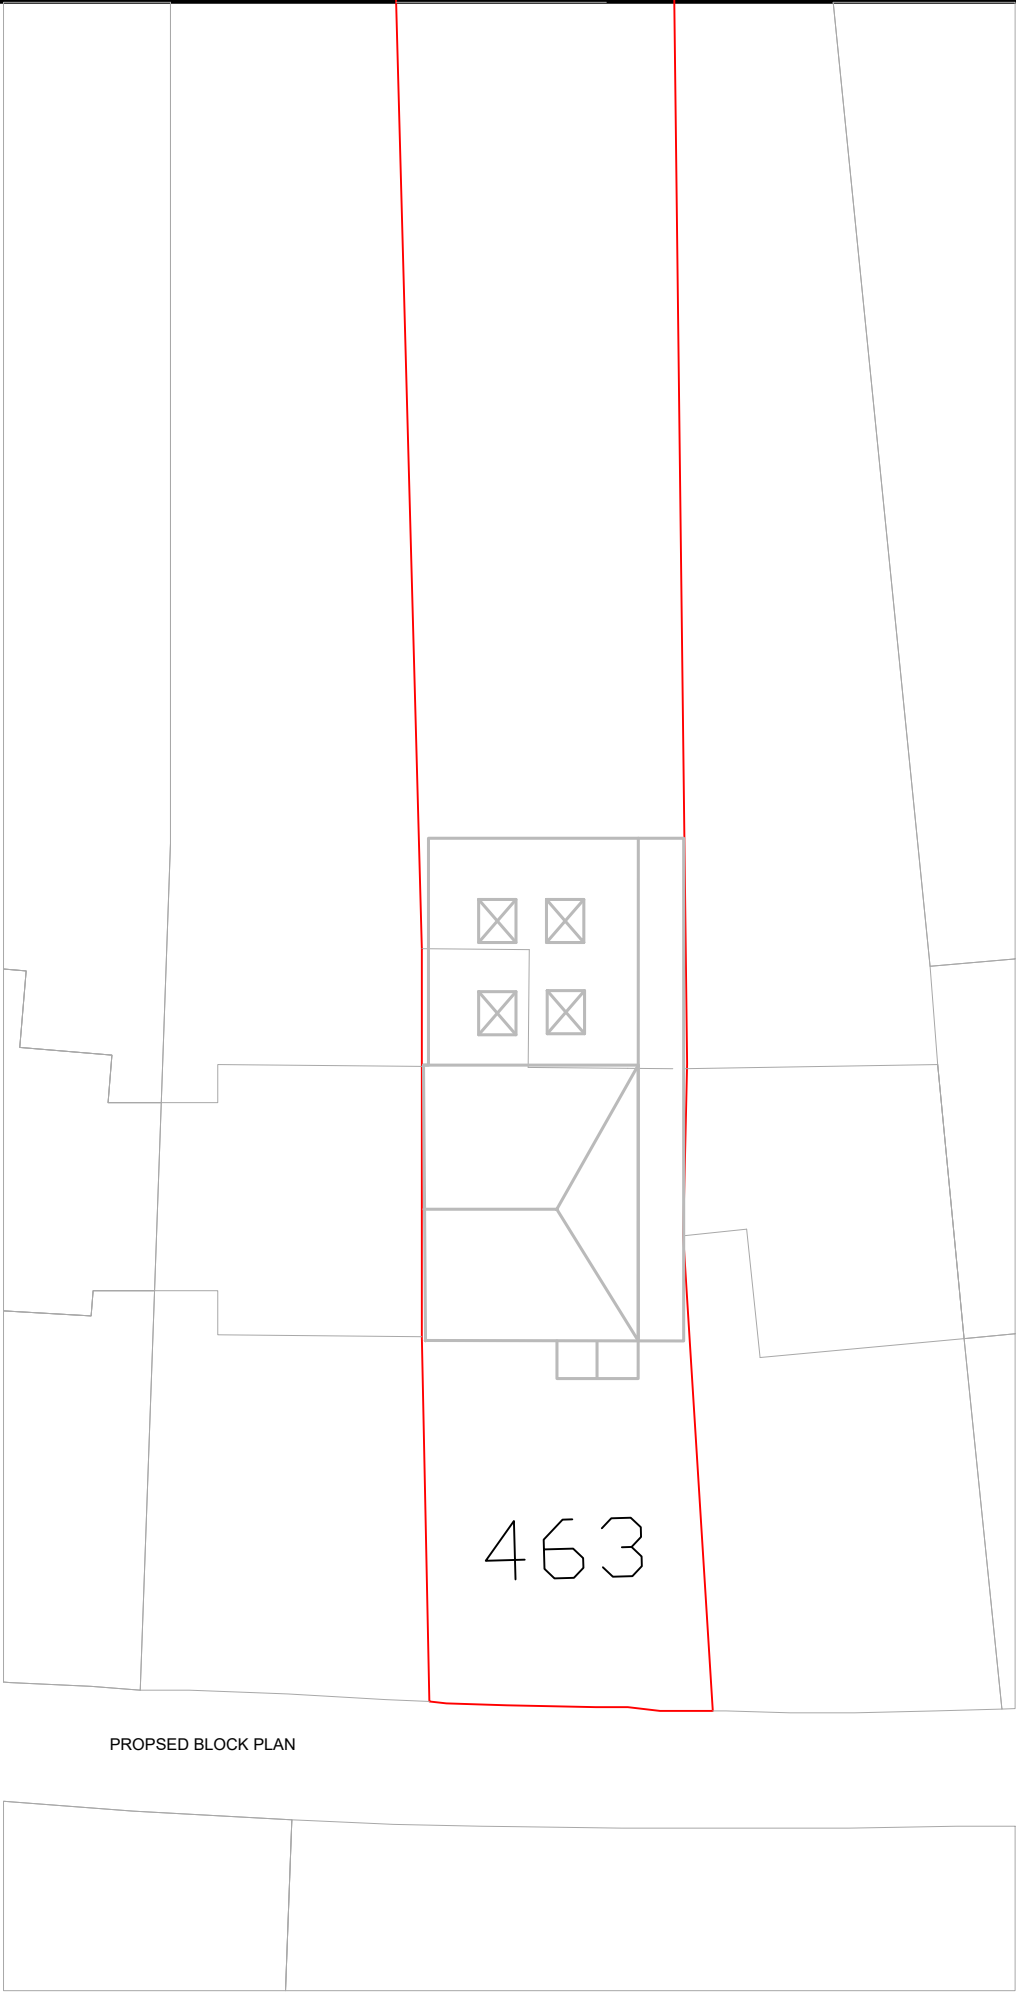 

PROPOSED BLOCK PLAN

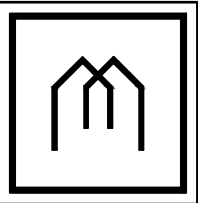

MASKAN
ARCHITECTURAL
DESIGN

  


NORTH

MASKAN architectural design &
planning permissions services
15 Maine Street, Reading
RG2 6AG
T: 07866 5049 914
<http://www.maskan.uk/>


Site address: 463 Basingstoke Rd,
Reading, RG2 0FJ
Existing & Proposed: BLOCK
PLAN
Proposed: Rear & Side
Extension

PROJECT:	Drawing 2
DATE: 27 June 2026	
SCALE: 1:200@A3	


Existing & Proposed GF

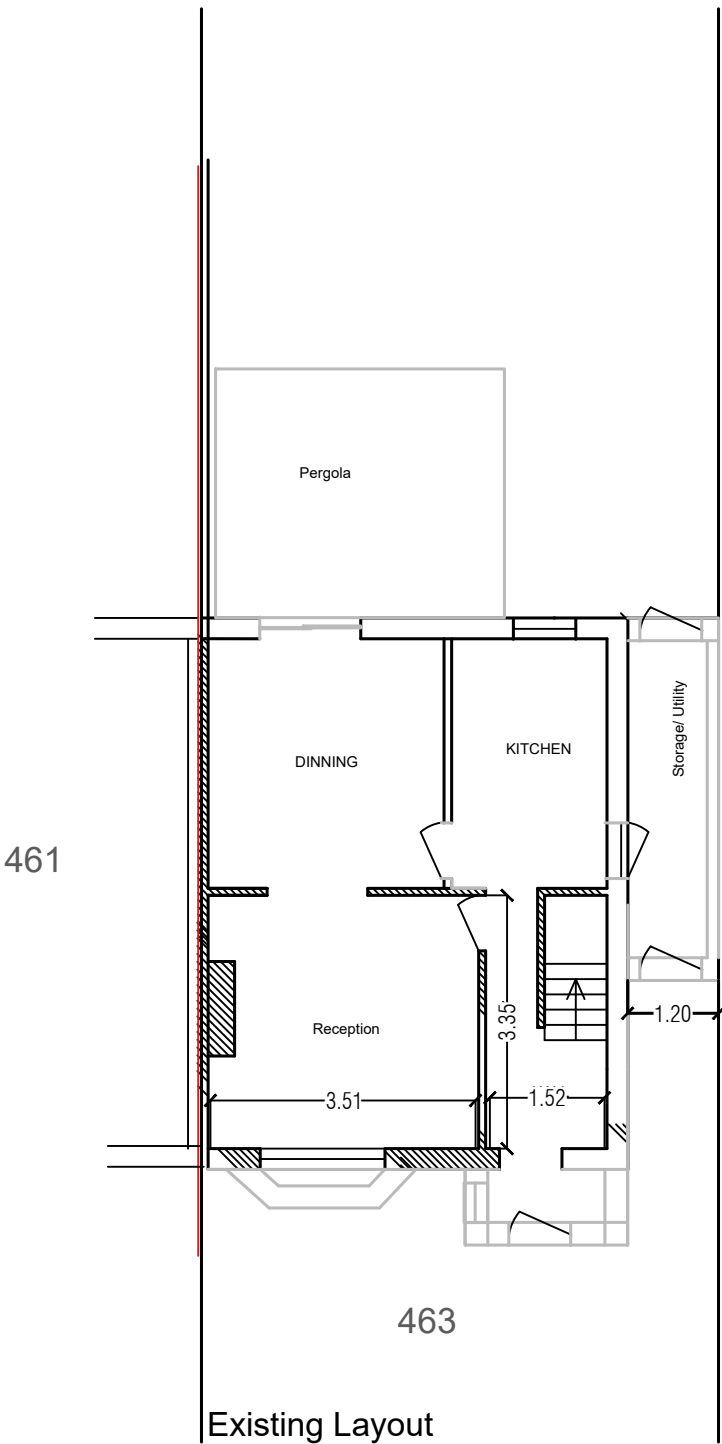



Existing Layout

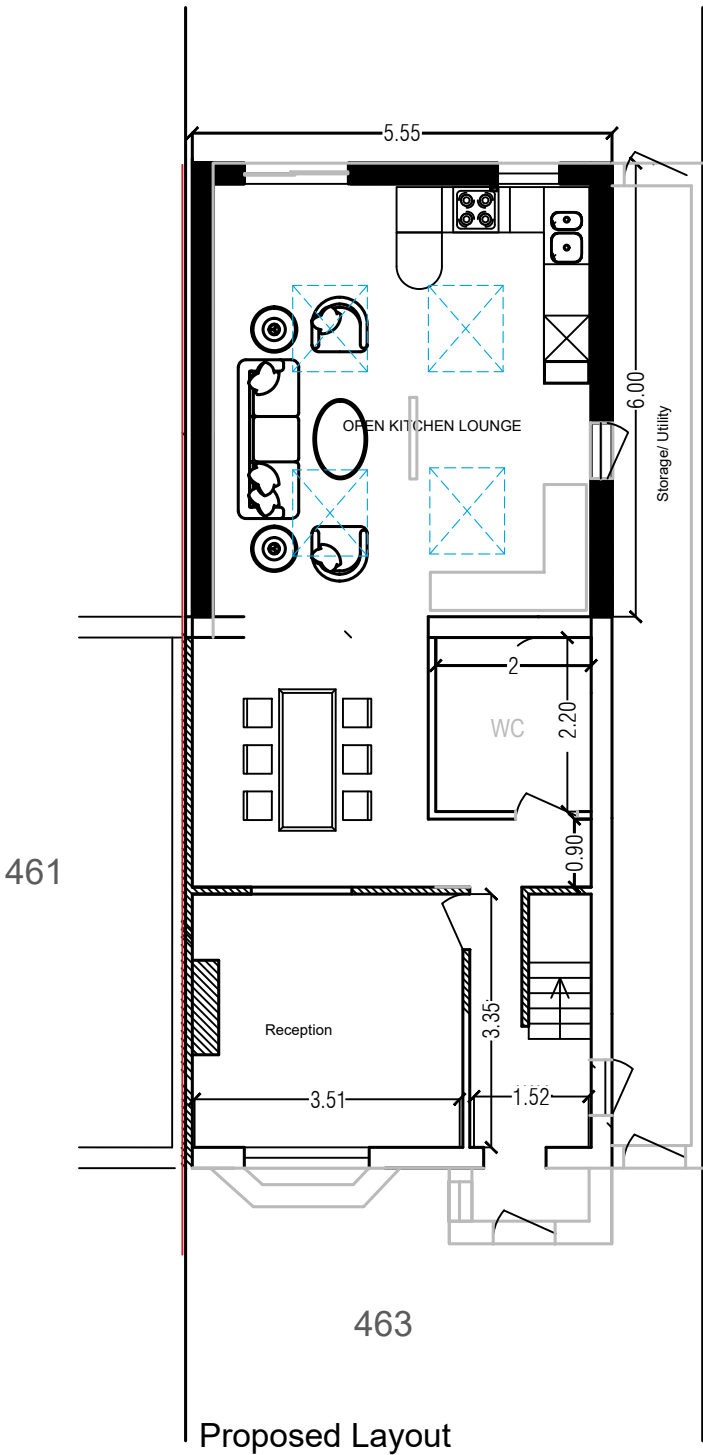

Proposed Layout

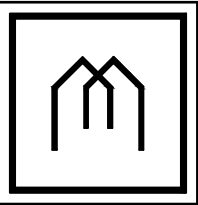

MASKAN
ARCHITECTURAL
DESIGN

  

NORTH


MASKAN architectural design &
planning permissions services
15 Maine Street, Reading
RG2 6AG
T: 07866 5049 914
<http://www.maskan.uk/>

Site address: 463 Basingstoke Rd,
Reading, RG2 0FJ

Existing & Proposed GF
Proposed: Rear & Side
Extension

PROJECT:	Drawing
DATE: 27 June 2026	3
SCALE: 1:100@A3	

1:100@A3

 

Existing & Proposed: FRONT & REAR ELEVATIONS



EXSITING FRONT ELEVATION



PROPOSED FRONT ELEVATION





EXISTING REAR ELEVATION





PROPOSED REAR ELEVATION

1:100@A3

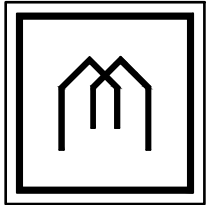 

MASKAN
ARCHITECTURAL
DESIGN

  

NORTH

[illegible]

MASKAN architecural design &
planning permissions services
15 Maine Street, Reading
RG2 6AG
T: 07866 5049 914
<http://www.maskan.uk/>



Site address: 463 Basingstoke Rd,
Reading, RG2 0FJ

Existing & Proposed: FRONT &
REAR ELEVATIONS



Proposed: Rear & Side
Extension

PROJECT:	Drawing 4
DATE: 27 June 2026	
SCALE : 1:100@A3	

Existing & Proposed: SOUTH ELEVATION

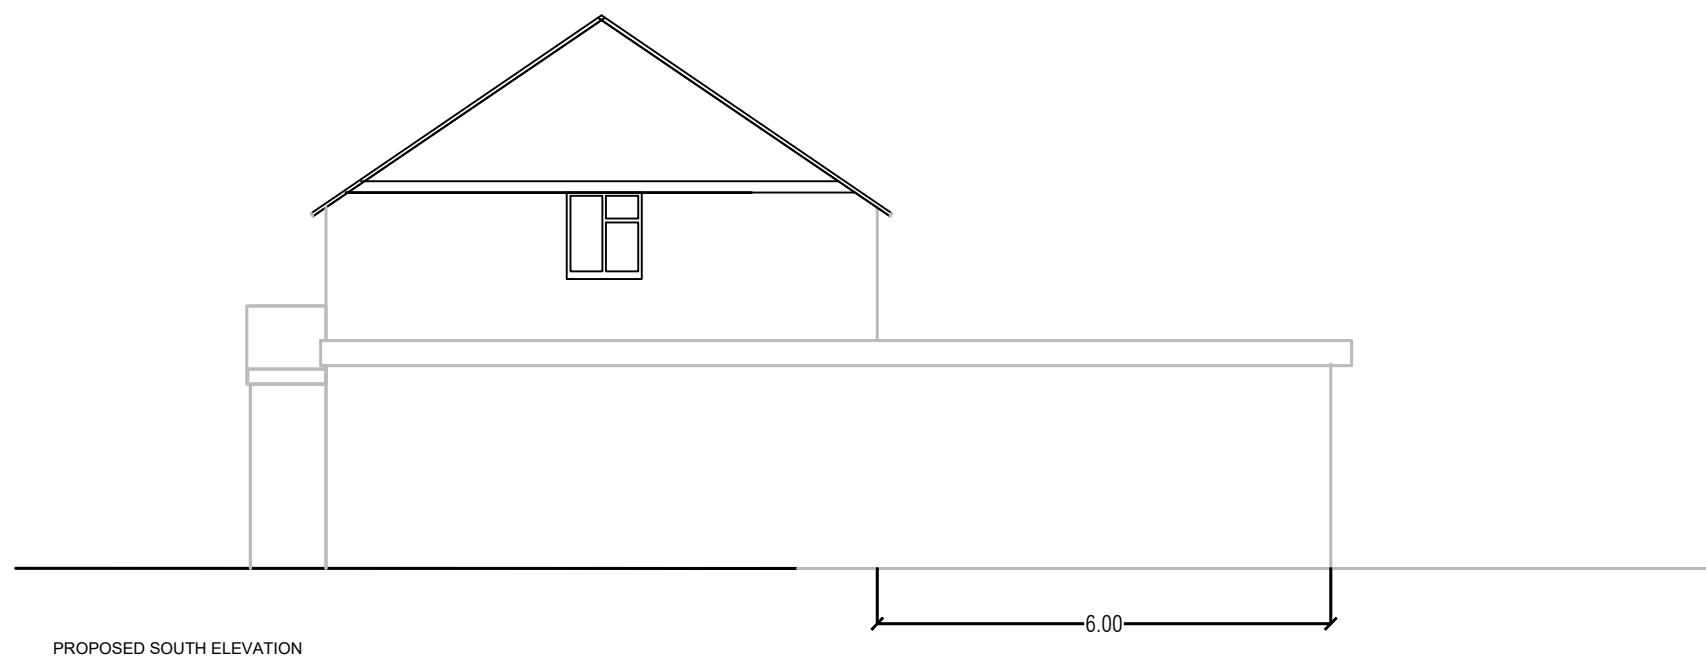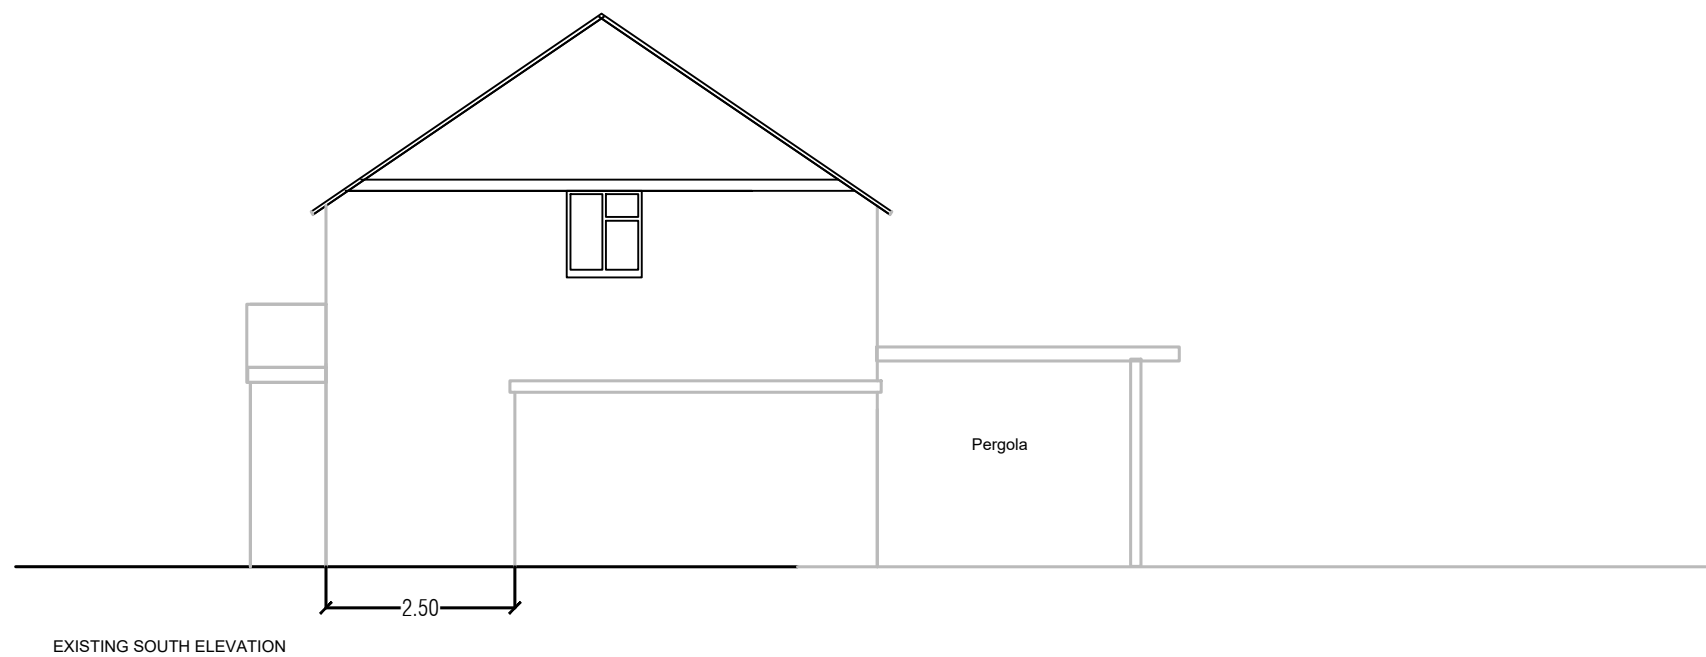

1:100@A3

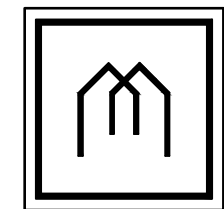 

MASKAN
ARCHITECTURAL
DESIGN





MASKAN architectural design &
planning permissions services
15 Maine Street, Reading
RG2 6AG
T: 07866 5049 914
<http://www.maskan.uk/>


Site address: 463 Basingstoke Rd,
Reading, RG2 0FJ
Existing & Proposed: SOUTH
ELEVATION
Proposed: Rear & Side
Extension

PROJECT:	Drawing 5
DATE: 27 June 2026	
SCALE: 1:100@A3	


Existing & Proposed: NORTH ELEVATION

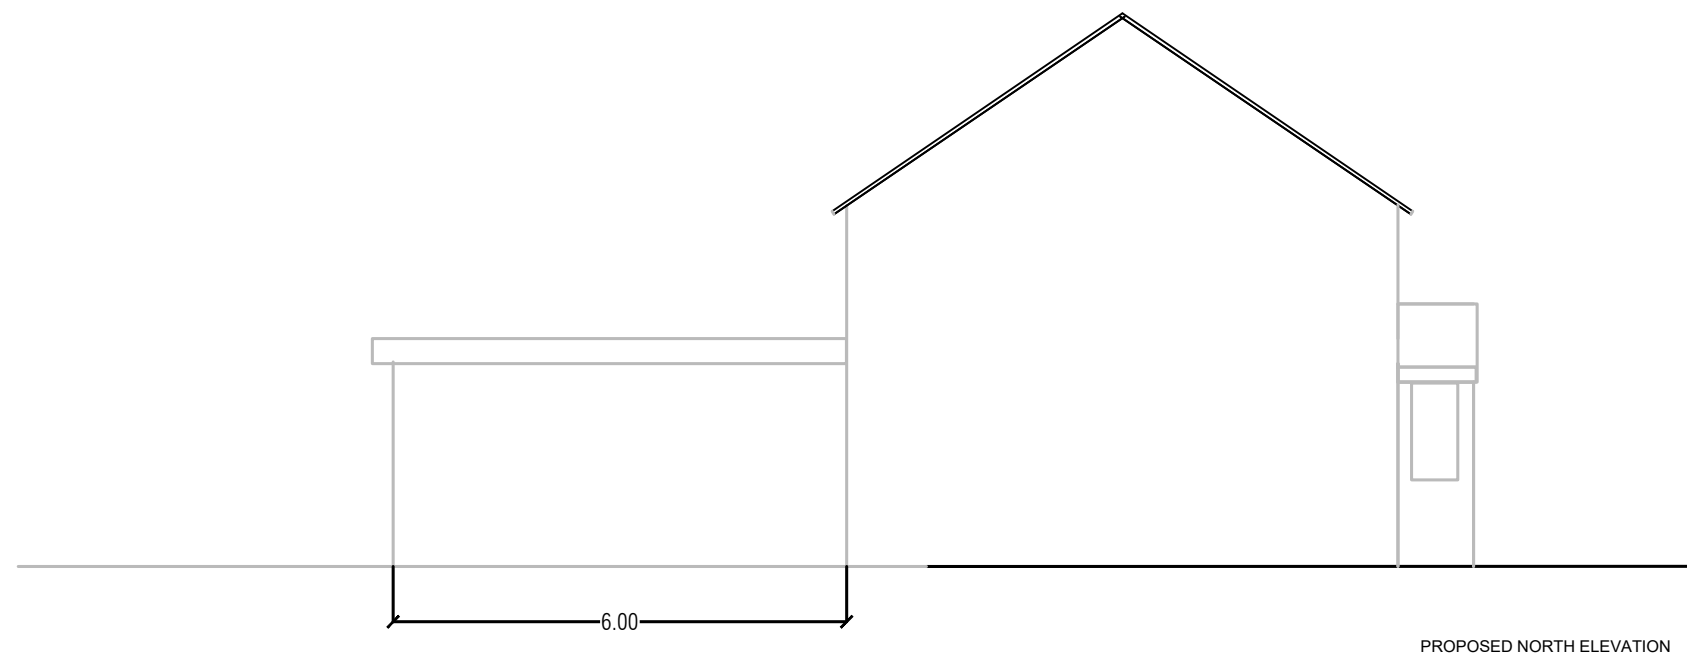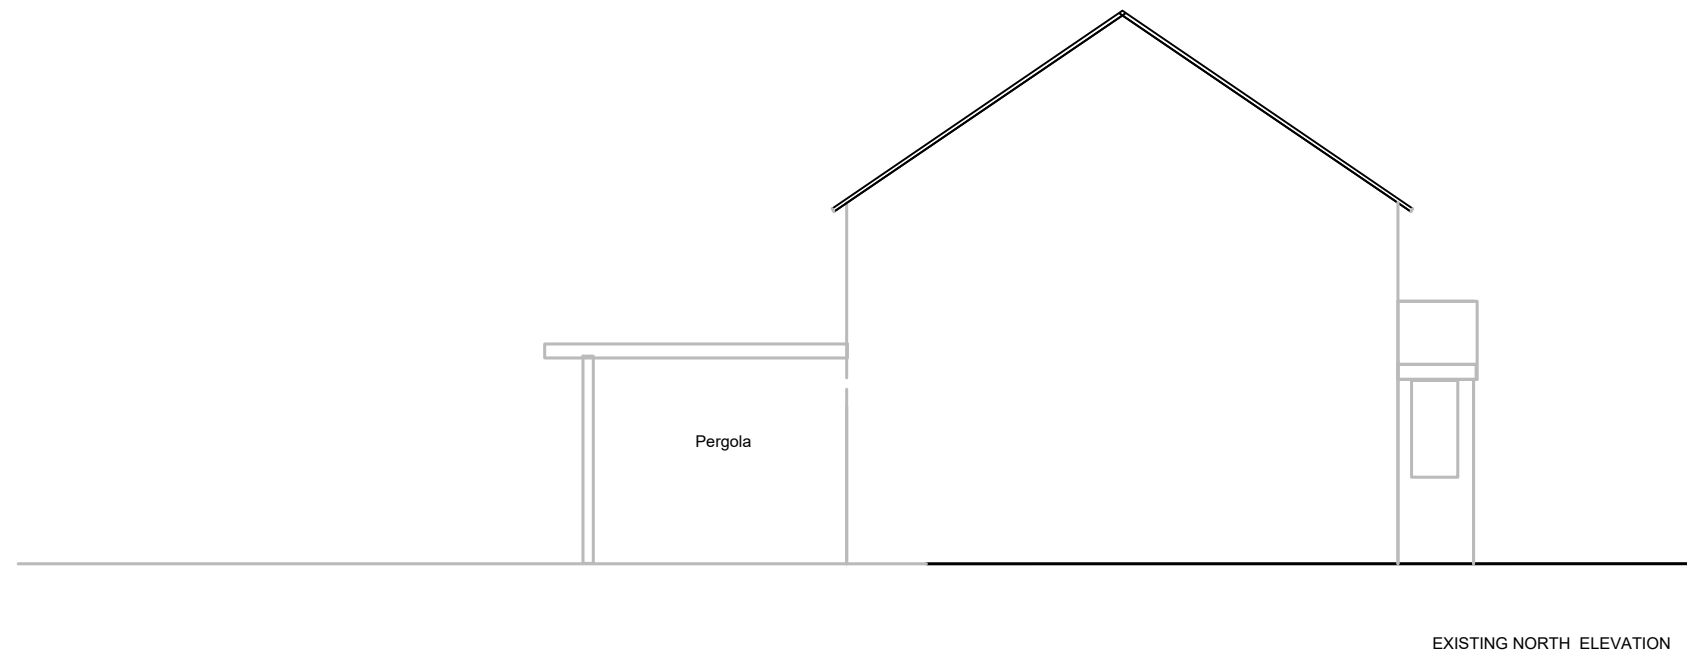

1:100@A3

 

MASKAN
ARCHITECTURAL
DESIGN

 [illegible]

MASKAN architectural design &
planning permissions services
15 Maine Street, Reading
RG2 6AG
T: 07866 5049 914
<http://www.maskan.uk/>

Site address: 463 Basingstoke Rd,
Reading, RG2 0FJ

Existing & Proposed: NORTH
ELEVATION

Proposed: Rear & Side
Extension

PROJECT:	Drawing 6
DATE: 27 June 2026	
SCALE : 1:100@A3	