






SIDE ELEVATION (NW)

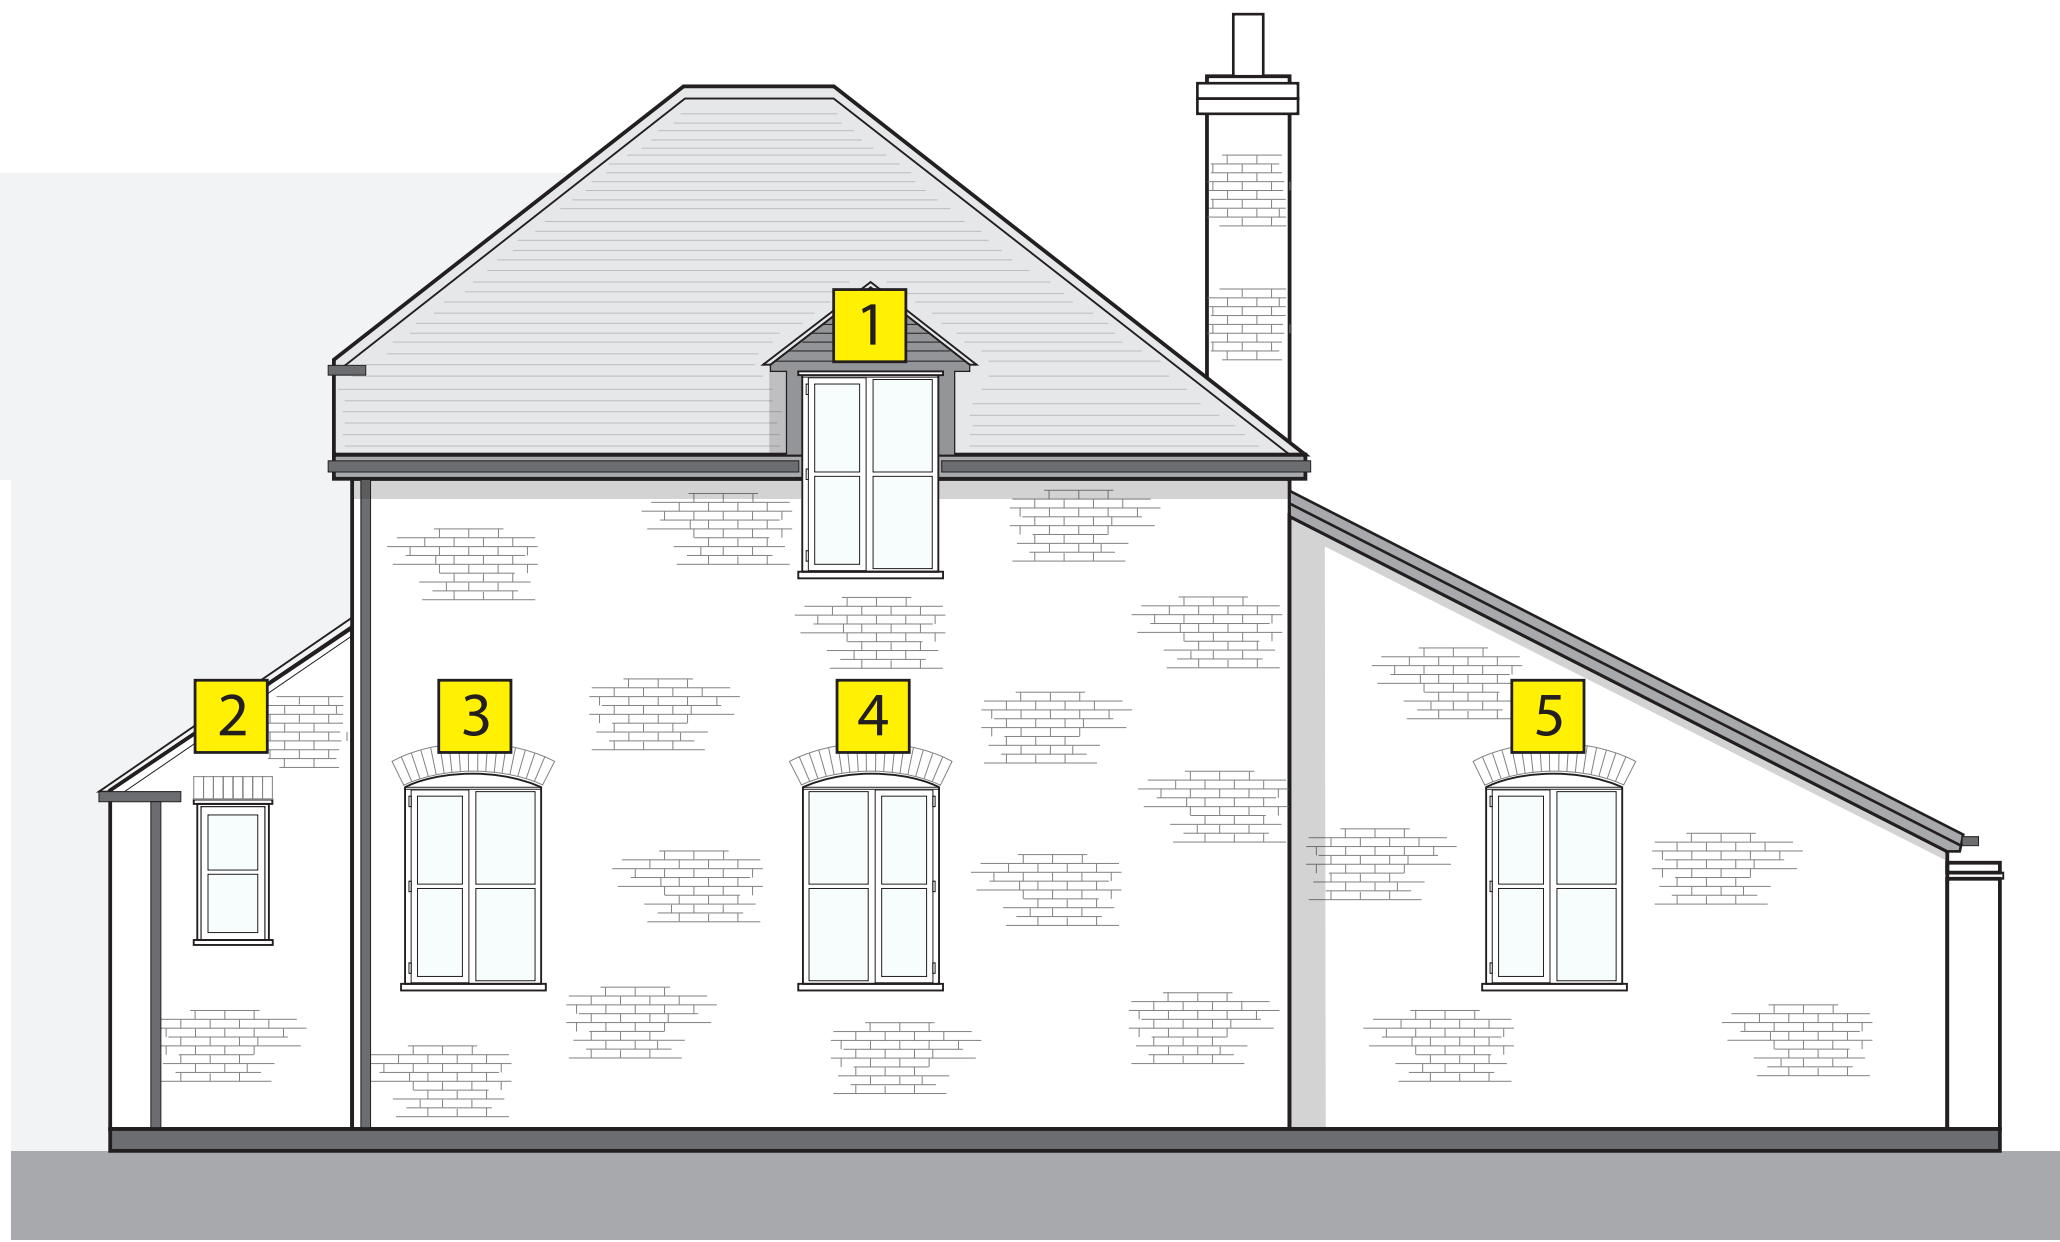

PRINCIPAL ELEVATION (SW) - FACING HIGHWAY

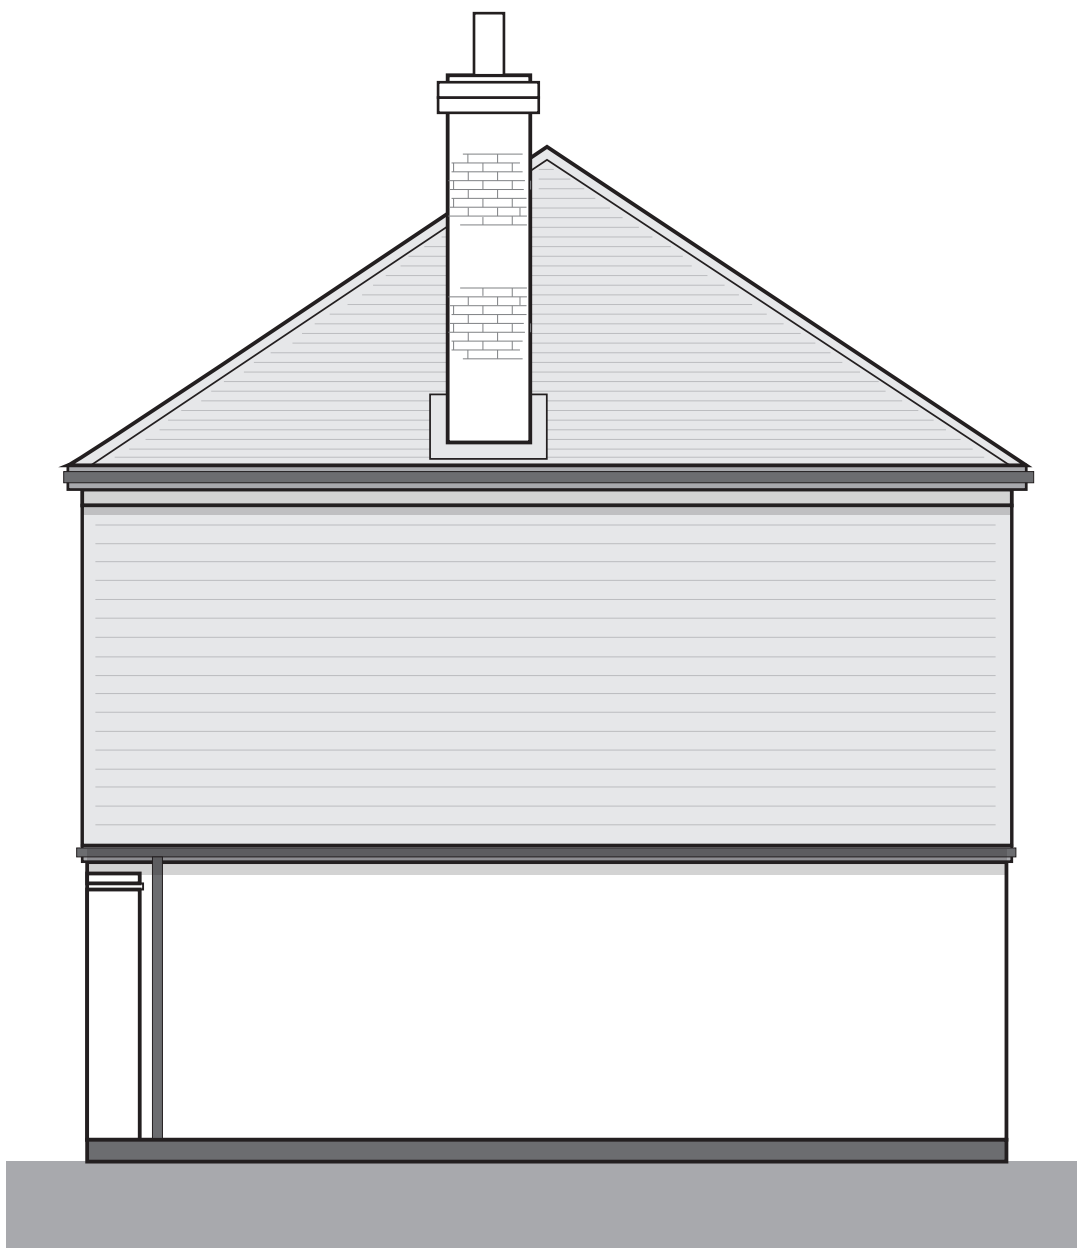

SIDE ELEVATION (SE)

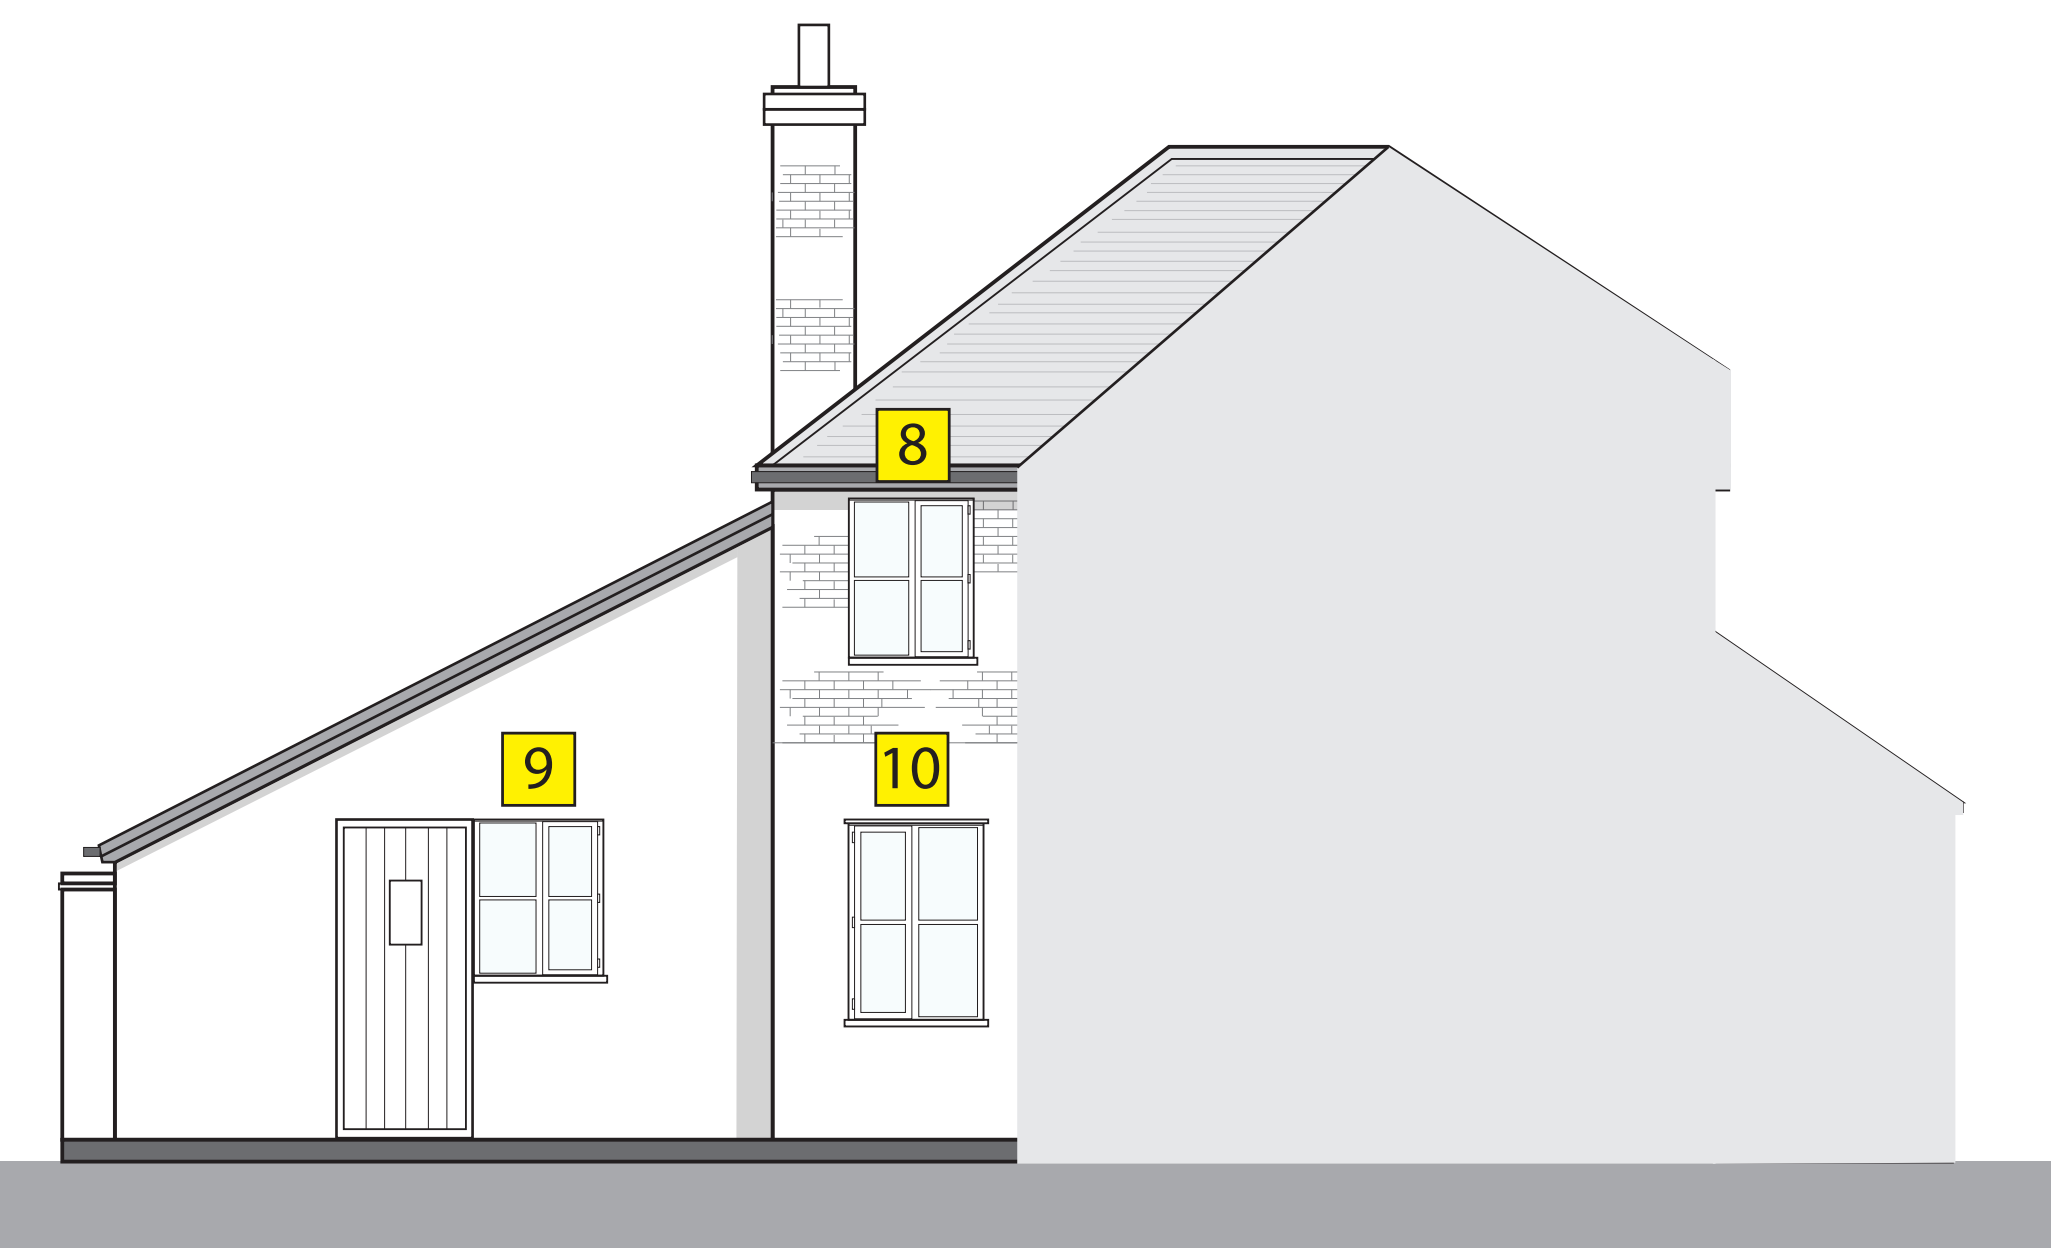

REAR ELEVATION (NE)



NOTE TO CONTRACTOR

WHILE A TRADITIONAL STRIP FOUNDATION MAY HAVE BEEN SPECIFIED, AN ALTERNATIVE SPECIFICATION MAY BE REQUIRED WHEN GROUND CONDITIONS ARE ESTABLISHED. THESE MAY BE SUBJECT TO A STRUCTURAL ENGINEERS CALCULATIONS E.G. FOR PILE OR RAFT FOUNDATIONS.

ANY INFORMATION THAT IS OMITTED OR UNCLEAR FROM THE DRAWINGS MUST BE REQUESTED FROM PRIOR PLANNING BEFORE WORKS BEGIN.

ALL DIMENSIONS ARE TO BE CHECKED ON SITE.

THE CONTRACTOR IS TO MAKE SURE TILES AND SKYLIGHTS ARE SELECTED AND INSTALLED TO EXACT MANUFACTURERS RECOMMENDATIONS AND INSTRUCTIONS (SUITABILITY FOR ON SITE PITCH)

STRUCTURAL AND STANDARD ASSESSMENT PROCEDURE CALCULATIONS MUST BE OBTAINED PRIOR TO START OF WORKS.

PROPOSED WINDOW SCALE DRAWINGS

1 Yew Lane, Reading
RG1 6DA

DRAWING NUMBER
002



SCALE
1:50 @ A1

DATE
05/ 2026




COPYRIGHT STATEMENT
ALL RIGHTS RESERVED. NO PART OF THIS DRAWING MAY BE REPRODUCED IN ANY MATERIAL FORM OR TRANSMITTED TO ANY OTHER PERSON WITHOUT THE PRIOR WRITTEN APPROVAL OF PRIOR PLANNING.


WHILST PRIOR PLANNING TAKES 'REASONABLE STEPS TO WORK WITHIN THE PROPERTY BOUNDARIES, IT IS THE OWNERS RESPONSIBILITY TO ESTABLISH THESE PRIOR TO THE DRAWINGS BEING SUBMITTED AND BEFORE WORK COMMENCING. IF THERE IS ANY DOUBT OR DISCREPANCIES THEY SHOULD BE ADDRESSED USING THE APPROPRIATE PROFESSIONAL BODIES.

PAGE NUMBER
01

1

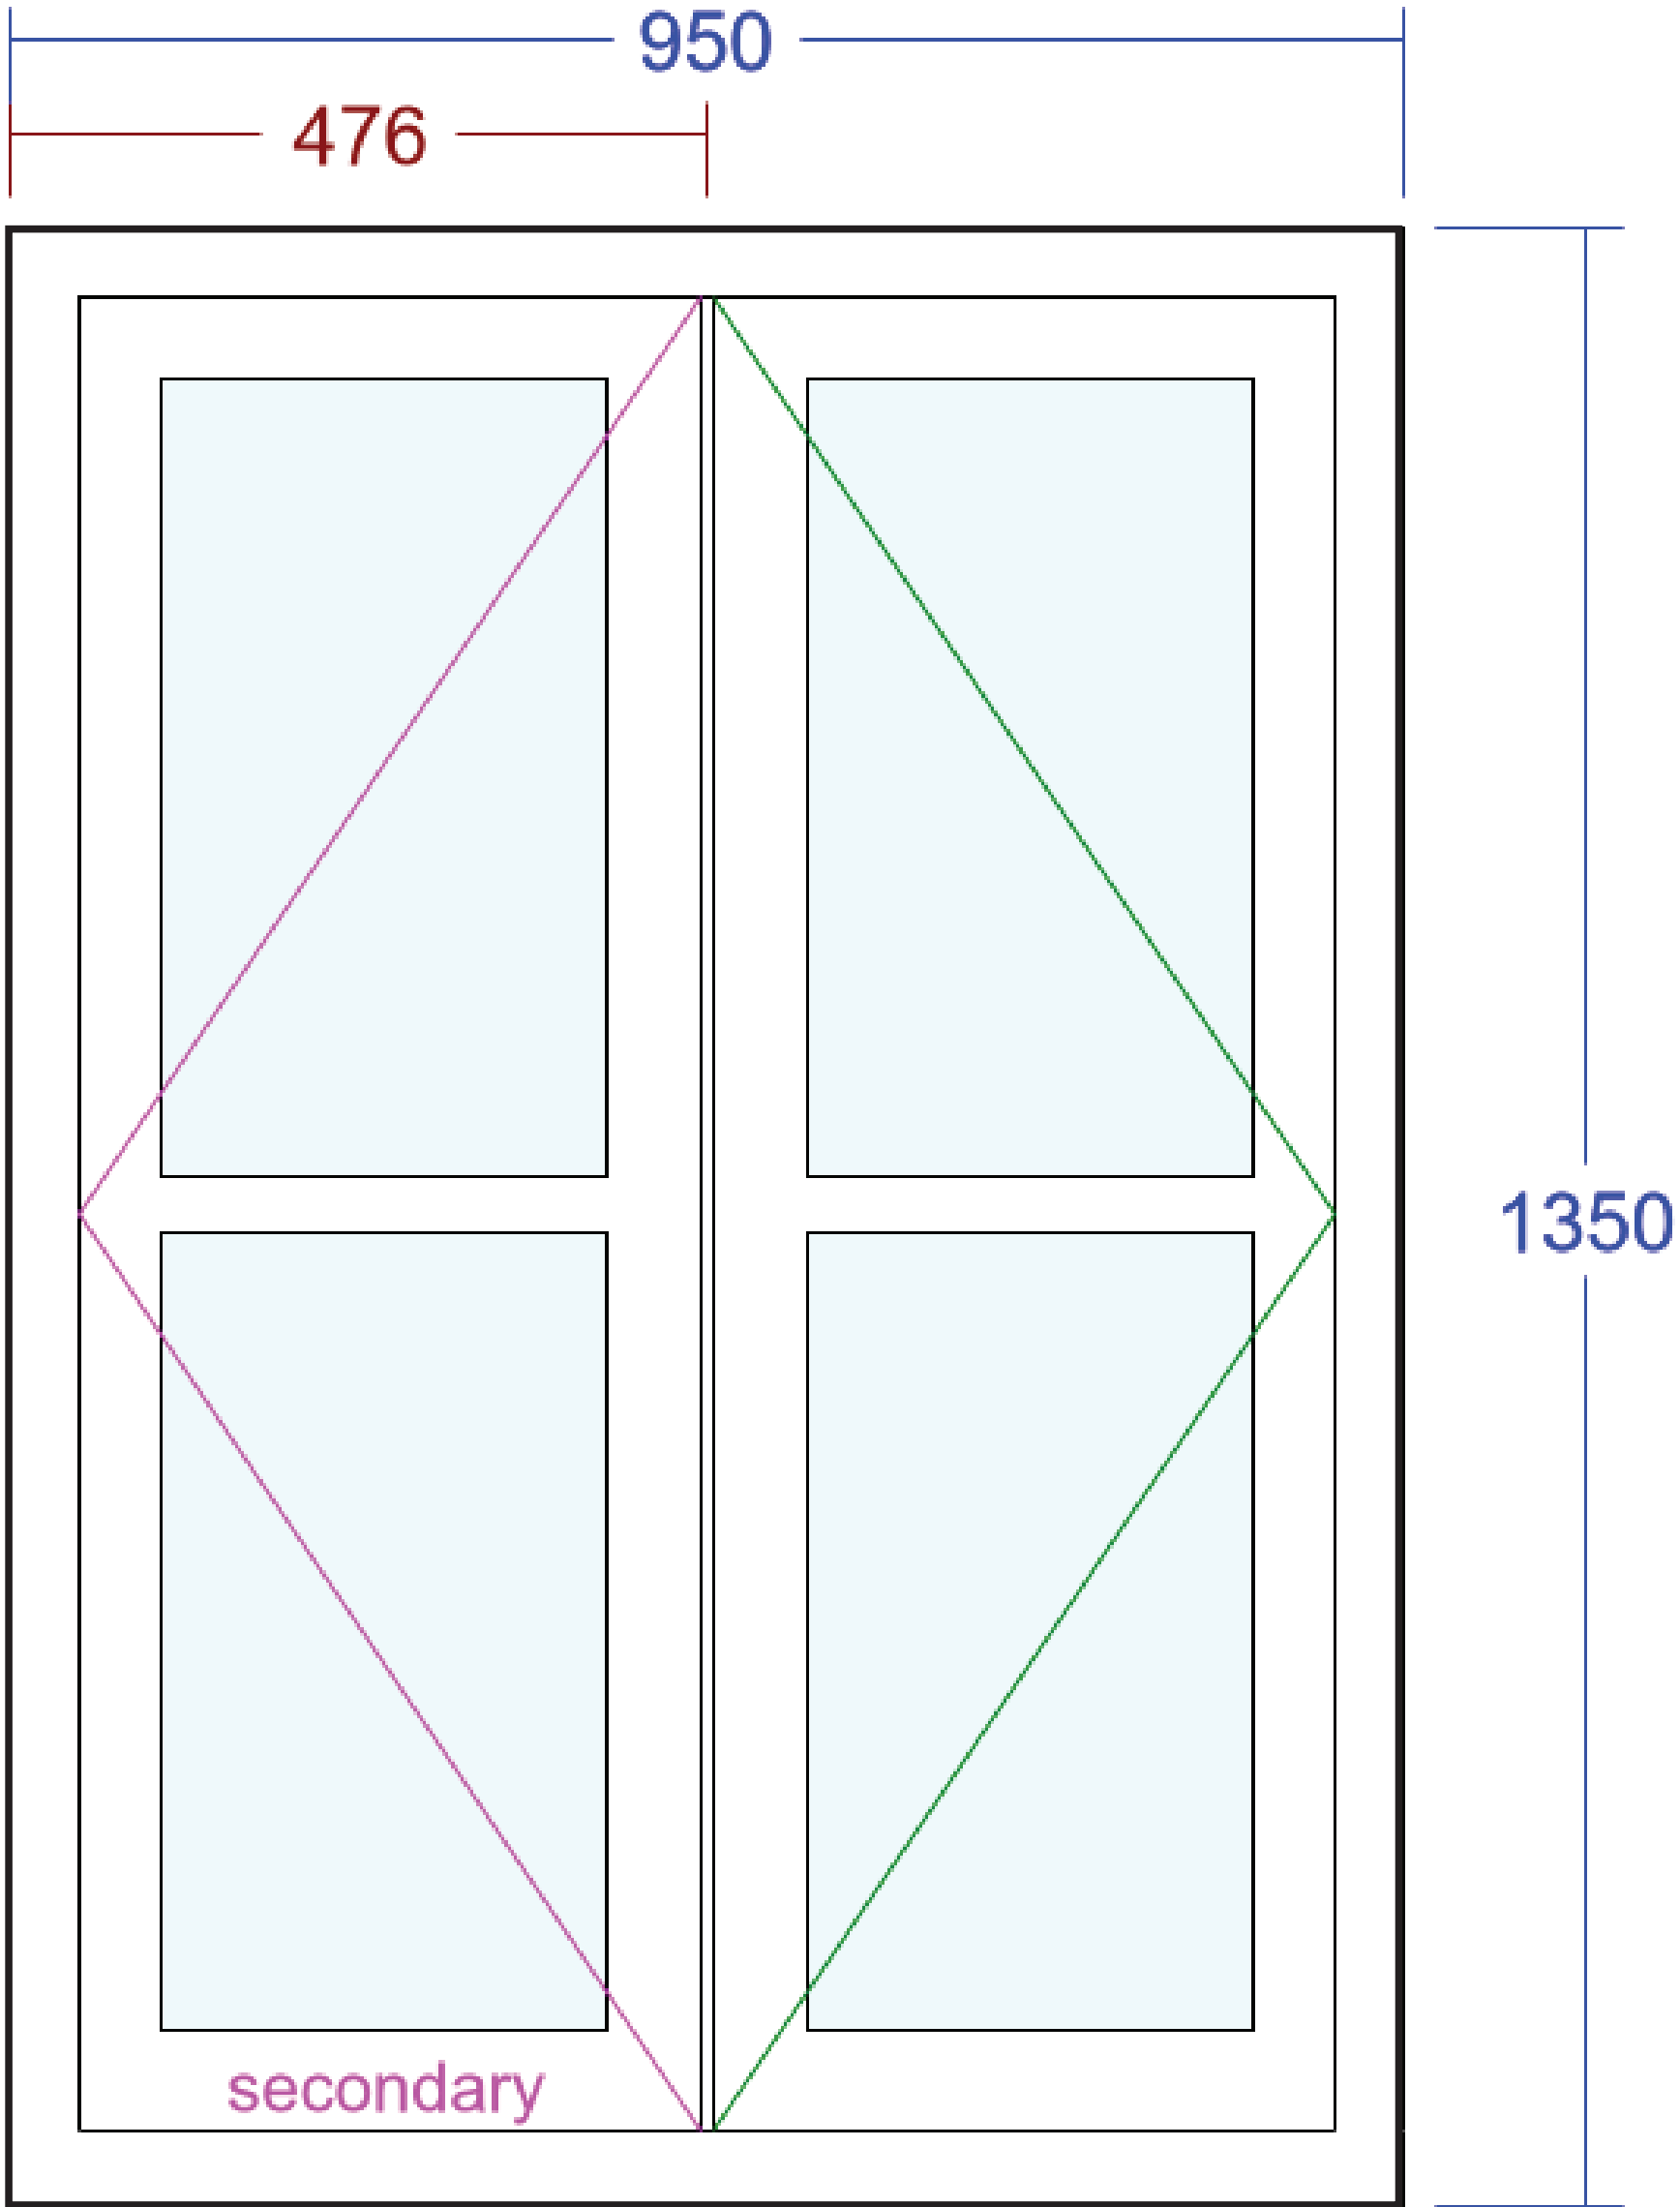

2

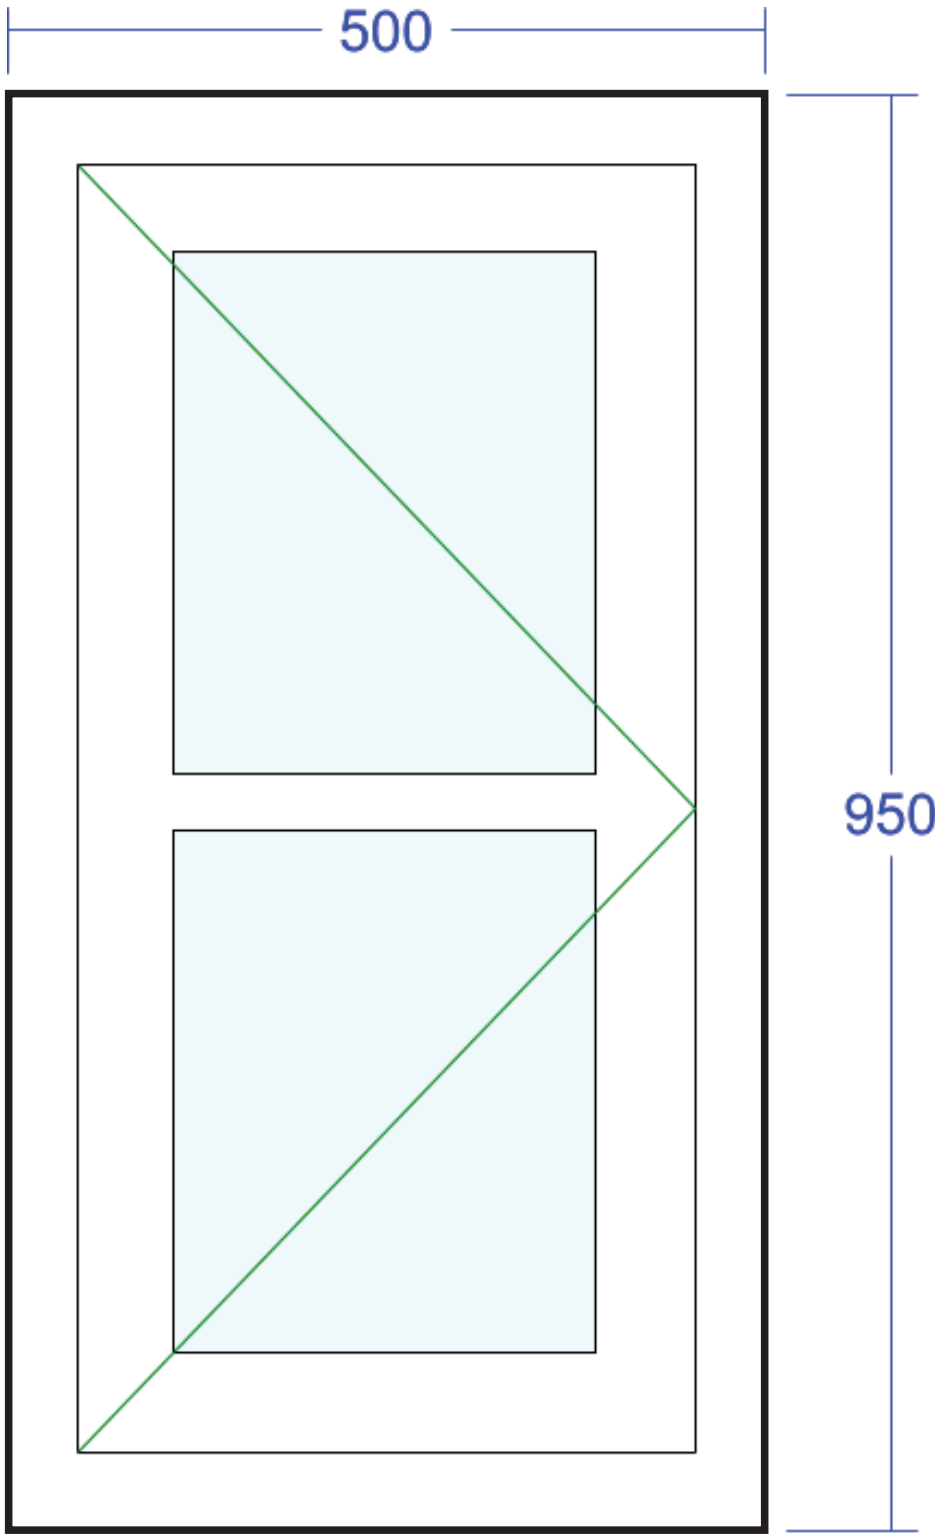

NOTE TO CONTRACTOR

WHILE A TRADITIONAL STRIP FOUNDATION MAY HAVE BEEN SPECIFIED, AN ALTERNATIVE SPECIFICATION MAY BE REQUIRED WHEN GROUND CONDITIONS ARE ESTABLISHED. THESE MAY BE SUBJECT TO A STRUCTURAL ENGINEERS CALCULATIONS E.G. FOR PILE OR RAFT FOUNDATIONS.

ANY INFORMATION THAT IS OMITTED OR UNCLEAR FROM THE DRAWINGS MUST BE REQUESTED FROM PRIOR PLANNING BEFORE WORKS BEGIN.

ALL DIMENSIONS ARE TO BE CHECKED ON SITE.

THE CONTRACTOR IS TO MAKE SURE TILES AND SKYLIGHTS ARE SELECTED AND INSTALLED TO EXACT MANUFACTURERS RECOMMENDATIONS AND INSTRUCTIONS (SUITABILITY FOR ON SITE PITCH)

STRUCTURAL AND STANDARD ASSESSMENT PROCEDURE CALCULATIONS MUST BE OBTAINED PRIOR TO START OF WORKS.

PROPOSED WINDOW SCALE DRAWINGS

1 Yew Lane, Reading RG1 6DA

DRAWING NUMBER
002



PRIOR PLANNING

SCALE
1:5 @ A1

DATE
05/ 2026




PRIOR PLANNING


COPYRIGHT STATEMENT
ALL RIGHTS RESERVED. NO PART OF THIS DRAWING MAY BE REPRODUCED IN ANY MATERIAL FORM OR TRANSMITTED TO ANY OTHER PERSON WITHOUT THE PRIOR WRITTEN APPROVAL OF PRIOR PLANNING.

WHILST PRIOR PLANNING TAKES 'REASONABLE STEPS TO WORK WITHIN THE PROPERTY BOUNDARIES, IT IS THE OWNERS RESPONSIBILITY TO ESTABLISH THESE PRIOR TO THE DRAWINGS BEING SUBMITTEDAND BEFORE WORK COMMENCING. IF THERE IS ANY DOUBT OR DISCREPANCIES THEY SHOULD BE ADDRESSED USING THE APPROPRIATE PROFESSIONAL BODIES.


PAGE NUMBER
02

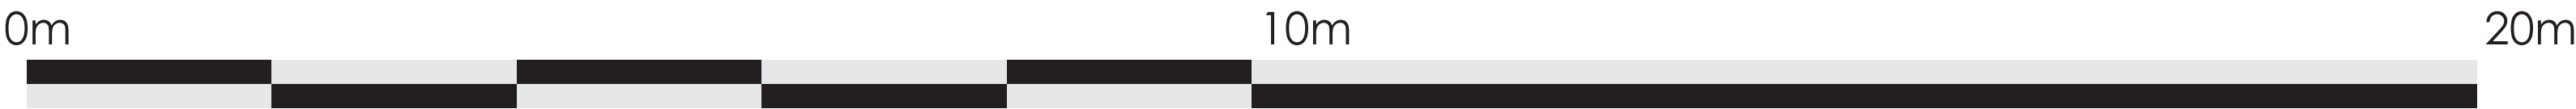

3

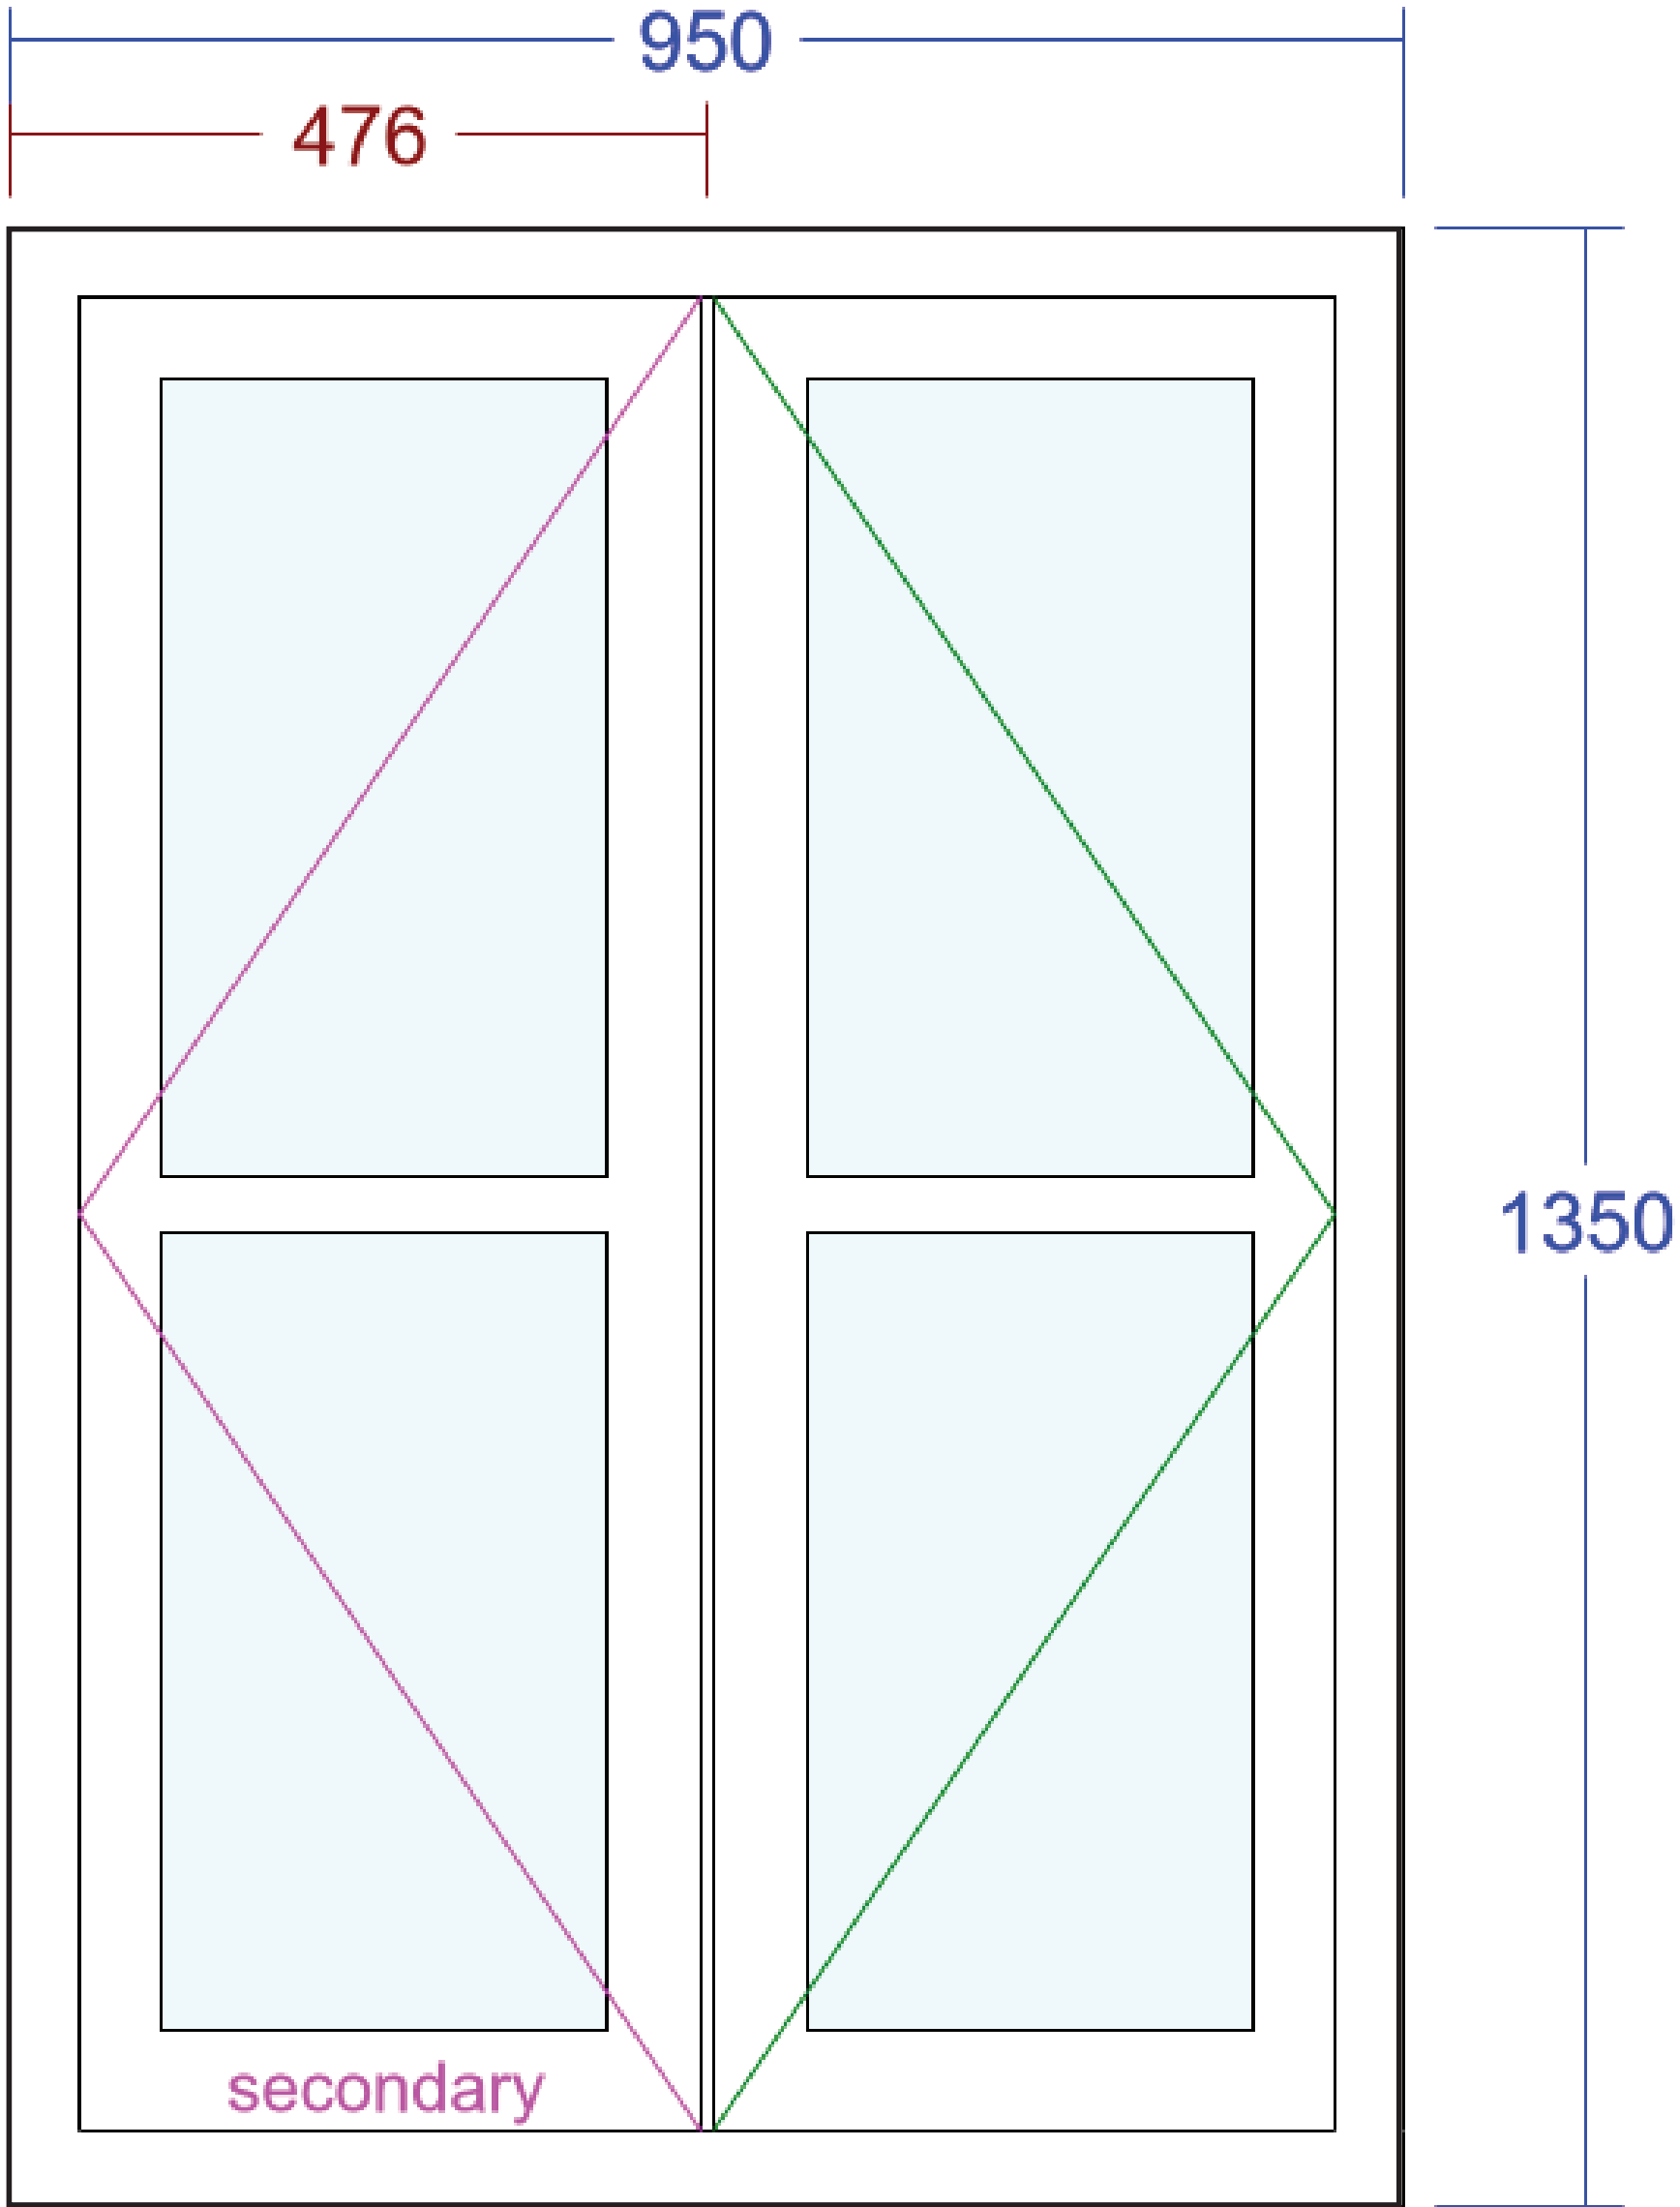

4

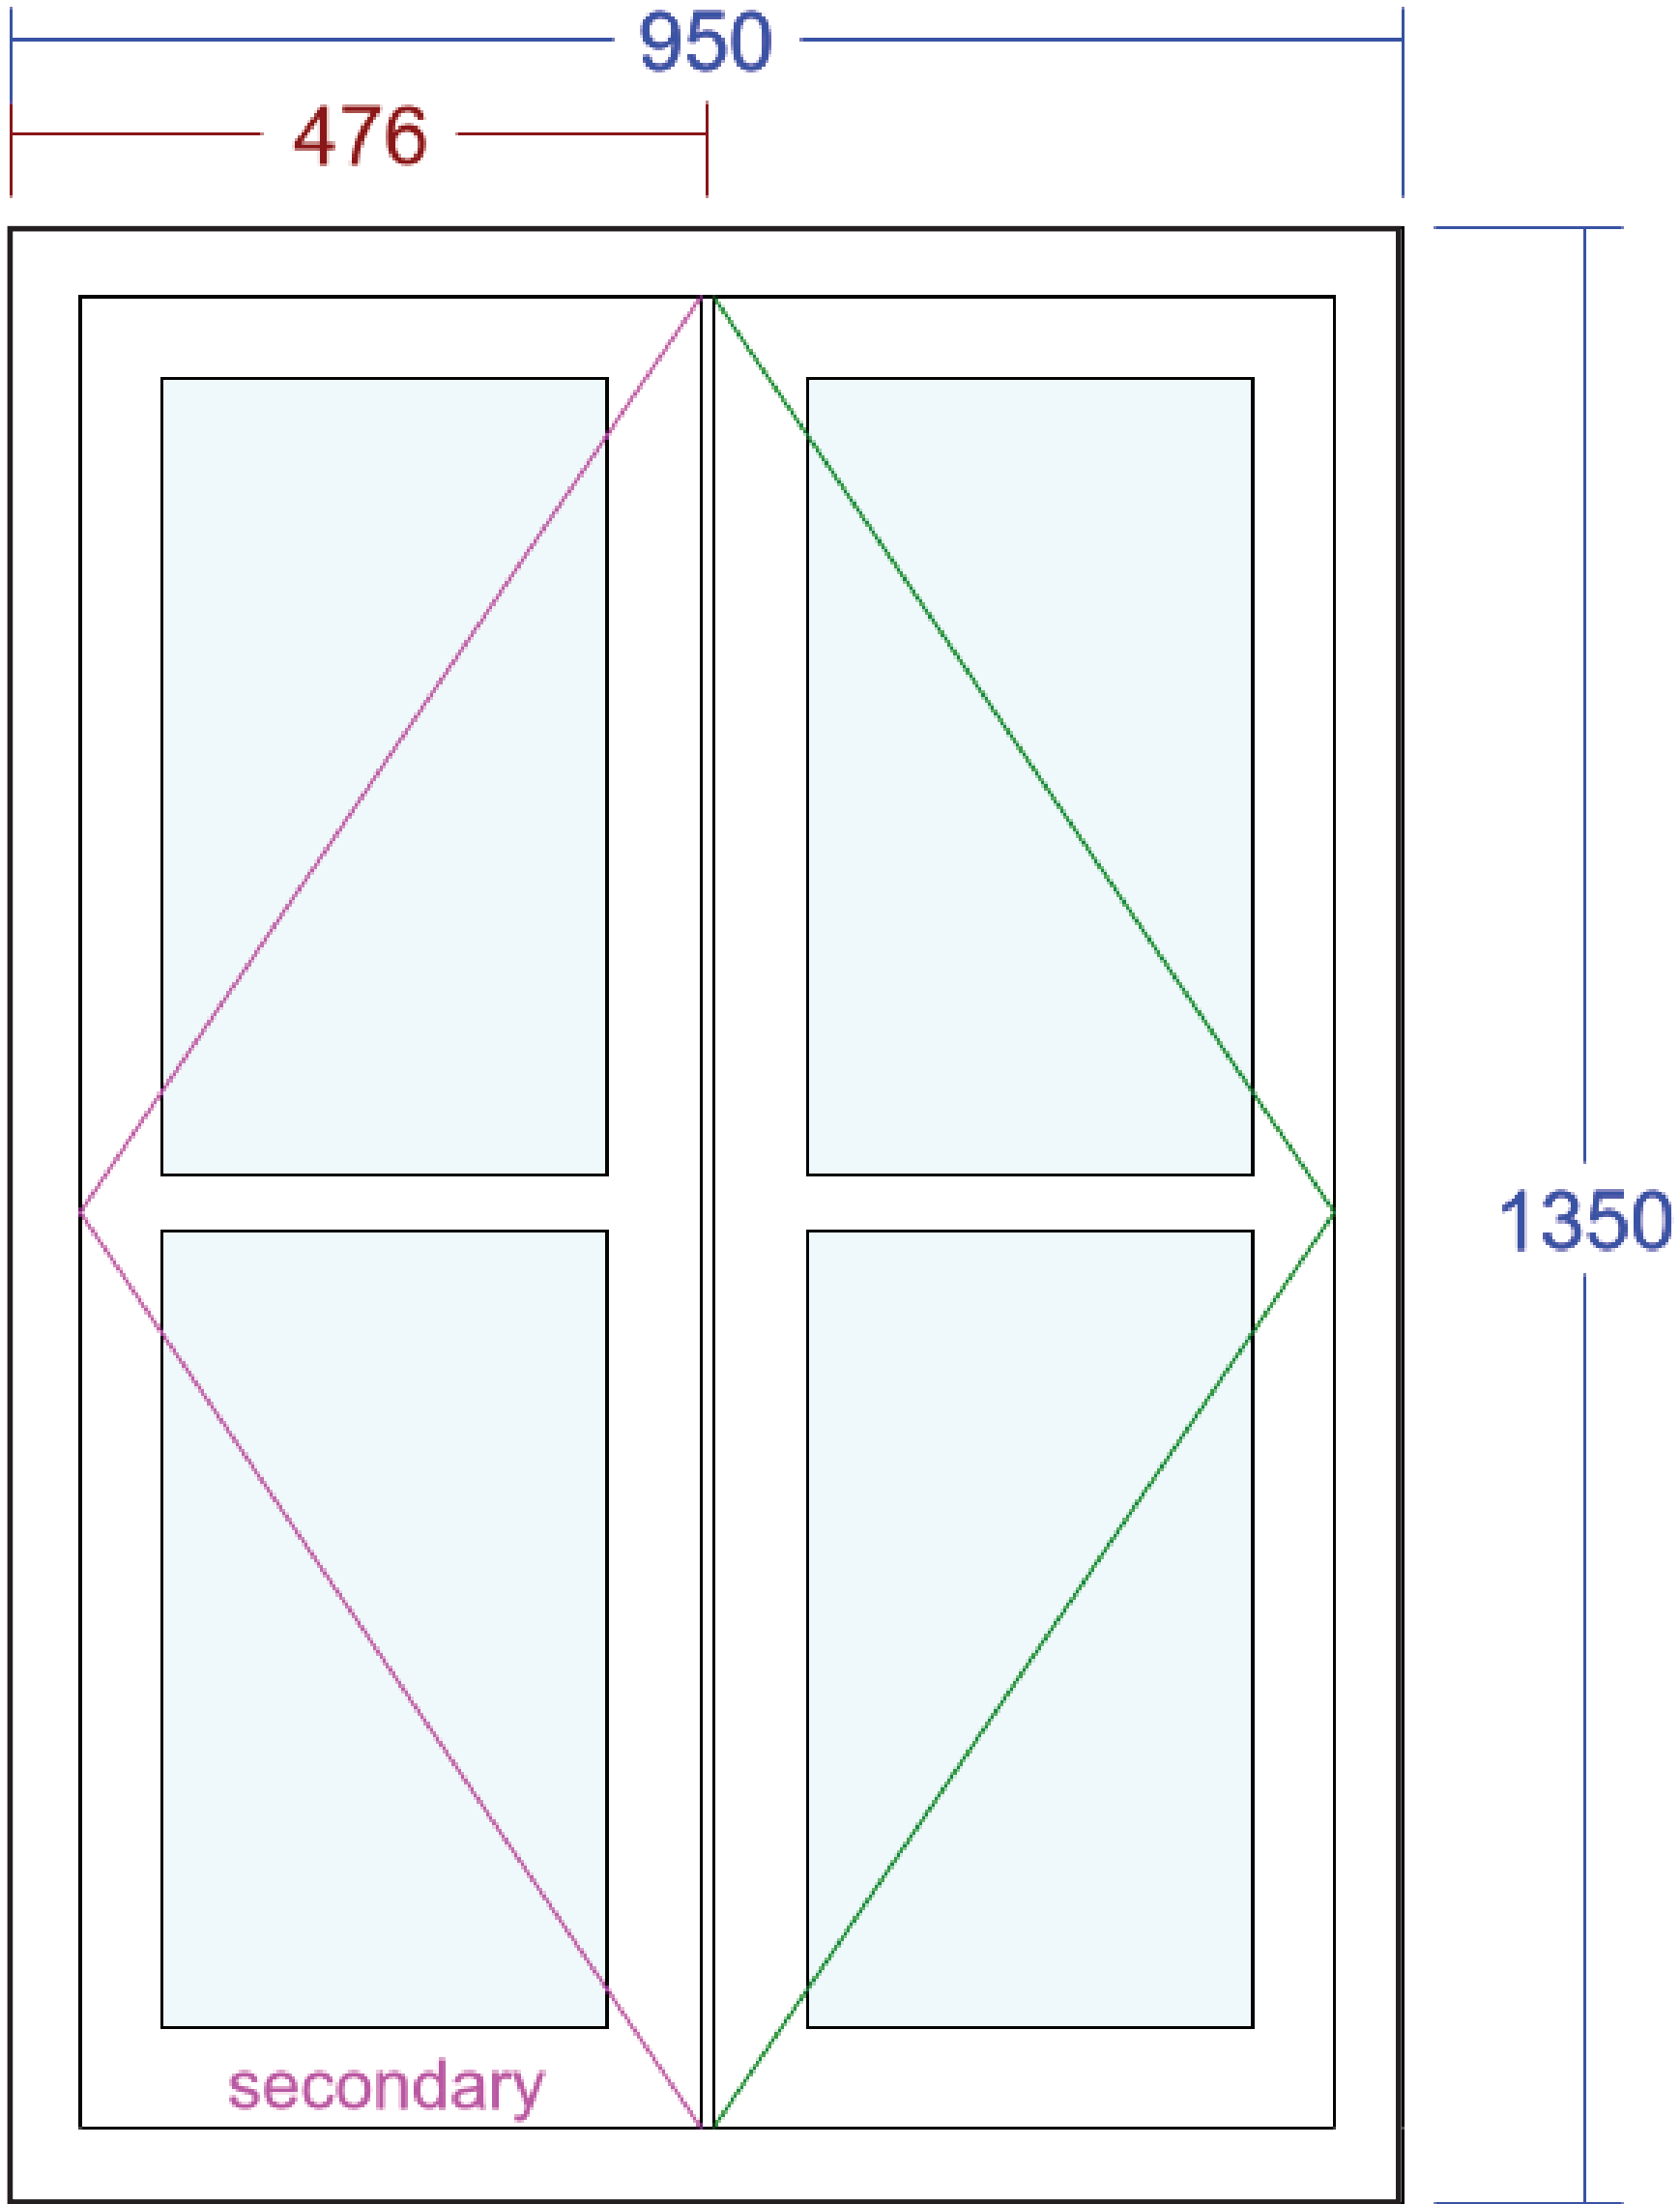

NOTE TO CONTRACTOR

WHILE A TRADITIONAL STRIP FOUNDATION MAY HAVE BEEN SPECIFIED, AN ALTERNATIVE SPECIFICATION MAY BE REQUIRED WHEN GROUND CONDITIONS ARE ESTABLISHED. THESE MAY BE SUBJECT TO A STRUCTURAL ENGINEERS CALCULATIONS E.G. FOR PILE OR RAFT FOUNDATIONS.

ANY INFORMATION THAT IS OMITTED OR UNCLEAR FROM THE DRAWINGS MUST BE REQUESTED FROM PRIOR PLANNING BEFORE WORKS BEGIN.

ALL DIMENSIONS ARE TO BE CHECKED ON SITE.

THE CONTRACTOR IS TO MAKE SURE TILES AND SKYLIGHTS ARE SELECTED AND INSTALLED TO EXACT MANUFACTURERS RECOMMENDATIONS AND INSTRUCTIONS (SUITABILITY FOR ON SITE PITCH)

STRUCTURAL AND STANDARD ASSESSMENT PROCEDURE CALCULATIONS MUST BE OBTAINED PRIOR TO START OF WORKS.

PROPOSED WINDOW SCALE DRAWINGS

1 Yew Lane, Reading RG1 6DA

DRAWING NUMBER
002



PRIOR PLANNING

SCALE
1:5 @ A1

DATE
05/ 2026




PRIOR PLANNING


COPYRIGHT STATEMENT
ALL RIGHTS RESERVED. NO PART OF THIS DRAWING MAY BE REPRODUCED IN ANY MATERIAL FORM OR TRANSMITTED TO ANY OTHER PERSON WITHOUT THE PRIOR WRITTEN APPROVAL OF PRIOR PLANNING.

WHILST PRIOR PLANNING TAKES 'REASONABLE STEPS TO WORK WITHIN THE PROPERTY BOUNDARIES, IT IS THE OWNERS RESPONSIBILITY TO ESTABLISH THESE PRIOR TO THE DRAWINGS BEING SUBMITTED AND BEFORE WORK COMMENCING. IF THERE IS ANY DOUBT OR DISCREPANCIES THEY SHOULD BE ADDRESSED USING THE APPROPRIATE PROFESSIONAL BODIES.


PAGE NUMBER
03

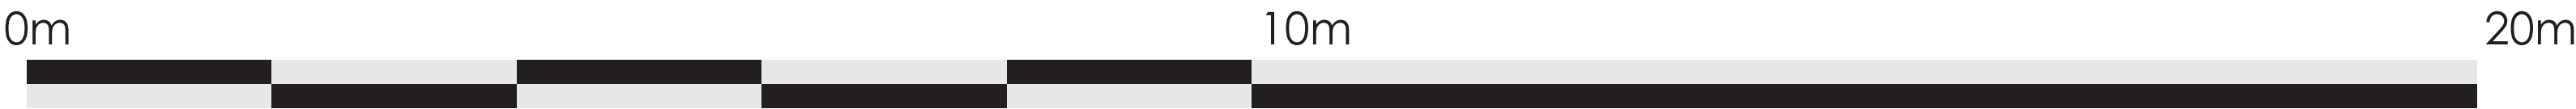

5

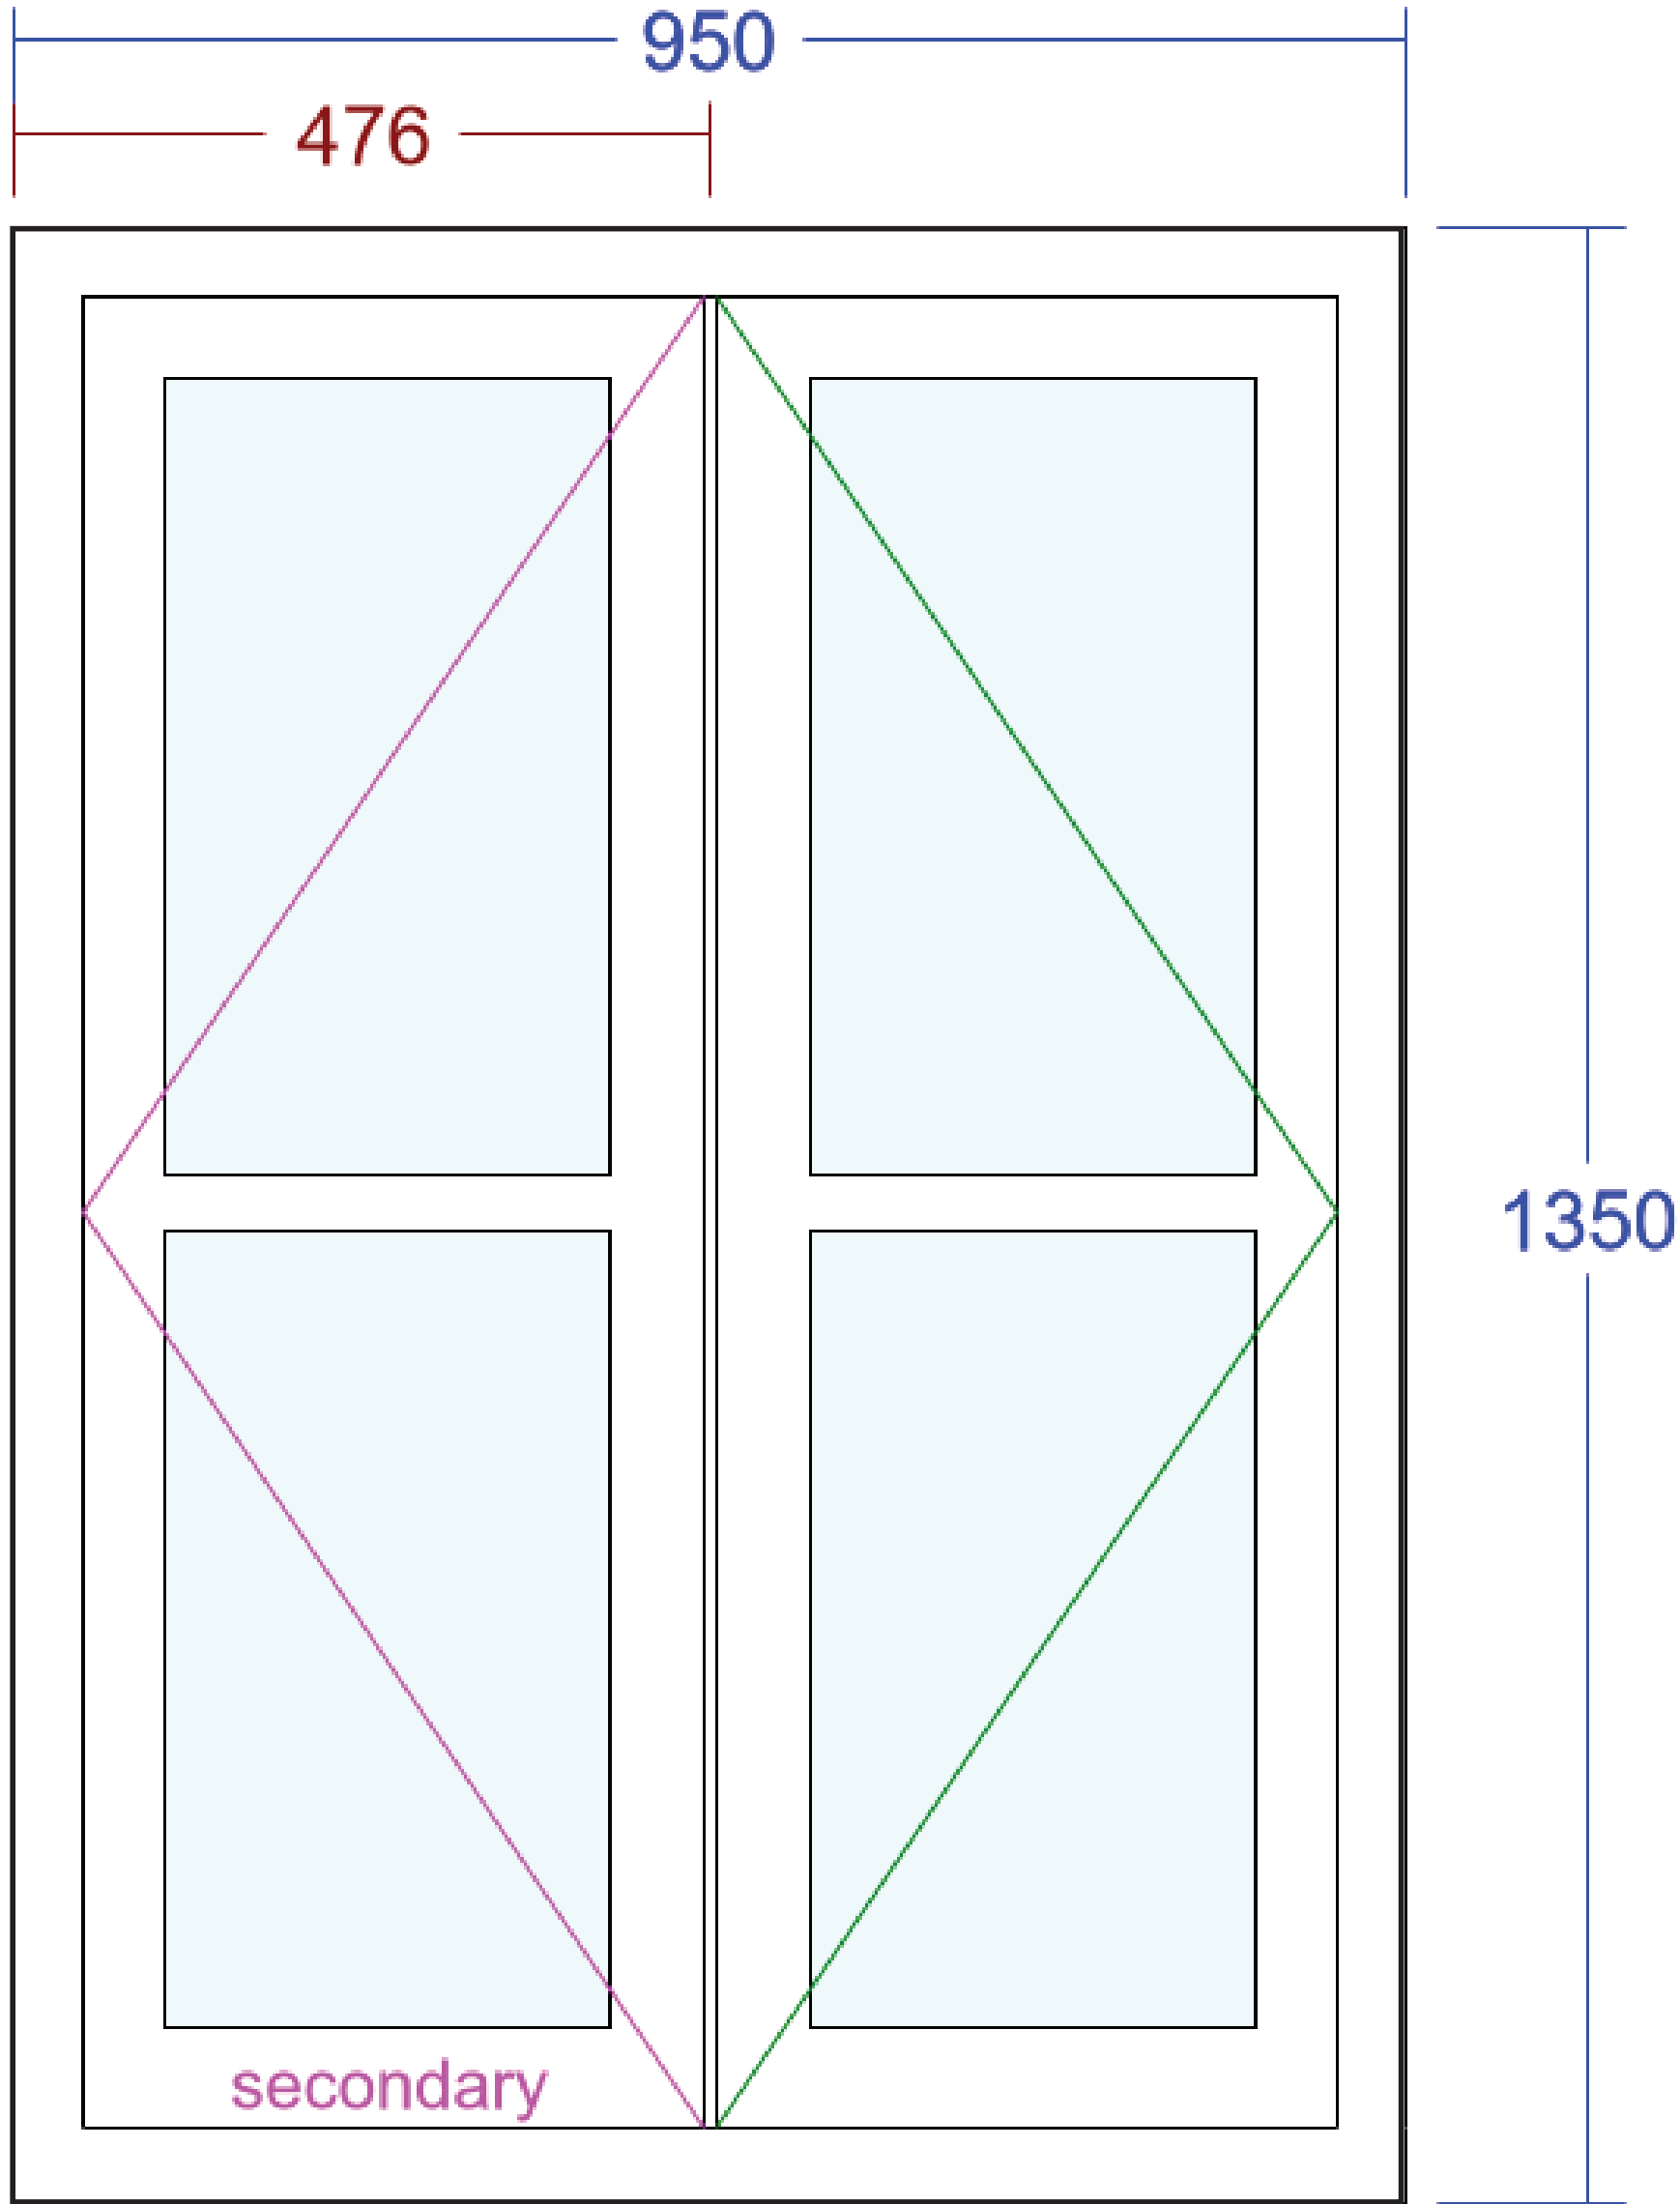

6

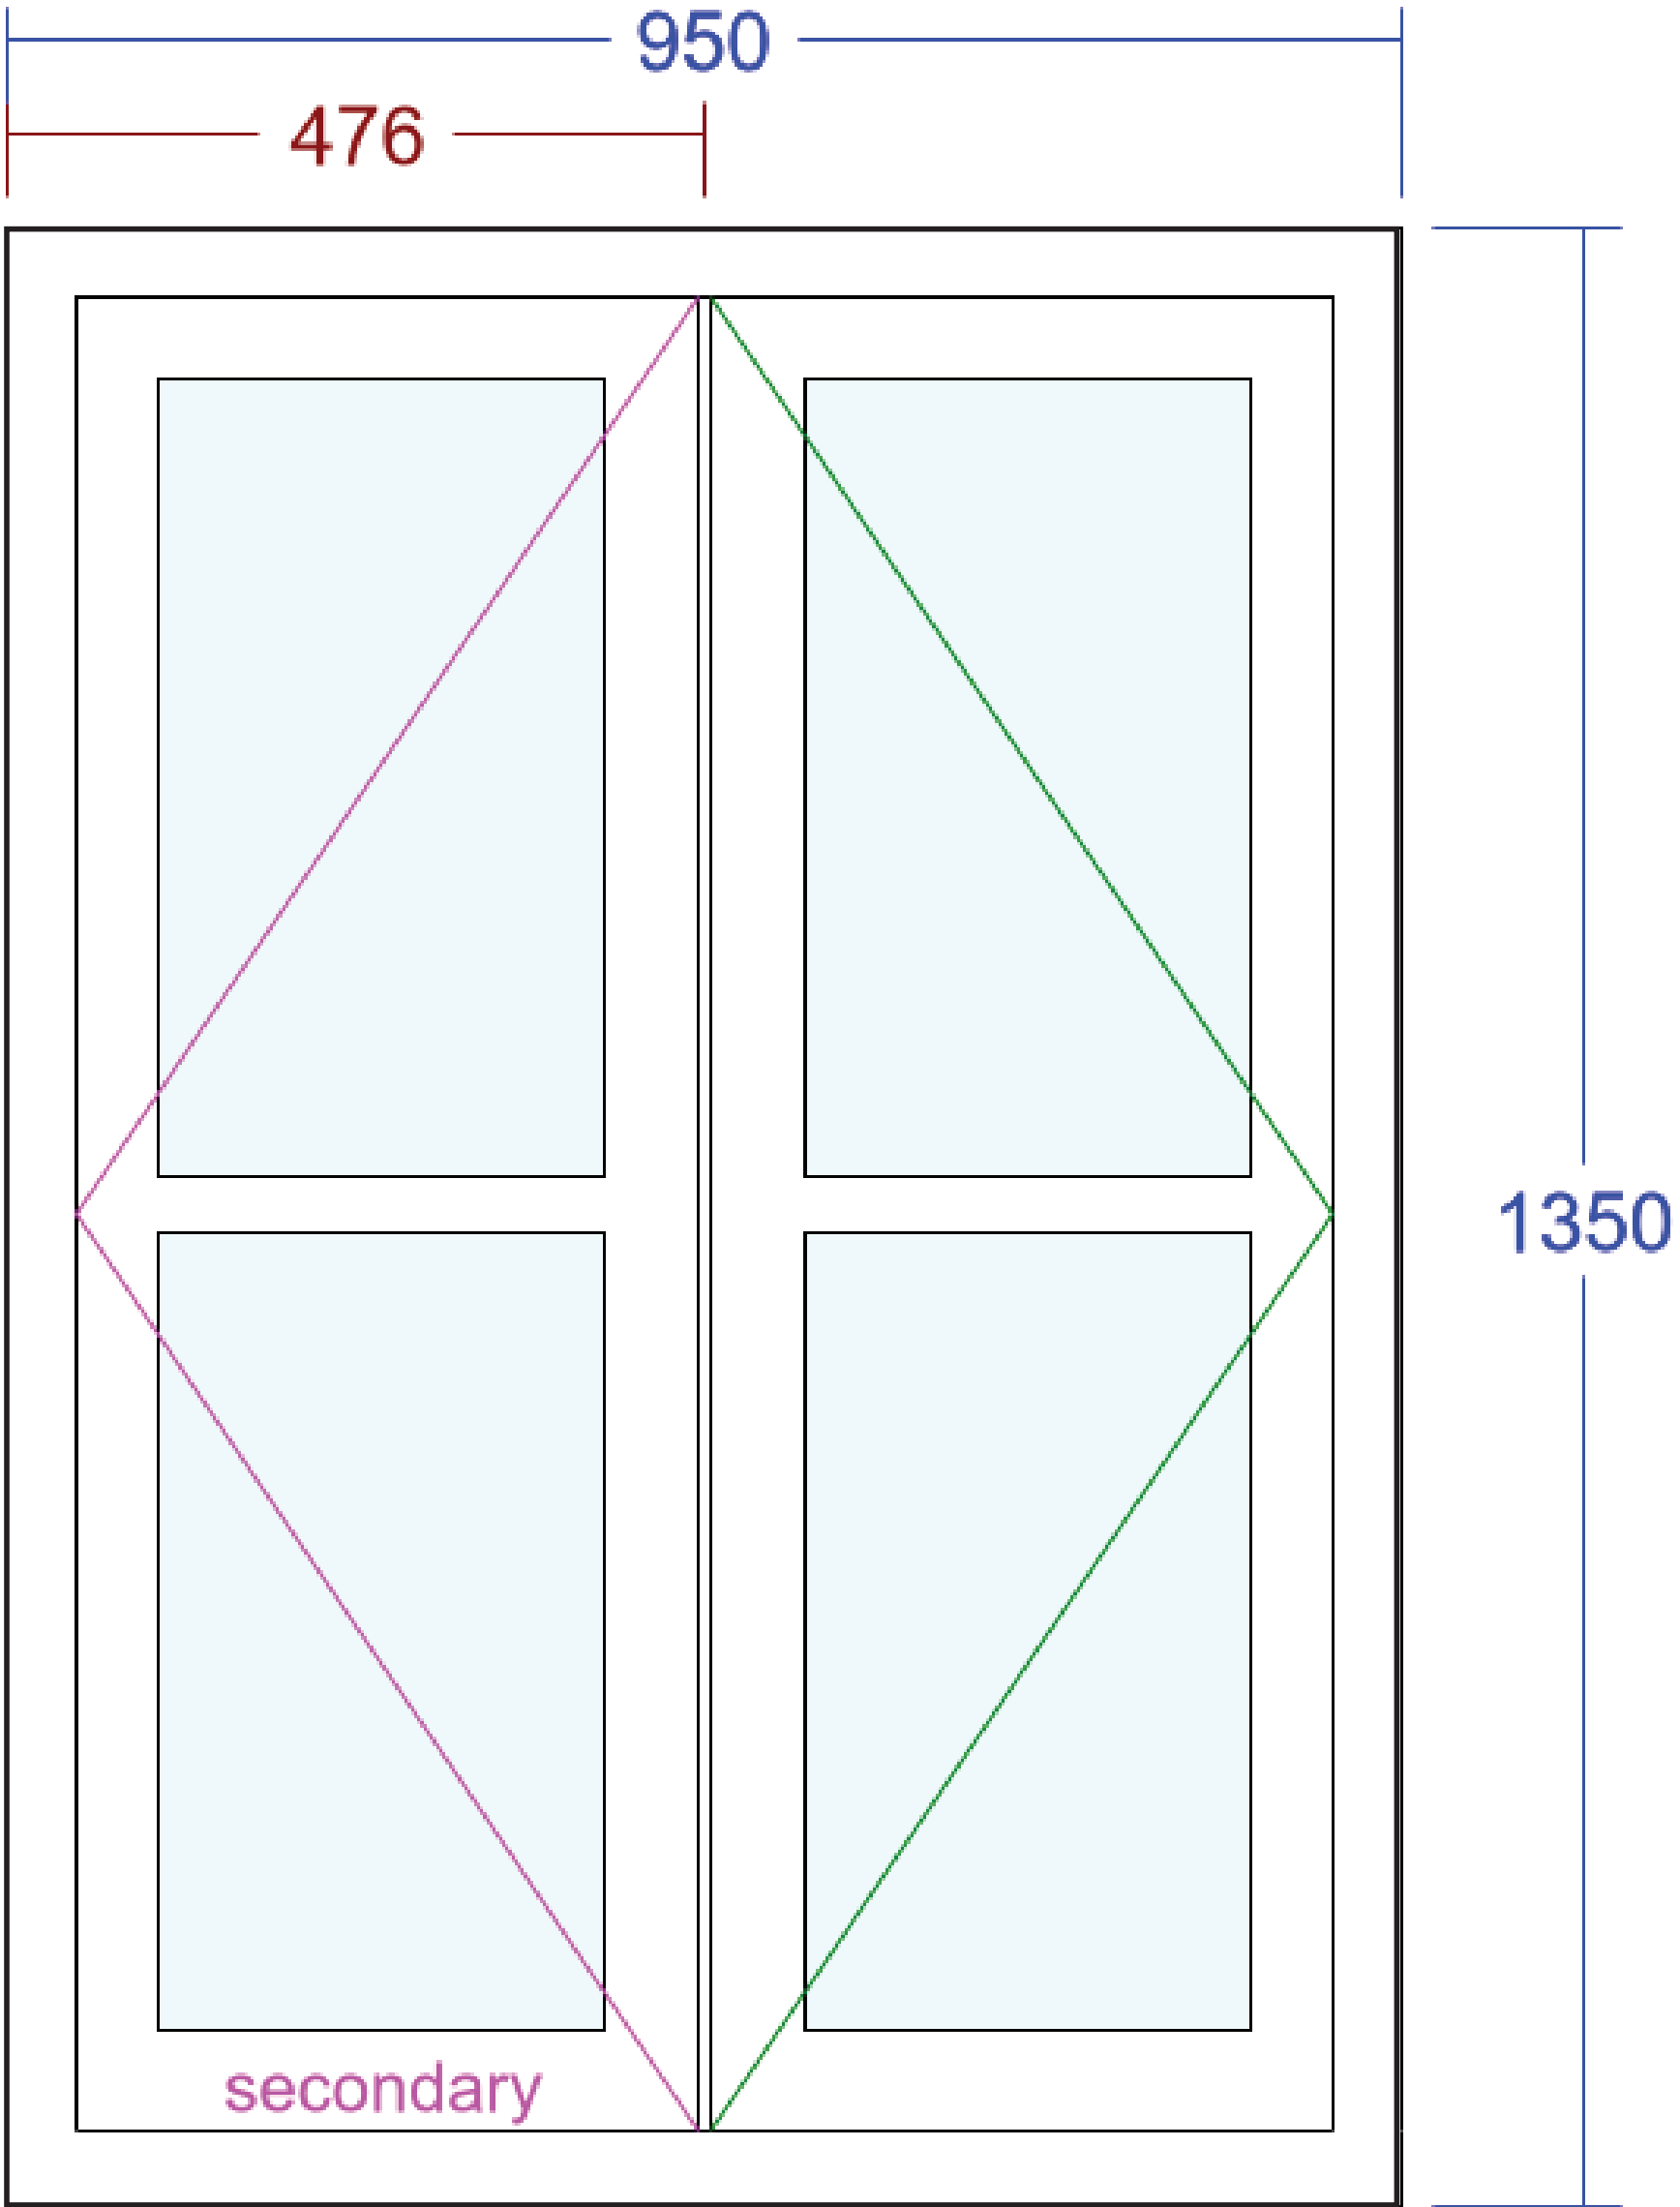

NOTE TO CONTRACTOR

WHILE A TRADITIONAL STRIP FOUNDATION MAY HAVE BEEN SPECIFIED, AN ALTERNATIVE SPECIFICATION MAY BE REQUIRED WHEN GROUND CONDITIONS ARE ESTABLISHED. THESE MAY BE SUBJECT TO A STRUCTURAL ENGINEERS CALCULATIONS E.G. FOR PILE OR RAFT FOUNDATIONS.

ANY INFORMATION THAT IS OMITTED OR UNCLEAR FROM THE DRAWINGS MUST BE REQUESTED FROM PRIOR PLANNING BEFORE WORKS BEGIN.

ALL DIMENSIONS ARE TO BE CHECKED ON SITE.

THE CONTRACTOR IS TO MAKE SURE TILES AND SKYLIGHTS ARE SELECTED AND INSTALLED TO EXACT MANUFACTURERS RECOMMENDATIONS AND INSTRUCTIONS (SUITABILITY FOR ON SITE PITCH)

STRUCTURAL AND STANDARD ASSESSMENT PROCEDURE CALCULATIONS MUST BE OBTAINED PRIOR TO START OF WORKS.

PROPOSED WINDOW SCALE DRAWINGS

1 Yew Lane, Reading RG1 6DA

DRAWING NUMBER 002



PRIOR PLANNING

SCALE 1:5 @ A1

DATE 05/ 2026




PRIOR PLANNING


COPYRIGHT STATEMENT ALL RIGHTS RESERVED. NO PART OF THIS DRAWING MAY BE REPRODUCED IN ANY MATERIAL FORM OR TRANSMITTED TO ANY OTHER PERSON WITHOUT THE PRIOR WRITTEN APPROVAL OF PRIOR PLANNING.

WHILST PRIOR PLANNING TAKES 'REASONABLE STEPS TO WORK WITHIN THE PROPERTY BOUNDARIES, IT IS THE OWNERS RESPONSIBILITY TO ESTABLISH THESE PRIOR TO THE DRAWINGS BEING SUBMITTEDAND BEFORE WORK COMMENCING. IF THERE IS ANY DOUBT OR DISCREPANCIES THEY SHOULD BE ADDRESSED USING THE APPROPRIATE PROFESSIONAL BODIES.


PAGE NUMBER 04

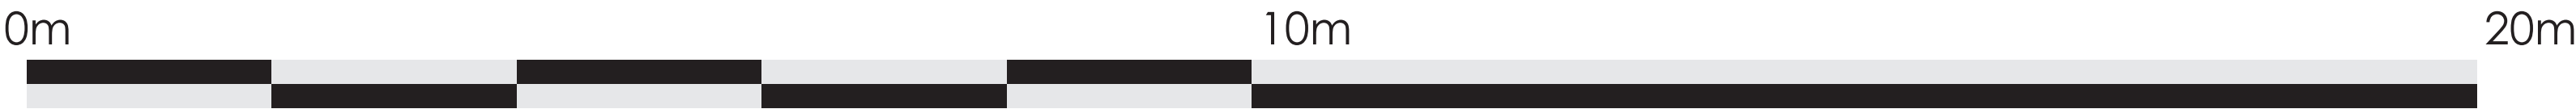

7

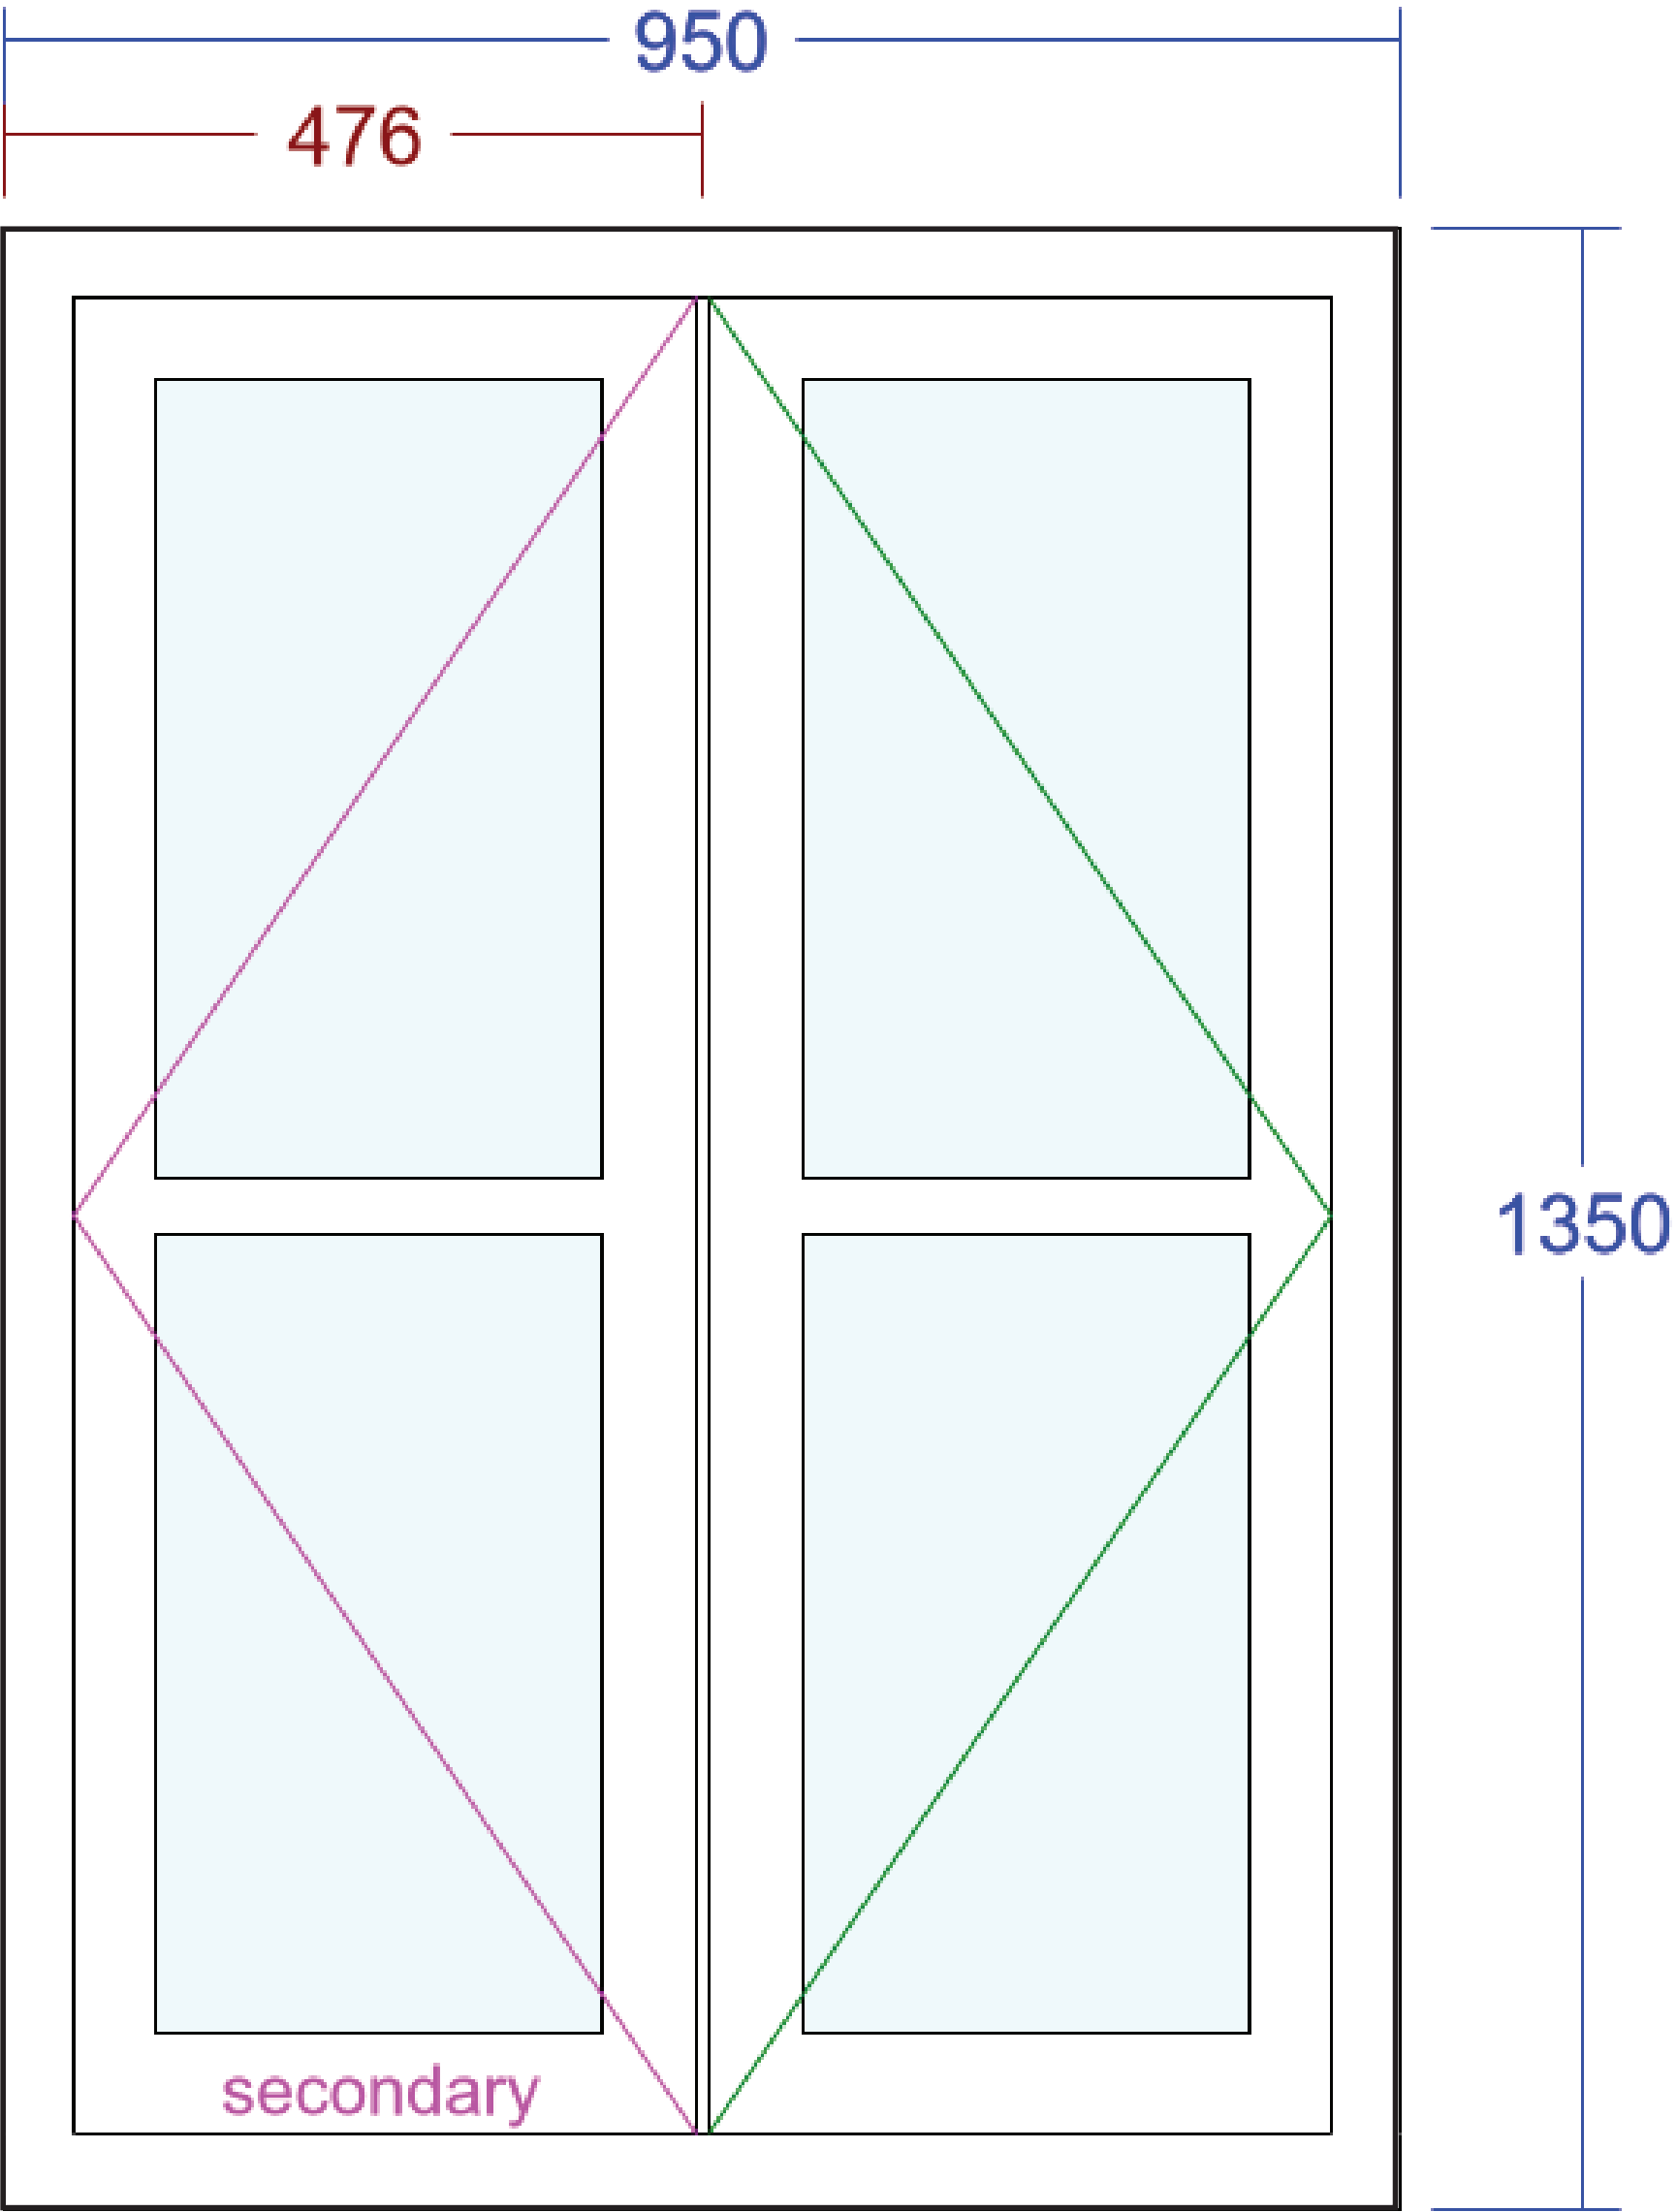

8

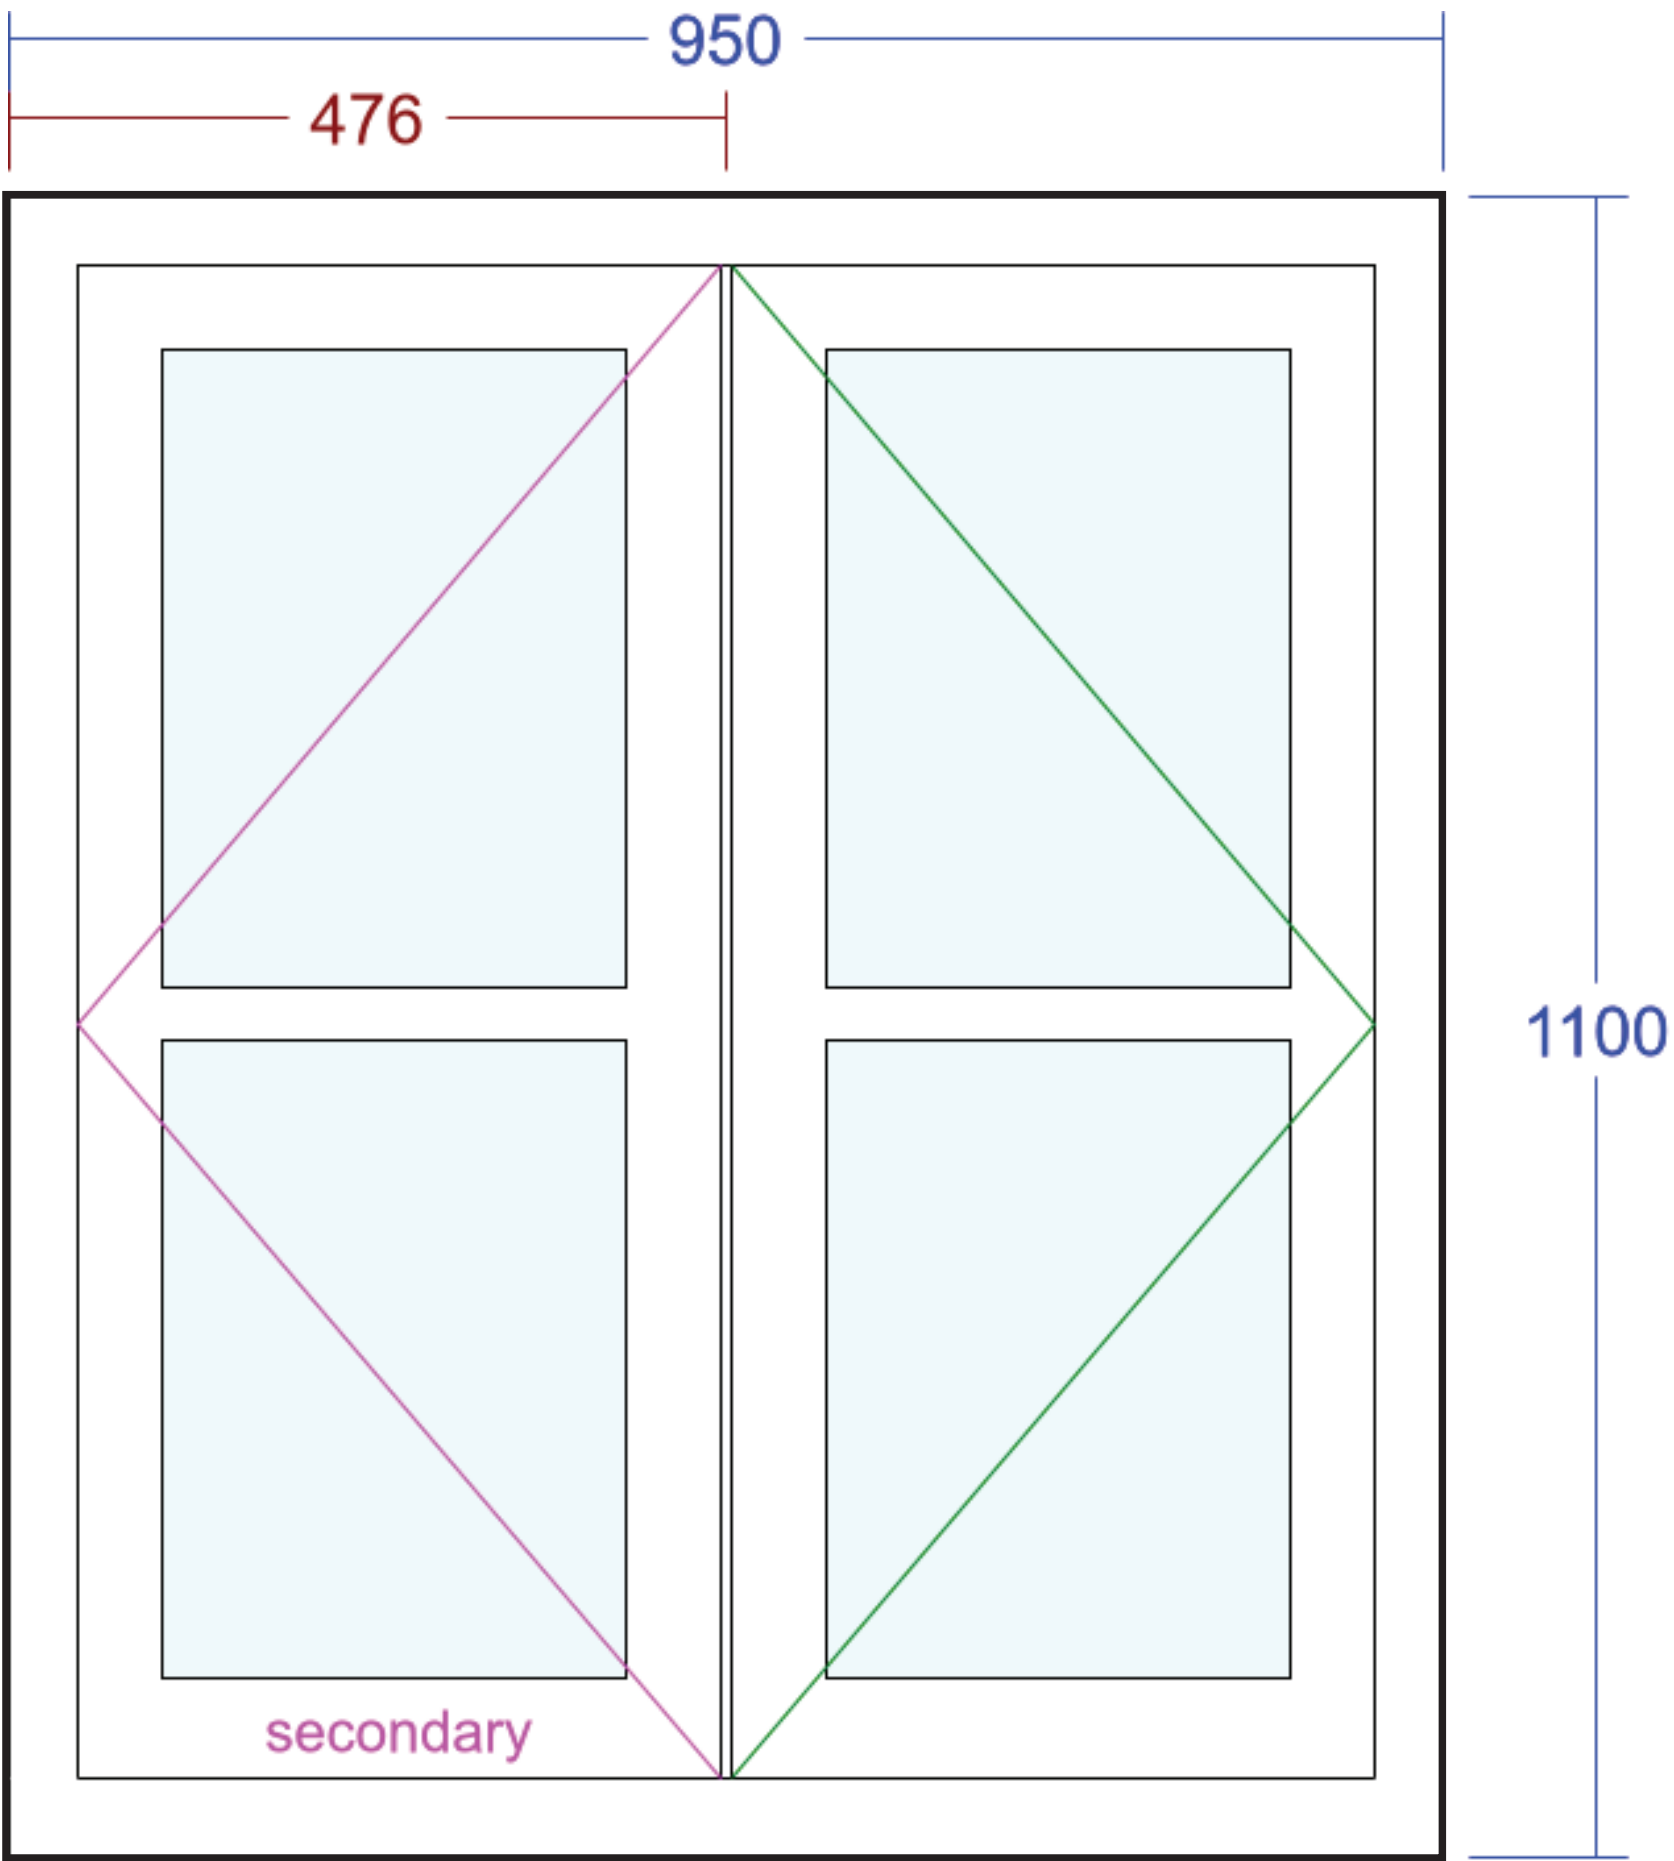

NOTE TO CONTRACTOR

WHILE A TRADITIONAL STRIP FOUNDATION MAY HAVE BEEN SPECIFIED, AN ALTERNATIVE SPECIFICATION MAY BE REQUIRED WHEN GROUND CONDITIONS ARE ESTABLISHED. THESE MAY BE SUBJECT TO A STRUCTURAL ENGINEERS CALCULATIONS E.G. FOR PILE OR RAFT FOUNDATIONS.

ANY INFORMATION THAT IS OMITTED OR UNCLEAR FROM THE DRAWINGS MUST BE REQUESTED FROM PRIOR PLANNING BEFORE WORKS BEGIN.

ALL DIMENSIONS ARE TO BE CHECKED ON SITE.

THE CONTRACTOR IS TO MAKE SURE TILES AND SKYLIGHTS ARE SELECTED AND INSTALLED TO EXACT MANUFACTURERS RECOMMENDATIONS AND INSTRUCTIONS (SUITABILITY FOR ON SITE PITCH)

STRUCTURAL AND STANDARD ASSESSMENT PROCEDURE CALCULATIONS MUST BE OBTAINED PRIOR TO START OF WORKS.

PROPOSED WINDOW SCALE DRAWINGS

1 Yew Lane, Reading RG1 6DA

DRAWING NUMBER
002



PRIOR PLANNING

SCALE
1:5 @ A1

DATE
05/ 2026




PRIOR PLANNING


COPYRIGHT STATEMENT
ALL RIGHTS RESERVED. NO PART OF THIS DRAWING MAY BE REPRODUCED IN ANY MATERIAL FORM OR TRANSMITTED TO ANY OTHER PERSON WITHOUT THE PRIOR WRITTEN APPROVAL OF PRIOR PLANNING.

WHILST PRIOR PLANNING TAKES 'REASONABLE STEPS TO WORK WITHIN THE PROPERTY BOUNDARIES, IT IS THE OWNERS RESPONSIBILITY TO ESTABLISH THESE PRIOR TO THE DRAWINGS BEING SUBMITTED AND BEFORE WORK COMMENCING. IF THERE IS ANY DOUBT OR DISCREPANCIES THEY SHOULD BE ADDRESSED USING THE APPROPRIATE PROFESSIONAL BODIES.


PAGE NUMBER
05

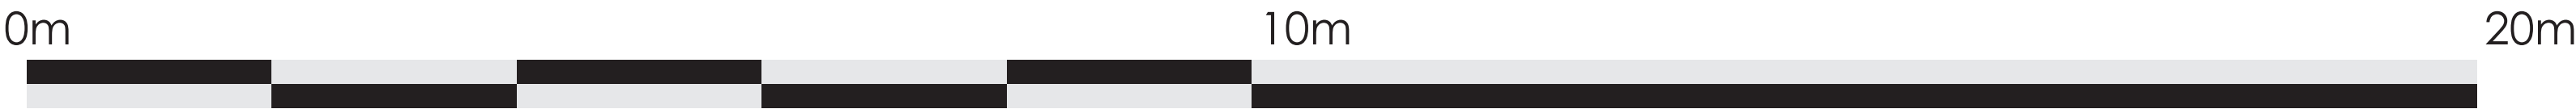

9

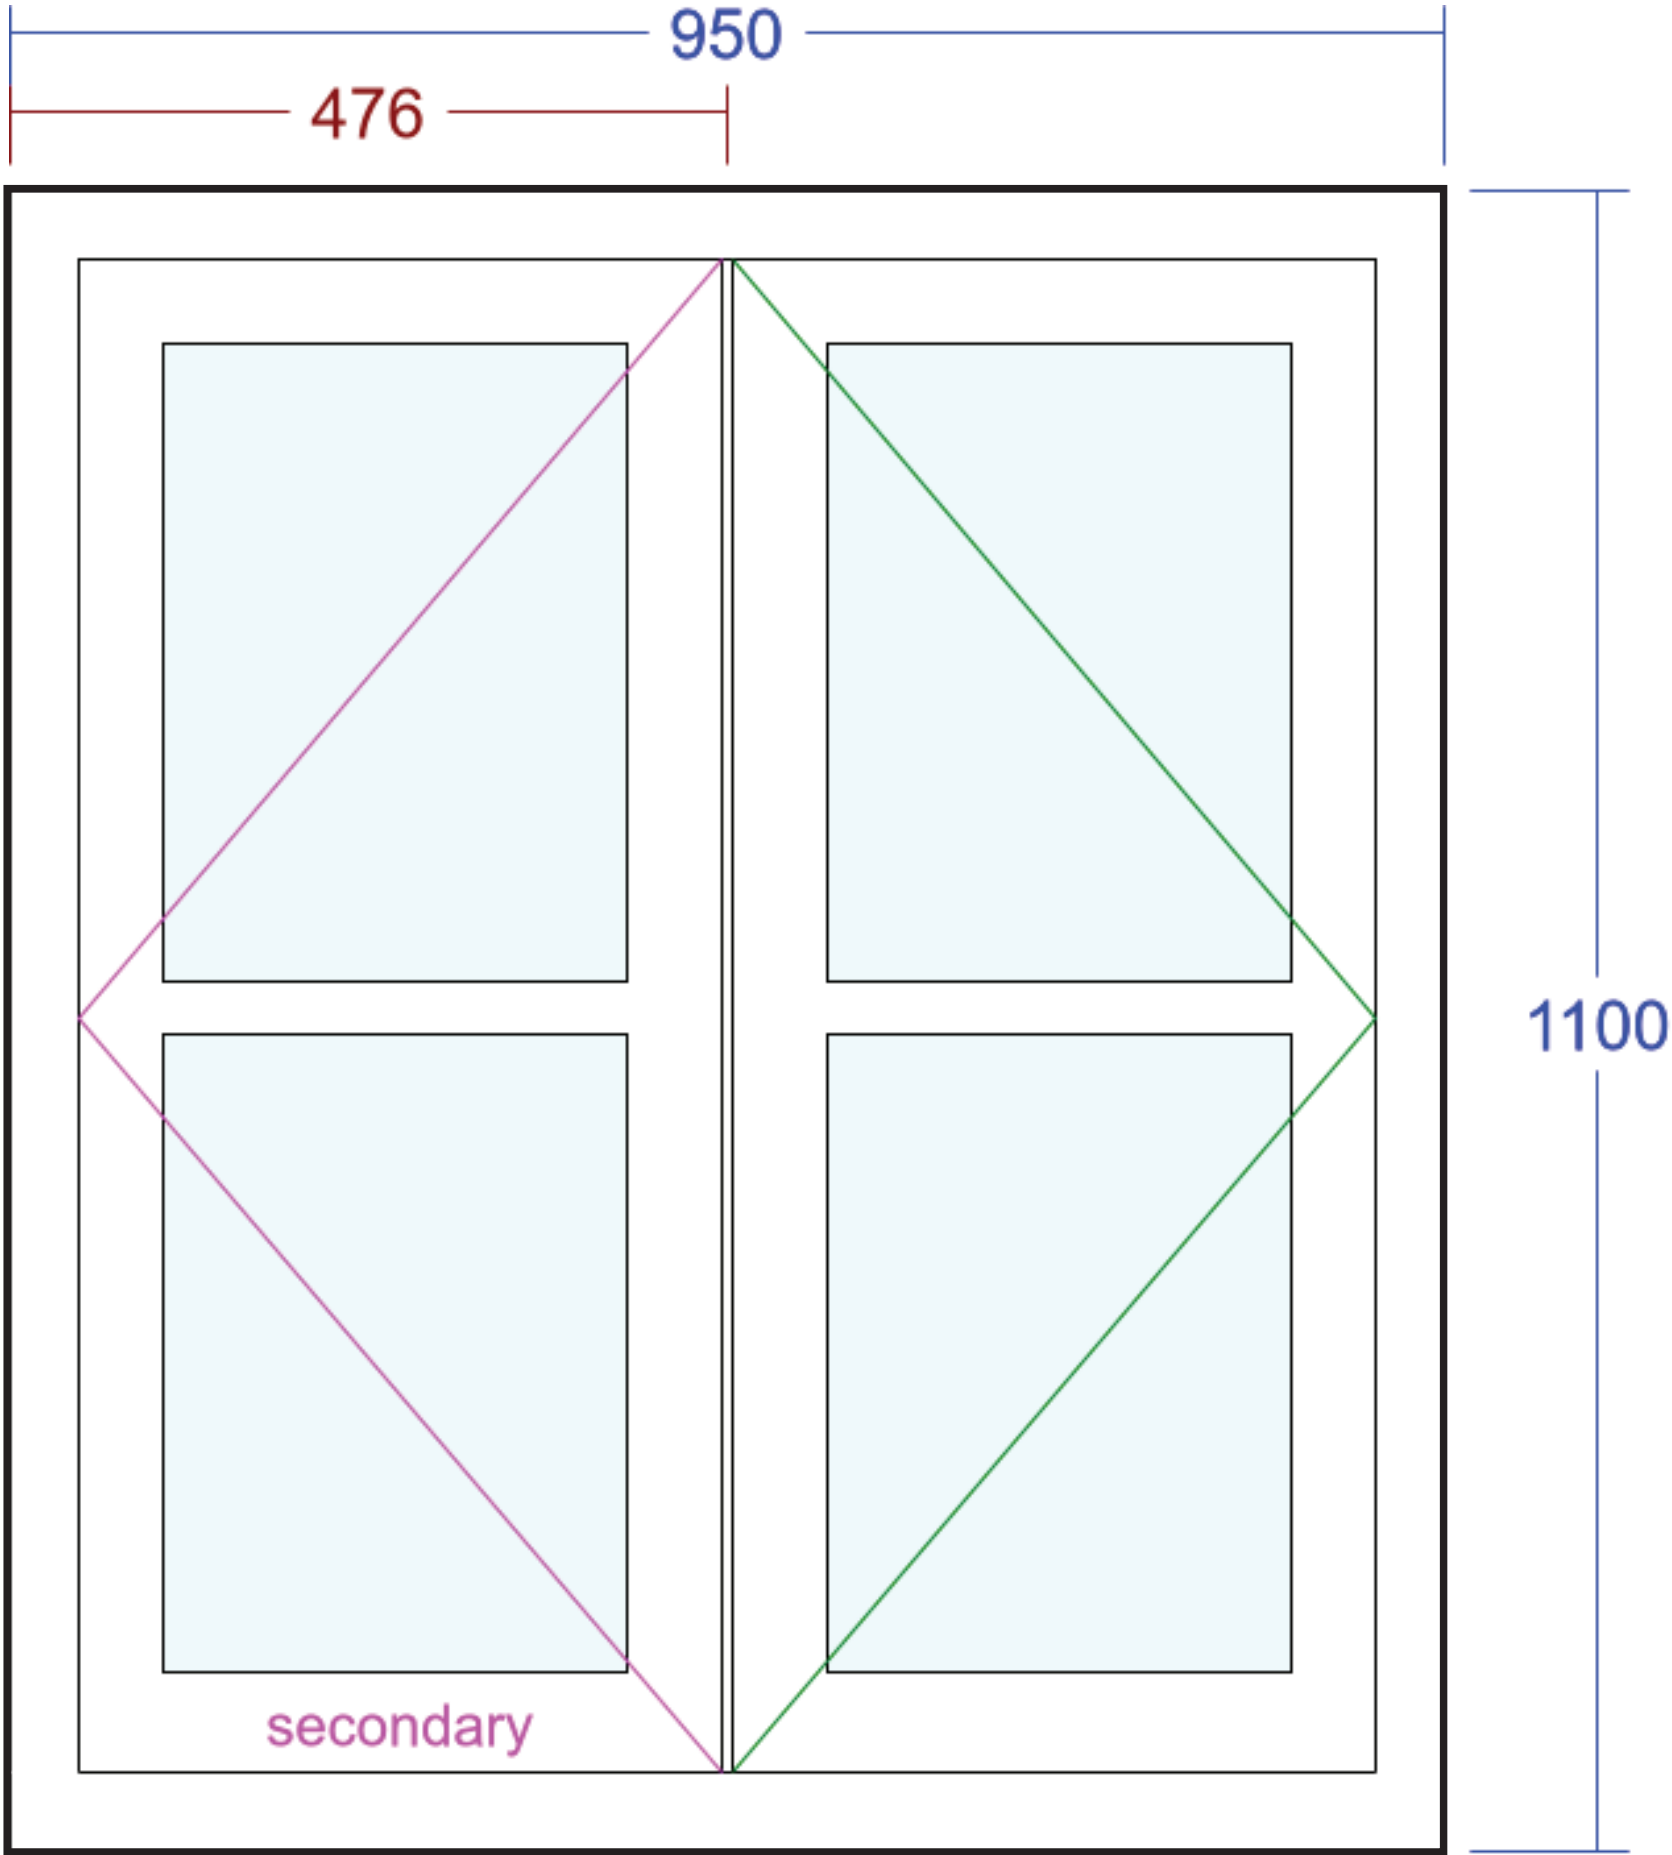

10

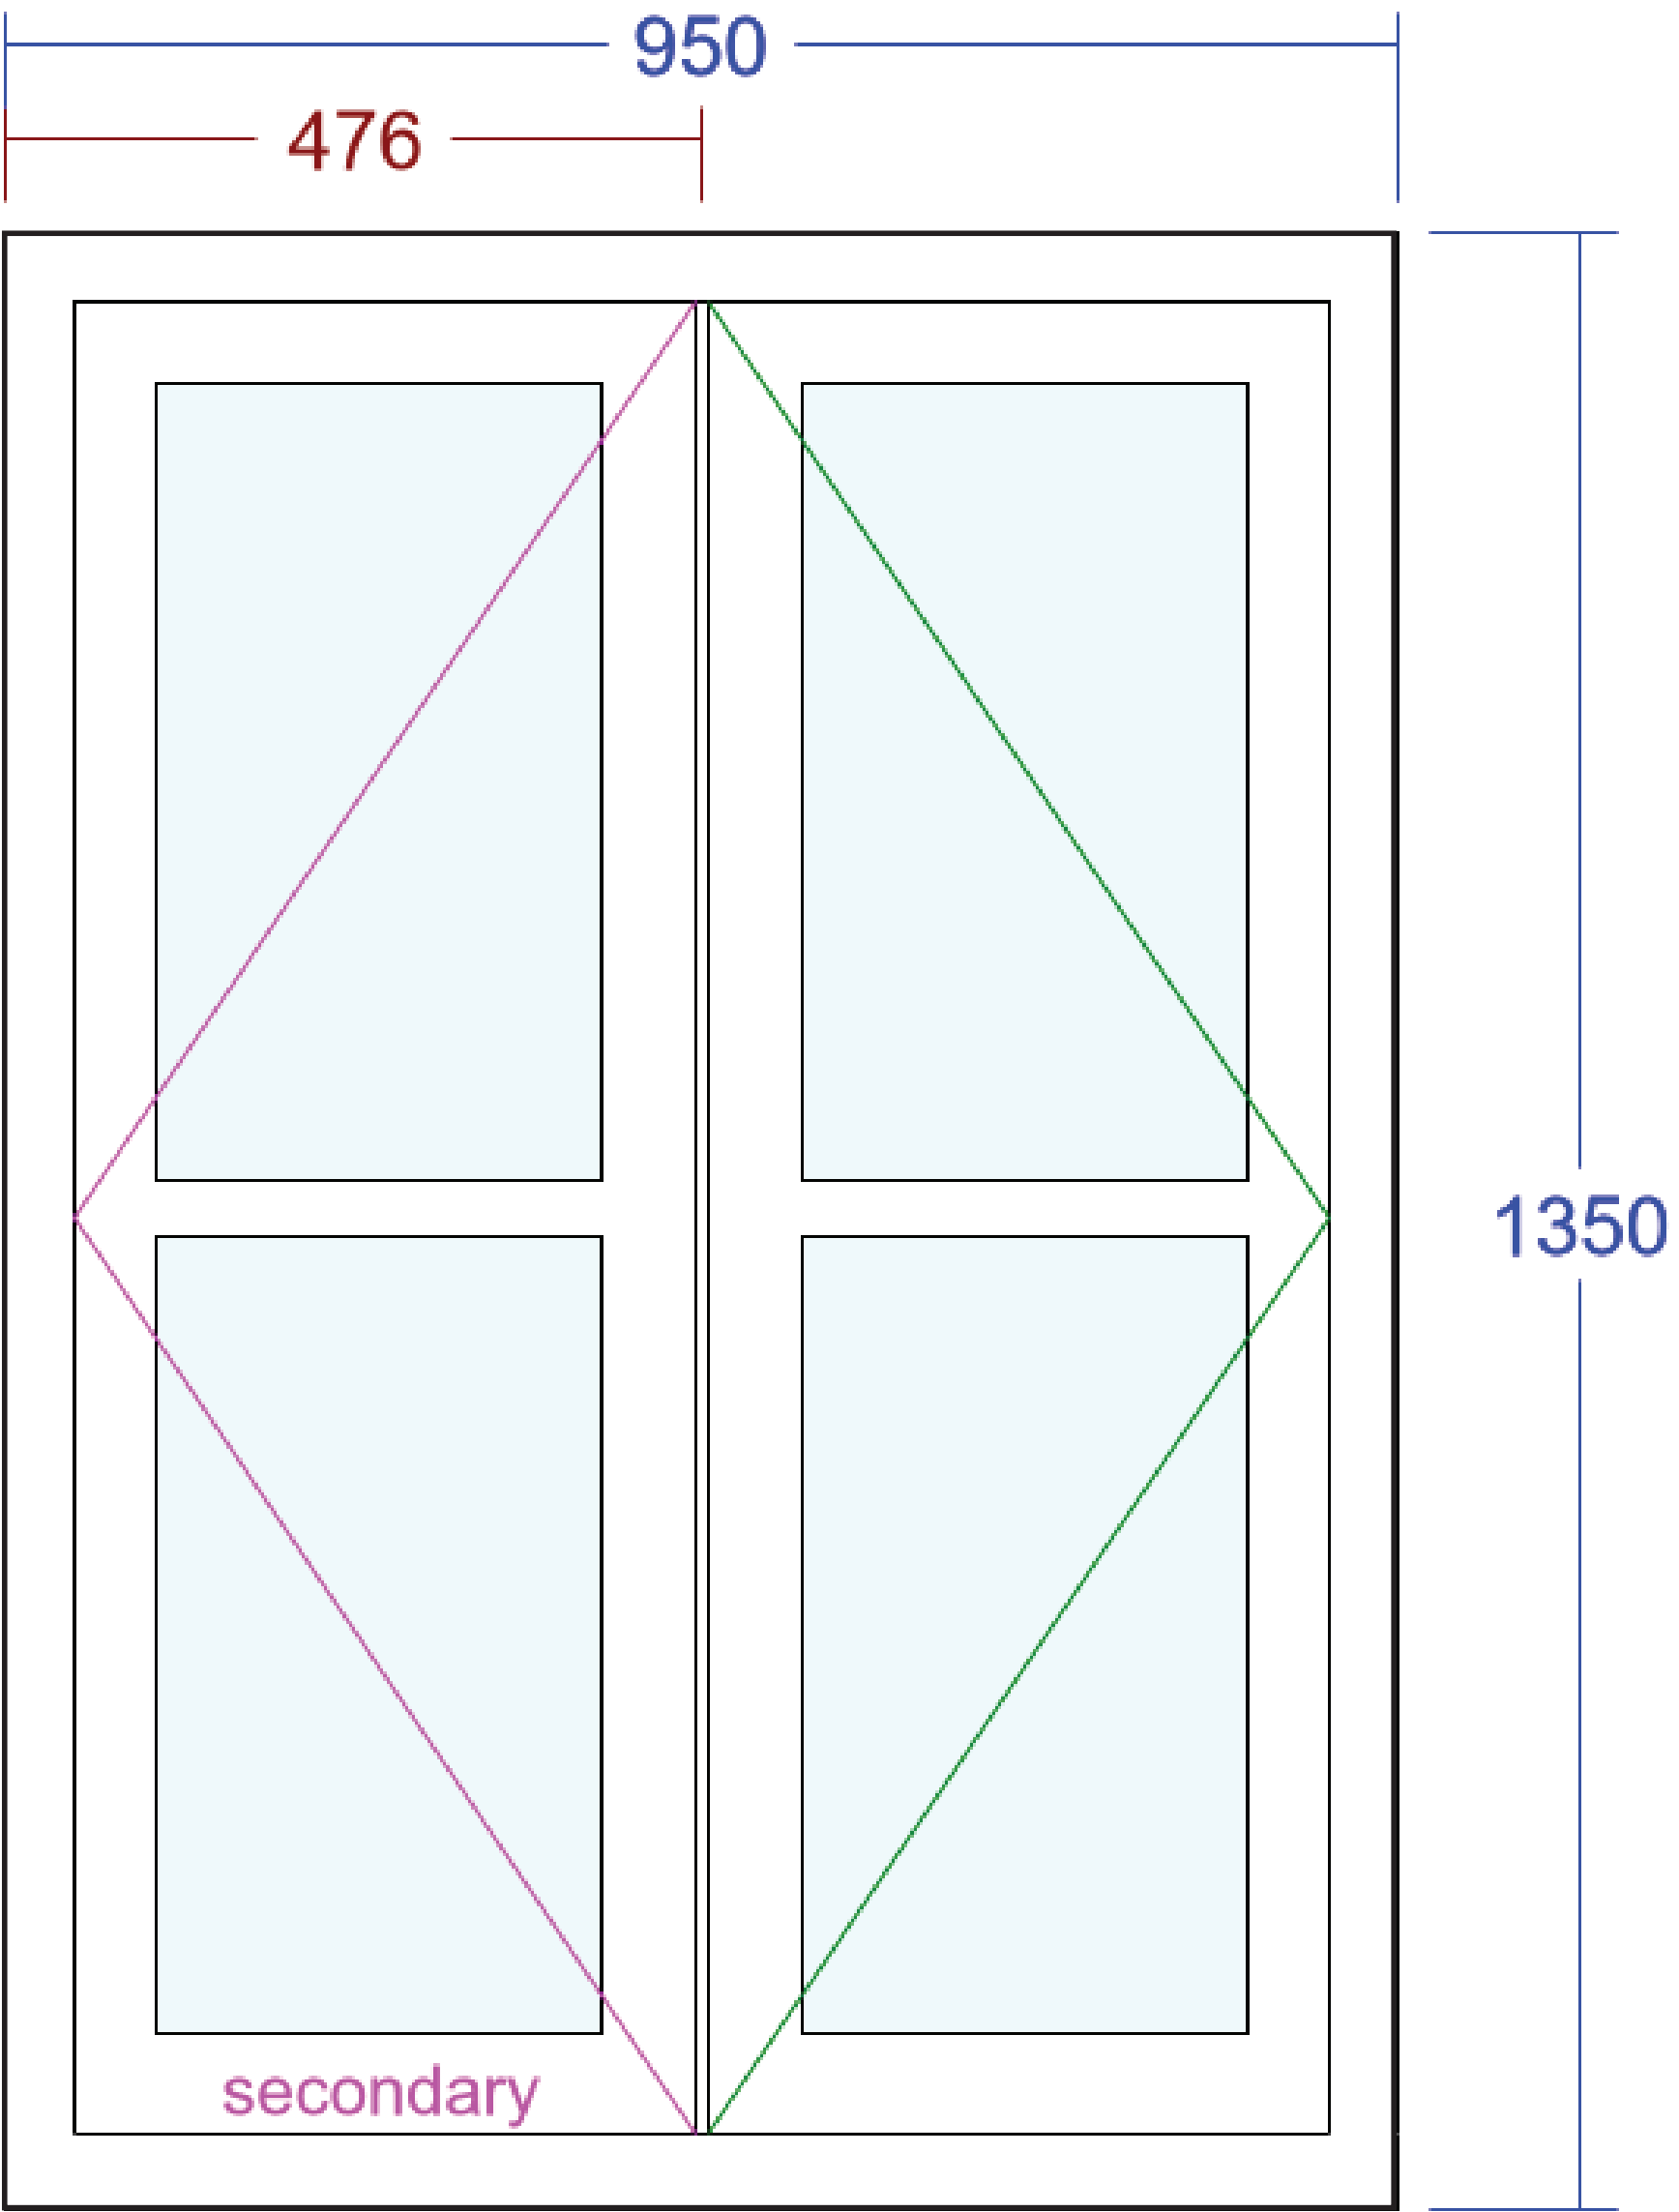

NOTE TO CONTRACTOR

WHILE A TRADITIONAL STRIP FOUNDATION MAY HAVE BEEN SPECIFIED, AN ALTERNATIVE SPECIFICATION MAY BE REQUIRED WHEN GROUND CONDITIONS ARE ESTABLISHED. THESE MAY BE SUBJECT TO A STRUCTURAL ENGINEERS CALCULATIONS E.G. FOR PILE OR RAFT FOUNDATIONS.

ANY INFORMATION THAT IS OMITTED OR UNCLEAR FROM THE DRAWINGS MUST BE REQUESTED FROM PRIOR PLANNING BEFORE WORKS BEGIN.

ALL DIMENSIONS ARE TO BE CHECKED ON SITE.

THE CONTRACTOR IS TO MAKE SURE TILES AND SKYLIGHTS ARE SELECTED AND INSTALLED TO EXACT MANUFACTURERS RECOMMENDATIONS AND INSTRUCTIONS (SUITABILITY FOR ON SITE PITCH)

STRUCTURAL AND STANDARD ASSESSMENT PROCEDURE CALCULATIONS MUST BE OBTAINED PRIOR TO START OF WORKS.

PROPOSED WINDOW SCALE DRAWINGS

1 Yew Lane, Reading RG1 6DA

DRAWING NUMBER
002



PRIOR PLANNING

SCALE
1:5 @ A1

DATE
05/ 2026



PRIOR PLANNING

COPYRIGHT STATEMENT
ALL RIGHTS RESERVED. NO PART OF THIS DRAWING MAY BE REPRODUCED IN ANY MATERIAL FORM OR TRANSMITTED TO ANY OTHER PERSON WITHOUT THE PRIOR WRITTEN APPROVAL OF PRIOR PLANNING.

WHILST PRIOR PLANNING TAKES 'REASONABLE STEPS TO WORK WITHIN THE PROPERTY BOUNDARIES, IT IS THE OWNERS RESPONSIBILITY TO ESTABLISH THESE PRIOR TO THE DRAWINGS BEING SUBMITTED AND BEFORE WORK COMMENCING. IF THERE IS ANY DOUBT OR DISCREPANCIES THEY SHOULD BE ADDRESSED USING THE APPROPRIATE PROFESSIONAL BODIES.

PAGE NUMBER
06

