




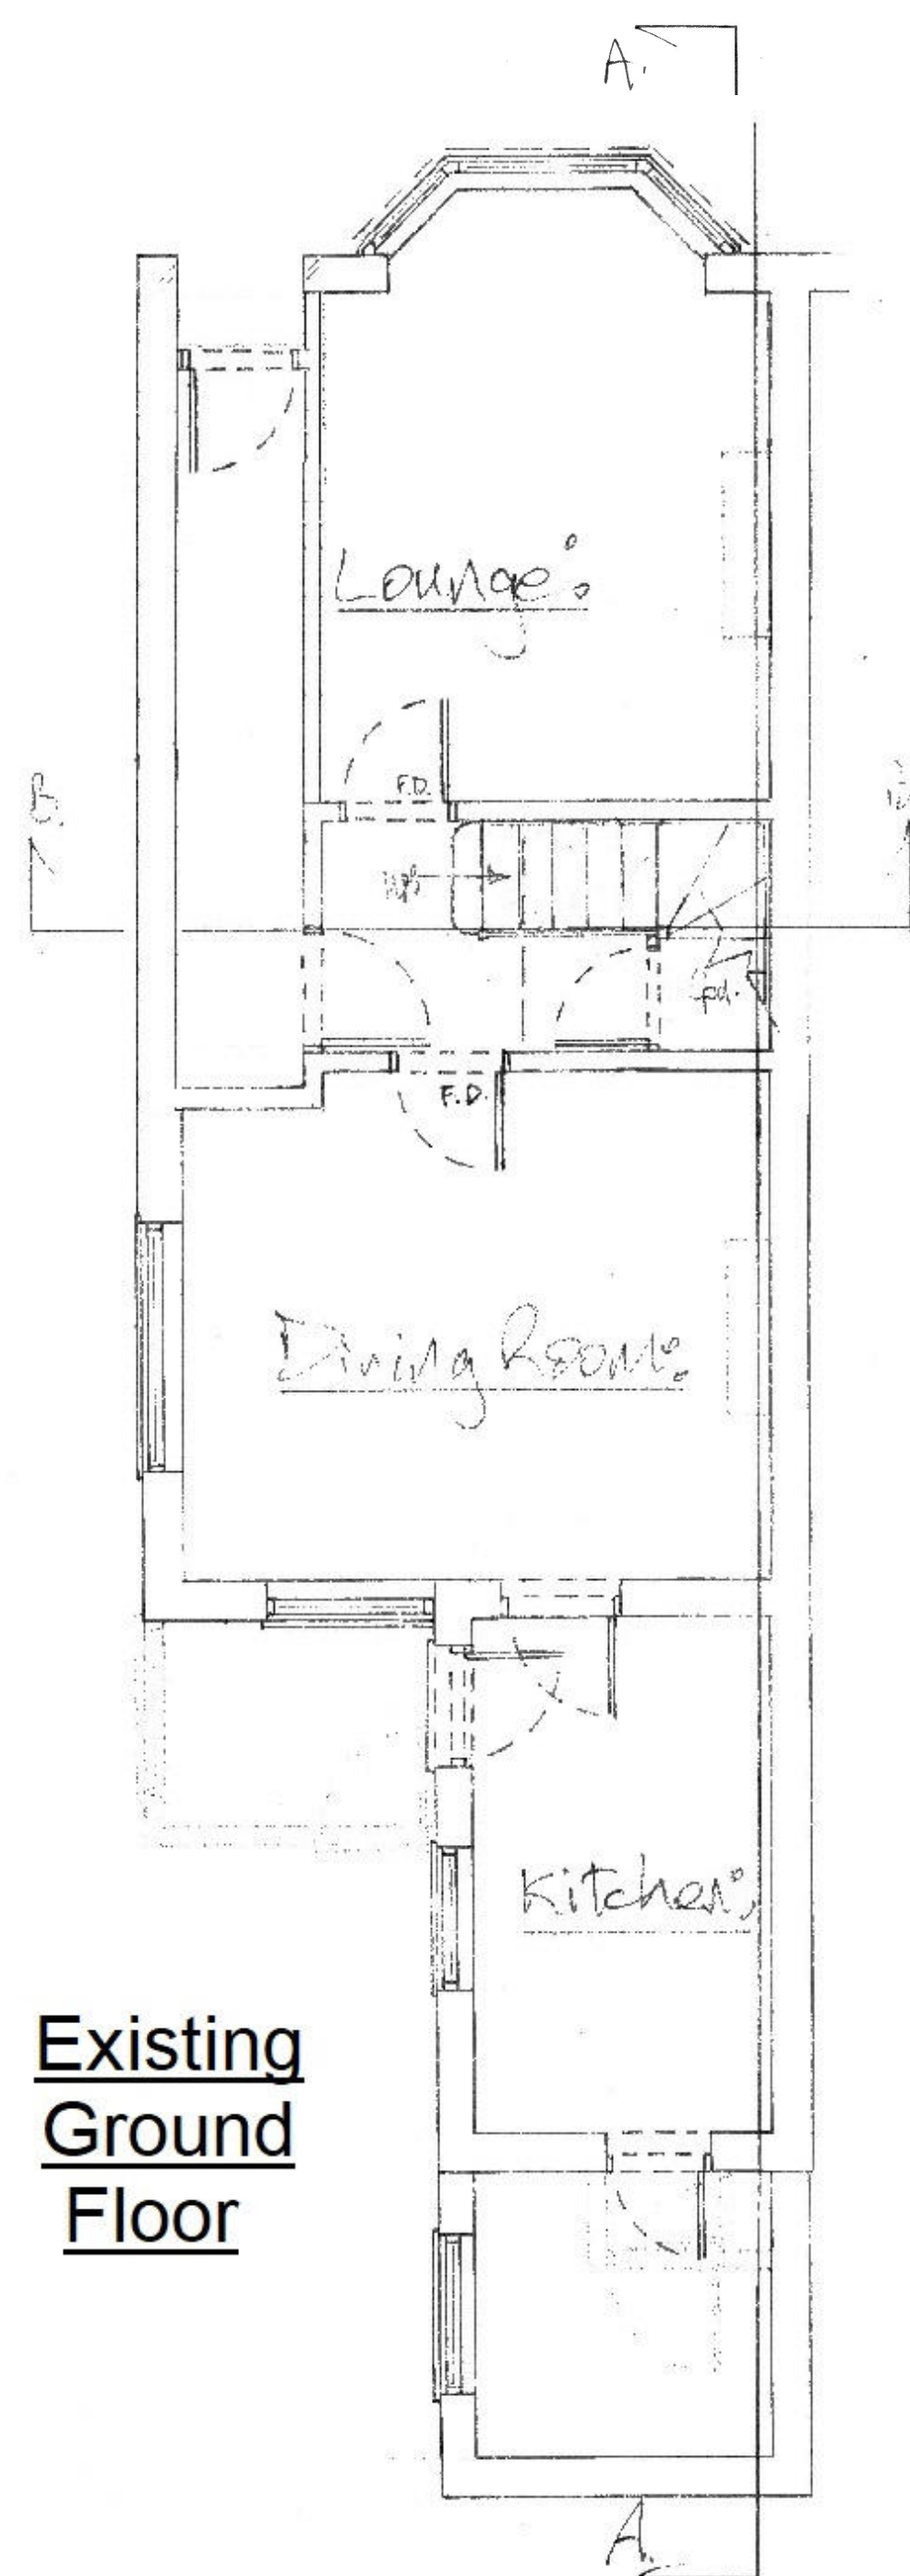


Existing
Ground
Floor

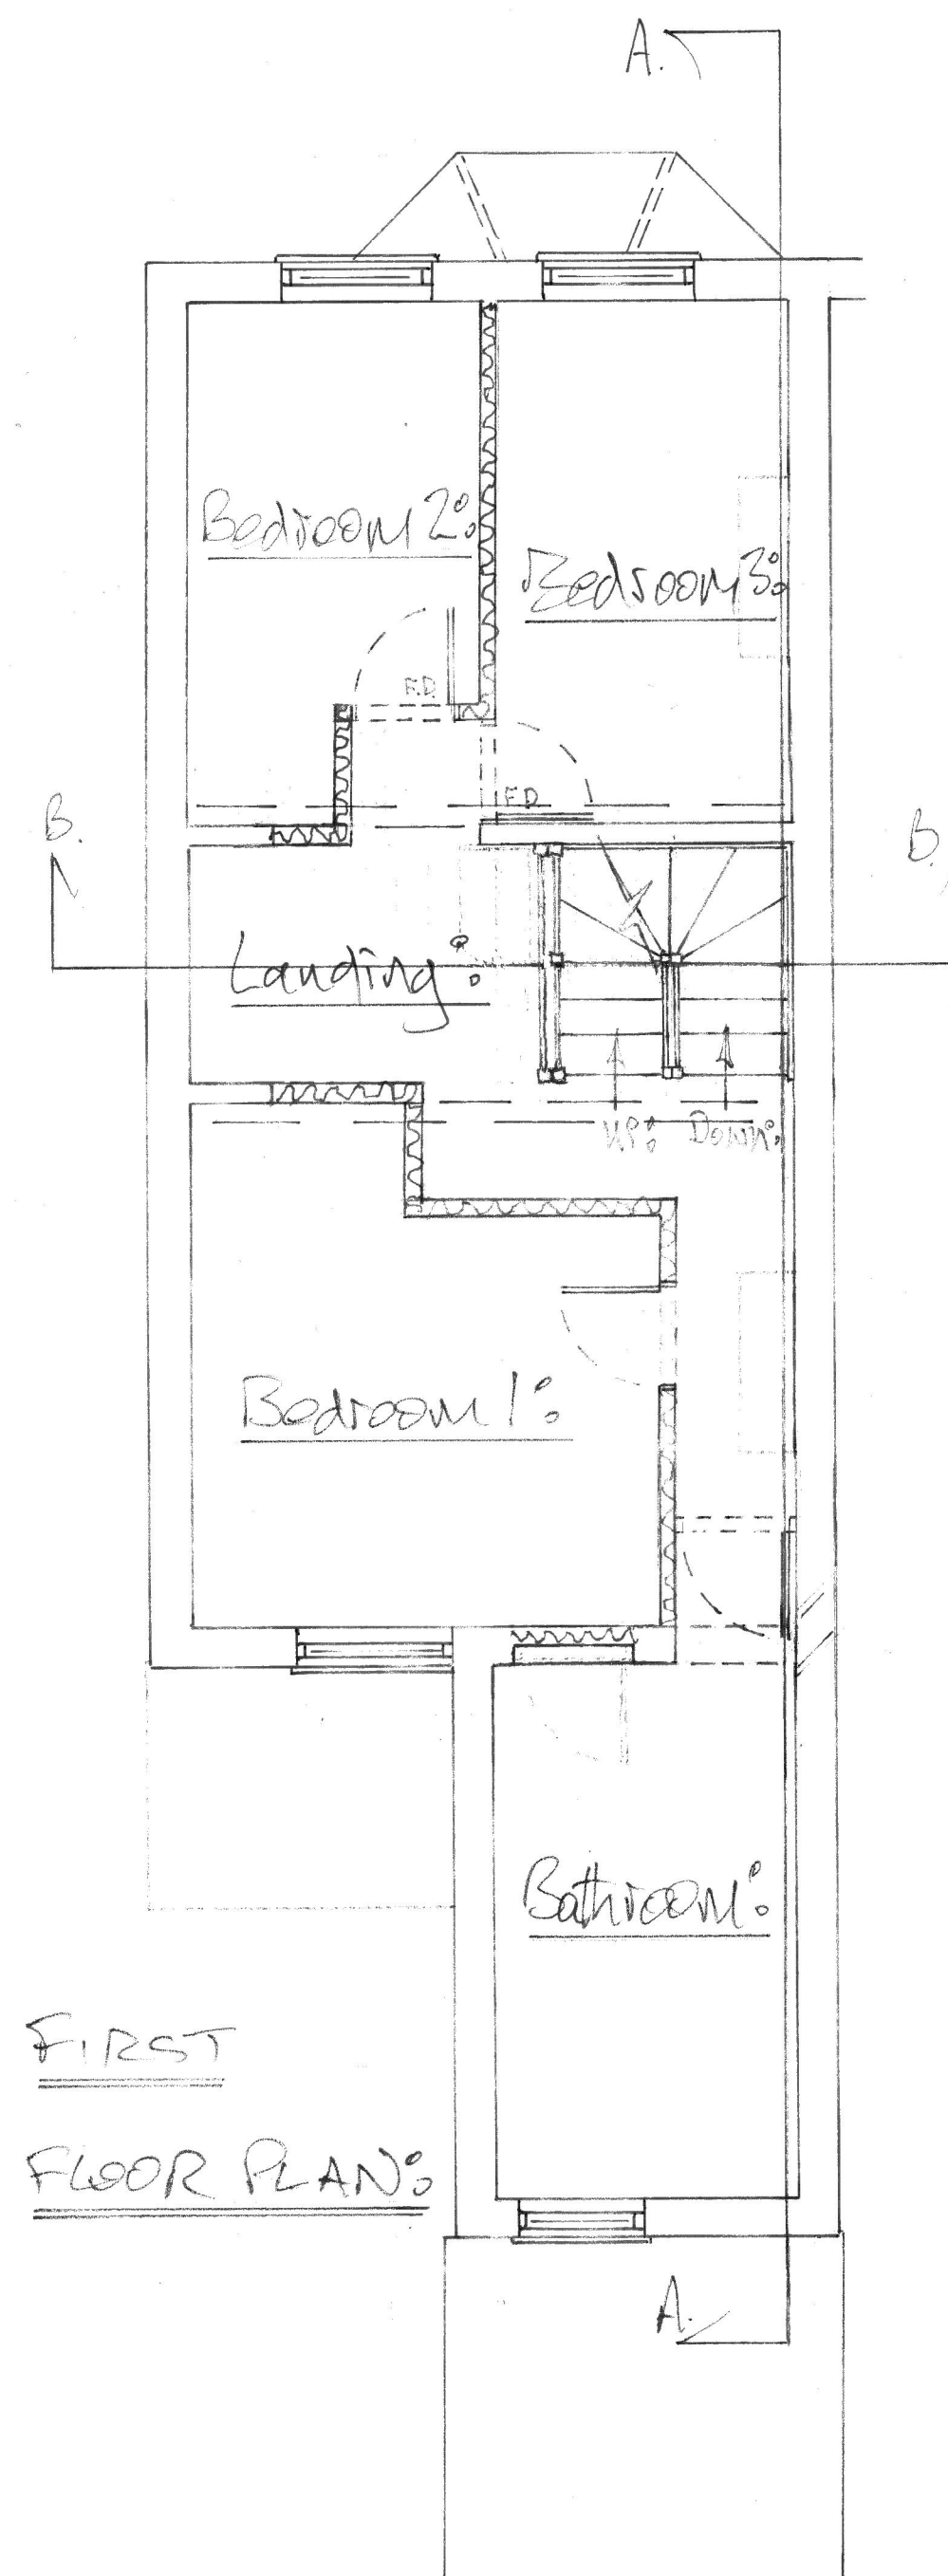


FIRST
FLOOR PLAN

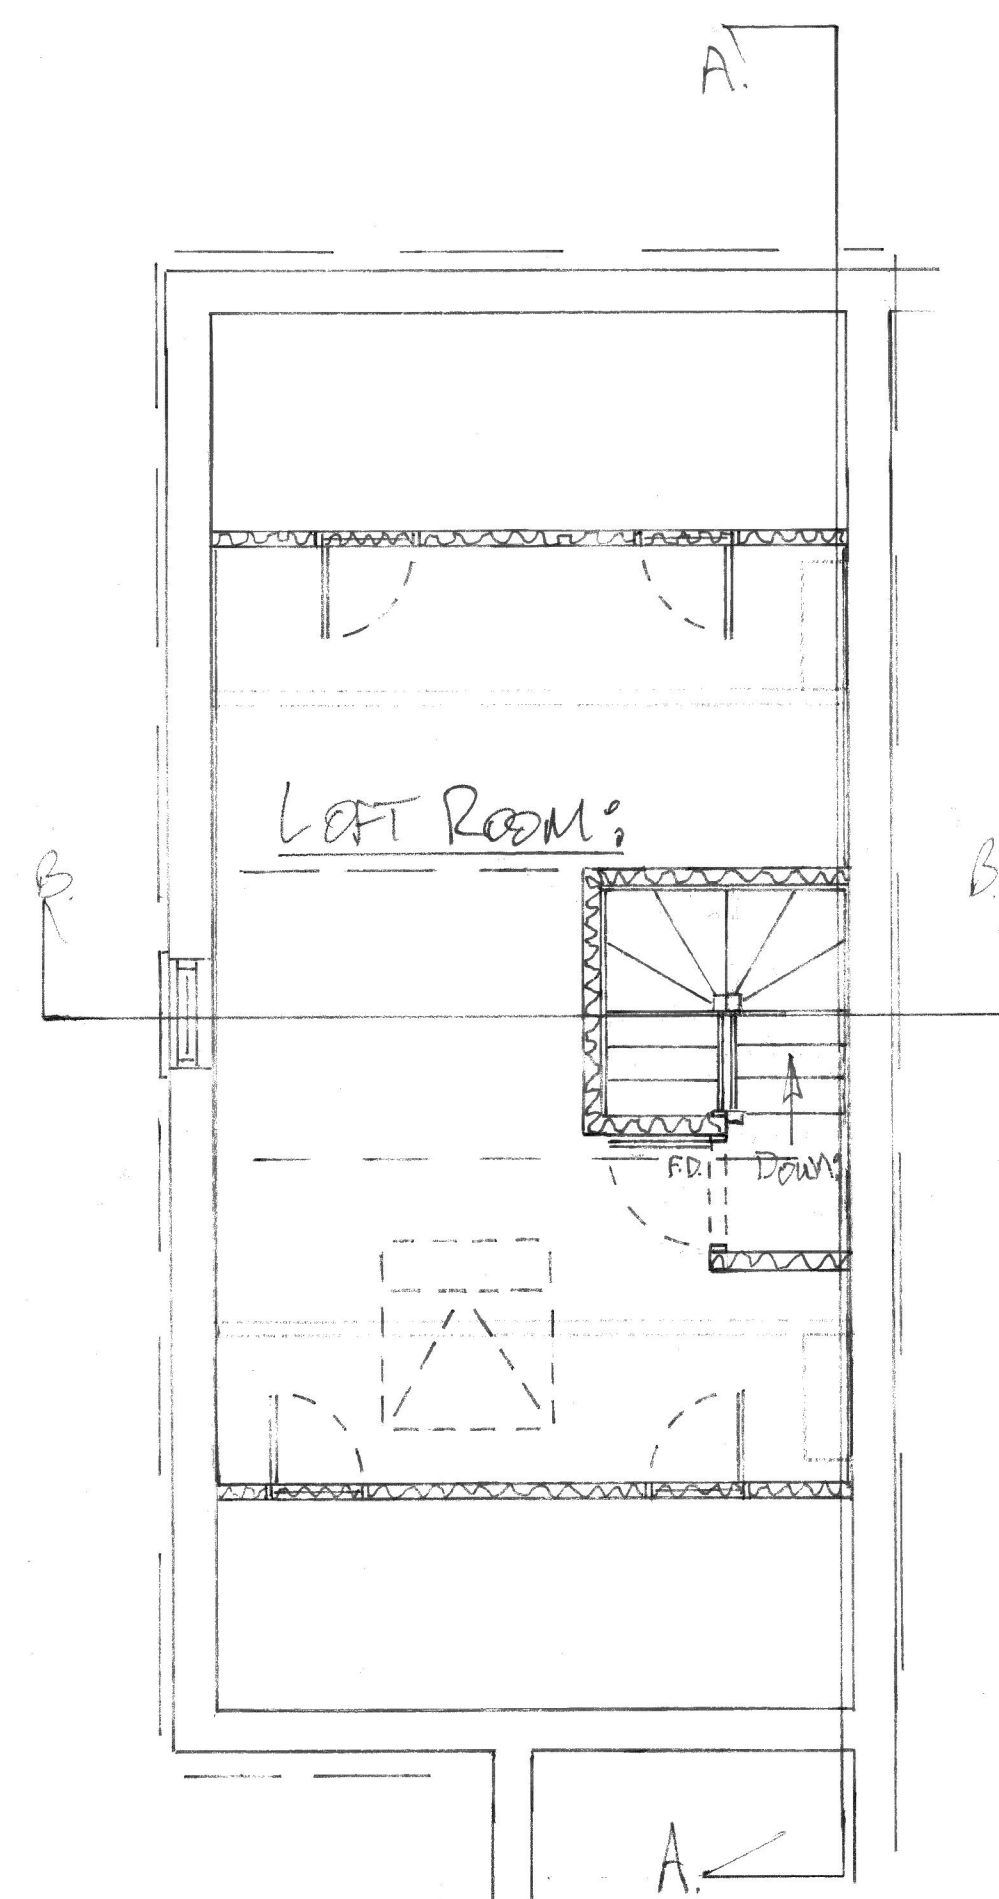

LOFT FLOOR
PLAN

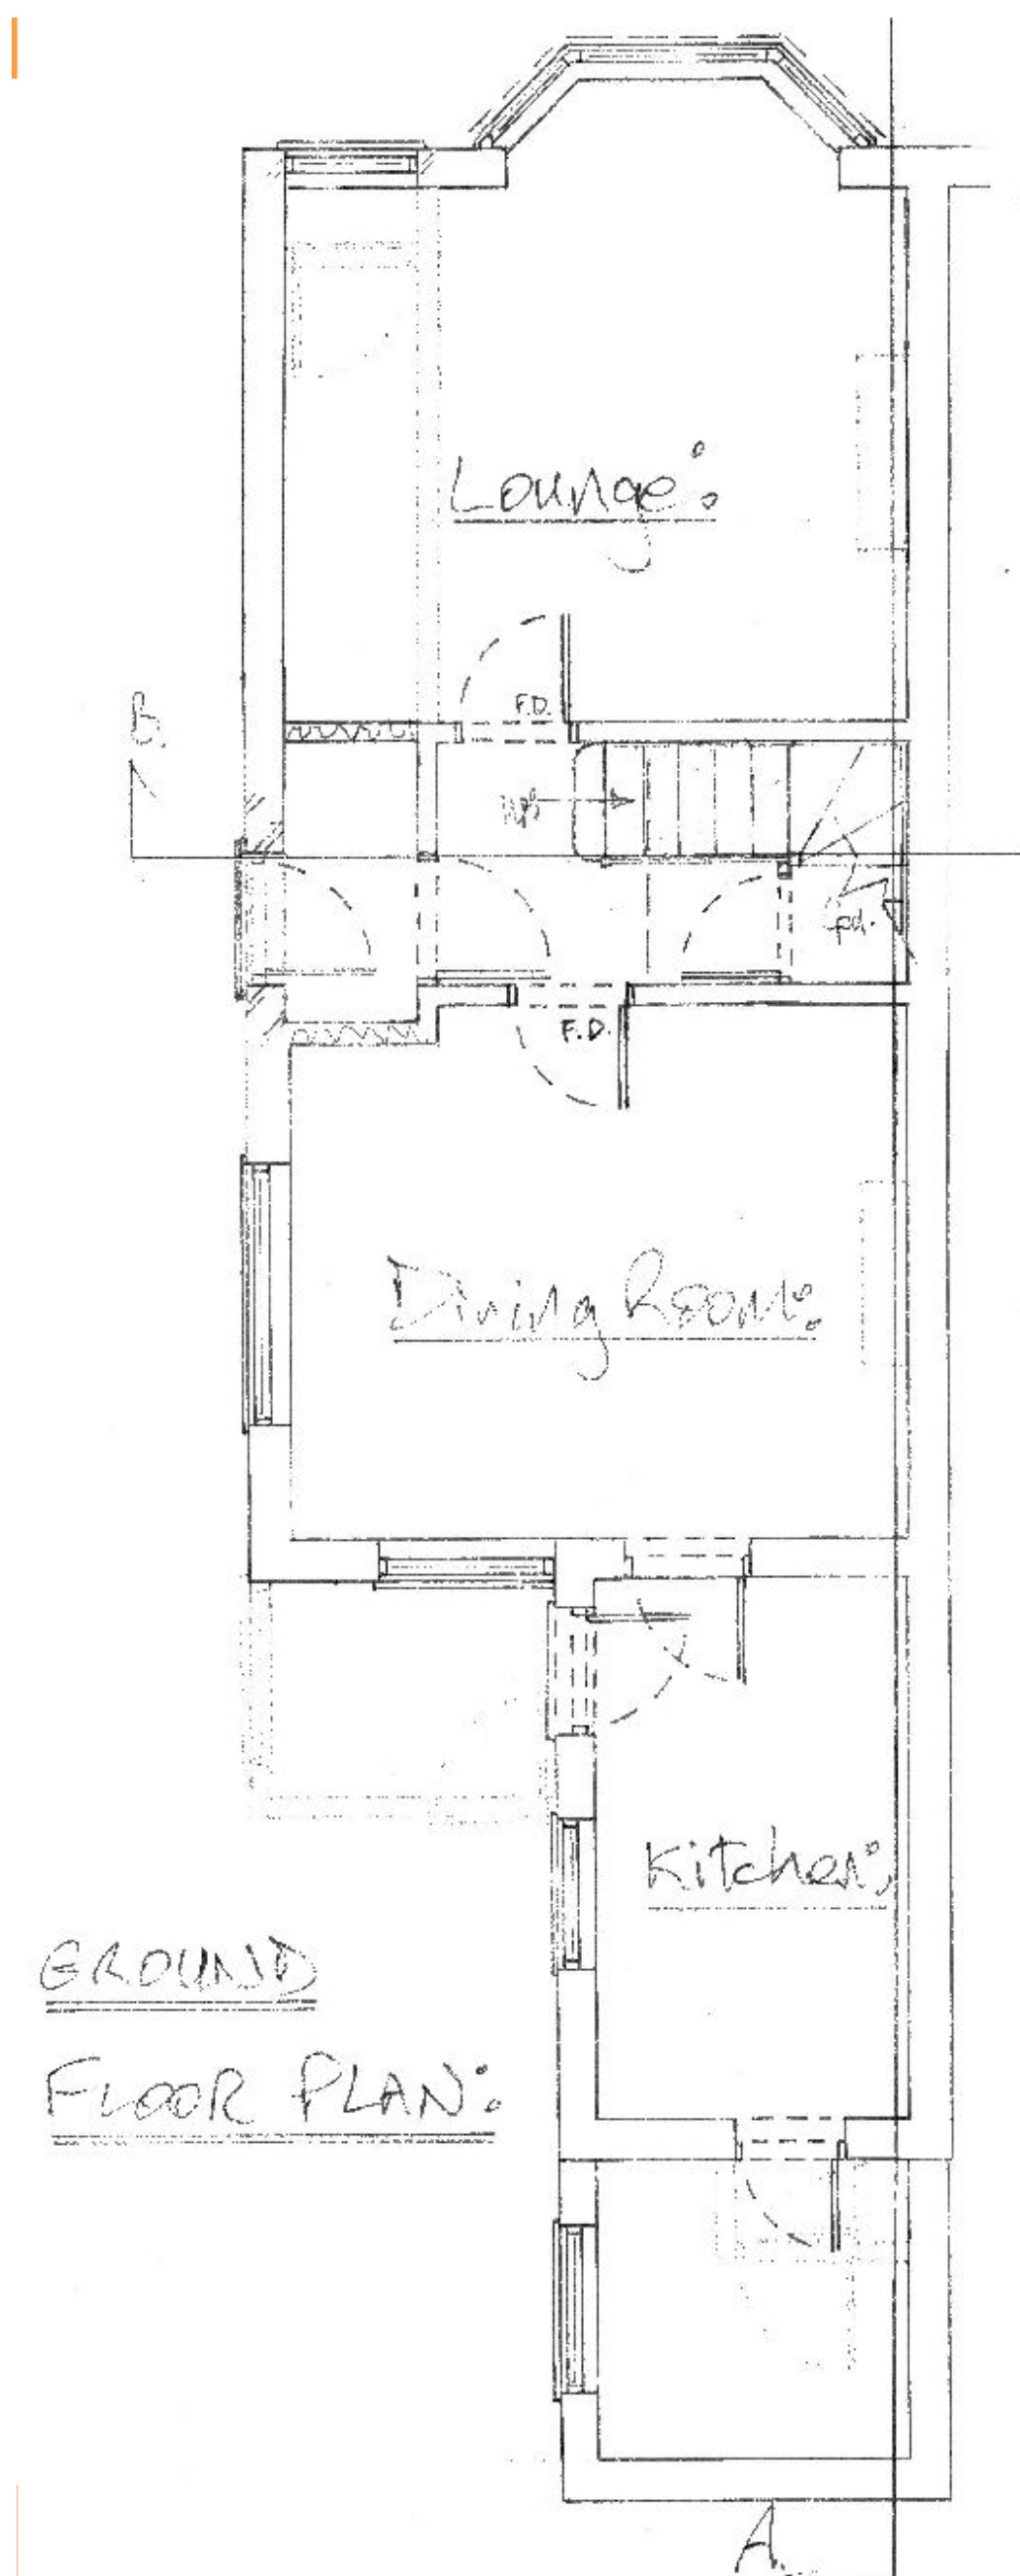

GROUND
FLOOR PLAN

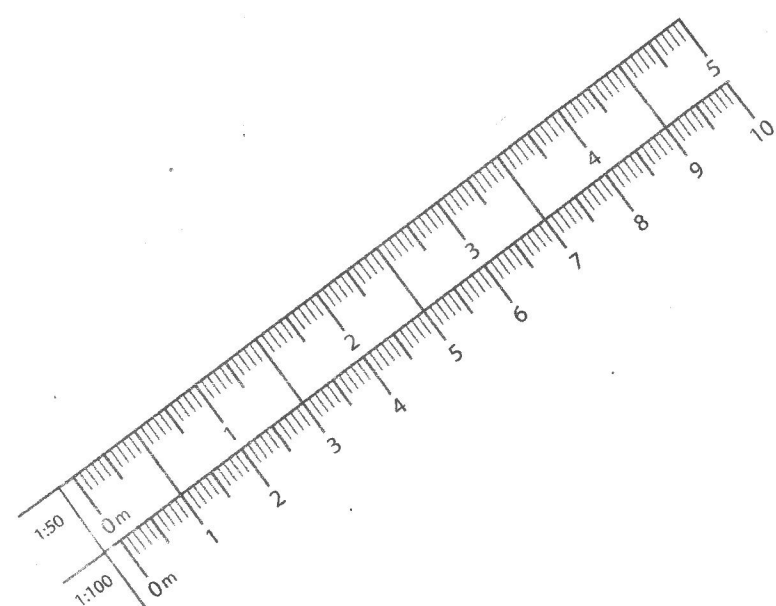

E		
D		
C		
B		
A		
	Date	Revisions

© copyright

THE LEFT
CONVERSION
COMPANY (RHS):
0118 9453469
c@coo@aol.com

Client
Mr. M. Gibbs:

Job Title
Alterations on all floor
levels at 26 Stone
Street, Reading. RG30 1HU

Drawing Title
Building Control:
Plans:
Section:
(All proposed)

Scale 1:50

Date 14-3-26 Drawn by [Signature]

Drg. No. 0047 015 Rev.