


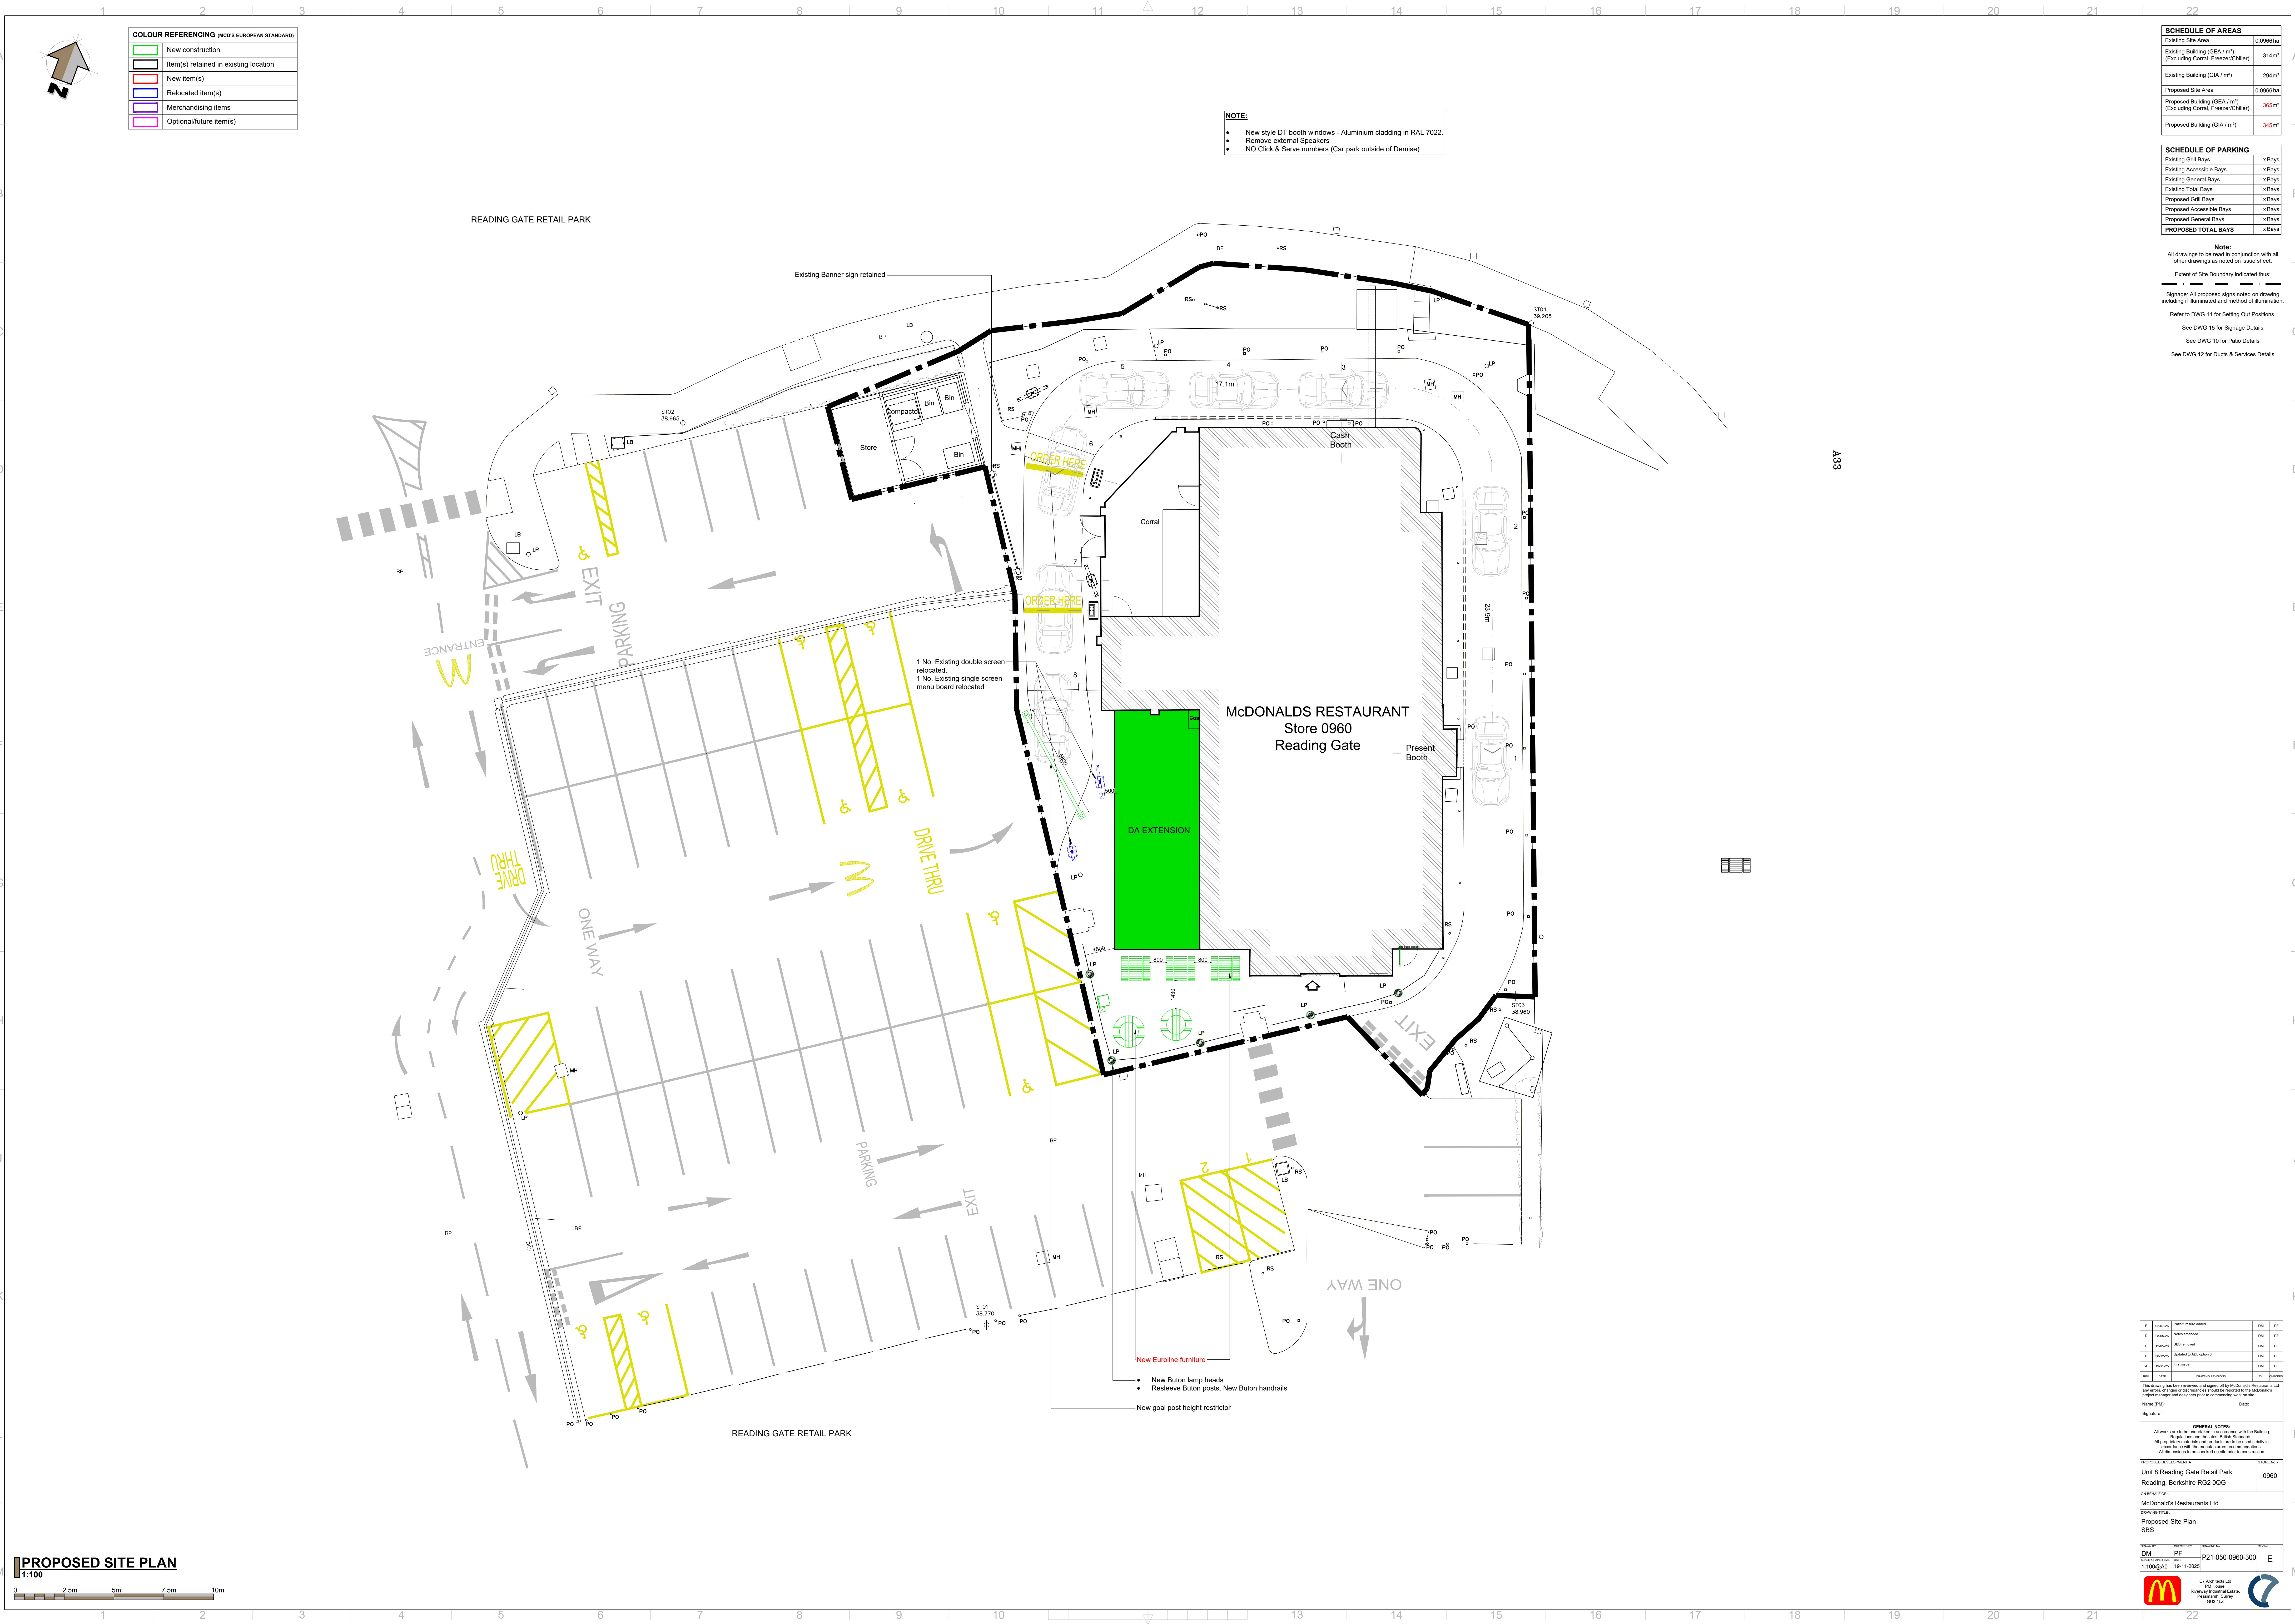

COLOUR REFERENCING (MCD'S EUROPEAN STANDARD)	
 	New construction
 	Item(s) retained in existing location
 	New item(s)
 	Relocated item(s)
 	Merchandising items
 	Optional/future item(s)

- NOTE:**
- New style DT booth windows - Aluminium cladding in RAL 7022.
 - Remove external Speakers
 - NO Click & Serve numbers (Car park outside of Demise)

SCHEDULE OF AREAS	
Existing Site Area	0.0966 ha
Existing Building (GSA / m ²) (Excluding Corral, Freezer/Chiller)	314m ²
Existing Building (GSA / m ²)	294m ²
Proposed Site Area	0.0966 ha
Proposed Building (GSA / m ²) (Excluding Corral, Freezer/Chiller)	365m ²
Proposed Building (GSA / m ²)	345m ²

SCHEDULE OF PARKING	
Existing Grill Bays	x Bays
Existing Accessible Bays	x Bays
Existing General Bays	x Bays
Existing Total Bays	x Bays
Proposed Grill Bays	x Bays
Proposed Accessible Bays	x Bays
Proposed General Bays	x Bays
Proposed Total Bays	x Bays

Note:
All drawings to be read in conjunction with all other drawings as noted on issue sheet.
Extent of Site Boundary indicated thus:
Signage: All proposed signs noted on drawing including if illuminated and method of illumination.
Refer to DWG 11 for Signage Details
See DWG 15 for Signage Details
See DWG 10 for Pato Details
See DWG 12 for Ducts & Services Details

E	01-01-20	Plan layout sheet	DM	PF
D	01-01-20	Plan layout sheet	DM	PF
C	01-01-20	Plan layout sheet	DM	PF
B	01-01-20	Plan layout sheet	DM	PF
A	01-01-20	Plan layout sheet	DM	PF
This drawing has been reviewed and signed off by McDonald's Restaurants Ltd and is hereby confirmed as accurate and complete for the purposes of the planning application. All dimensions to be checked on site prior to construction.				
REV	DATE	DESCRIPTION	BY	DATE
1	01-01-20	Plan layout sheet	DM	PF
GENERAL NOTES All works are to be undertaken in accordance with the Building Regulations and the latest British Standards. All proposed works are to be undertaken in accordance with the latest British Standards. All dimensions to be checked on site prior to construction.				
PROJECTED DEVELOPMENT Unit 8 Reading Gate Retail Park Reading, Berkshire RG2 0QG				
PROPOSED BY McDonald's Restaurants Ltd				
PROPOSED SITE PLAN SBS				
DRAWN BY DM	CHECKED BY PF	PROJECT NO. P21-050-0960-300	REV E	
McDonald's Restaurants Ltd McDonald's Restaurants Ltd McDonald's Restaurants Ltd				

