





EXISTING FRONT / EAST ELEVATION 1:100

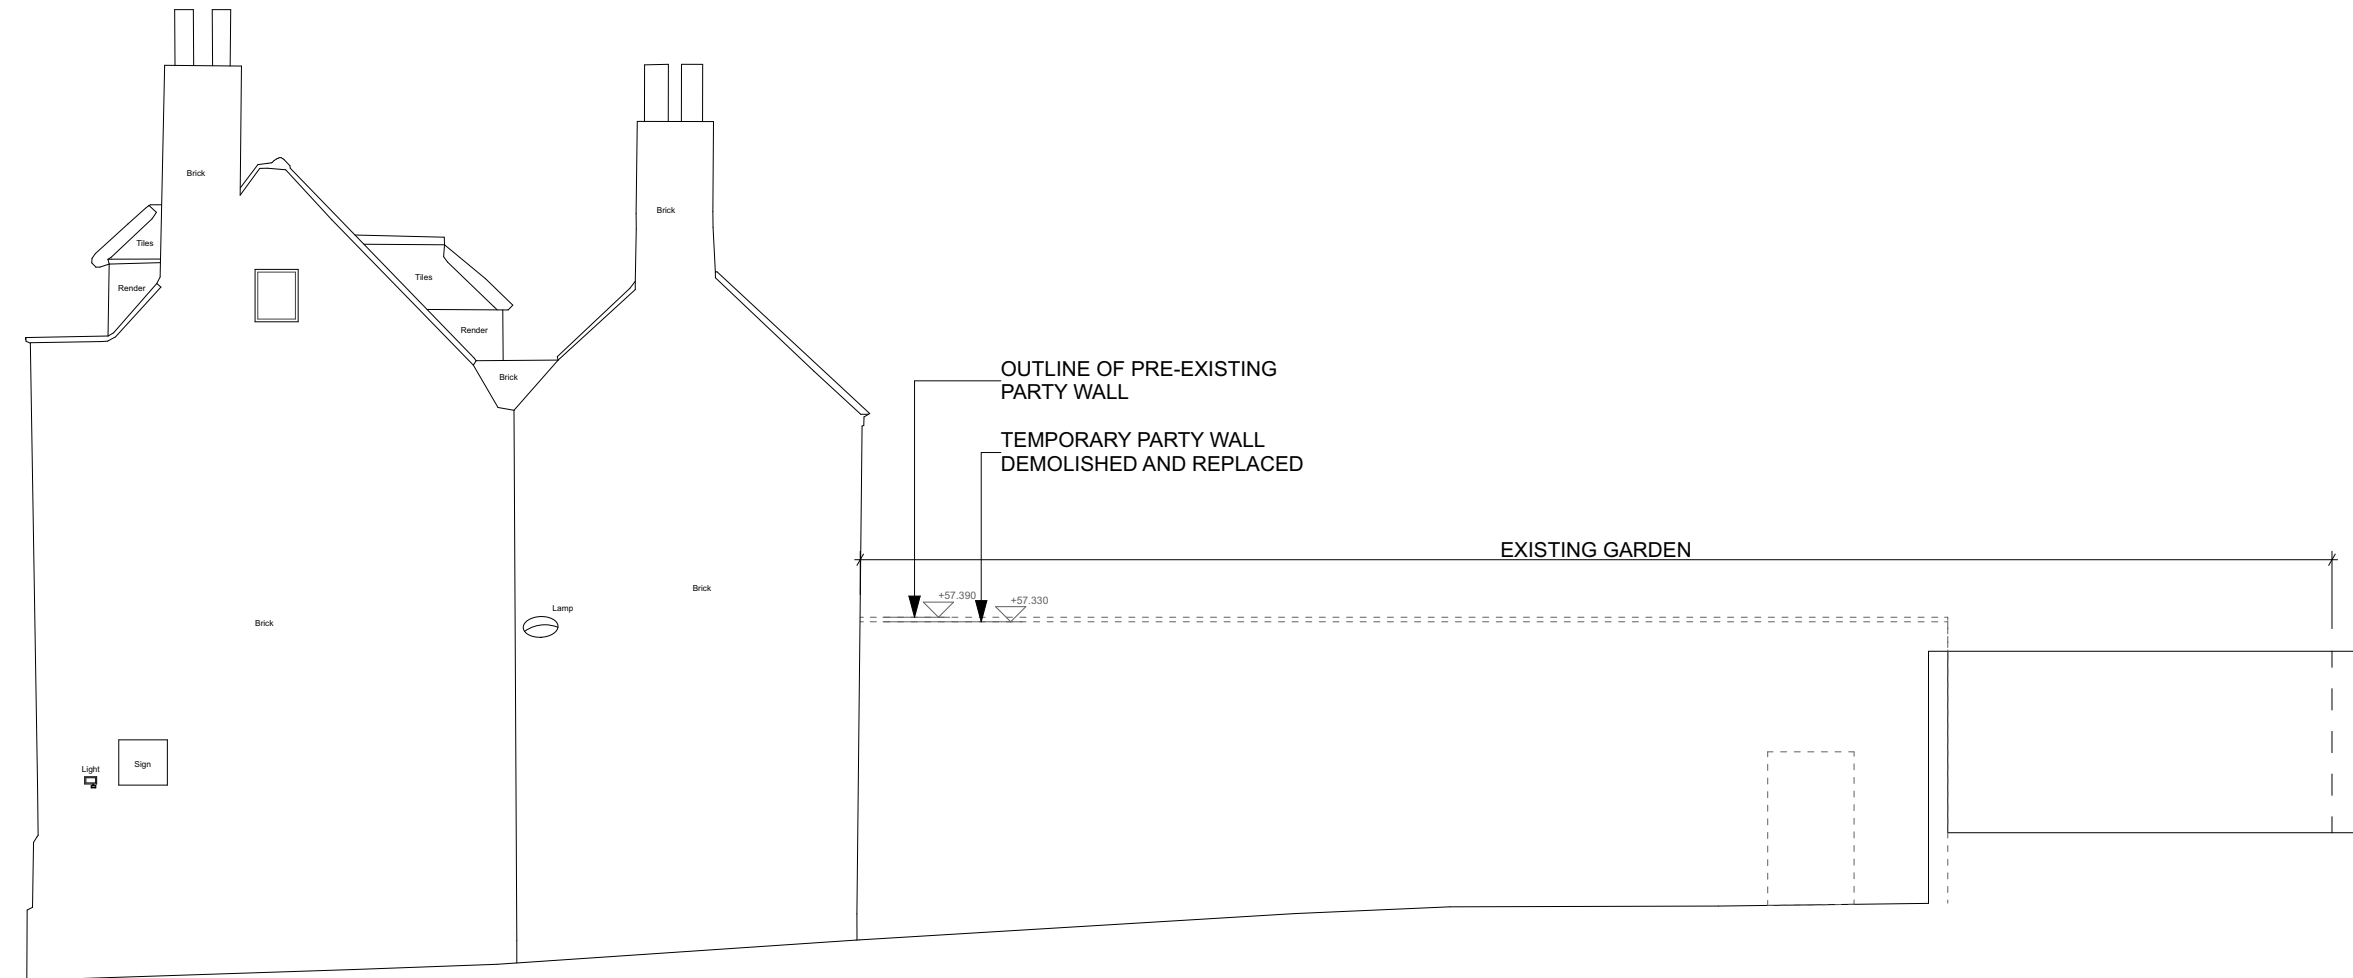


EXISTING NORTH ELEVATION 1:100

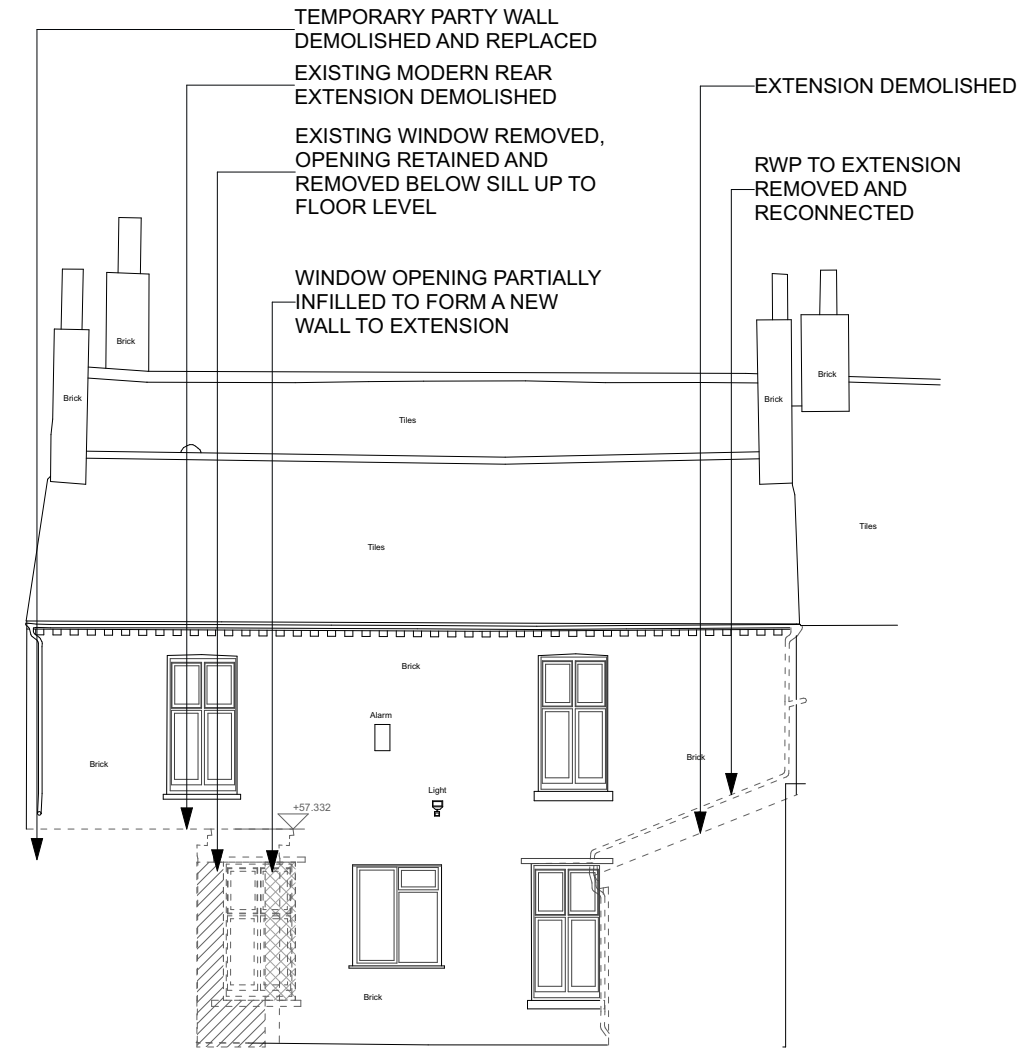


EXISTING WEST ELEVATION 1:100



PROPOSED FRONT / EAST ELEVATION 1:100

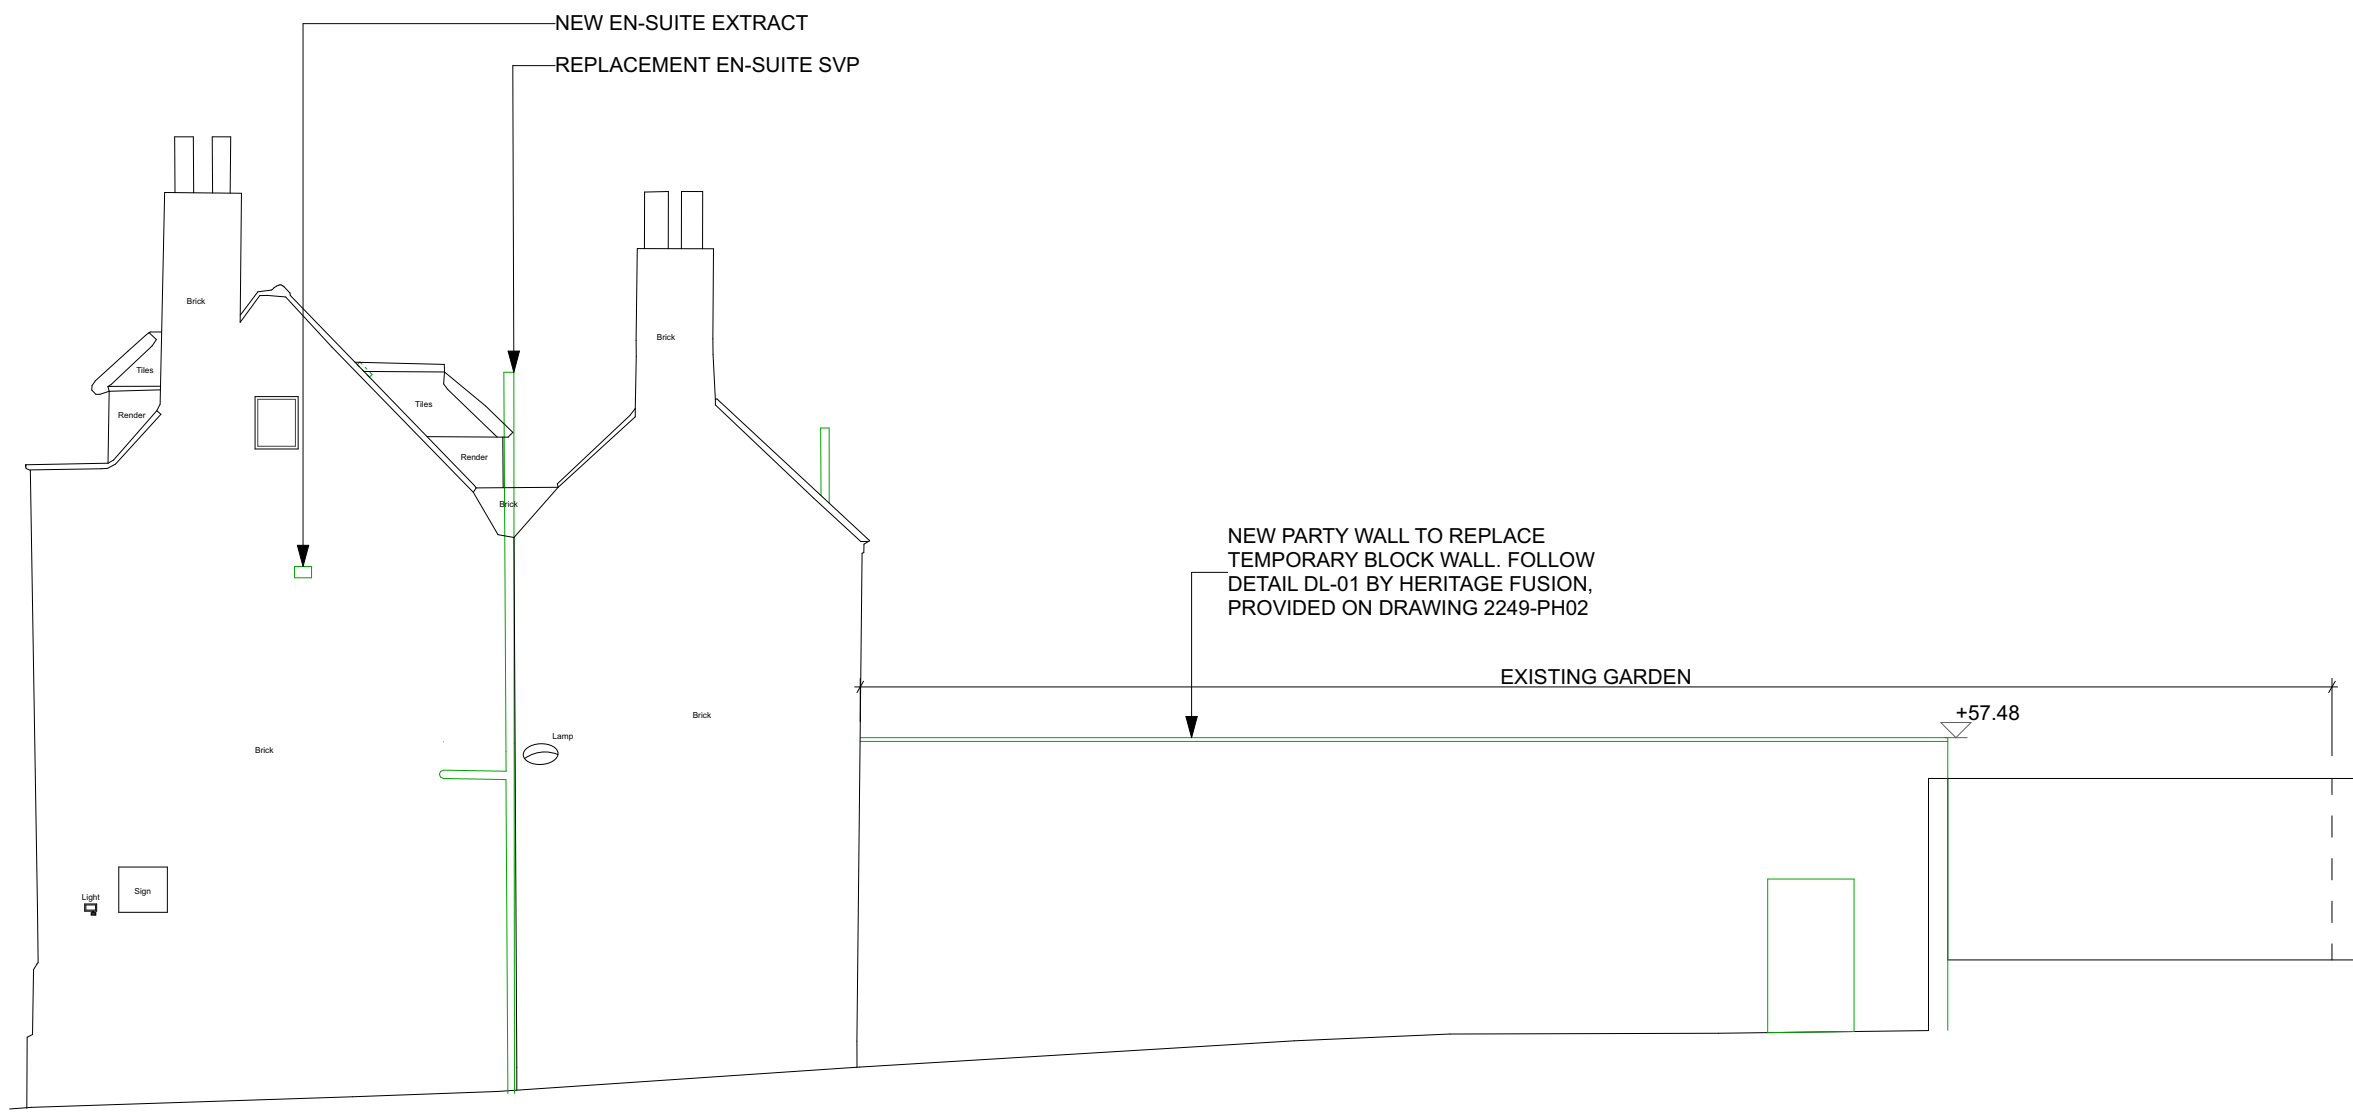

PROPOSED NORTH ELEVATION 1:100

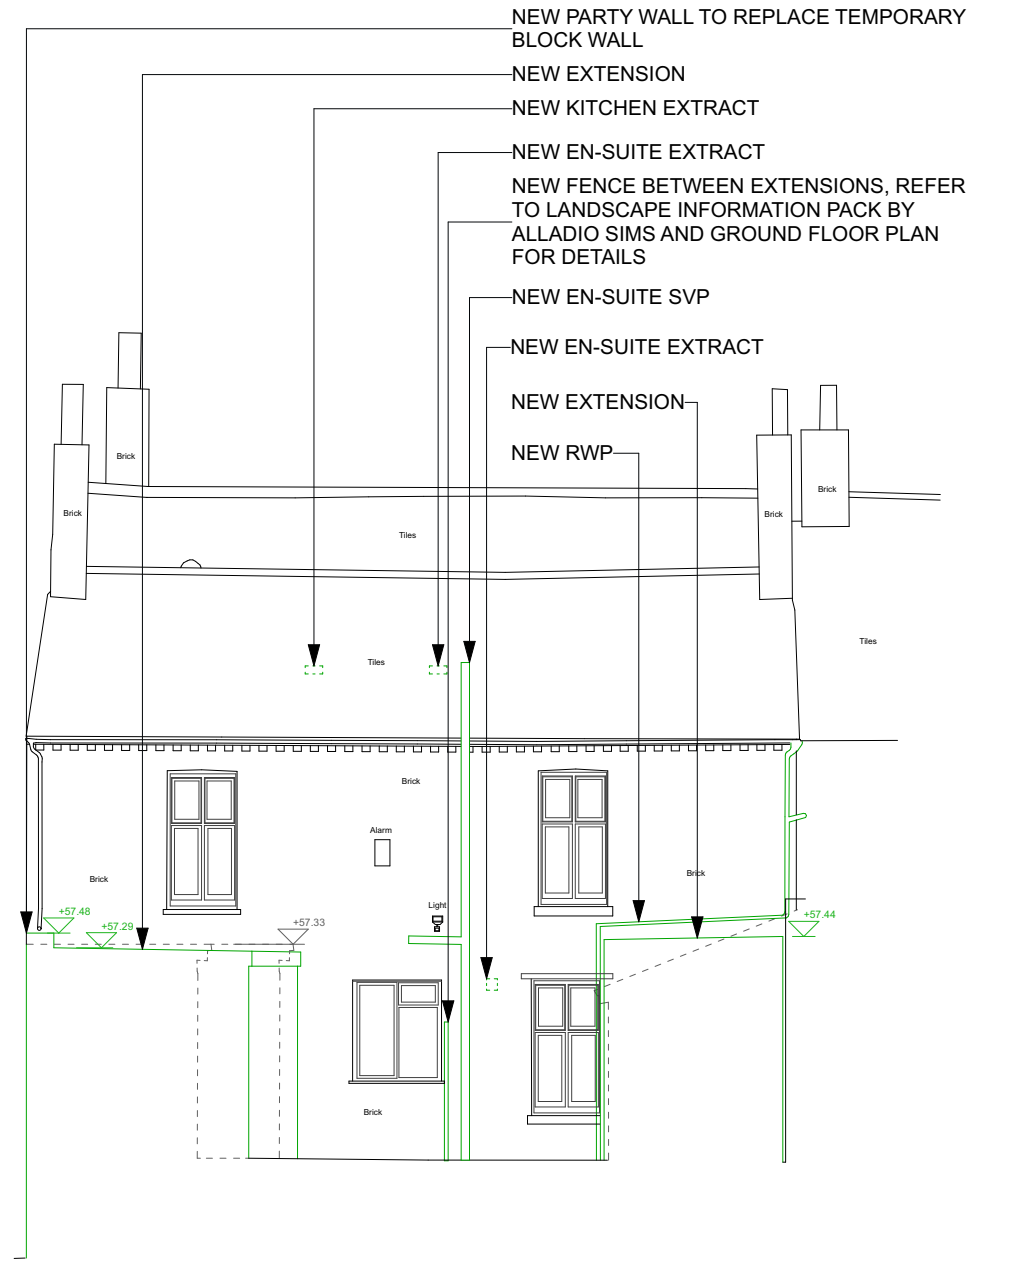

PROPOSED WEST ELEVATION 1:100

NOTES

ORIGINAL A1

NOT FOR CONSTRUCTION
THIS DRAWING IS PREPARED FOR PLANNING ONLY.
THIS DRAWING IS BASED ON OS INFORMATION AND SURVEY BY MIC SURVEYS LTD. THE PROPOSAL IS SUBJECT TO PLANNING, BUILDING CONTROL, DETAILED DESIGN, CDM, LEGAL INVESTIGATIONS ETC. NO STRUCTURAL SURVEY, OR ADVICE HAS BEEN USED IN THE COMPILATION OF THESE DRAWINGS. AREAS SHOWN ARE APPROXIMATE, AND SUBJECT TO DETAILED DESIGN.

(C) COPYRIGHT HIVES ARCHITECTS LLP


FOR FURTHER DETAIL ON REPAIRS REFER TO DRAWINGS 2249-PH01, 2249-PH02 AND 2249-PH03 BY HERITAGE FUSION

FOR REAR GARDEN LANDSCAPE DESIGN REFER TO INFORMATION PACK AS1926 PROVIDED BY ALLADIO SIMS

FOR FIRE REPORT REFER TO DOCUMENT FIRE STRATEGY - 50 MOUNT PLEASANT RG1 2TD - V1.1 PREPARED BY FSSE

FOR PROPOSED BUILDUPS REFER TO DRAWING 2787 107

FOR INTERIOR FINISHES REFER TO DRAWING 2787 205

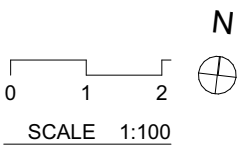

07/07/2026 PLANNING ISSUE

Rev

Client

BLOOMFIELD HOMES LIMITED

Site

**50 Mount Pleasant, Reading,
RG1 2TD**

Drawing title

**EXISTING AND PROPOSED
ELEVATIONS**

Scale @ Drawing Size

1:100 @A1

Drawn

GP

Checked

HW

Status

PLANNING

HIVES ARCHITECTS
SINCE 1934

Hives Architects LLP
Quadrant House, Broad Street, Reading, RG1 7QE
0118 958 7331, info@hivesarchitects.co.uk

Project

Drawing

Revision

2787 203P5