


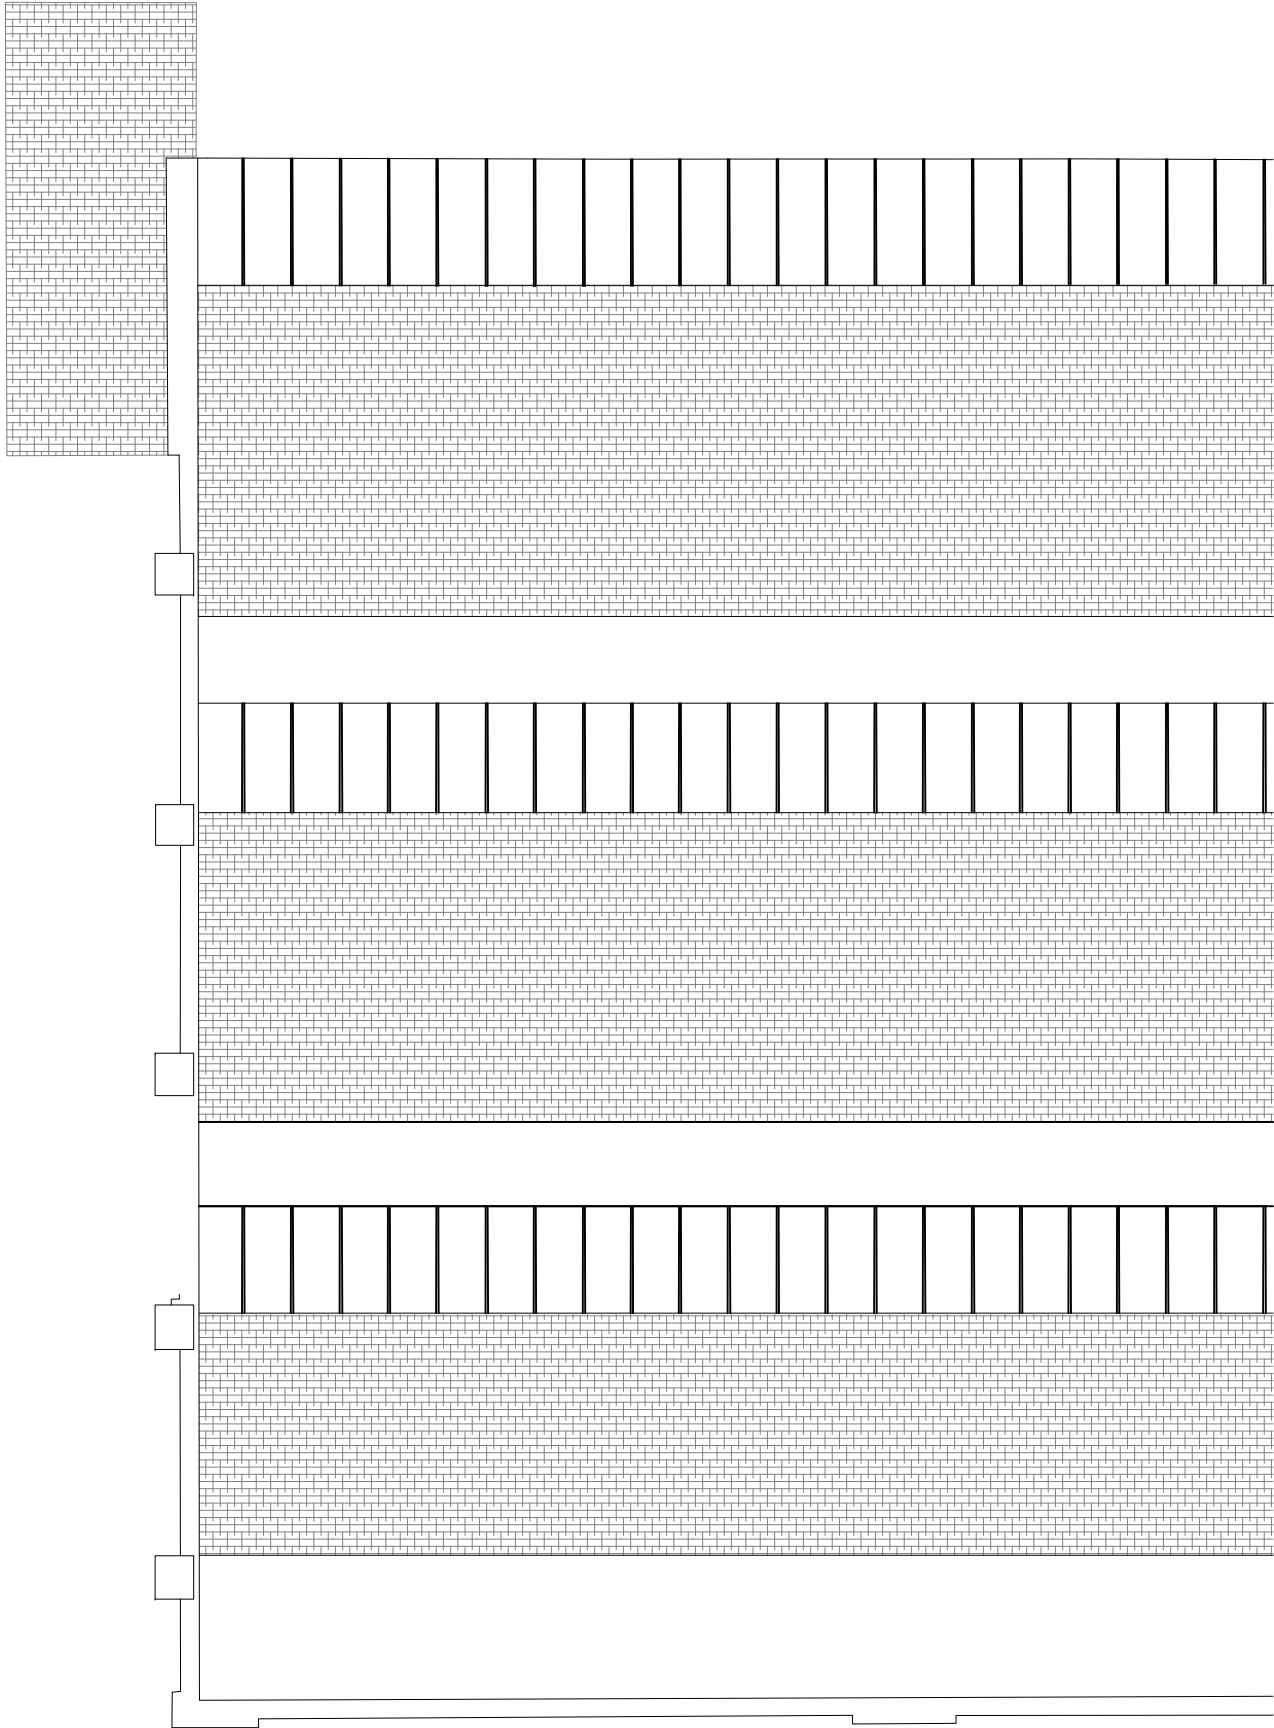

Existing Roof Plan



PLANNING STUDIO

Project 92 AUDLEY STREET READING RG30 1BS	
Drawing EXISTING ROOF PLAN	
Dwg No. 107	Date JULY 2026
Scale @ A3 1:100	