


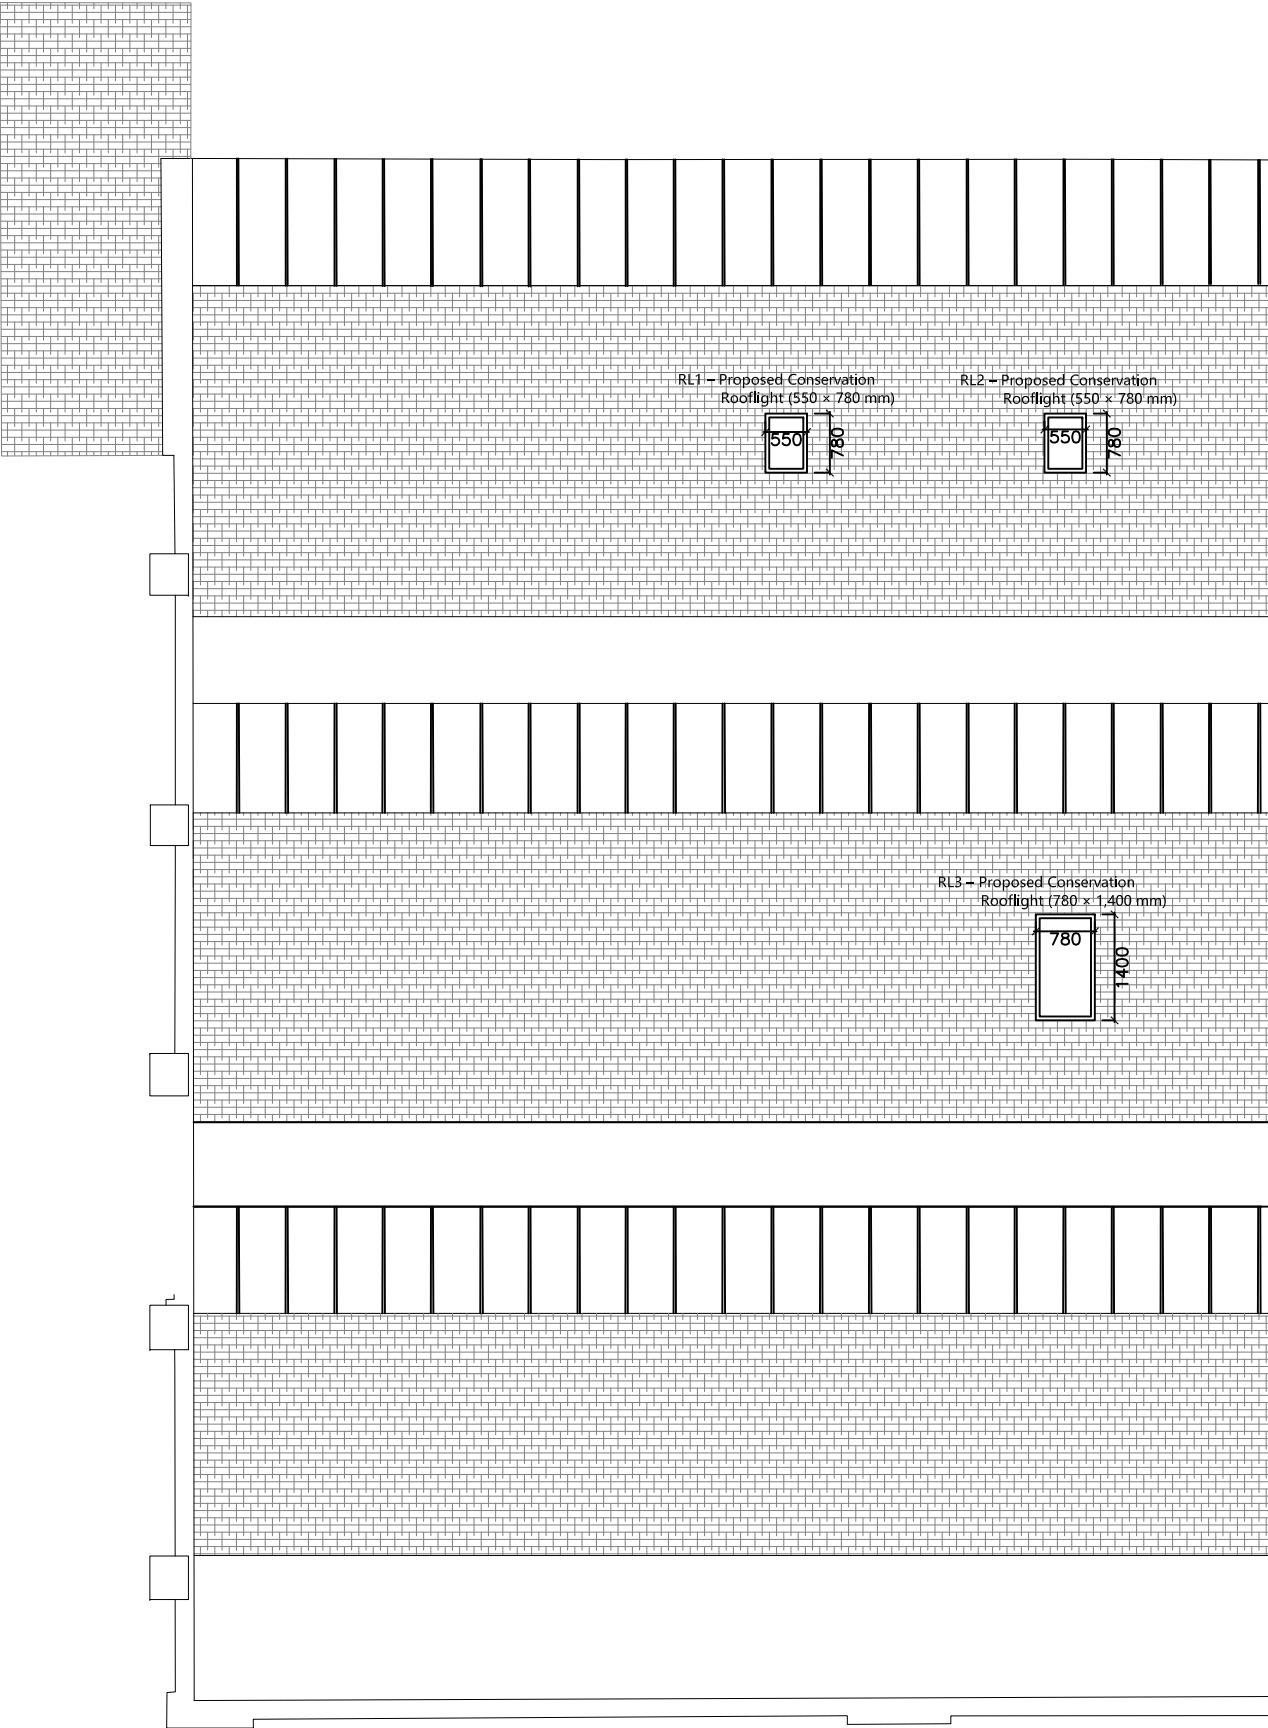

Proposed Roof Plan

'Rooflights to be VELUX GGL  
Conservation Centre-Pivot,  
flush fitted within the existing roof  
plane.



PLANNING STUDIO

**Project**  
92 AUDLEY STREET  
READING RG30 1BS

**Drawing**  
PROPOSED ROOF PLAN

|                       |                          |
|-----------------------|--------------------------|
| <b>Dwg No.</b><br>108 | <b>Date</b><br>JULY 2026 |
|-----------------------|--------------------------|

|                                                                                       |  |
|---------------------------------------------------------------------------------------|--|
| <b>Scale @ A3</b> 1:100                                                               |  |
|  |  |