


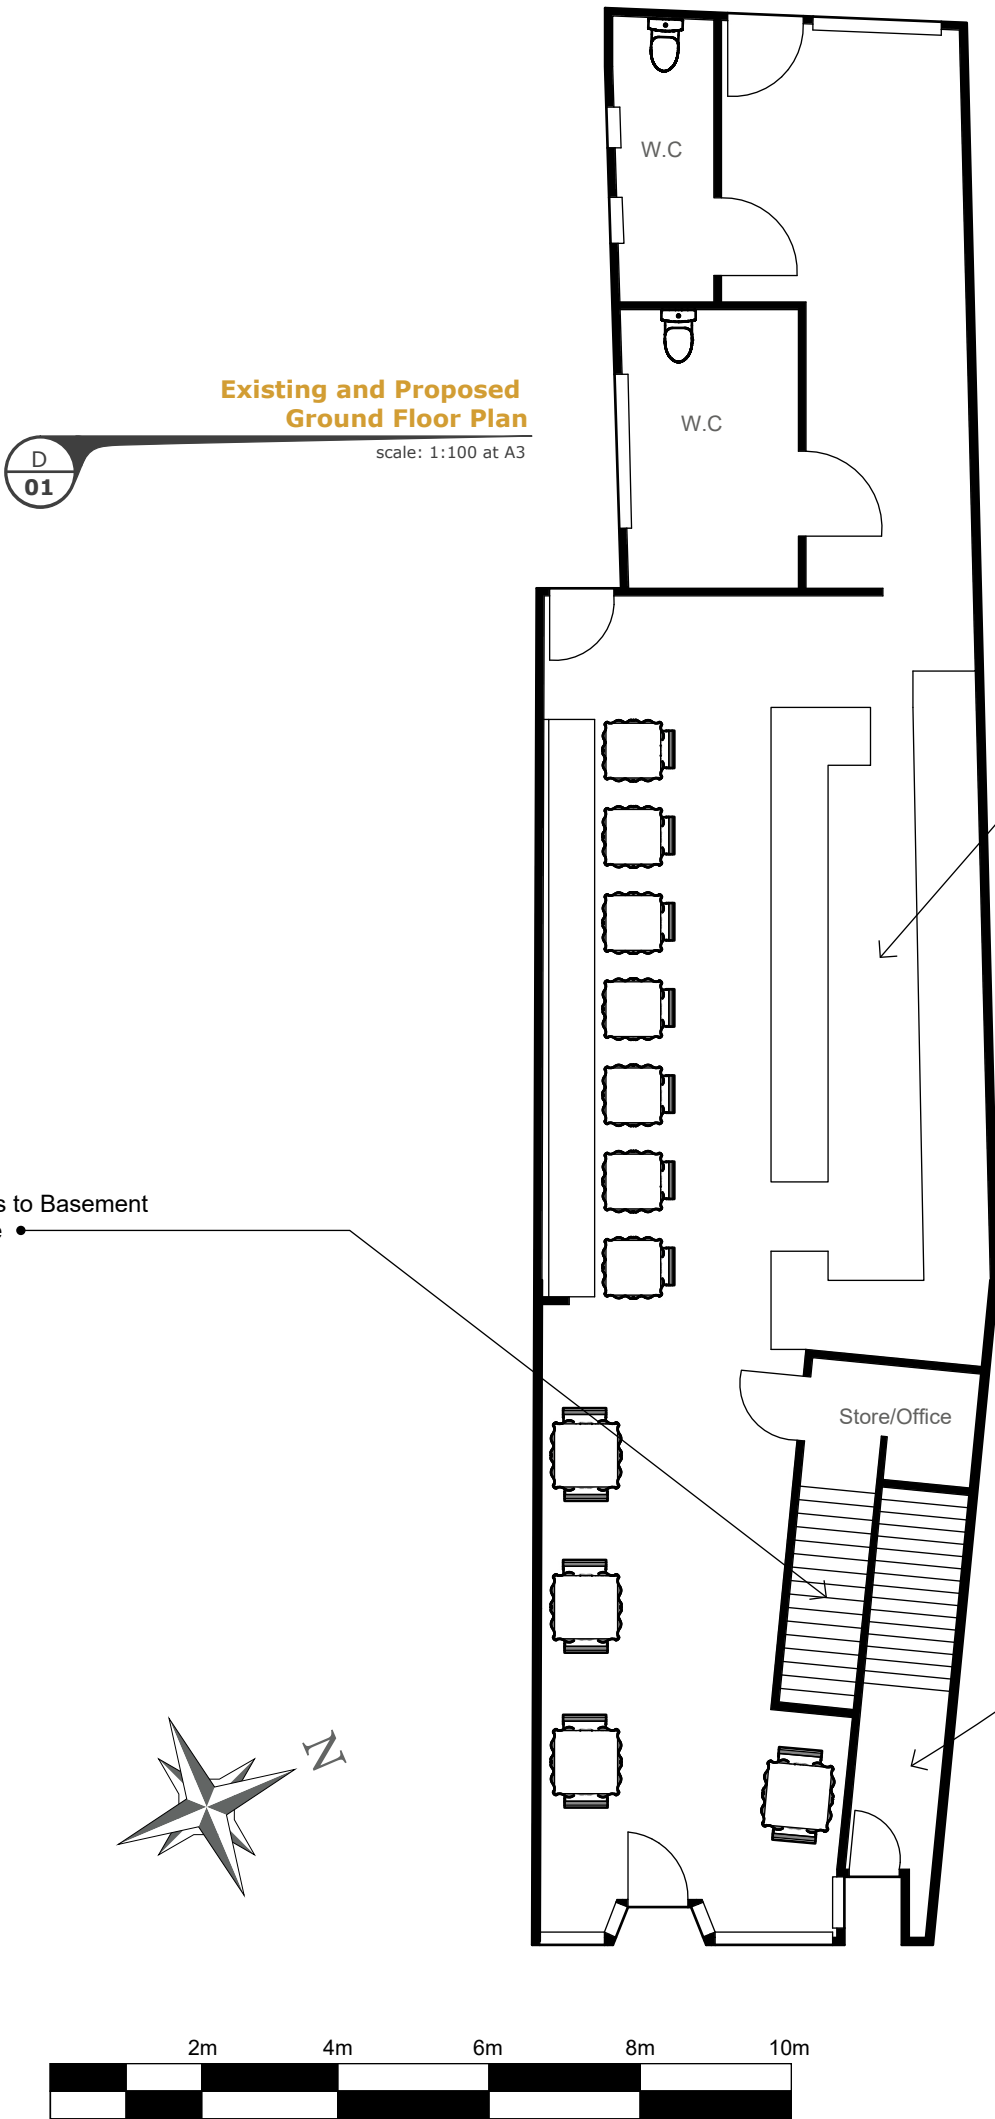


Bar

Entrance to 18a Prospect Street

Store/Office

Stairs to Basement Store

Basement Store

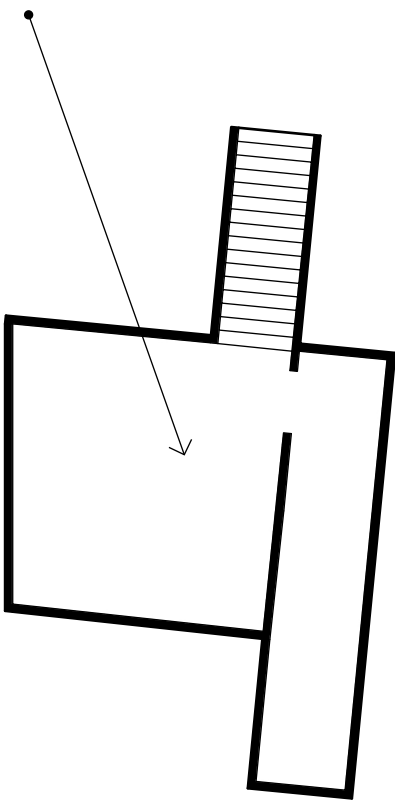

Existing and Proposed Basement Floor Plan

Sheet Name	Description	Date	Approved
D.01 - Rev A	First Iteration	28/06/26	IW
D.01 - Rev B	Second Iteration	09/07/26	IW