


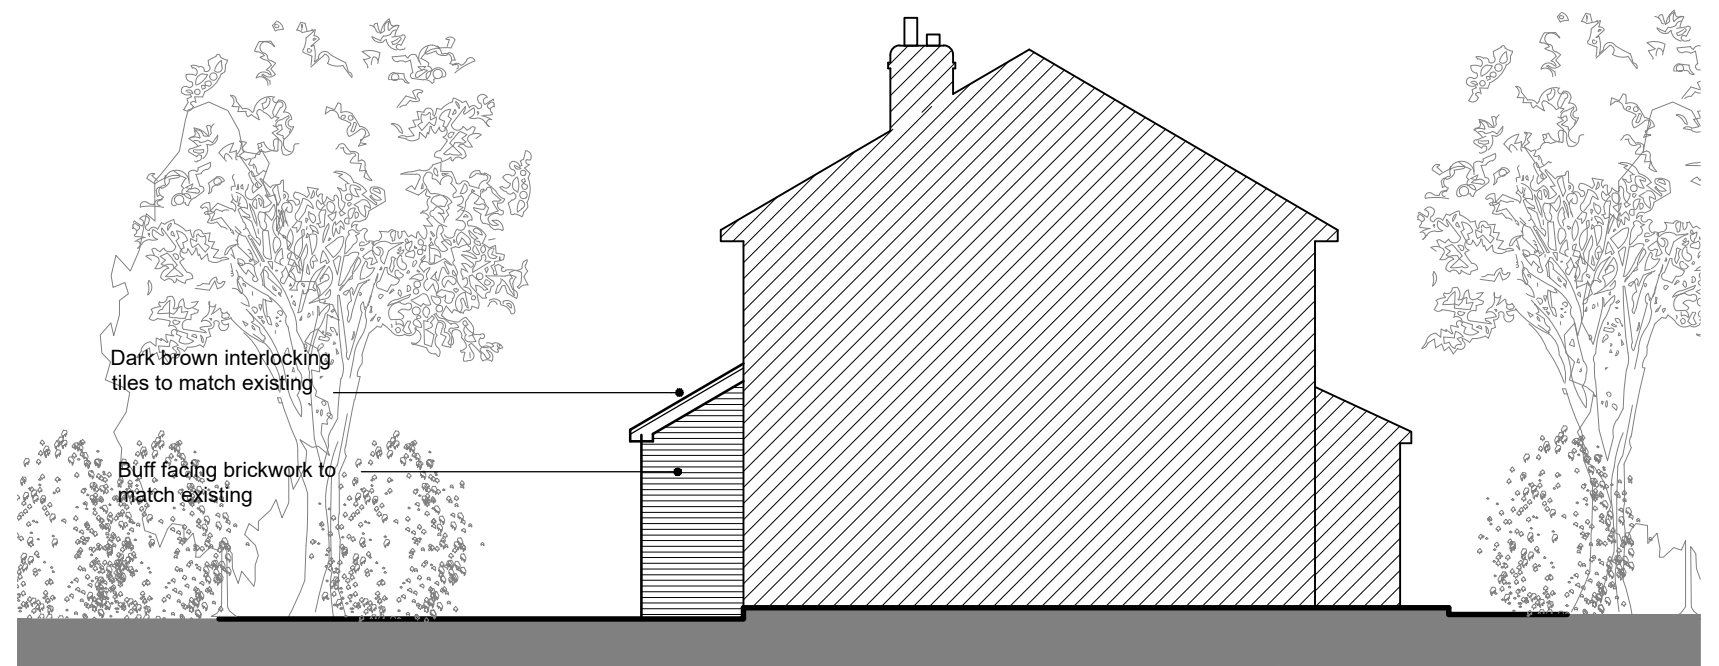

South Elevation



East Elevation

IAN HUNT ASSOCIATES




Oakwood House
14 High Tree Drive Earley
Reading Berkshire RG6 1EU
0118 935 3655
info@ihaltld.co.uk

Project
Proposed Extension at:
6 Bourton Close, Tilehurst,
Reading RG30 4LB

Client
Stephen Goff

Title
Proposed Elevations Sheet 2

Revision
A : Amended proposals
7 July 2026

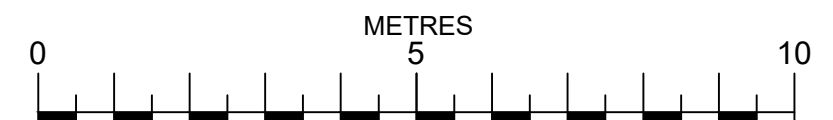

1:100 SCALE

A3

Drawn IRH	Scale 1:100	Date April 2026
Drawing No 1627.10		Rev A

All dimensions to be checked on site prior to the commencement of any construction. This drawing may not be reproduced in any part or form without the written consent of Ian Hunt Associates Ltd.

ALL COPYRIGHTS RESERVED