

 



File Location: c:\users\graha\onedrive - smith design studio limited\opus works\projects\260704 - blue collar\sds_boy_001_001 - site plan.dwg

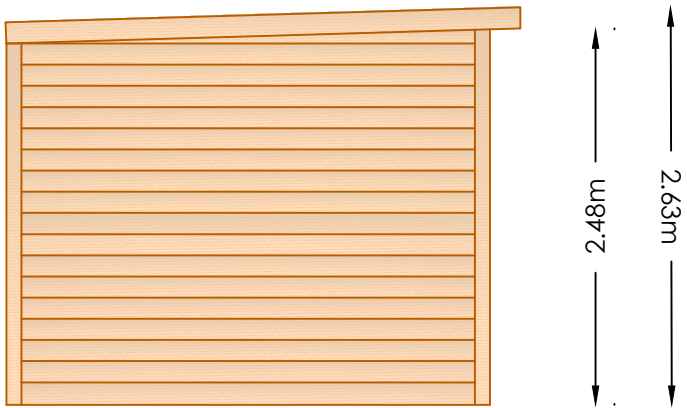

FLOOR PLAN

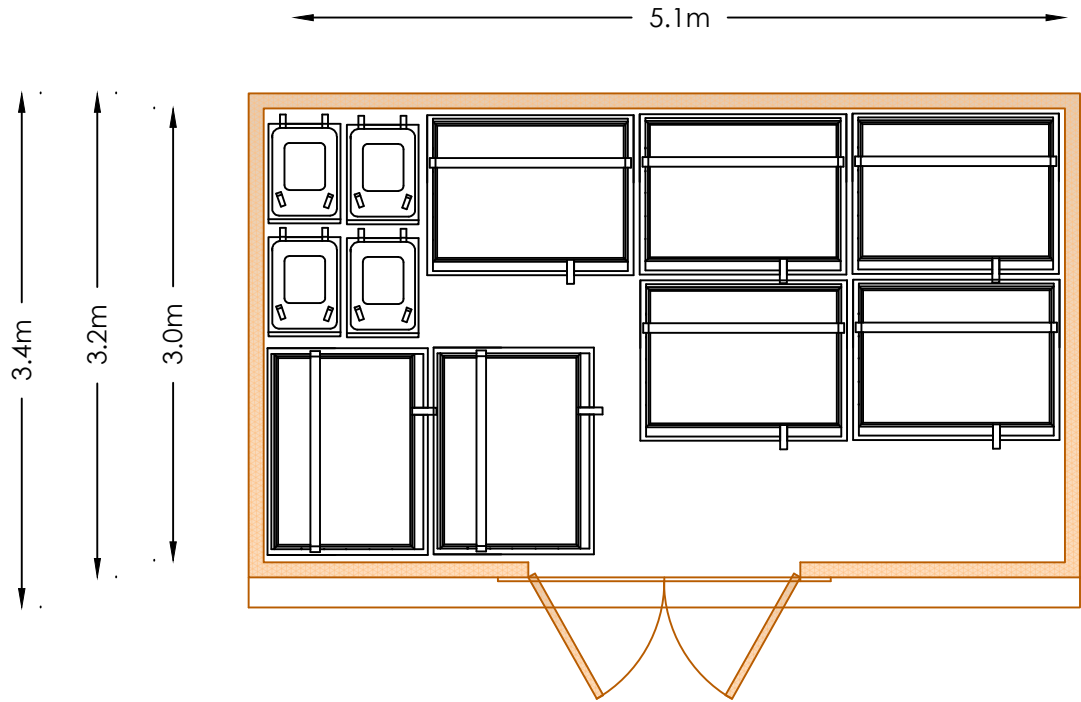

SIDE ELEVATION

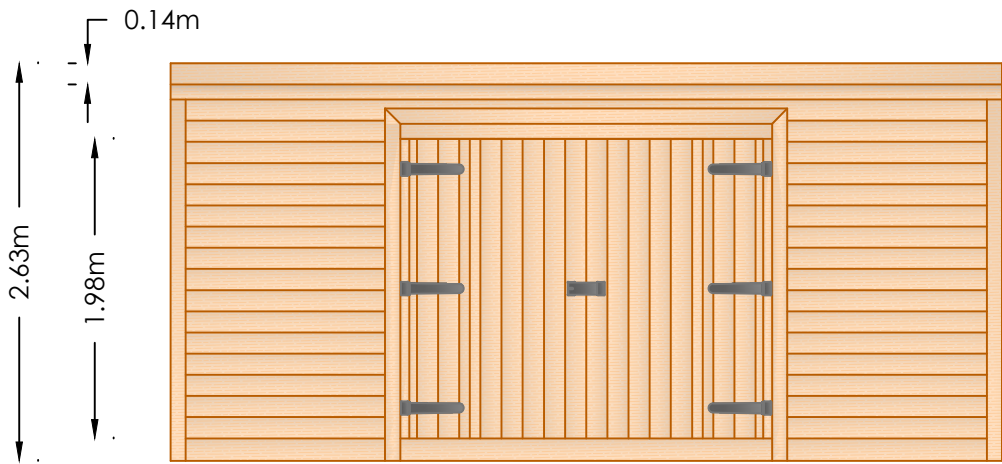

FRONT ELEVATION

Mark	Revision	Date	Drawn	Appd
FIGURED DIMENSIONS ONLY ARE TO BE TAKEN FROM THIS DRAWING - DO NOT SCALE. CONTRACTORS MUST VERIFY ALL DIMENSIONS PRIOR TO CONSTRUCTION AND ANY DISCREPANCIES ARE TO BE REPORTED				
ALL VISUALS AND COLOUR / TEXTURE REPRESENTATIONS WILL BE AFFECTED BY THE MEDIA IT IS PRINTED ONTO OR VIEWED THROUGH, THEREFORE VISUALS ARE GENERALLY NOT INTENDED TO BE PHOTOREALISTIC, MANUFACTURERS SAMPLE ARE OFTEN AVAILABLE				
© SMITH DESIGN STUDIO, 2026				
SMITH DESIGN STUDIO RETAIN OWNERSHIP OF THIS DRAWING. IT IS ISSUED ON CONDITION THAT IT IS NOT SHARED WITH A THIRD PARTY. COPYING OR TRANSMISSION OF THIS DRAWING EITHER IN WHOLE OR IN PART SHOULD NOT BE UNDERTAKEN WITH OUT WRITTEN CONSENT FROM SMITH DESIGN STUDIO				

BLUE COLLAR
NEW BIN STORE
STRUCTURE DETAILS

Client
BLUE COLLAR

Date of Version Issue 04.07.2026
Drawn GRAHAM SMITH
Scale 1:50 @ A3
Approved GRAHAM SMITH

Drawing Number
SDS.BOY.001.002

Version
-

SDS
SMITH DESIGN STUDIO