




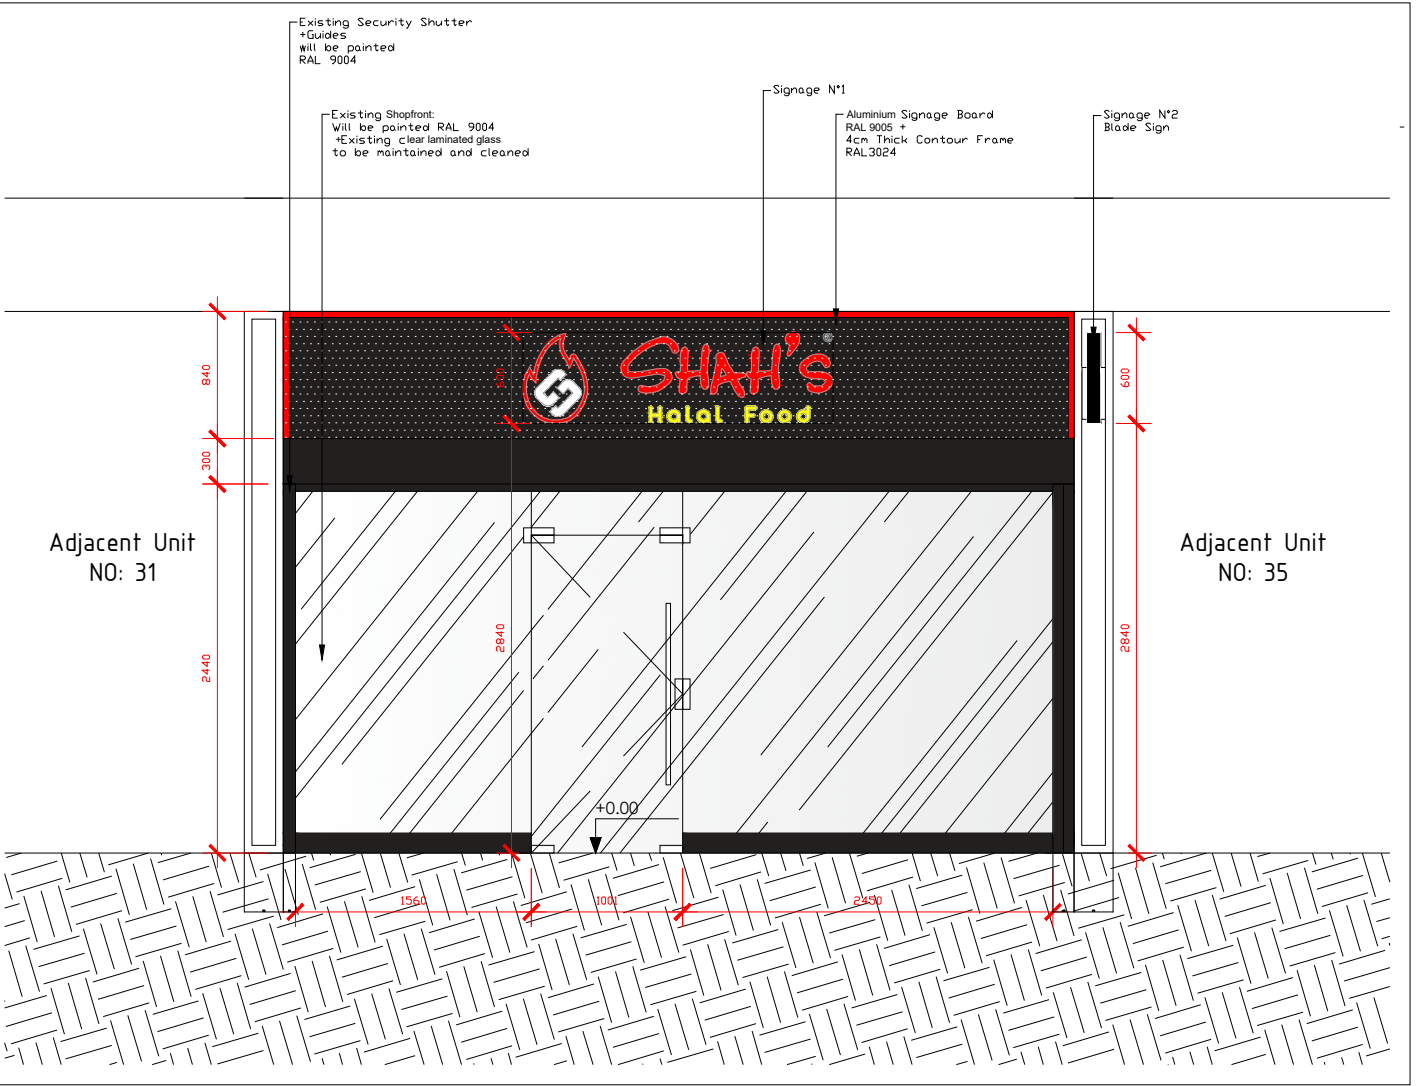

FRONT ELEVATION

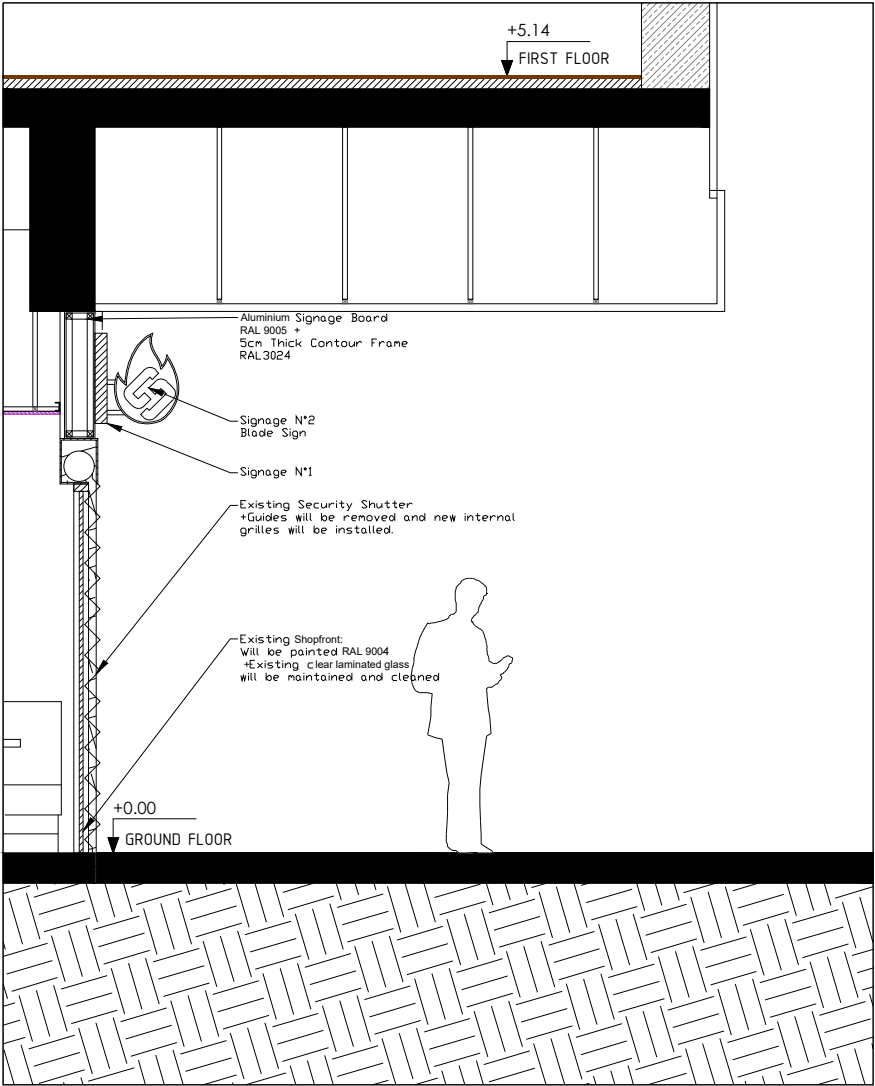


A-A SECTION

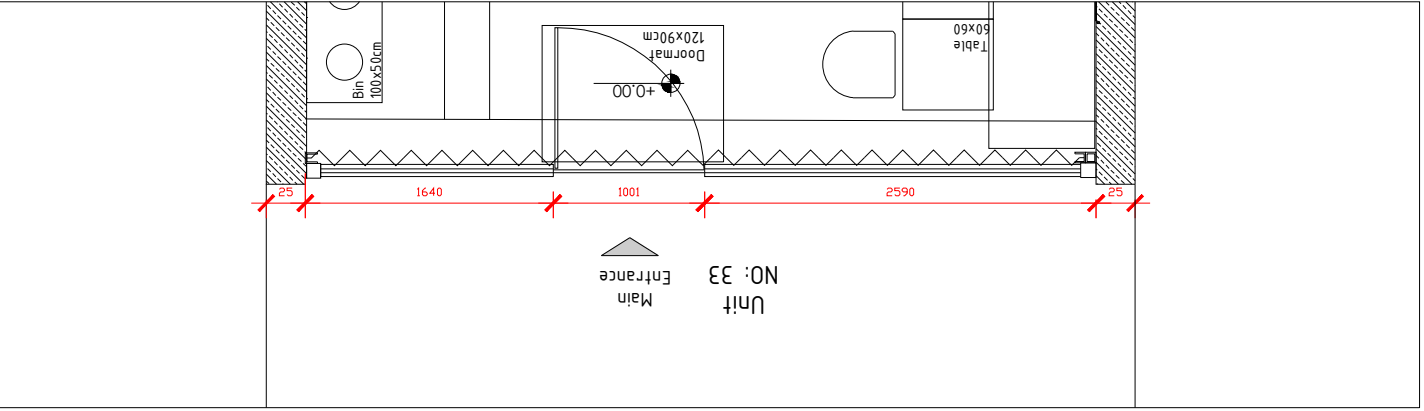

PLAN

PROPOSED DRAWINGS

 

N.B: DRAWING INDICATIVE ONLY ALL DIMENSIONS MUST BE CHECKED ON SITE PRIOR TO CONSTRUCTION

NOTE:

THIS DRAWING IS INDICATIVE ONLY ALL MEASUREMENTS MUST BE CHECKED ON SITE & ANY DISCREPANCIES REPORTED IMMEDIATELY.

THE DRAWING DOES NOT INDICATE THE EXTENT OF ANY EXCAVATION WORKS AND THE CONTRACTOR IS TO DETERMINE THIS PRIOR TO SUBMITTING A QUOTATION FOR THE WORKS OR COMMENCING ANY WORKS.

PLEASE NOTE THAT FURNITURE/STORAGE POSITIONS, LOCATIONS & QUANTITIES ARE SHOWN FOR INDICATIVE PURPOSES ONLY. IT DOES NOT NECESSARILY MEAN THAT THESE ITEMS ARE ALLOWED FOR WITHIN OUR SPECIFICATION OF WORKS REGARDING CONFIRMATION OF THESE ITEMS.

THIS DRAWING IS SUBJECT TO COPYRIGHT & REMAINS THE PROPERTY OF S-DESIGN PROCESS. IT MUST NOT BE RE-PRODUCED.

THE DRAWING DOES NOT INDICATE OR IMPLY THE STRUCTURAL CONDITION OF THE EXISTING PROPERTY. THE DRAWINGS HAVE BEEN PREPARED FOR ASSISTANCE IN THE PREPARATION OF DETAILS FOR PLANNING PERMISSION PURPOSE ONLY.

DATE: DESCRIPTION:

PARTY WALL NOTICES:

PLEASE NOTE THAT BEFORE BUILDING WORKS COMMENCES IT IS THE RESPONSIBILITY OF BUILDER OR OWNER TO SERVE PARTY WALL NOTICES TO ALL NEIGHBOURS.

S-DESIGN PROCESS

CLIENT: SEVEN CONTRACTORS LTD

PROJECT: 33 OXFORD STREET READING RG1 7QG UNITED KINGDOM

TITLE: ADVERTISEMENT AT THE FRONT

STATUS: ADVERTISEMENT CONSENT

JOB NO.: 0216

DRAWING NO.: SH203 REVA

DRAWN: SZ

DATE: 09/03/2026

SCALE: 1:50 @A3