



7 PENROATH AVENUE
READING
RG30 2ED
PROPOSED GARAGE
CONVERSION
FOR: MR. S. MALIK
SCALE: 1:50
DRAWN: MAY 2026

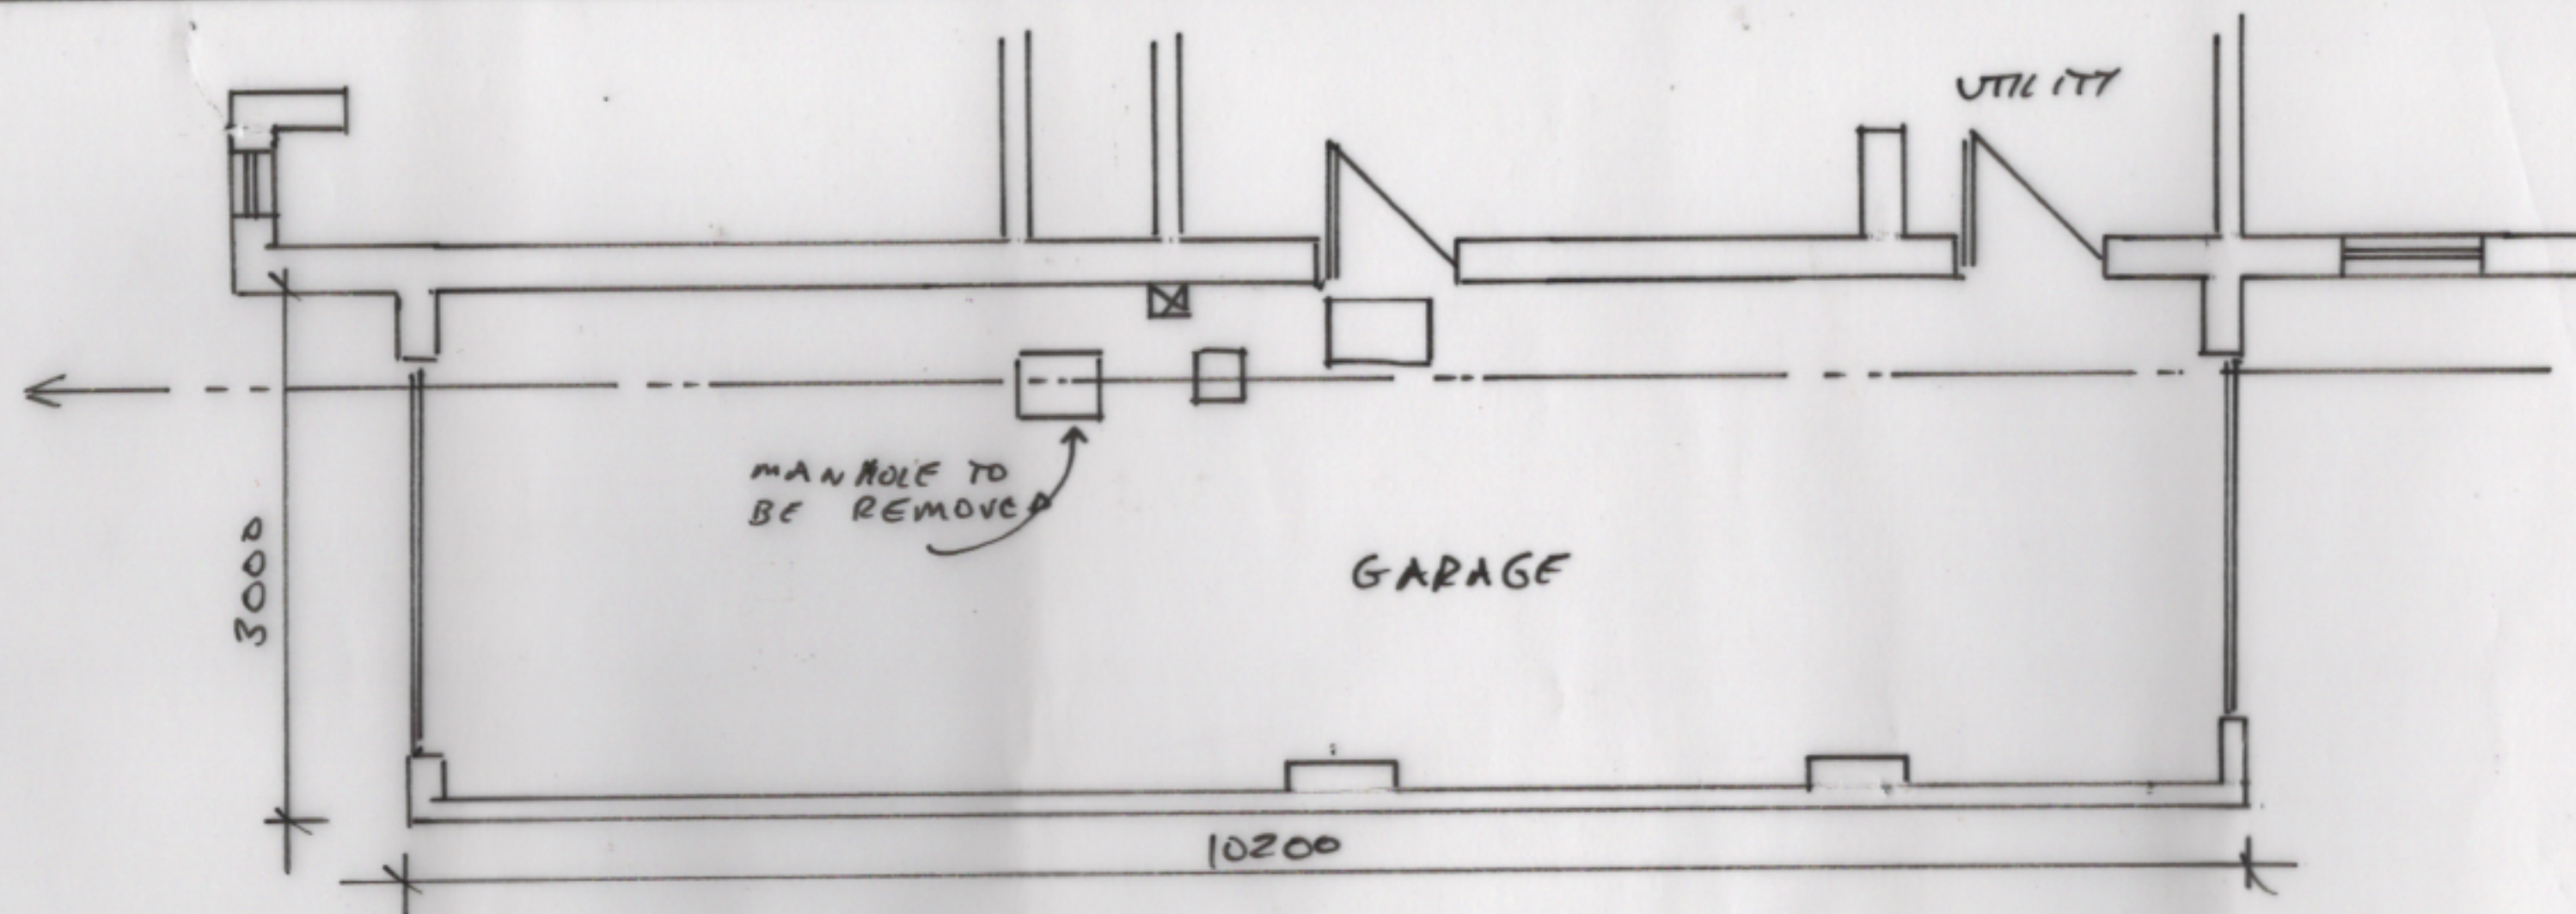

EXISTING FLOOR PLAN 1:50

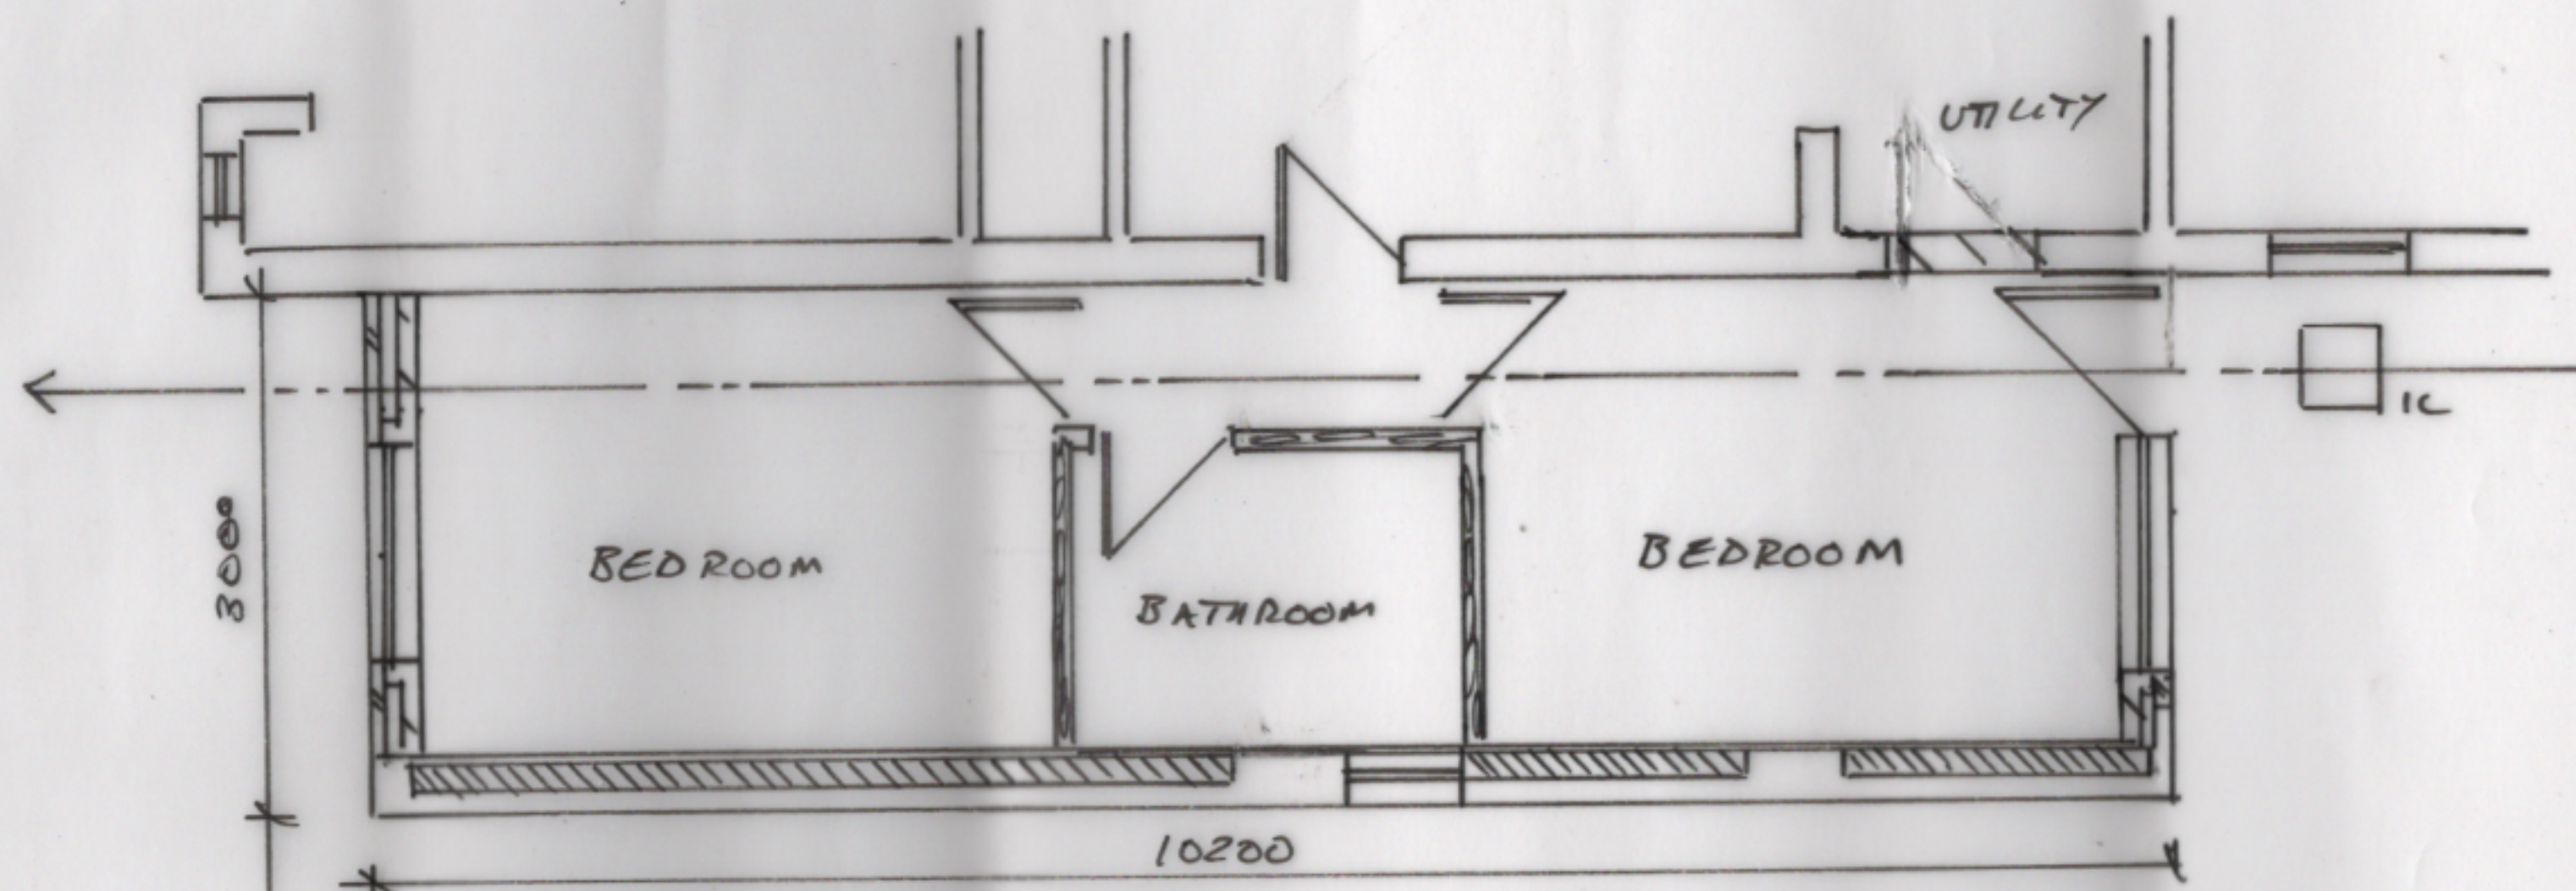

PROPOSED FLOOR PLAN 1:50

