

Internal layouts are unchanged
from existing. Application limited to
external fenestration


Notes:

dimensions:
All building and site dimensions, levels and sewer invert levels at connection points are to be checked and verified on site by the contractor before the commencement of works. All dimensions are to be checked prior to the placement of orders for materials or the fabrication of work and any discrepancy, omission or error is to be reported to the Architect immediately for verification.

specification:
The Contractor is to comply with current Building Legislation, British Standard Specifications, Building Regulations etc. whether or not specifically stated on this drawing. This drawing must be checked against and read in conjunction with any structural or other relevant specialist and design documentation provided.

KEY

new powder-coated aluminium insulated blanking panels in lieu of glazing or redundant louvres - dark grey to match existing blanking panels in finish and appearance. refer also to elevation drawings

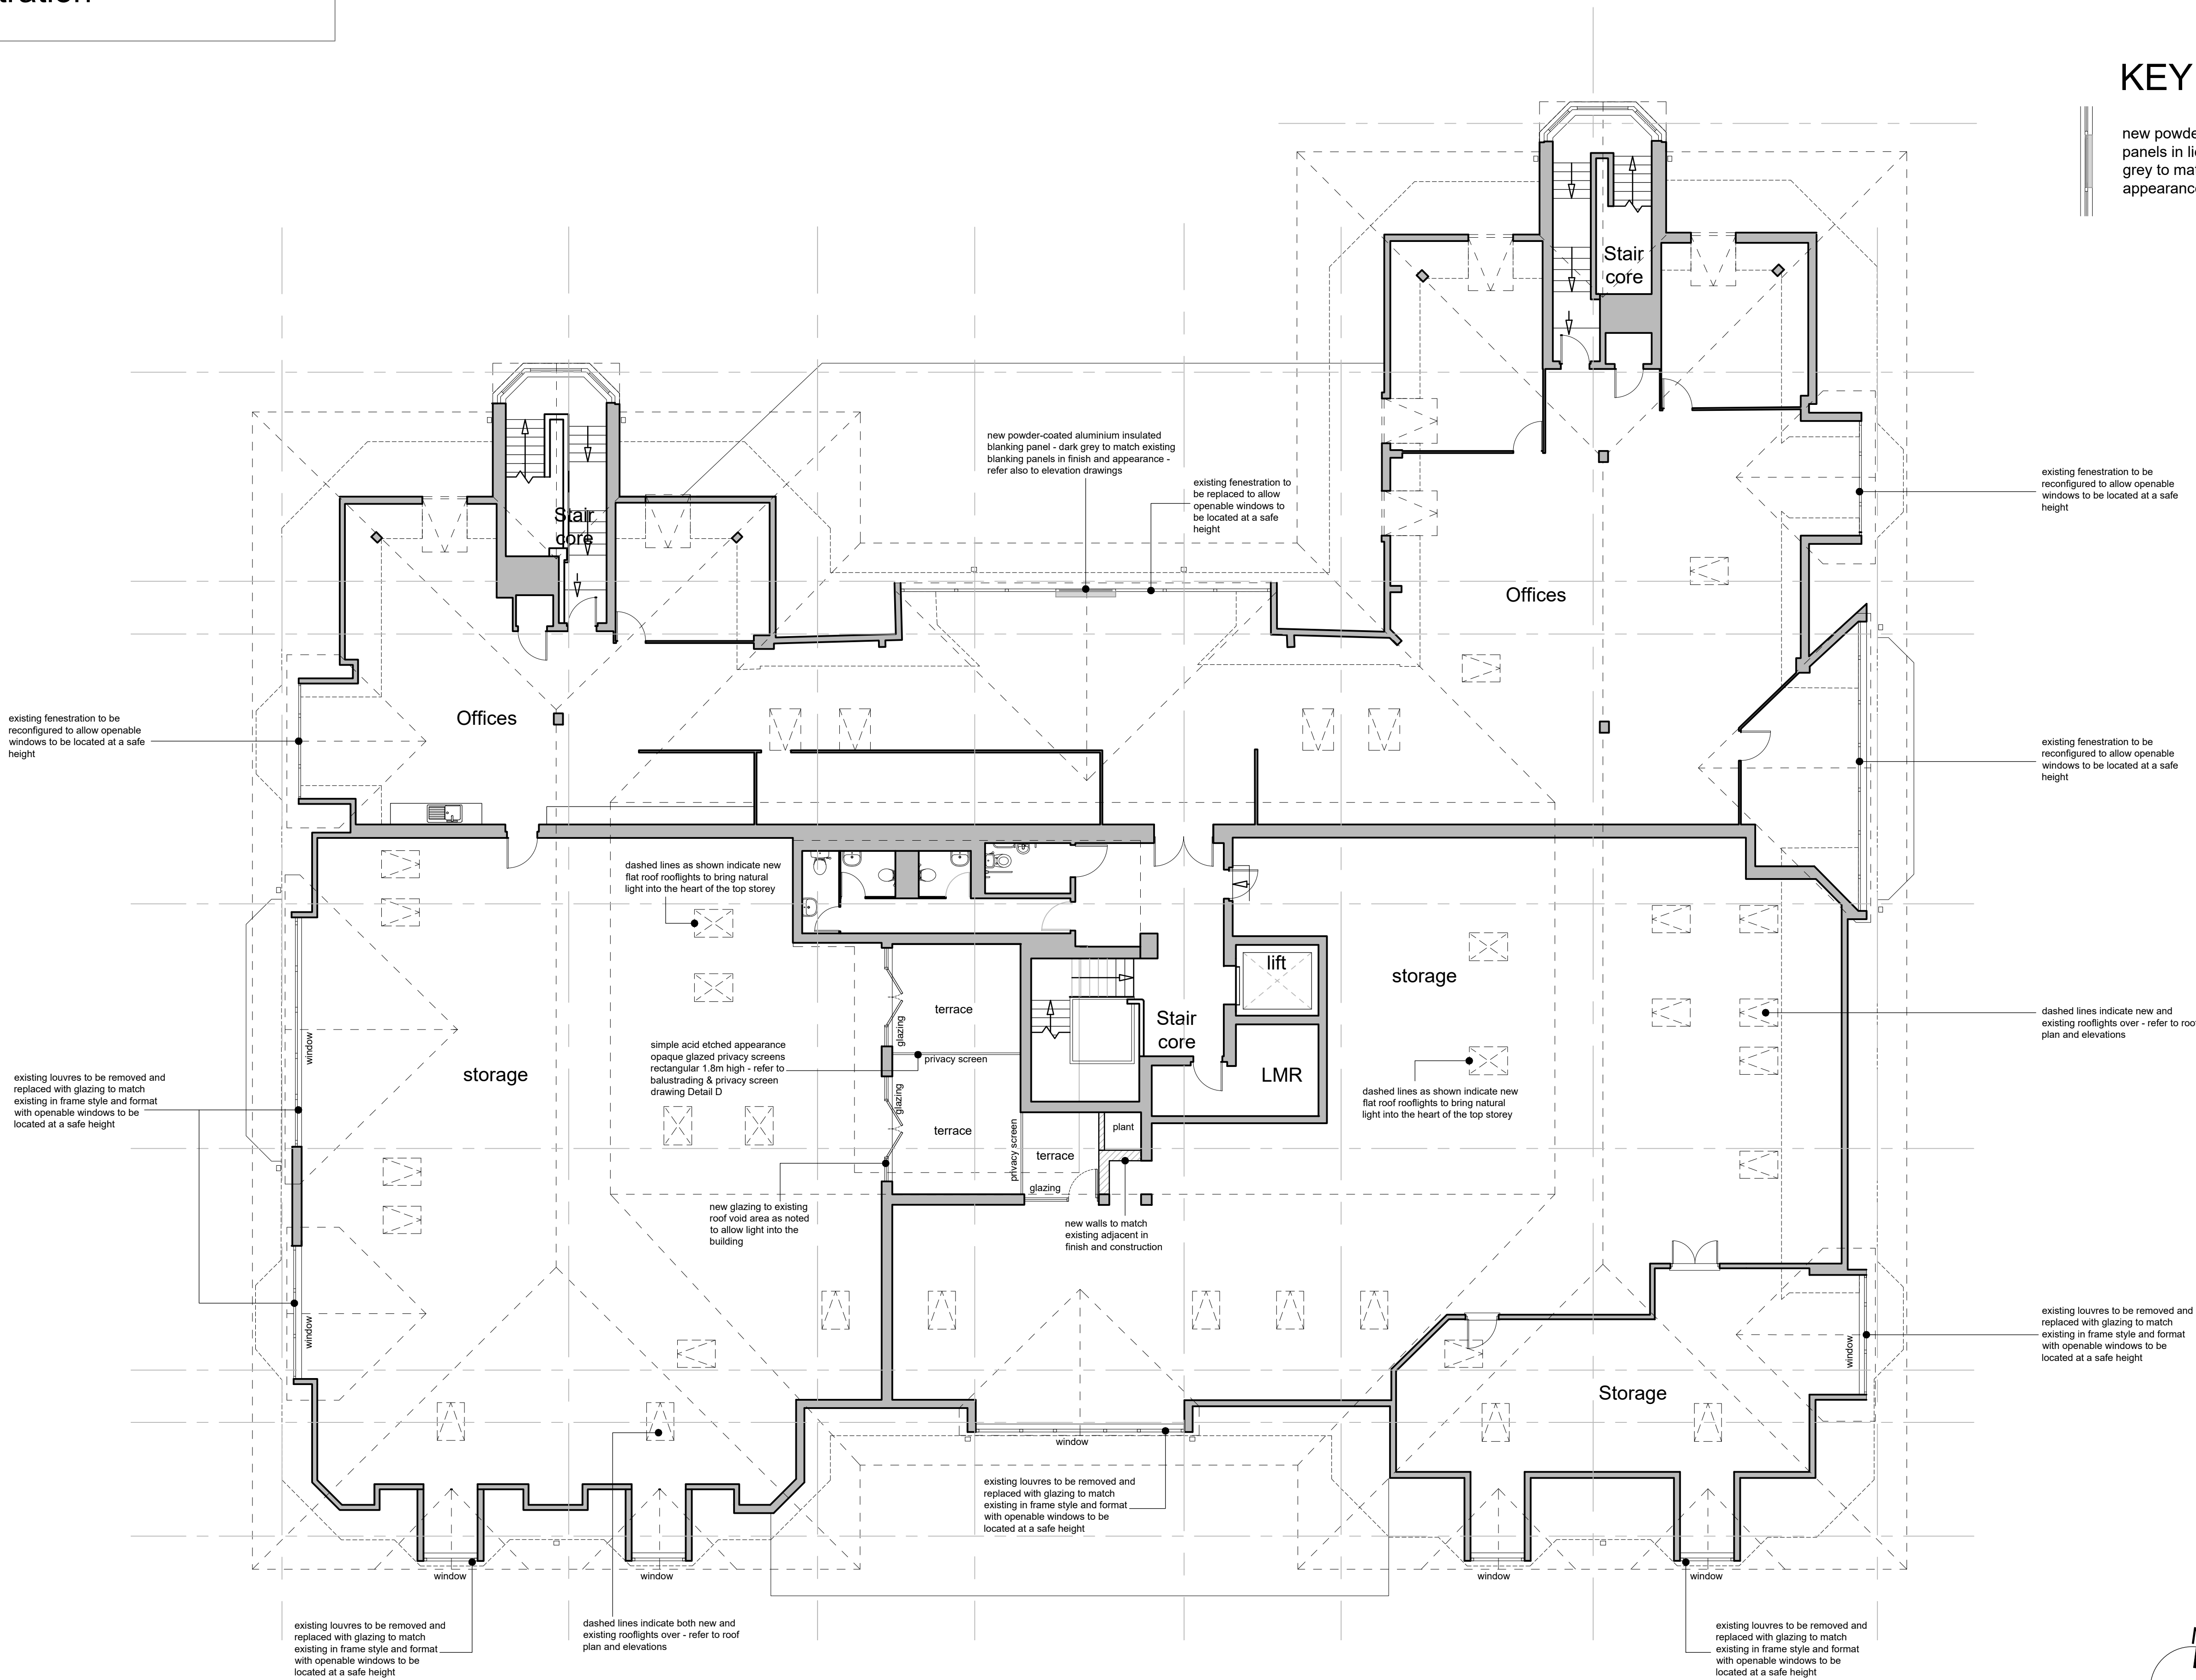

Revisions:

01 zb jun'26 planning issue

PLANNING

CLIENT:

Watercastle Ltd

SITE:

Abbey Wharf, 57-75 Kings Road

Reading

RG1 3AB

TITLE:

General Arrangement:

Proposed plans

fourth floor



head office:

newport:
first floor, 5 gold tops,
newport, south wales. np20 4pg
tel: 01633 245020

e: mail: info@jdwarchitects.co.uk
w: www.jdwarchitects.co.uk

SCALE AT A1: DATE: DRAWN: CHECKED: SHEET: OF:

1:100 jun'26 zb jw - -

PROJECT NO: DRAWING NO: Suitability Ref: REVISION:

jw1231 130 PL 01

this drawing is copyright of the architect and may not be reproduced without licence

proposed fourth
floor plan - 1:100

